




	CL	IL Inlet	IL Outlet
IC - (A)	-0.241	-1.139	-0.132
IC - (B)	-0.227	-1.122	-0.123
IC - (C)	-0.044	-0.934	-0.941

LEVELS SHOWN IN BRACKETS (e.g.) are existing ground levels

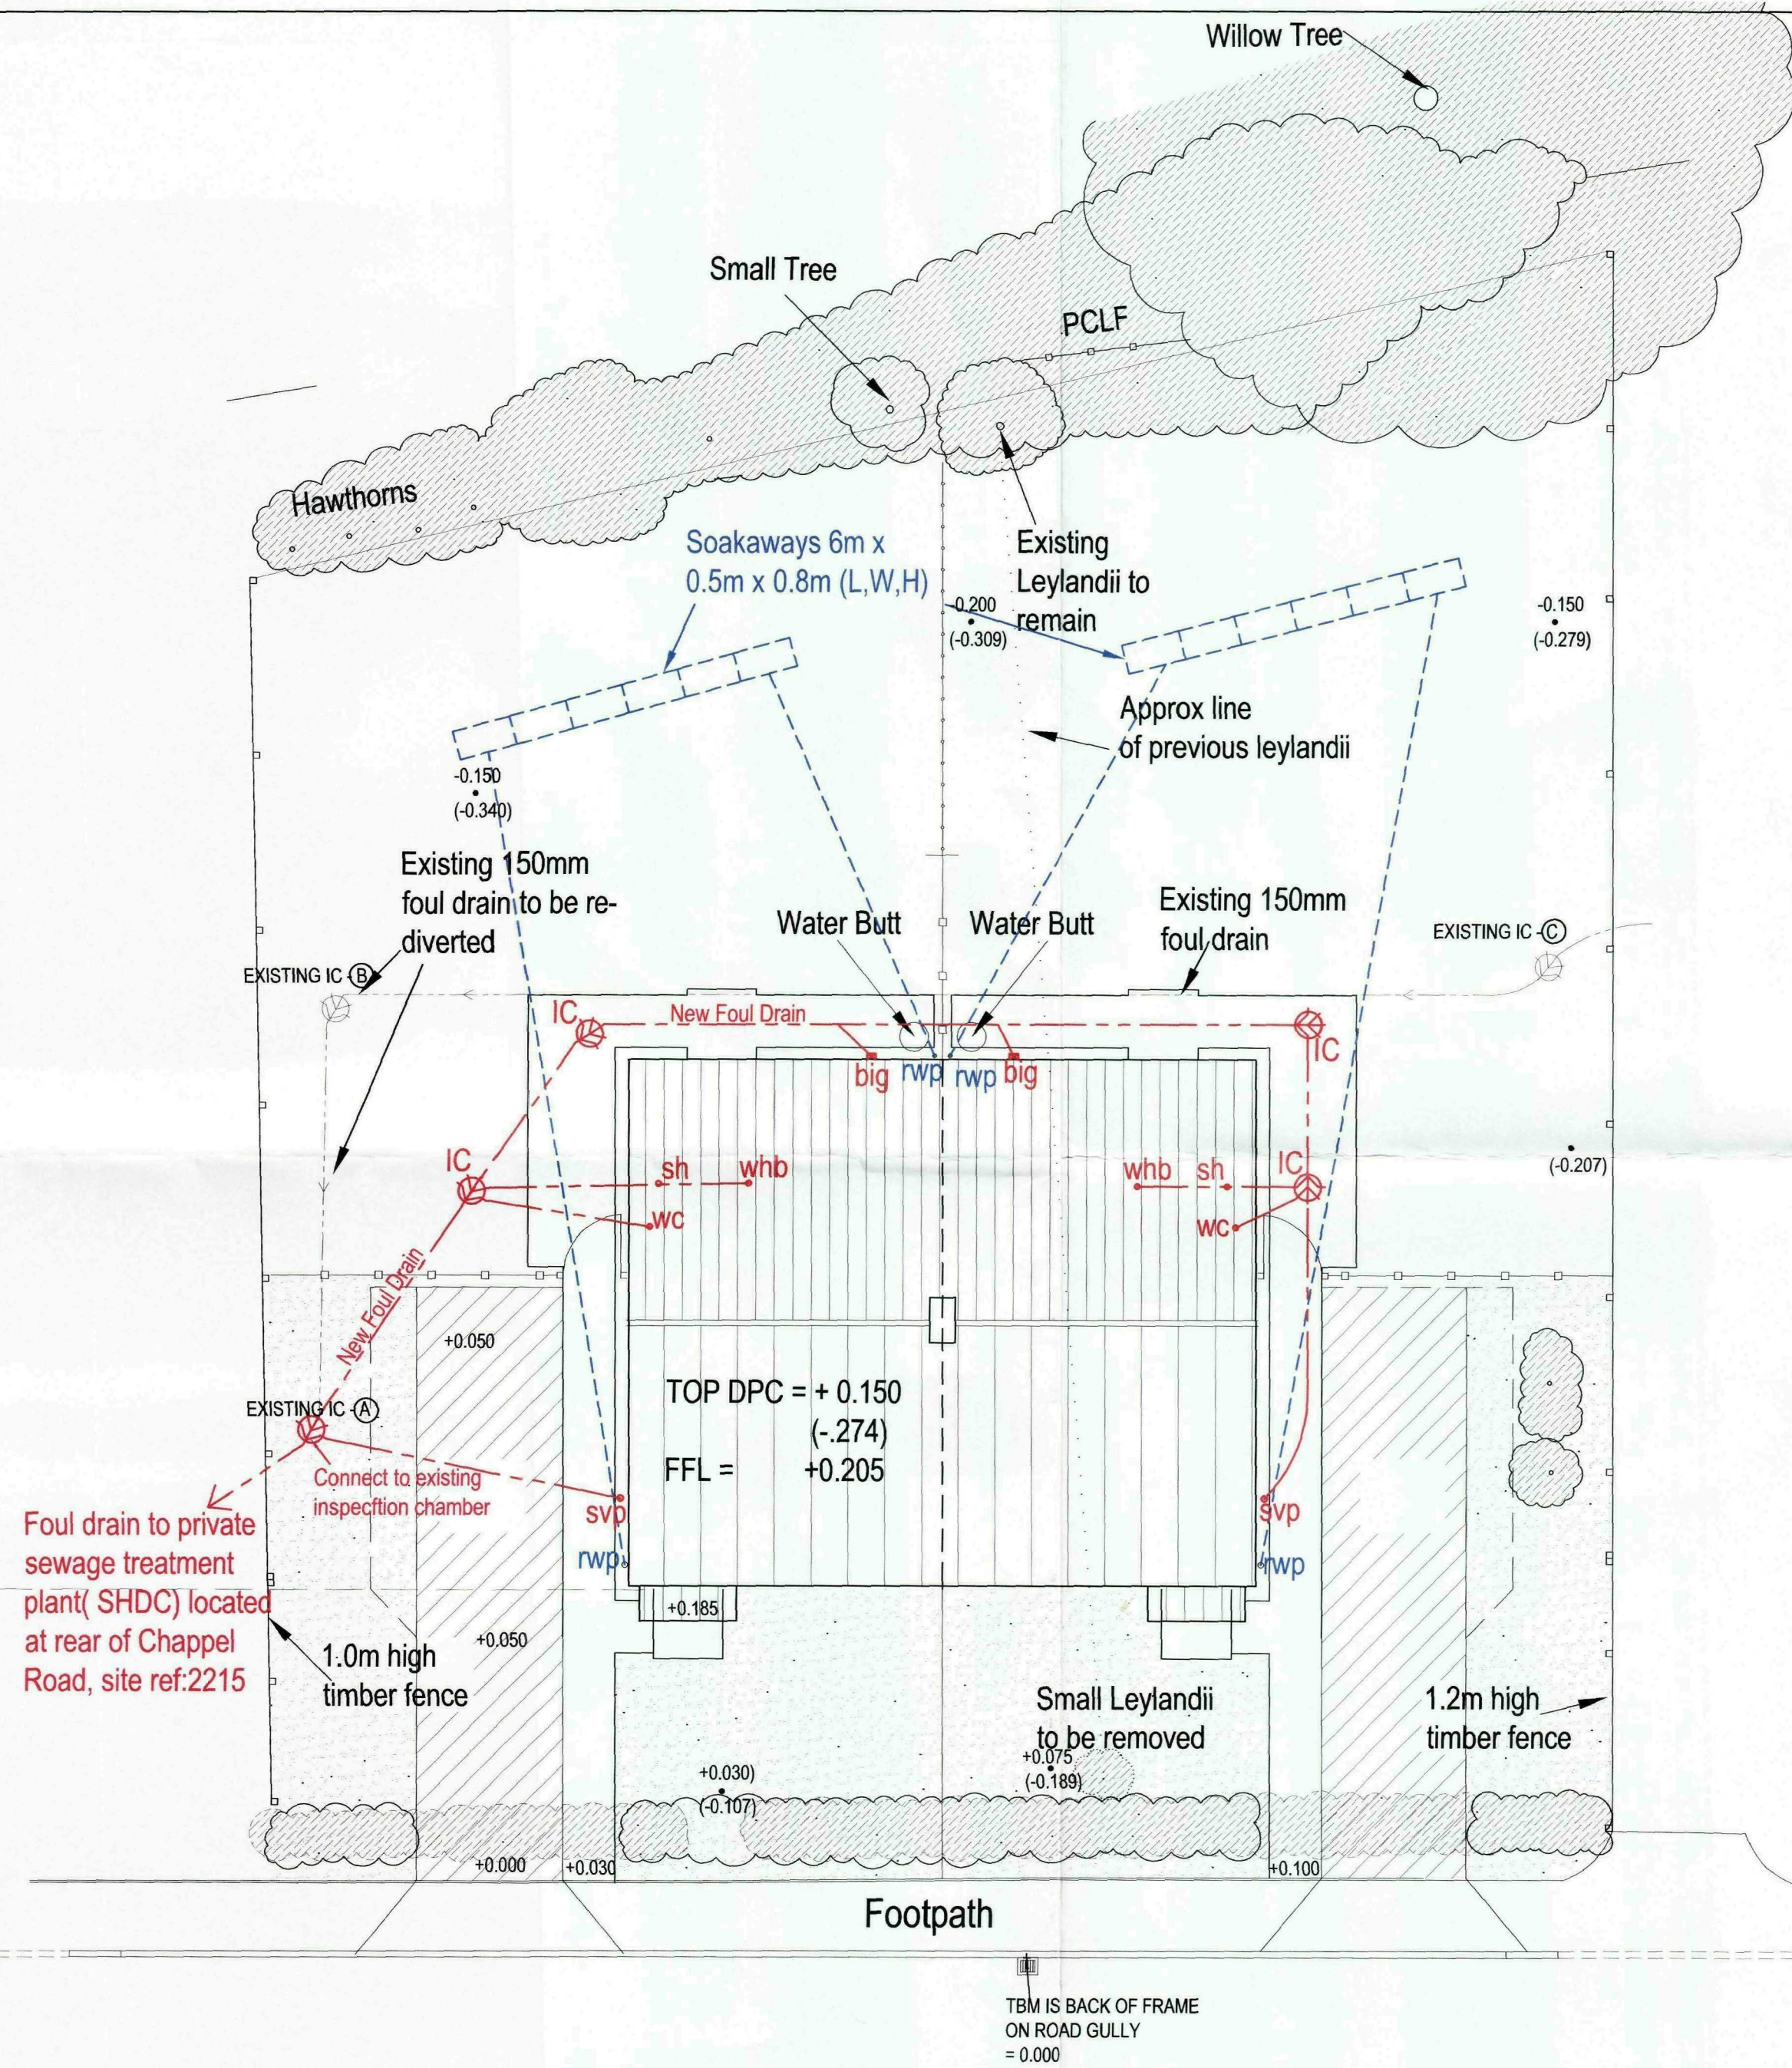

CORONATION AVENUE

This drawing is copyright and may not be altered, traced, copied, photographed or used for any purpose other than that for which it is issued without consent of Broadgate Homes Ltd.

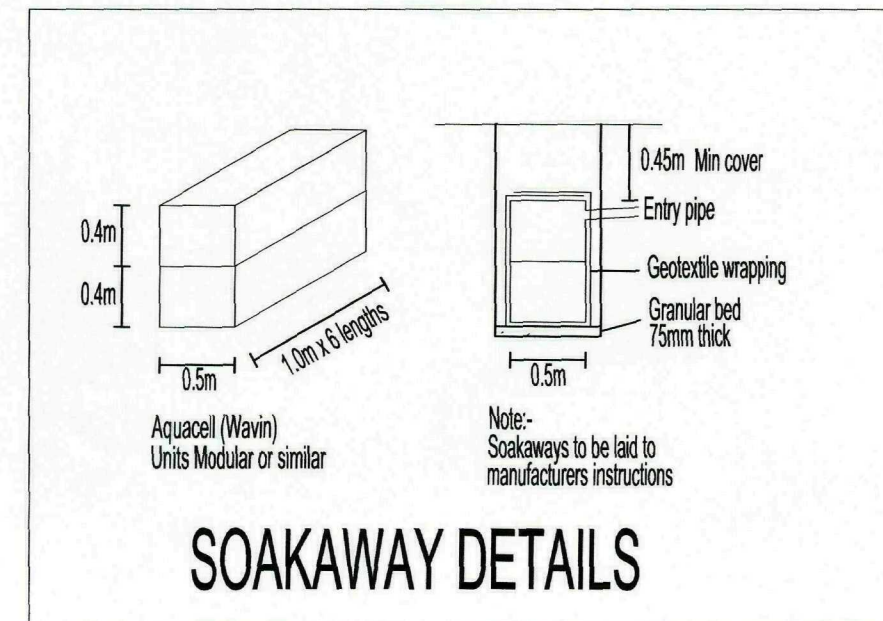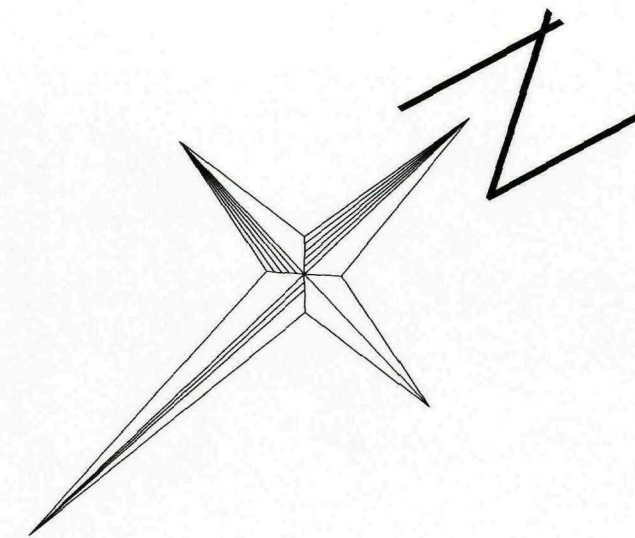

SHDC
Planning & Development
21 OCT 2009
Ref: 0532-09



Broadgate Homes Limited

Broadgate Homes, Western Hill,
Spalding, Lincolnshire PE12 5GB
Telephone: 01405 580532 Fax: 01405 580014

PROJECT TITLE:

PROPOSED DEVELOPMENT:
2 no. 3 BEDROOM / 5 PERSON HOUSES AT:
LAND BETWEEN no's 26 / 27 CORONATION
AVENUE, DEEPING ST. NICHOLAS,
SPALDING, Lincs. PE11 3EP


DRAWING:

DRAINAGE PLAN




REV	DESCRIPTION	DATE	BY

SCALE 1:100	DRAWN JT
DATE AUG 2009	DRAWING No. 0904/DR/01

This drawing is copyright and may not be altered, traced, copied, photographed or used for any purpose other than that for which it is issued without consent of Broadgate Homes Ltd.

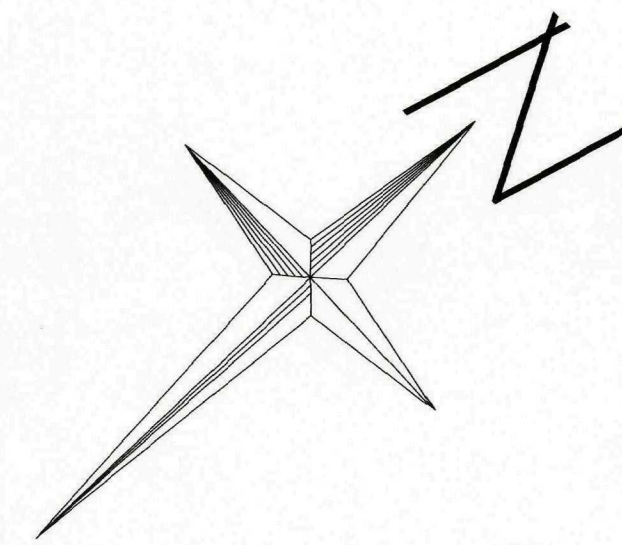

	CL	IL Inlet	IL Outlet
IC - (A)	-0.241	-1.139	-0.132
IC - (B)	-0.227	-1.122	-0.123
IC - (C)	-0.044	-0.934	-0.941

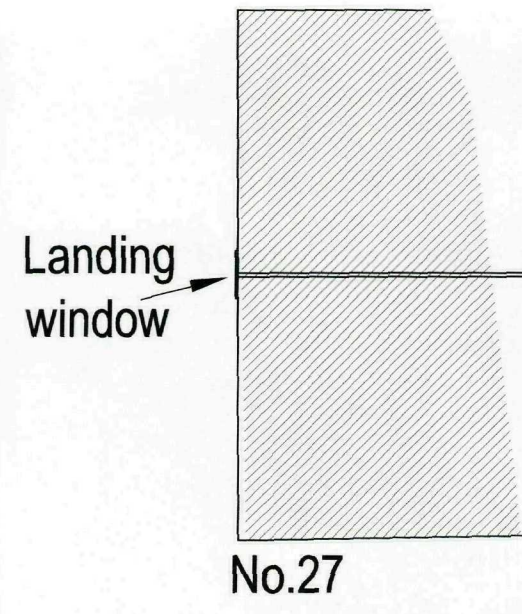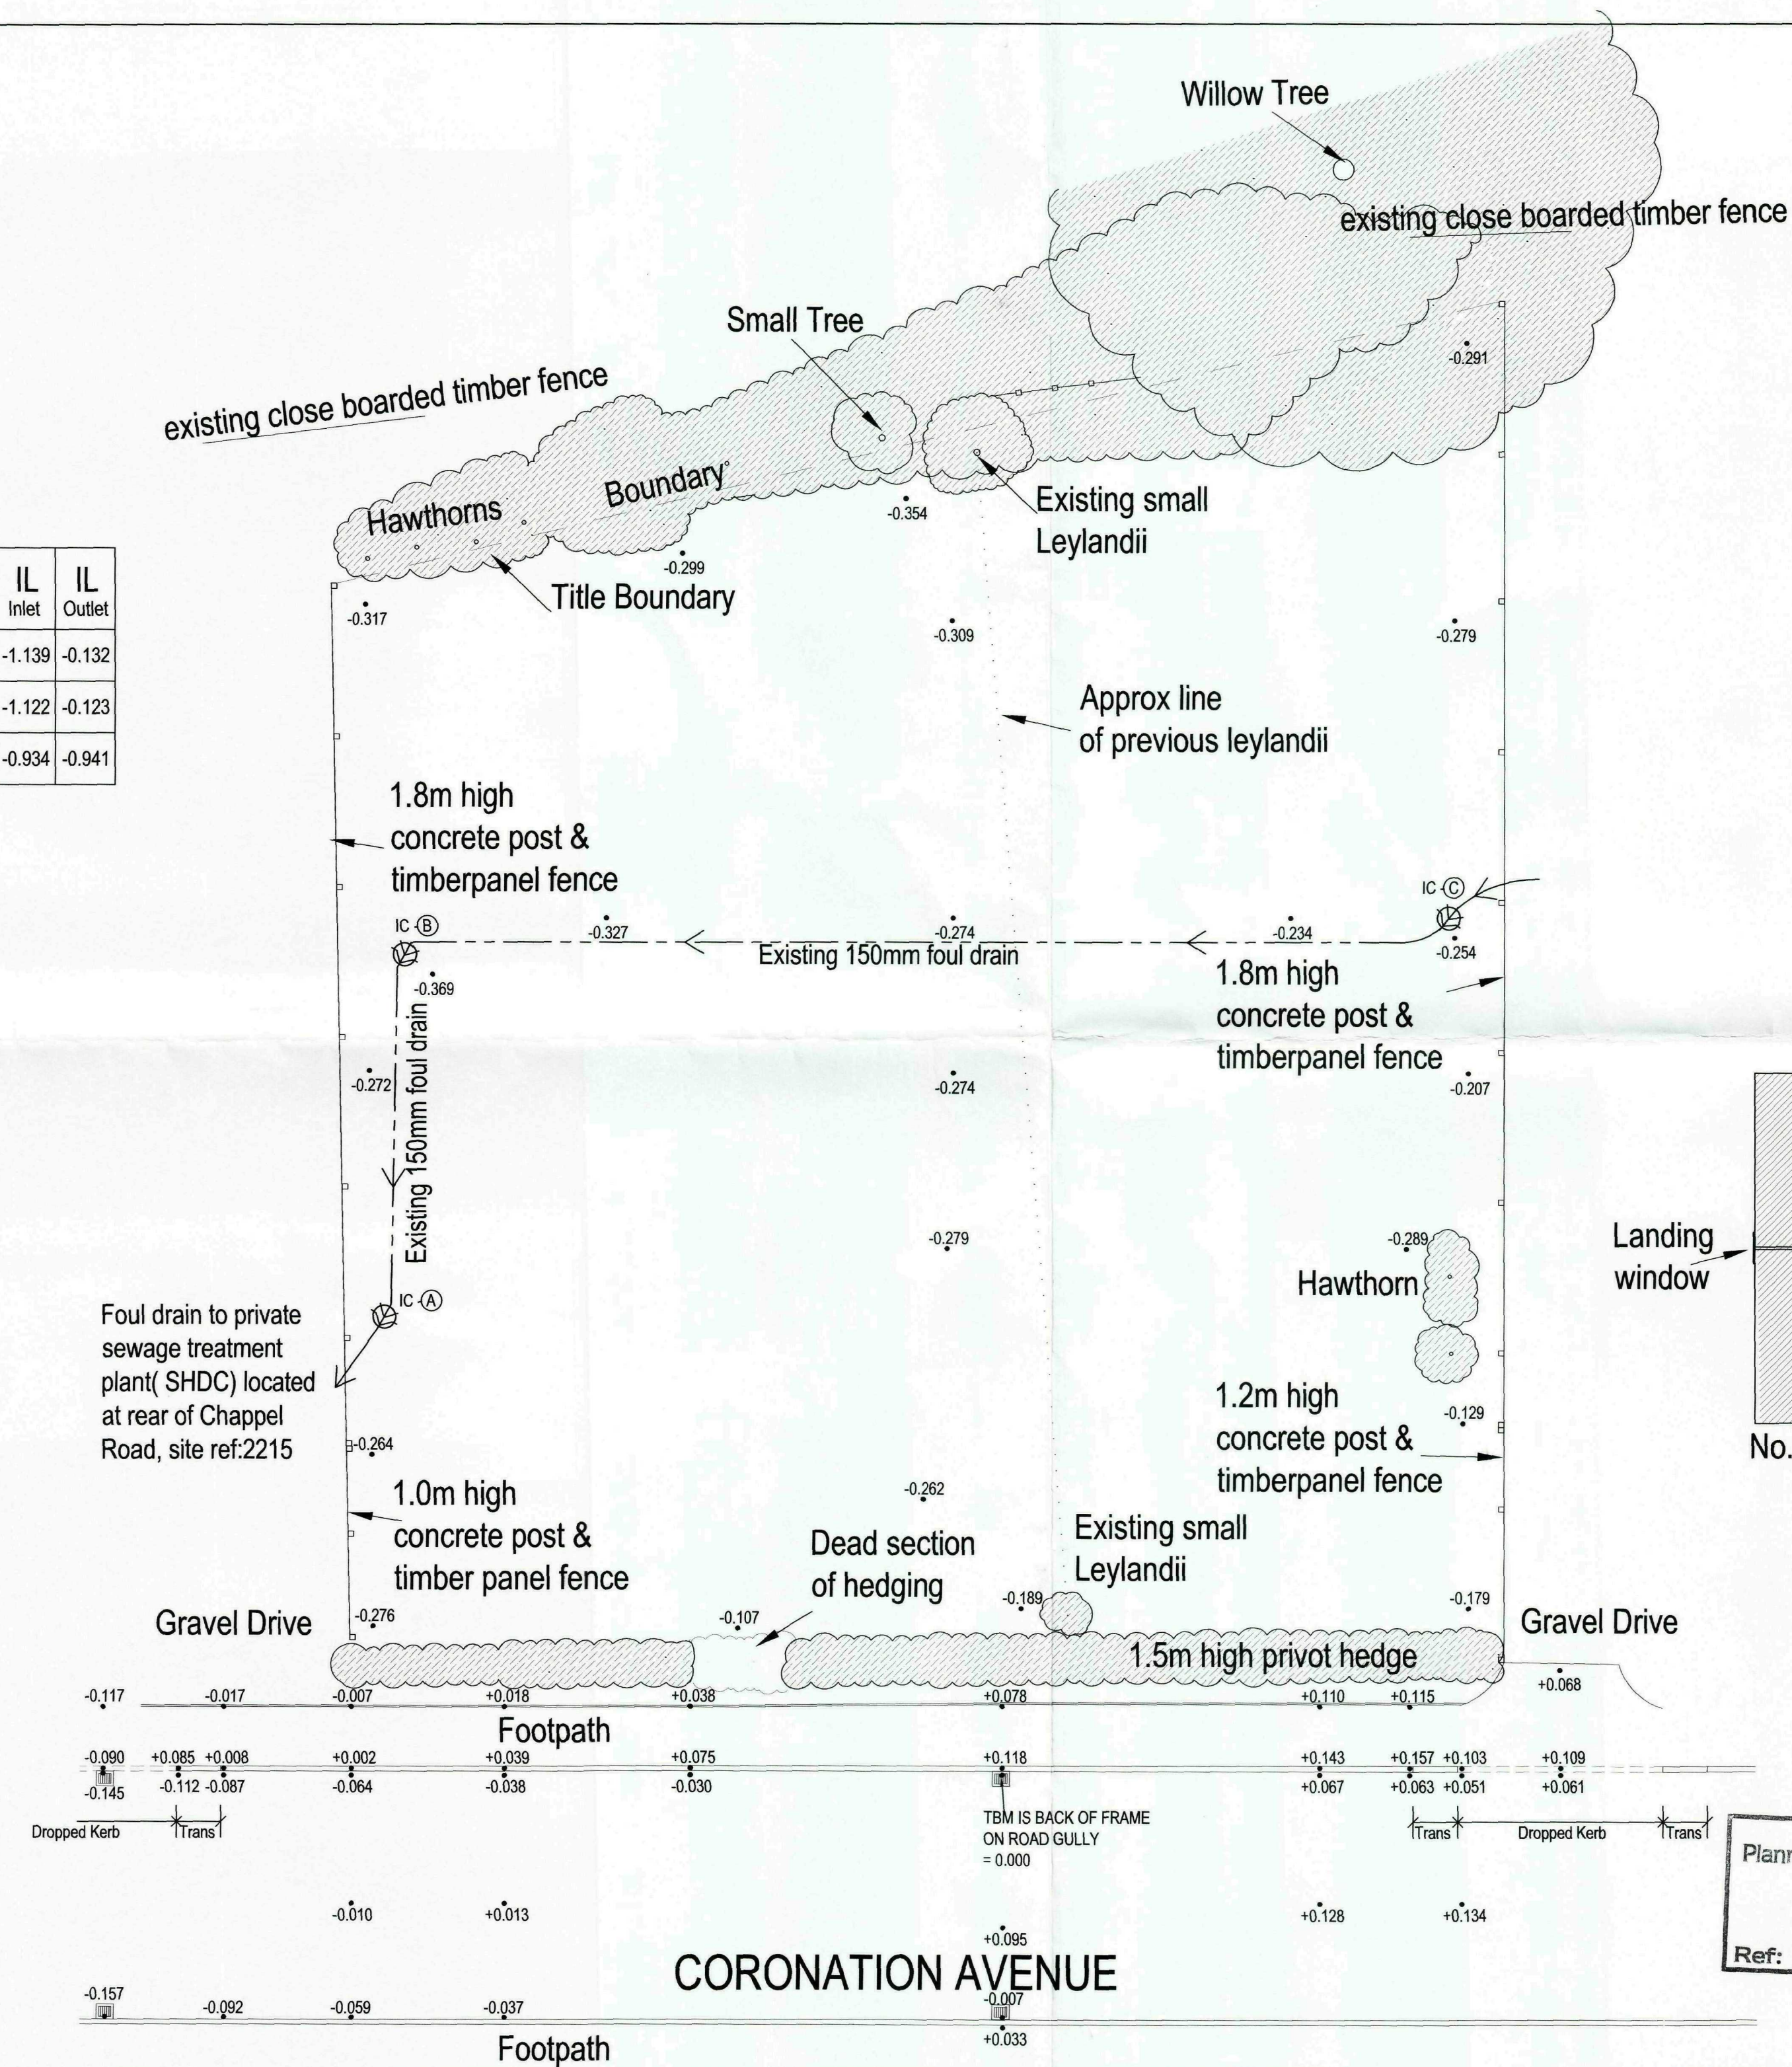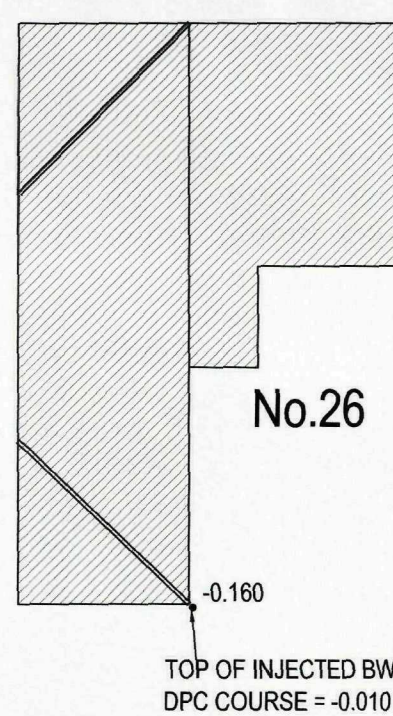

BROADGATE HOMES
Broadgate Homes Limited
Broadgate House, Market Hill,
Spalding, Lincolnshire, PE11 8DB.
Telephone: 01430 380532 Fax: 01430 380514

PROJECT TITLE:
**PROPOSED DEVELOPMENT:
2 no. 3 BEDROOM / 5 PERSON HOUSES AT:
LAND BETWEEN no's 26 / 27 CORONATION
AVENUE, DEEPING ST. NICHOLAS,
SPALDING, Lincs. PE11 3EP**

REV	DESCRIPTION	DATE	BY

SCALE: 1:100
DATE: AUG 2009
DRAWN: JT
DRAWING No.: 0904/AS/01

SHDC
Planning & Development
21 OCT 2009
Ref: 0532-09