

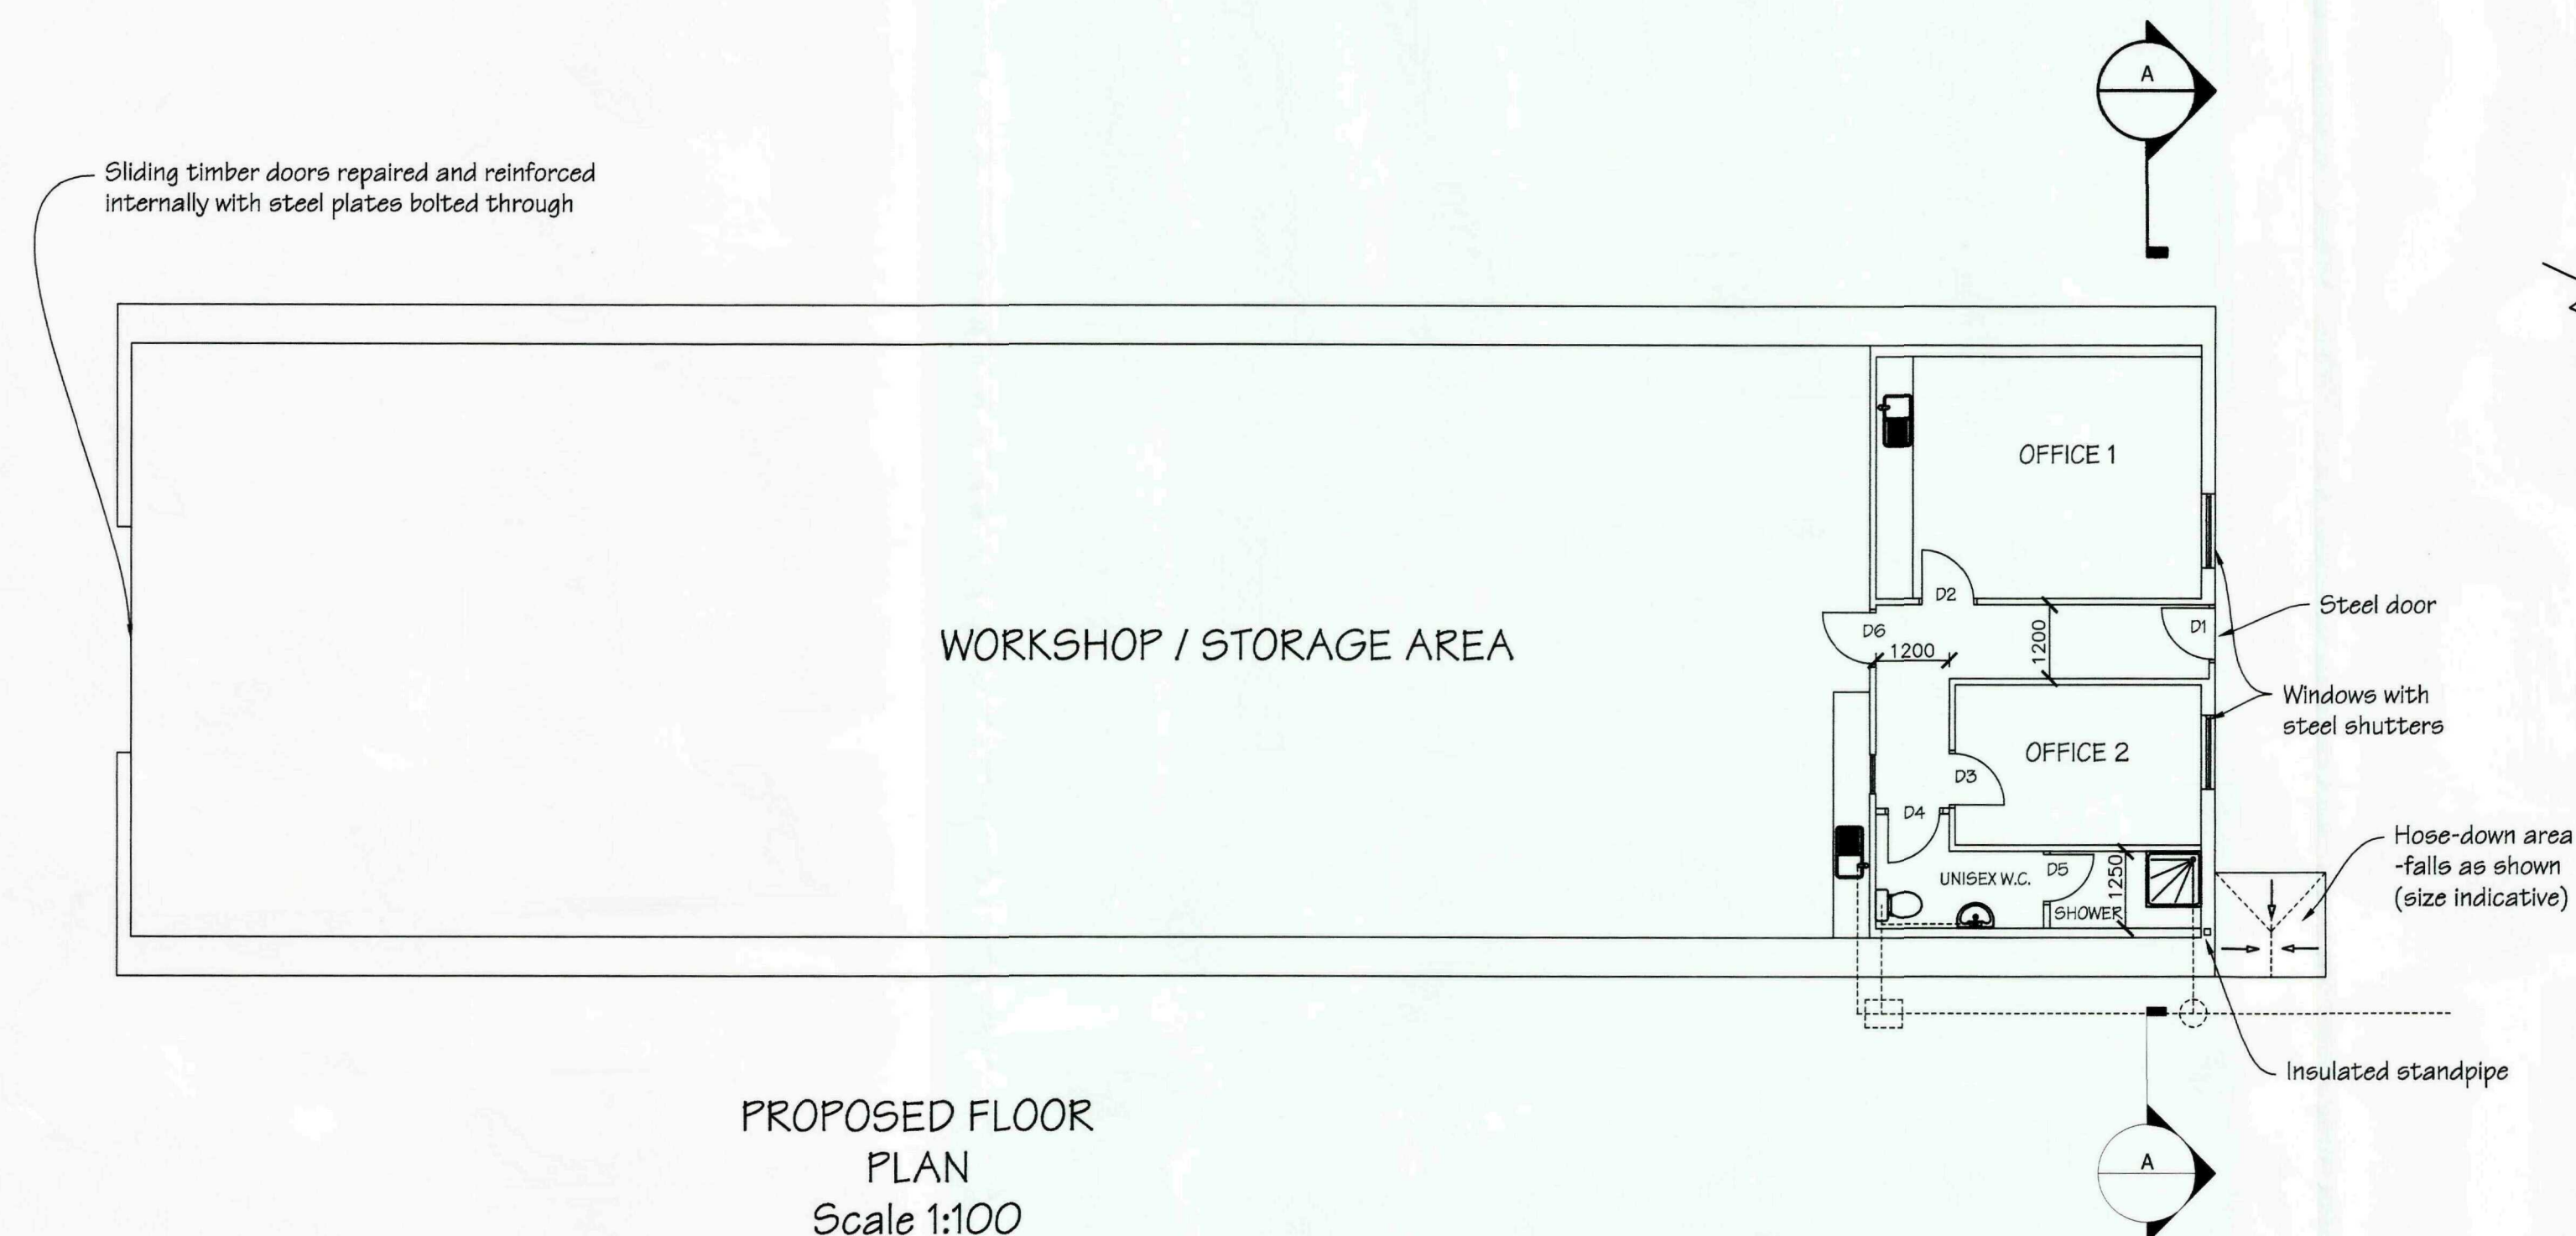
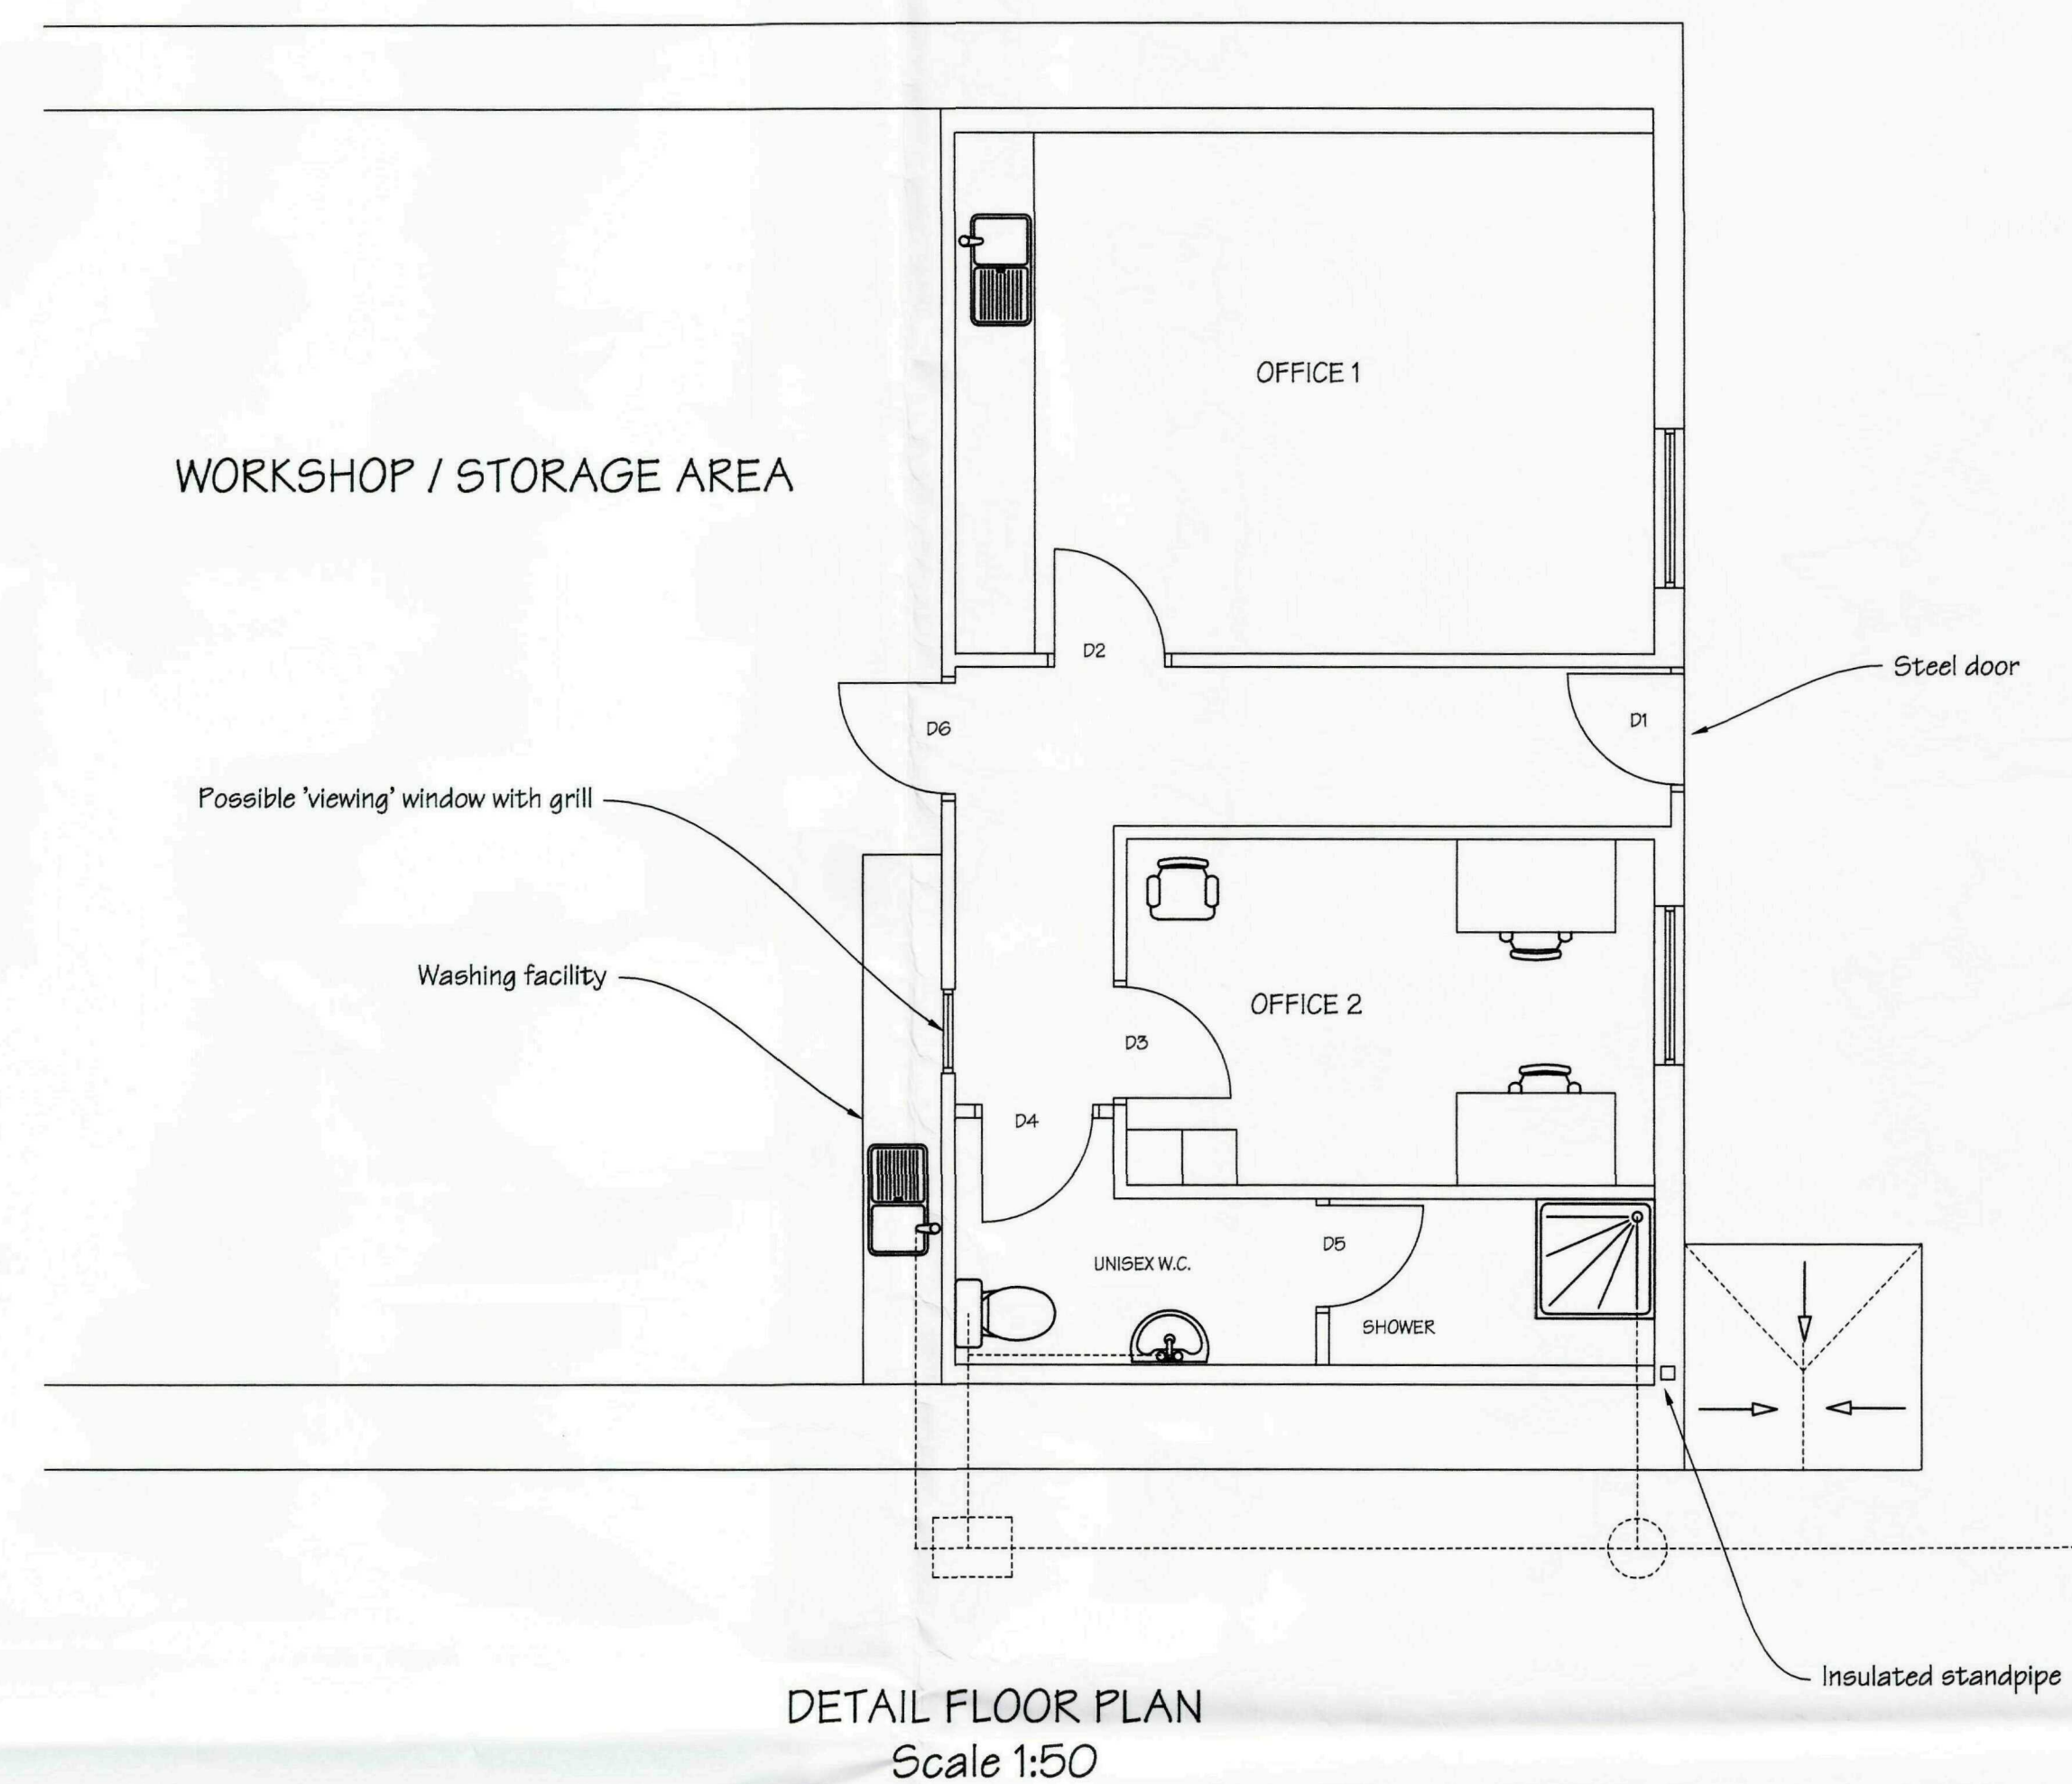
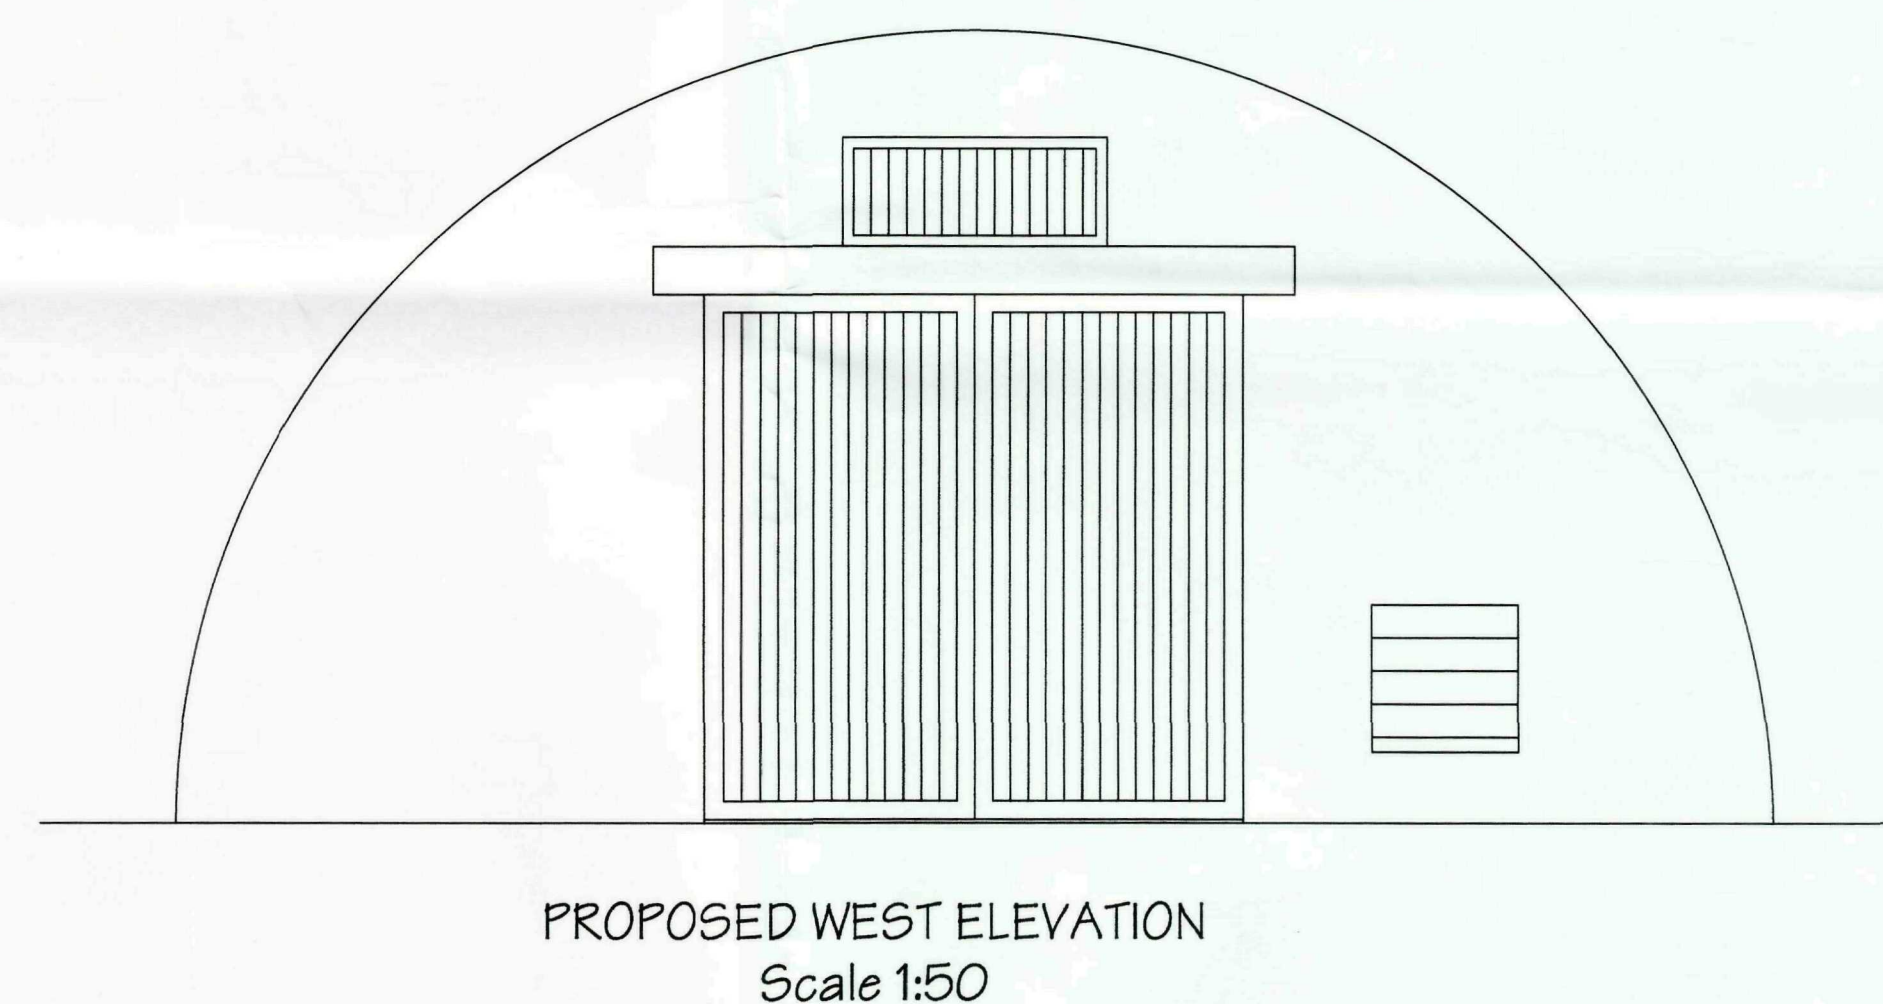


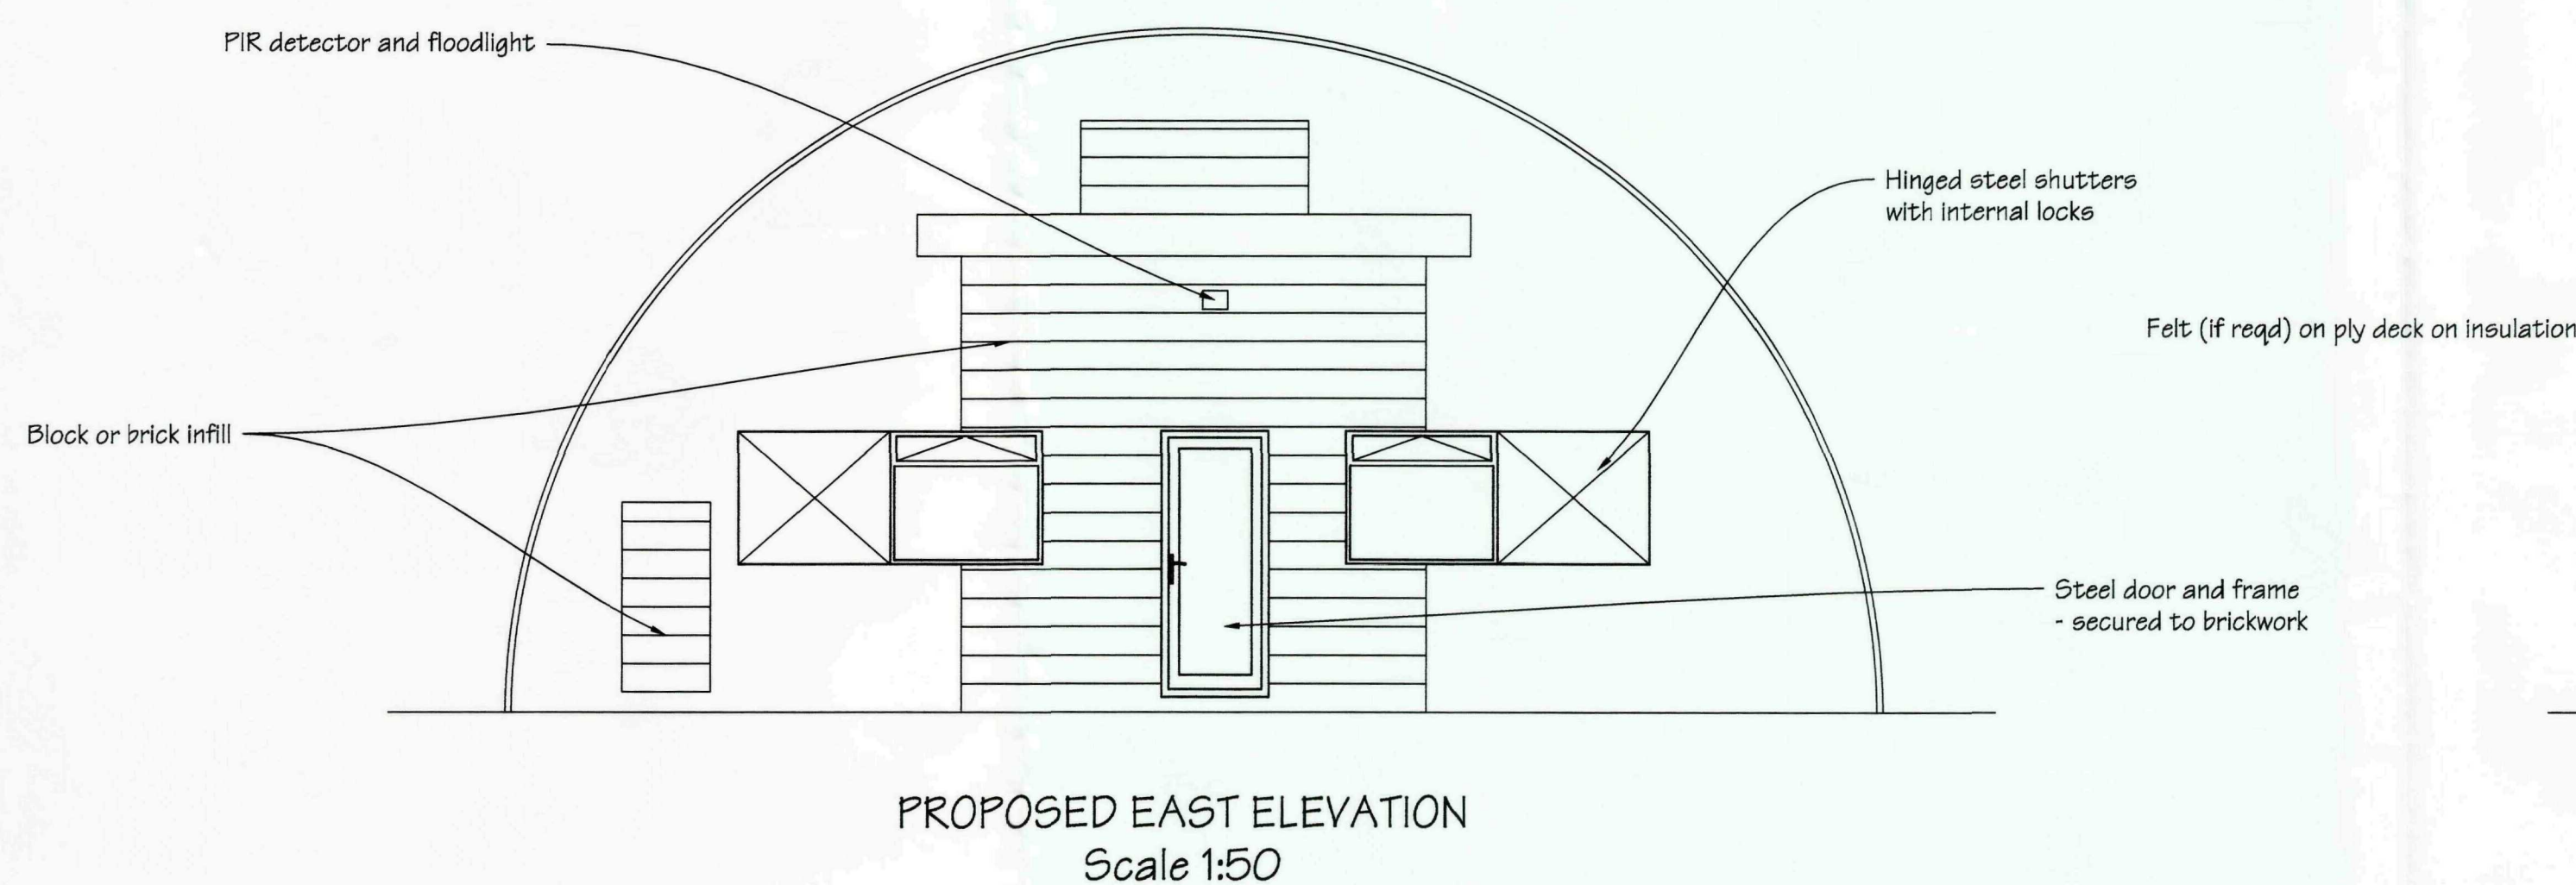

N.B. - ROOF PLAN & SIDE ELEVATIONS
ARE IDENTICAL TO EXISTING (see 425.05)

SHDC
Planning & Development
23 OCT 2009
Ref: 0840-09

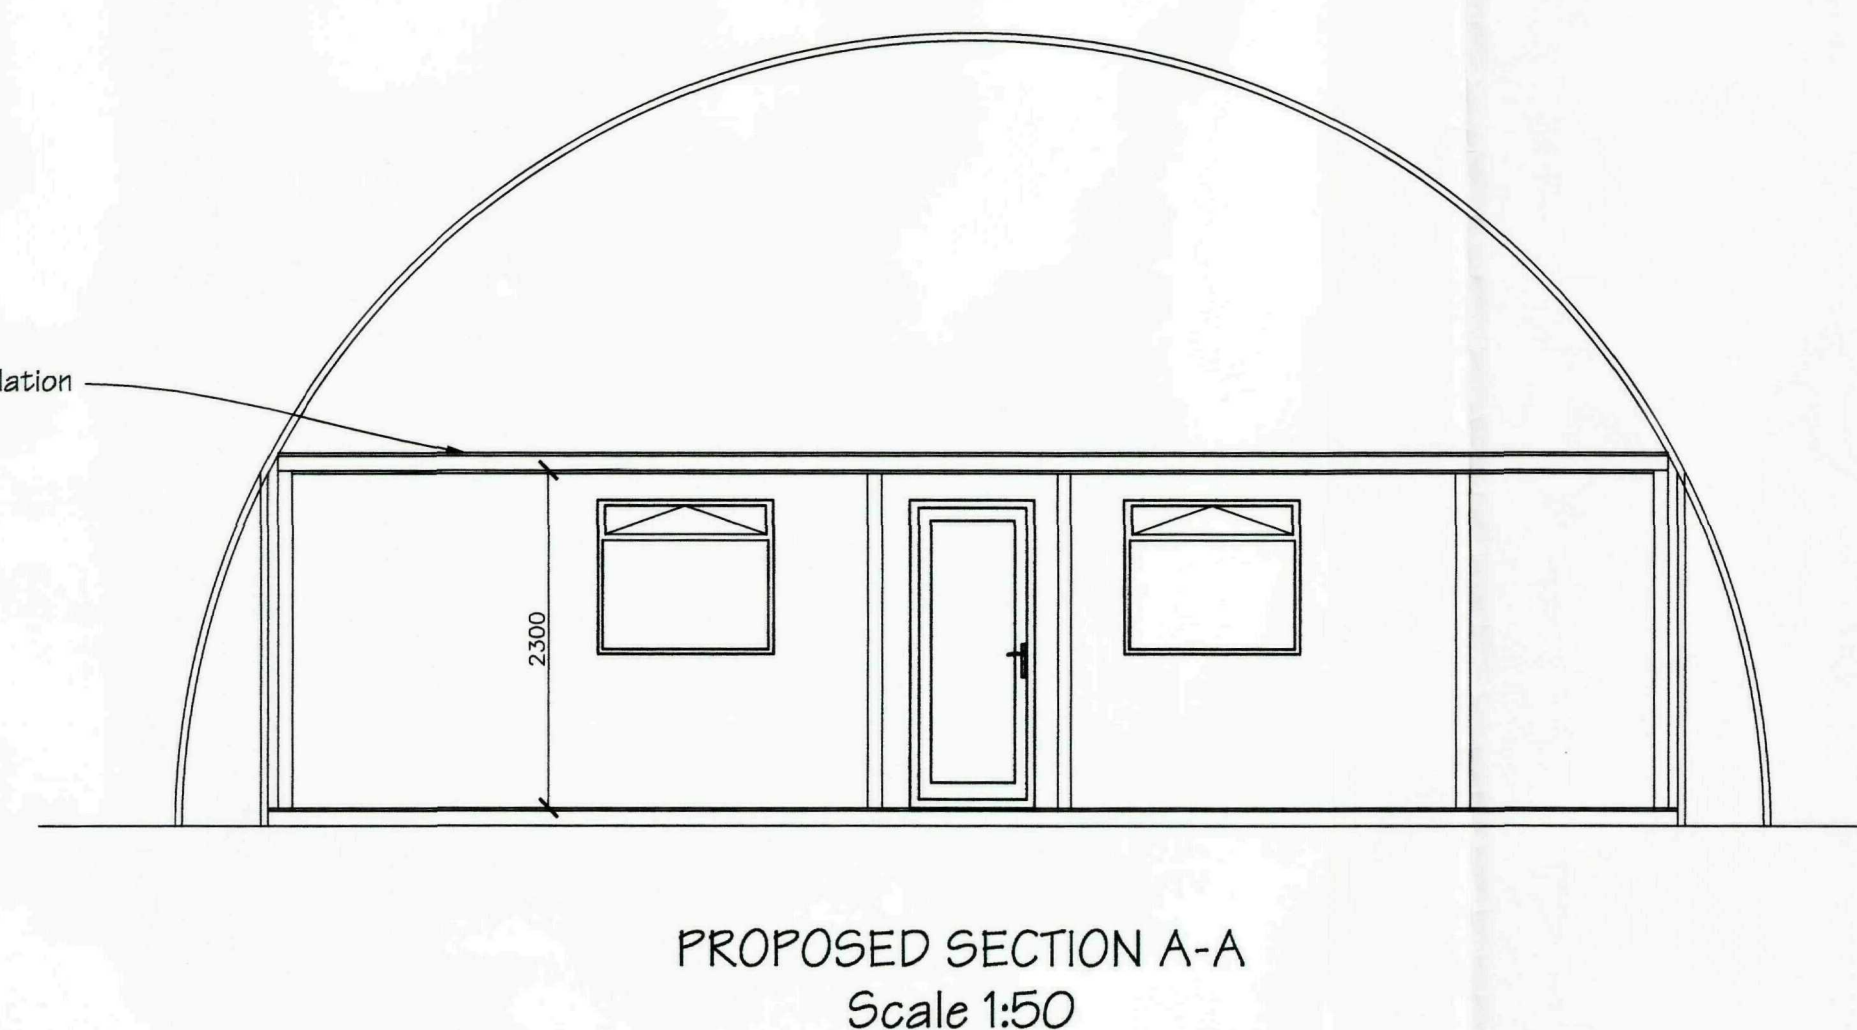

REVISIONS: Ref / Date / Description

Build Design Ltd
ARCHITECTURAL DESIGN & PROJECT MANAGEMENT

Project: WILLOW TREE FARM, SPALDING
Title: PROPOSED Dwg. No: 425.04A
Date: Sept 09 Scales as shown
Client: Lincolnshire Wildlife Trust
Banovallum House
Homestead
LN9 5HF

Design Copyright reserved: written consent must be obtained before copying or reproducing this drawing. Do NOT scale this drawing - use figured dimensions only. The Builder is responsible for checking site dimensions and any discrepancy must be reported to the Architectural Technician immediately.