






EXISTING WEST
END ELEVATION
Scale 1:100

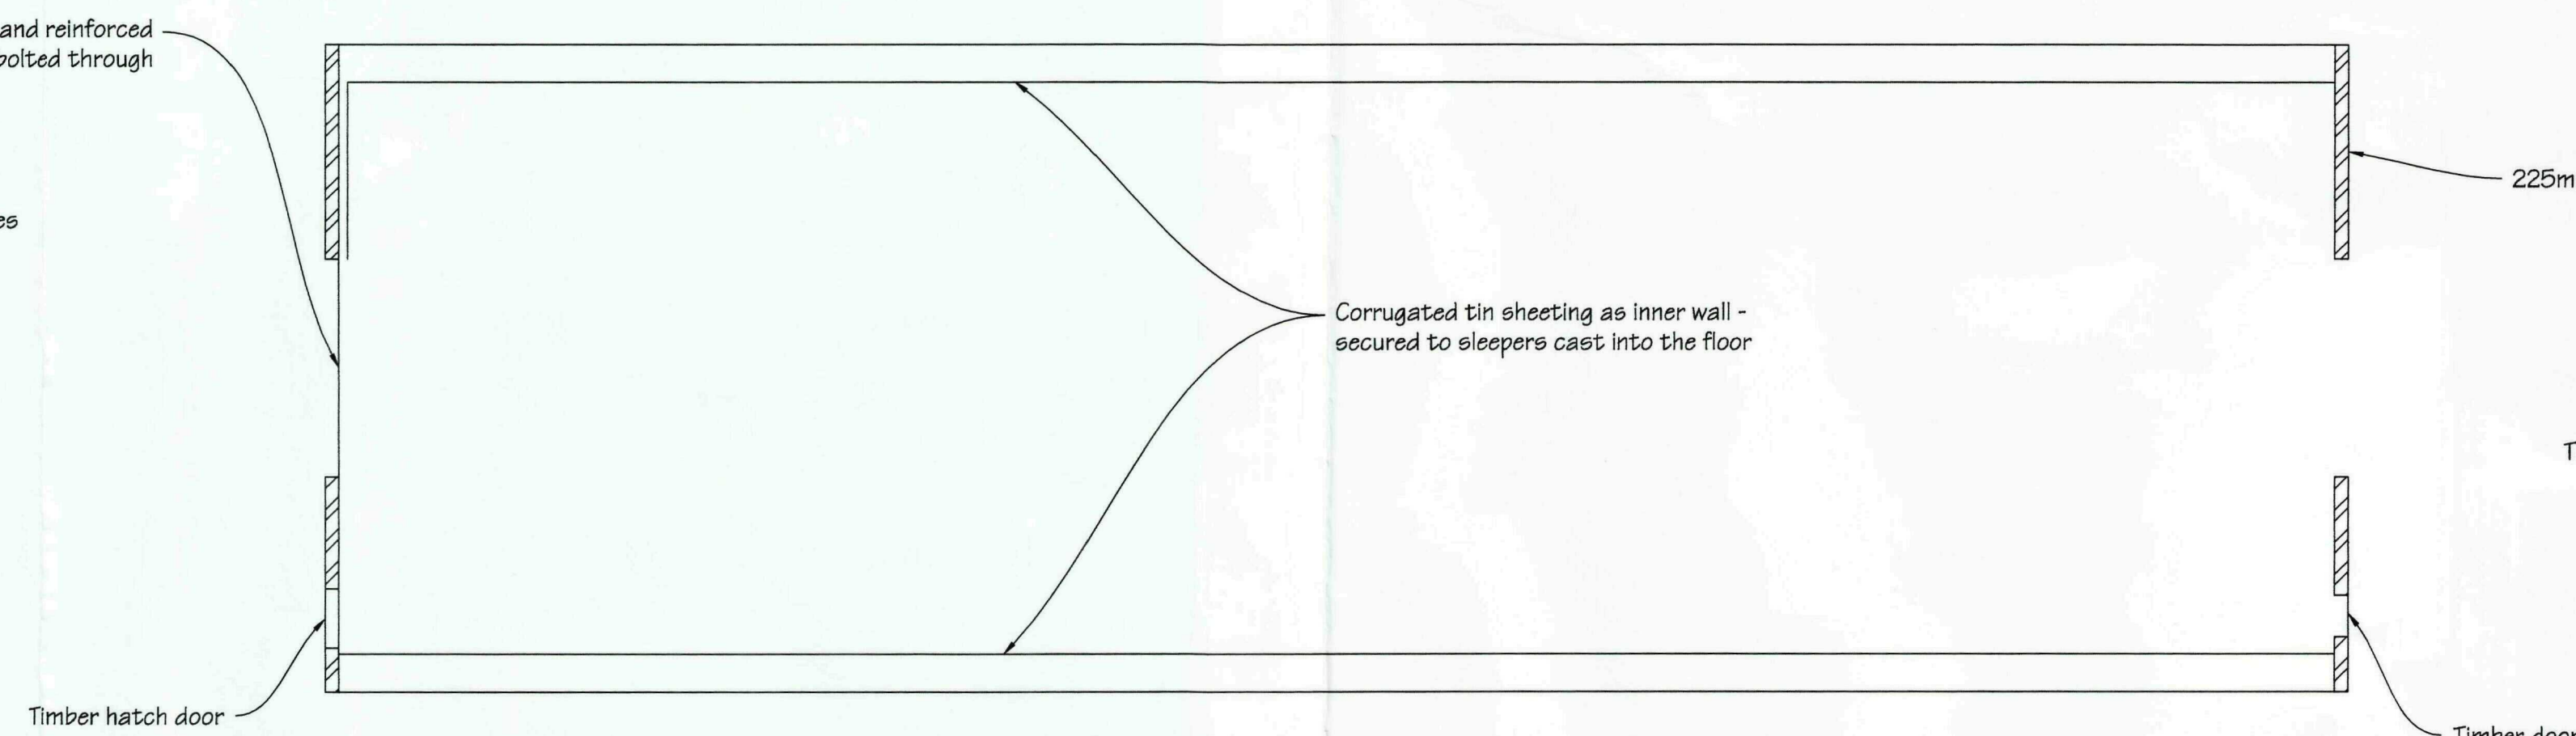



EXISTING
PLAN
Scale
1:100

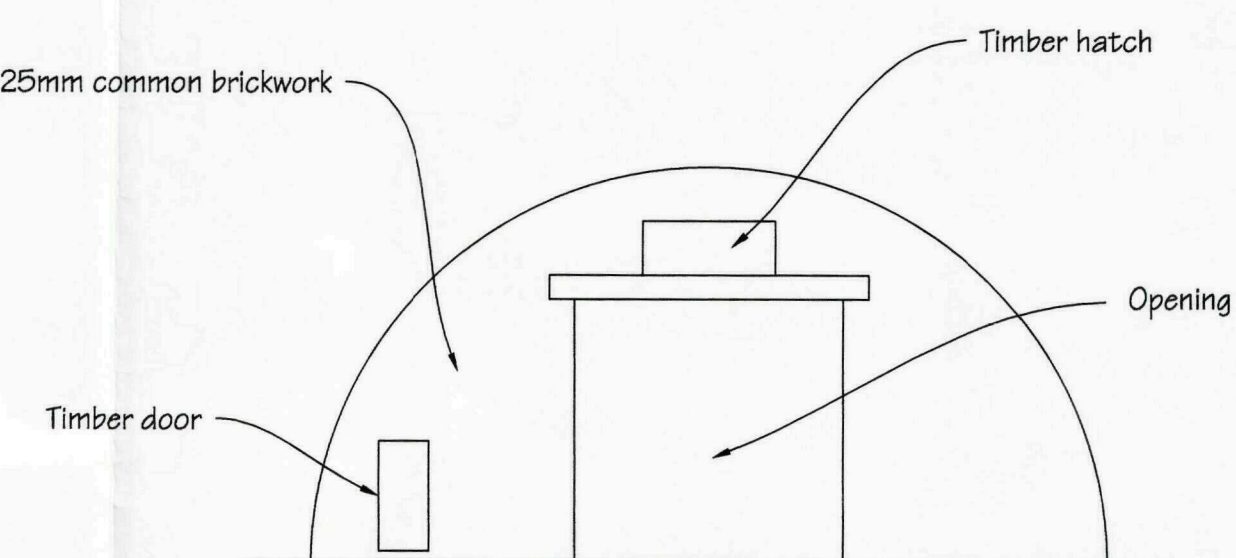

EXISTING EAST
END ELEVATION
Scale 1:100

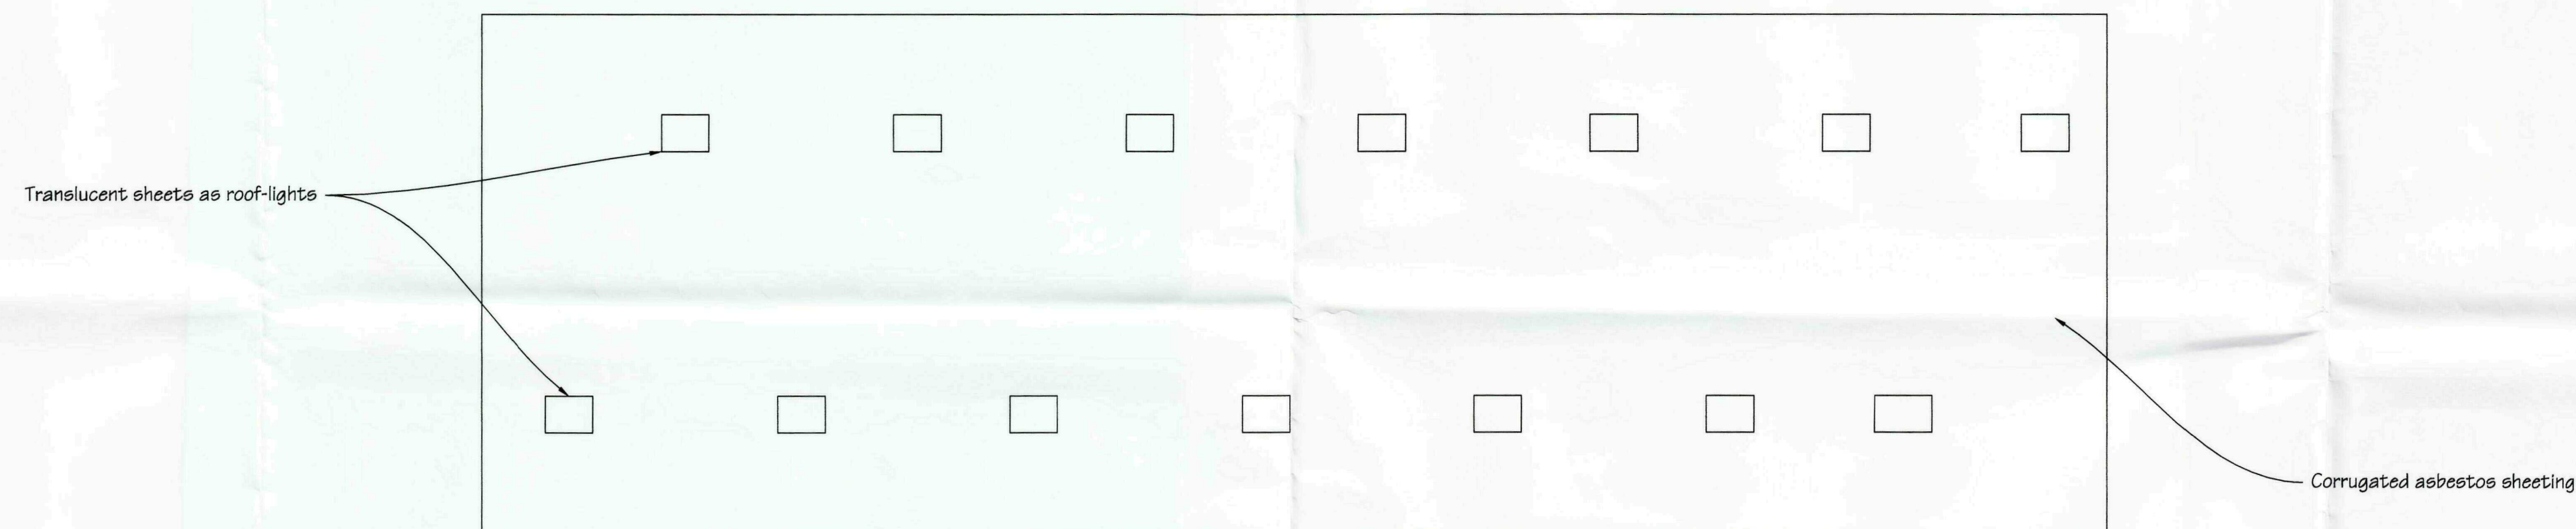


EXISTING
ROOF PLAN
Scale 1:100

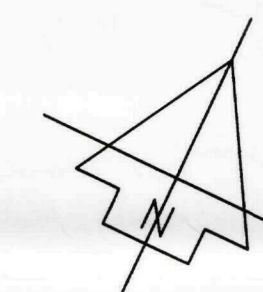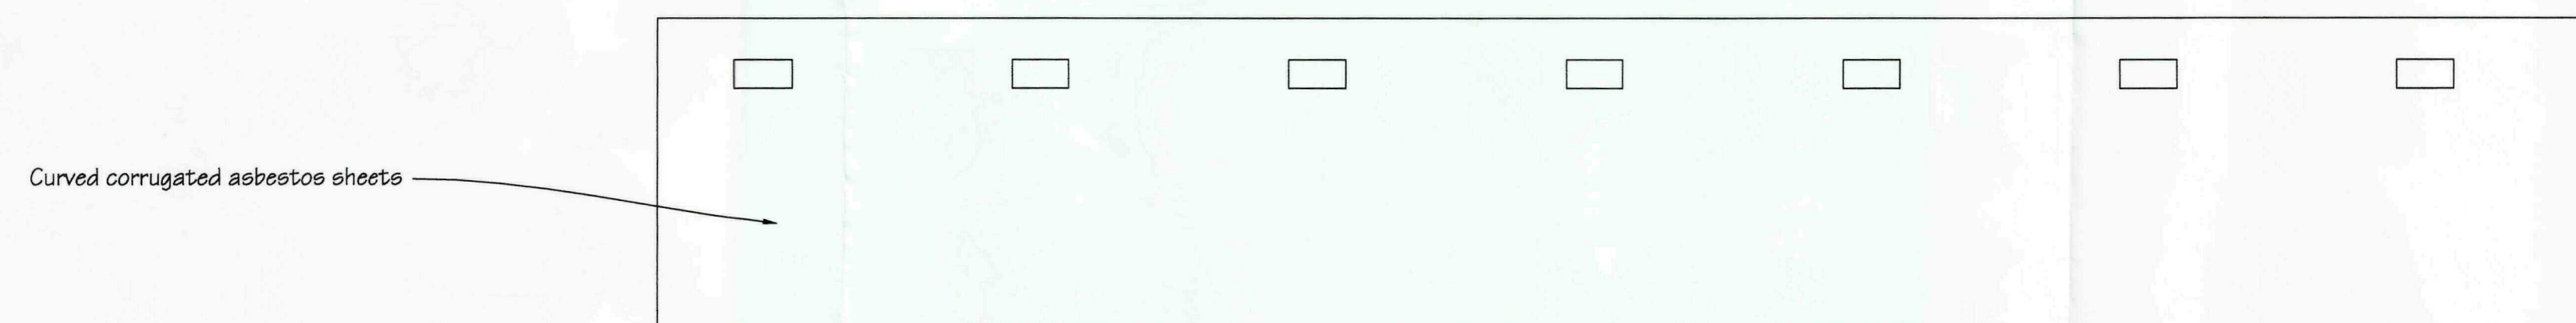

EXISTING
SOUTH
ELEVATION
Scale 1:100

EXISTING
NORTH
ELEVATION
Scale 1:100

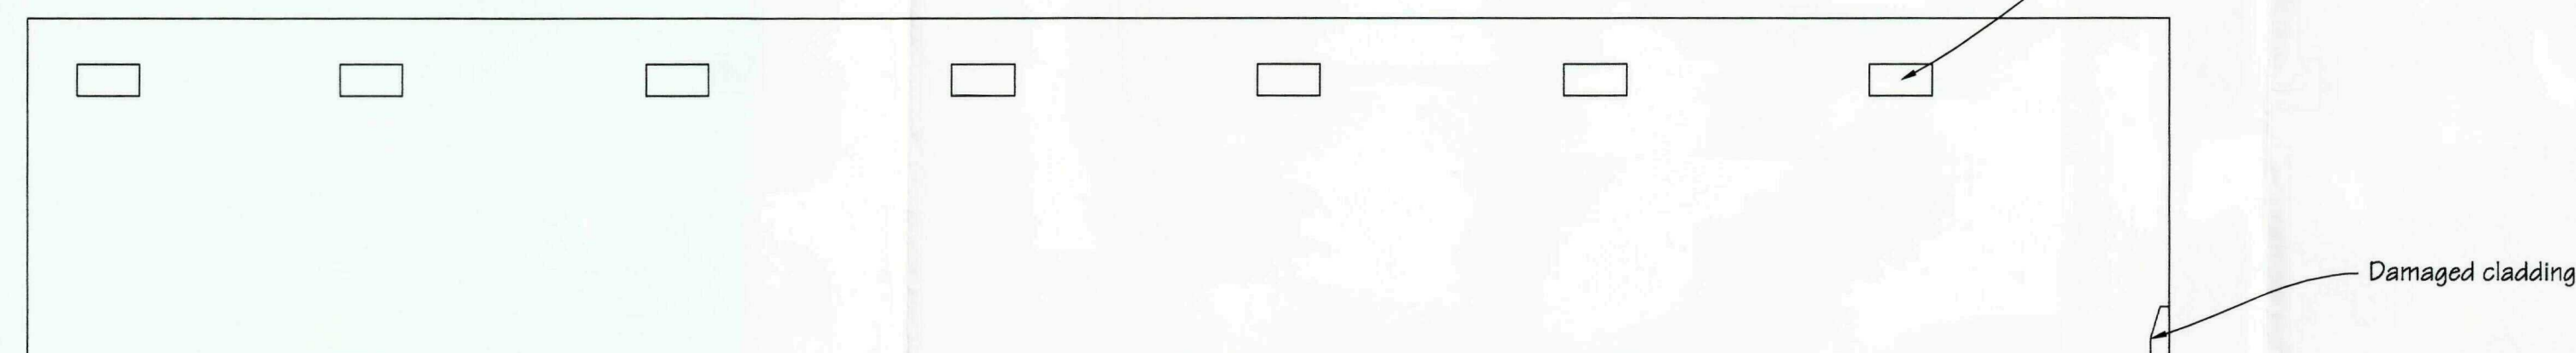

REVISIONS: Ref / Date / Description



Project: WILLOW TREE FARM, SPALDING
Title: EXISTING Dwg. No: 425.05
Date: Sept 09 Scales as shown
Client: Lincolnshire Wildlife Trust
Barrowallum House
Horncliffe
LN9 5HF

Design Copyright reserved: written consent must be obtained before copying or reproducing this drawing. Do NOT scale this drawing - use figured dimensions only. The Builder is responsible for checking site dimensions and any discrepancy must be reported to the Architectural Technician immediately.