



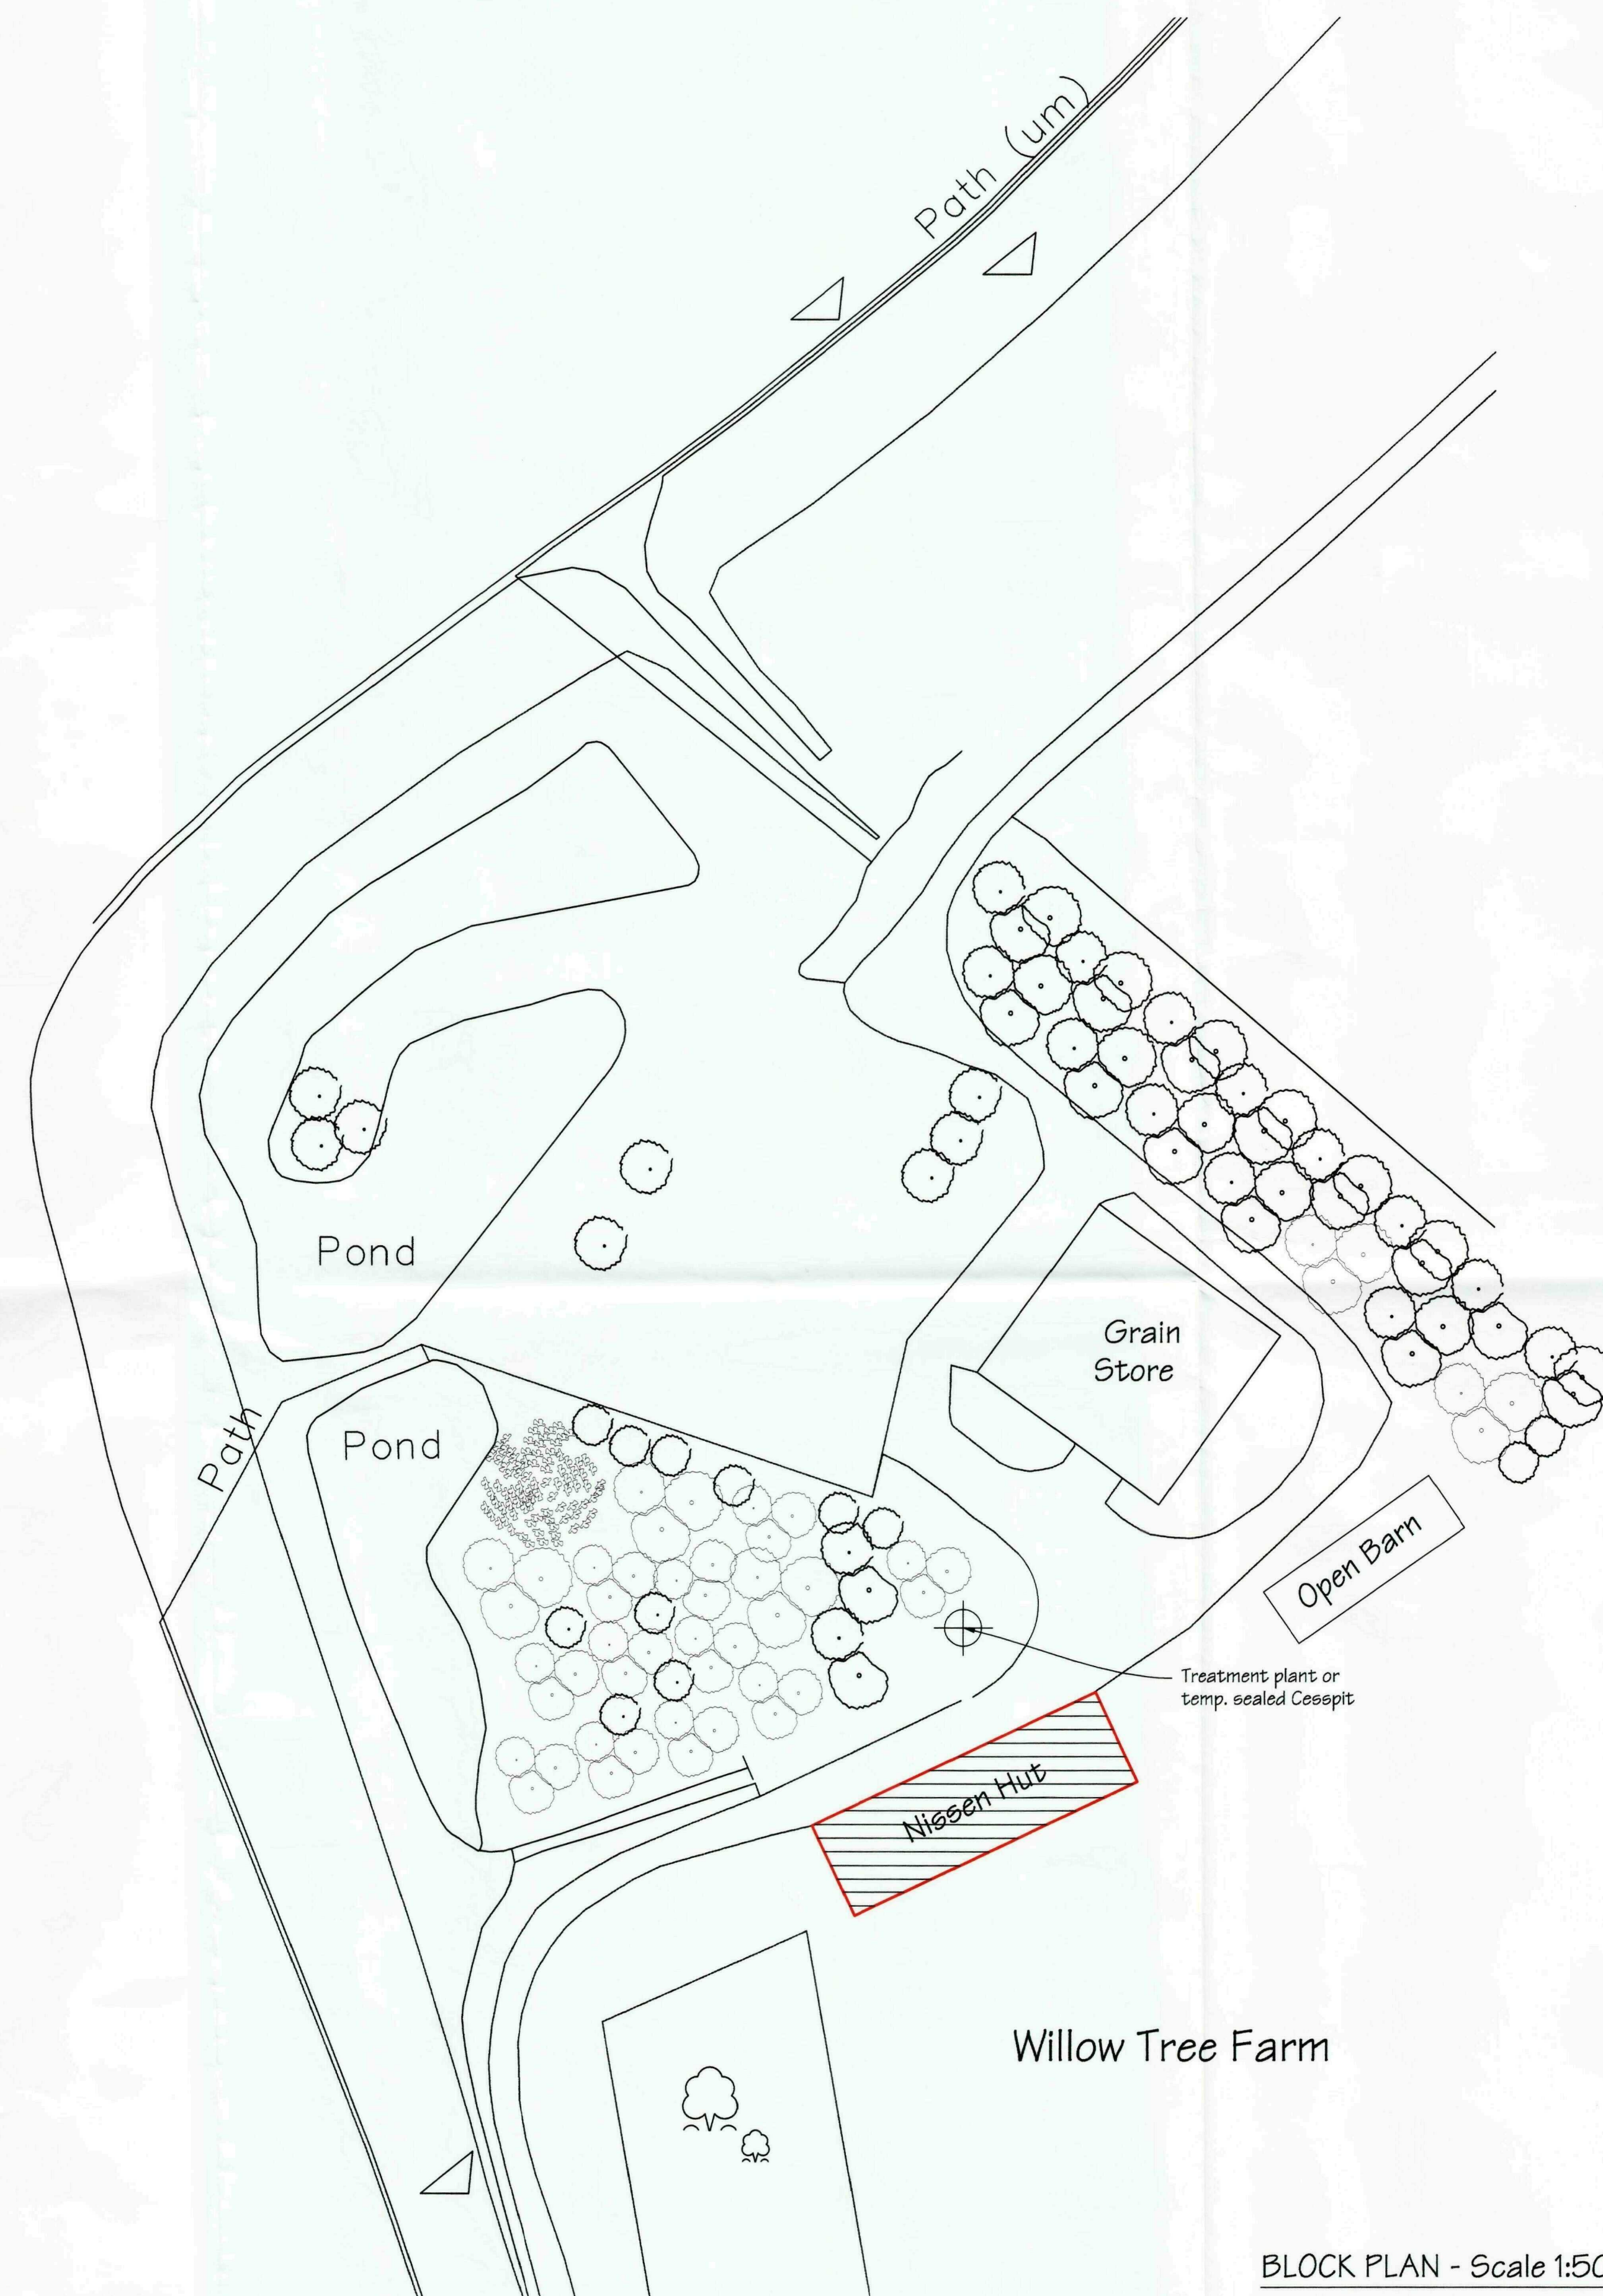

BLOCK PLAN - Scale 1:500

Hatched is proposed Change of Use

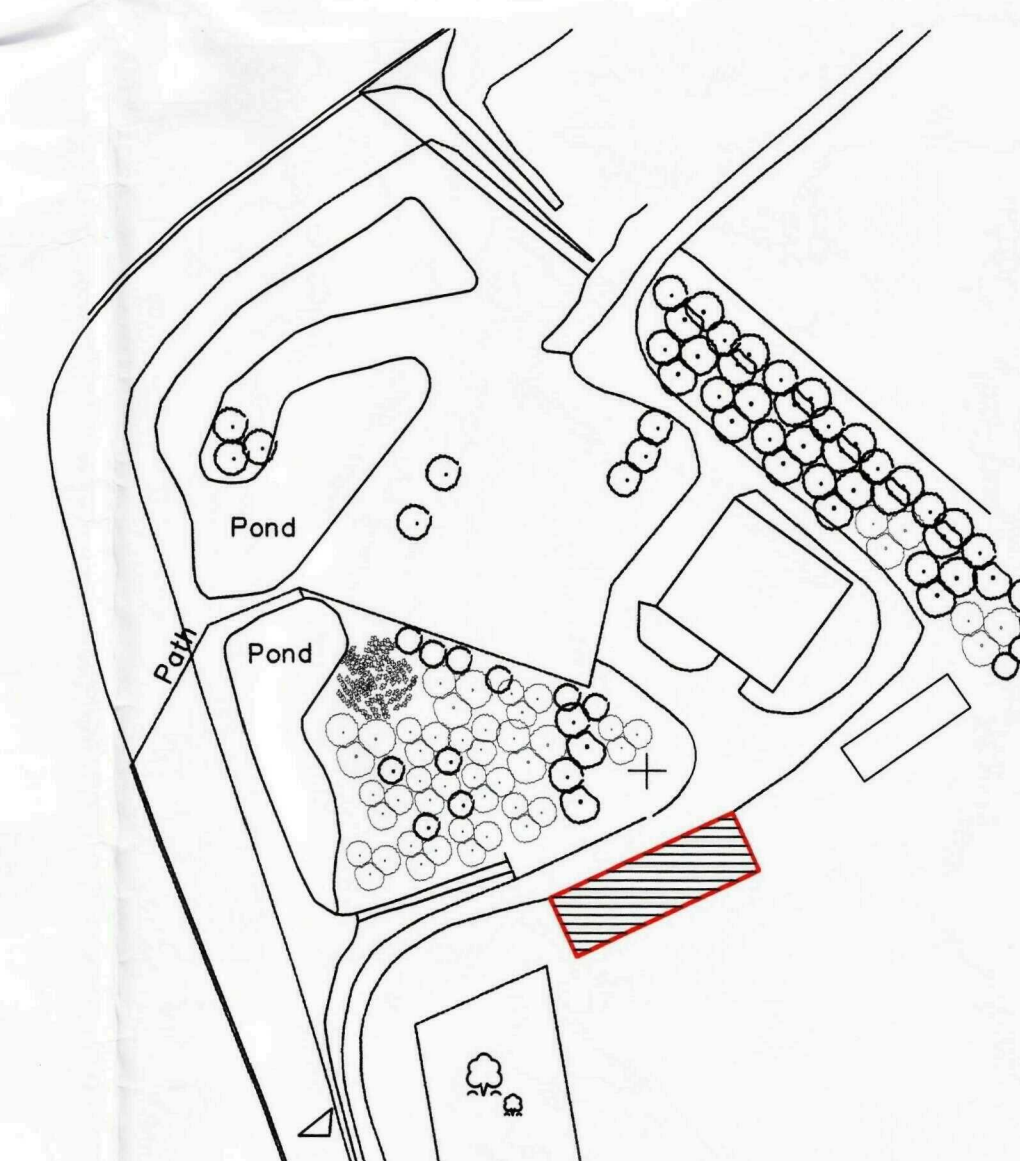

LOCATION PLAN
Scale 1:1250

REVISIONS: Ref / Date / Description

SHDC Planning & Development 23 OCT 2009 Ref: 0840-09

GENERAL NOTES - APPLIES TO ALL DRAWINGS

1. Dimensions are not to be scaled from the drawings - use the dimensions given; these are in millimetres unless stated otherwise.
2. Drawing dimensions are to be checked on site and any discrepancies reported in writing.



Project: WILLOW TREE FARM, SPALDING
Title: SITE PLAN Dwg. No:425.03
Date: Aug 2009 Scales as shown
Client: Lincolnshire Wildlife Trust
Bancroft House
Hornsea
LN9 5HF

Design Copyright reserved: written consent must be obtained before copying or reproducing this drawing. Do NOT scale this drawing - use figured dimensions only. The Builder is responsible for checking site dimensions and any discrepancy must be reported to the Designer.