


SCALE 1:100

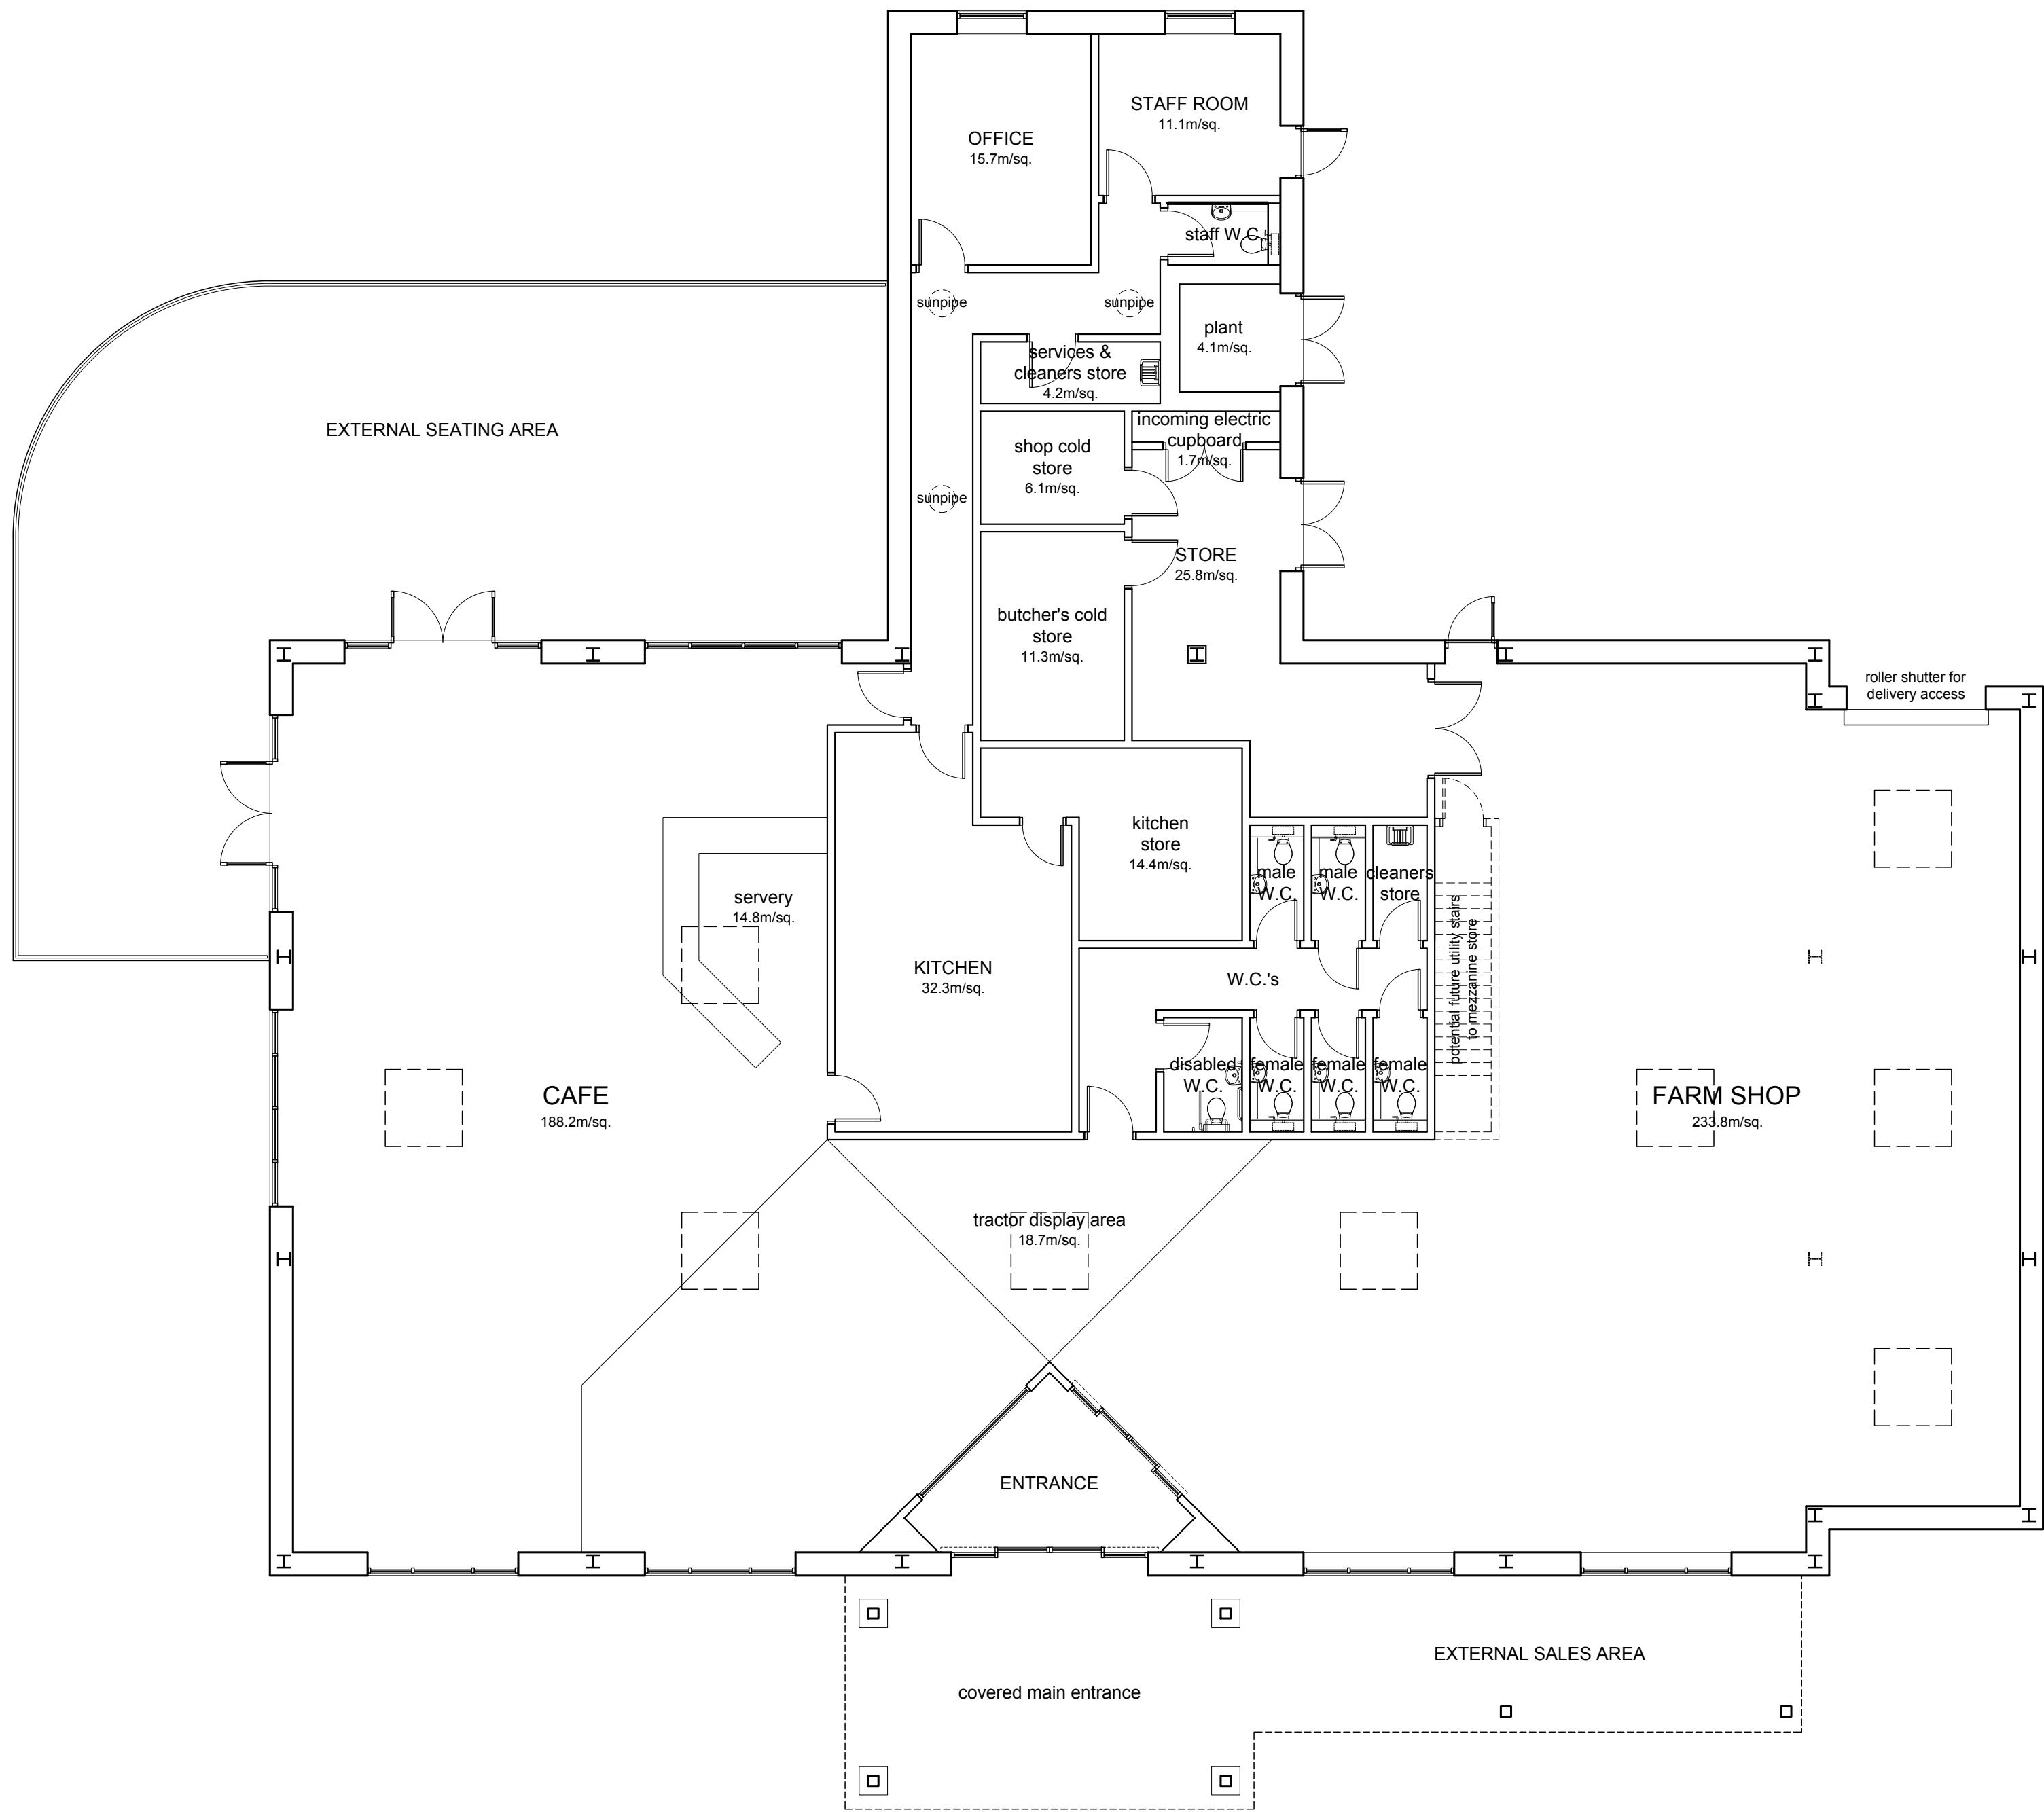

F08	added electric cupboard and moved cold store door	29.08.17
F07	minor design amendments	24.08.17
F06	minor design amendments	11.07.17
F05	minor design amendments	05.07.17
F04	minor design amendments	04.07.17
F03	minor design amendments	23.06.17
F02	updates to client requirements	22.06.17
F01	preliminary issue for comment	15.06.17

revision	note	date
----------	------	------

client

Lindum Group

project title

New Farm Shop & Cafe
Vine House Farm

drawing title

Proposed Ground Floor Plan

drawing status

Feasibility

scale	date	revision
1:100 @ A1	August 2017	
project number	drawing number	revision
2353	AK0201	F08

