



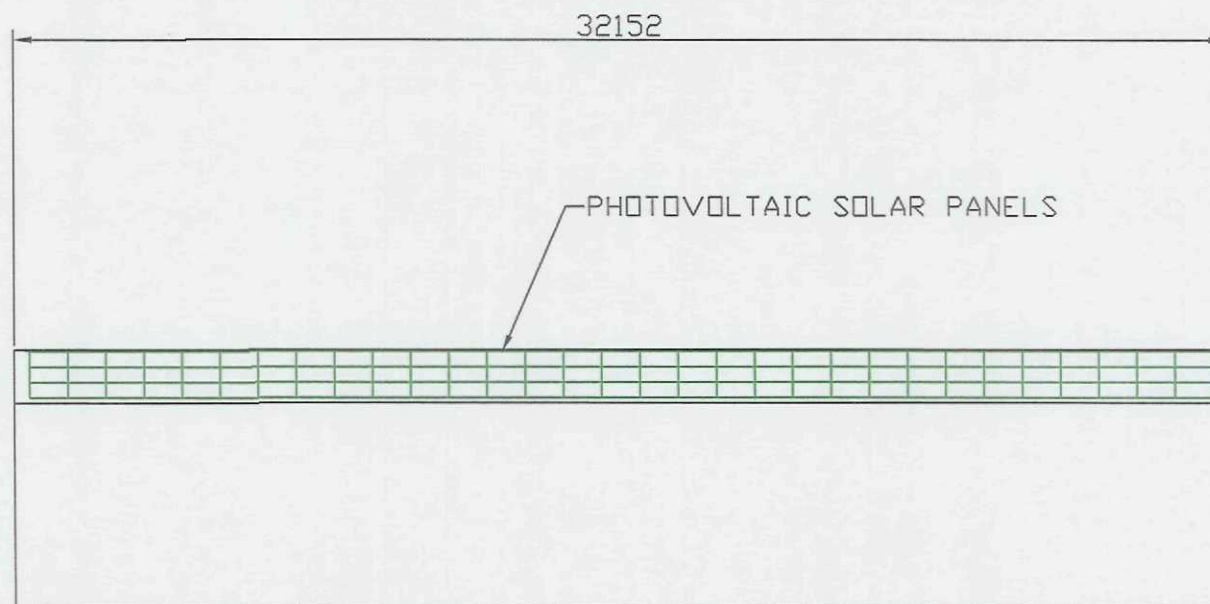

SOUTH ELEVATION

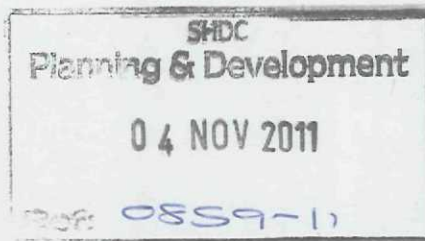

AW Consulting		Little Bytham. NG33 4RA 01780 410182 07860 502999	
CLIENT: LARK ENERGY LTD.		TITLE: SLY BROS. SOUTH ELEVATION	
DATE: 28/10/11	SCALE: 1:200	DAWN BY: A.M.W.	DRG. NO.: SLY01 SHEET 1