



Contractor to check all Dimensions on site prior to ordering materials / commencing work. Do Not Scale from this Drawing - If in doubt then please ask

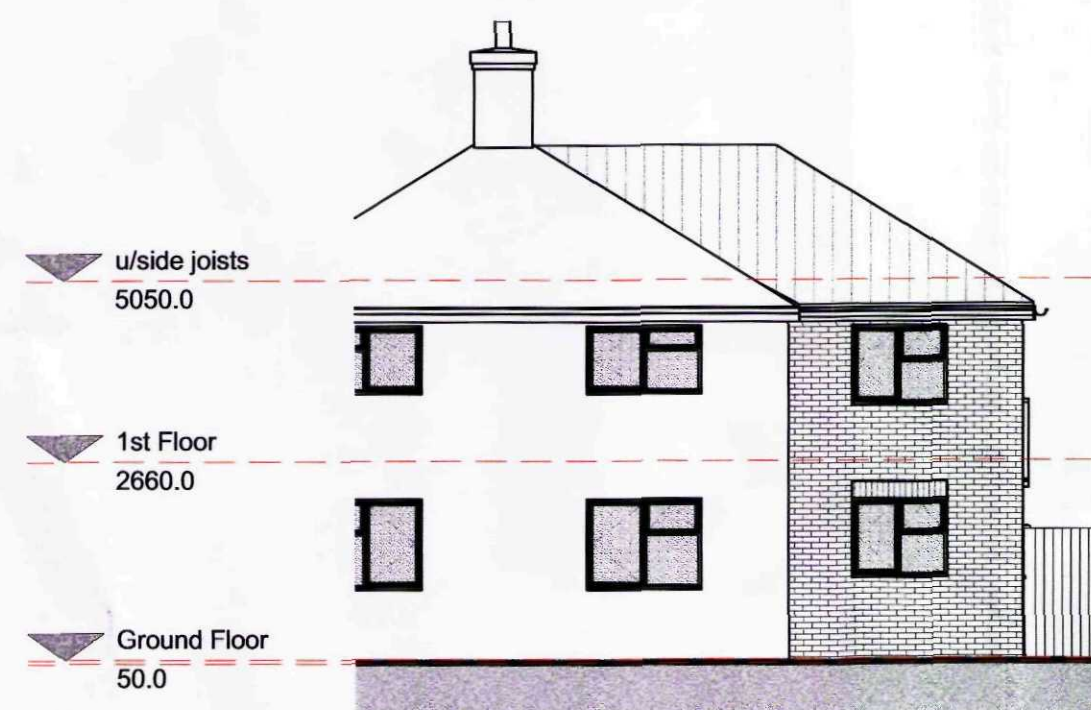


2 Front Elevation
1 : 100

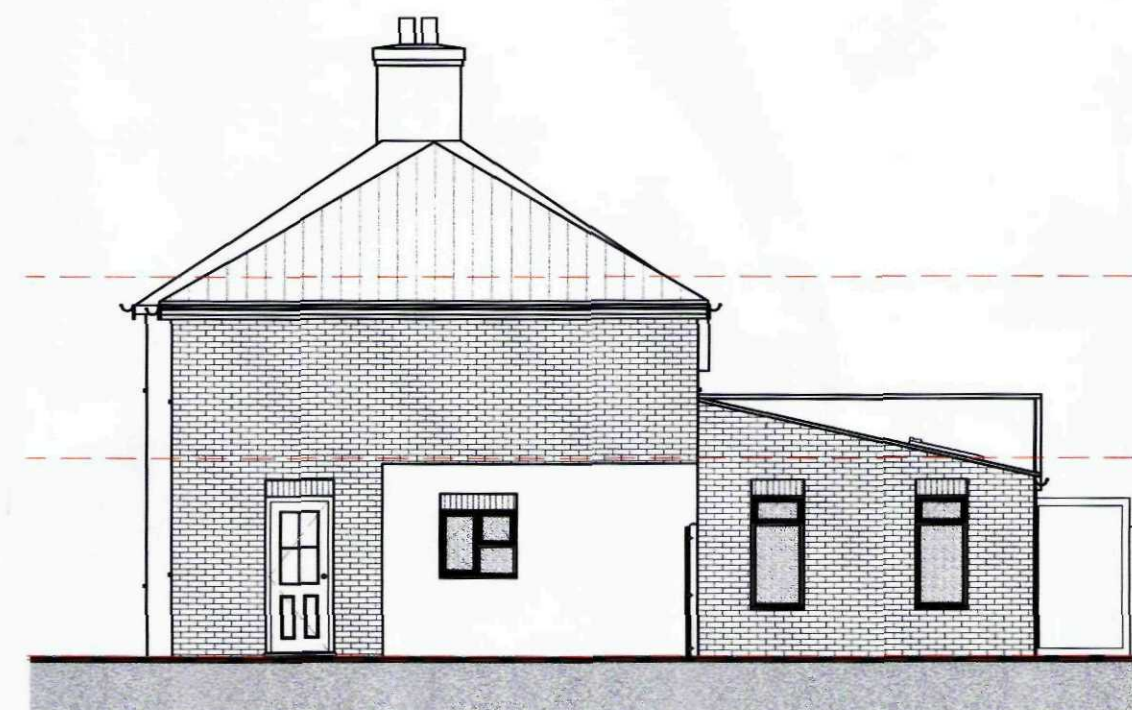


3 Right Side Elevation
1 : 100




4 Rear Elevation
1 : 100

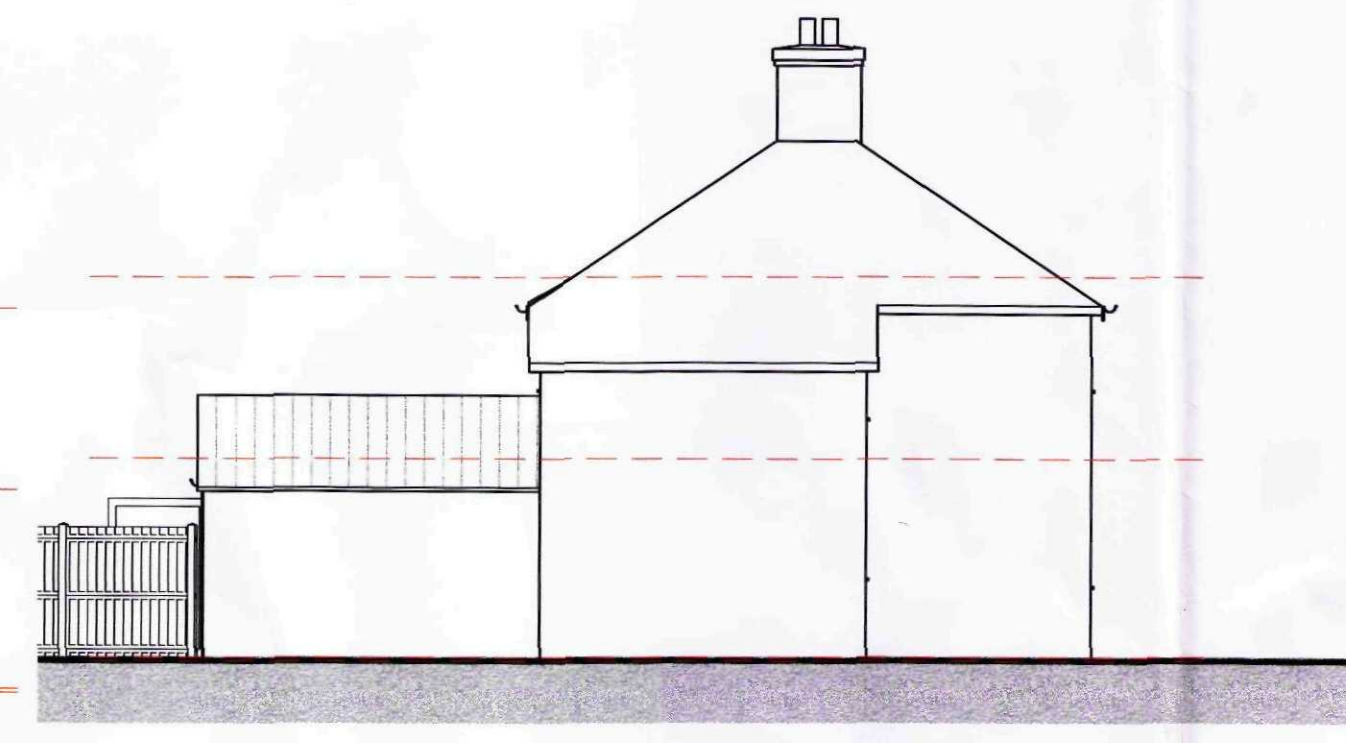


5 Left Side Elevation
1 : 100

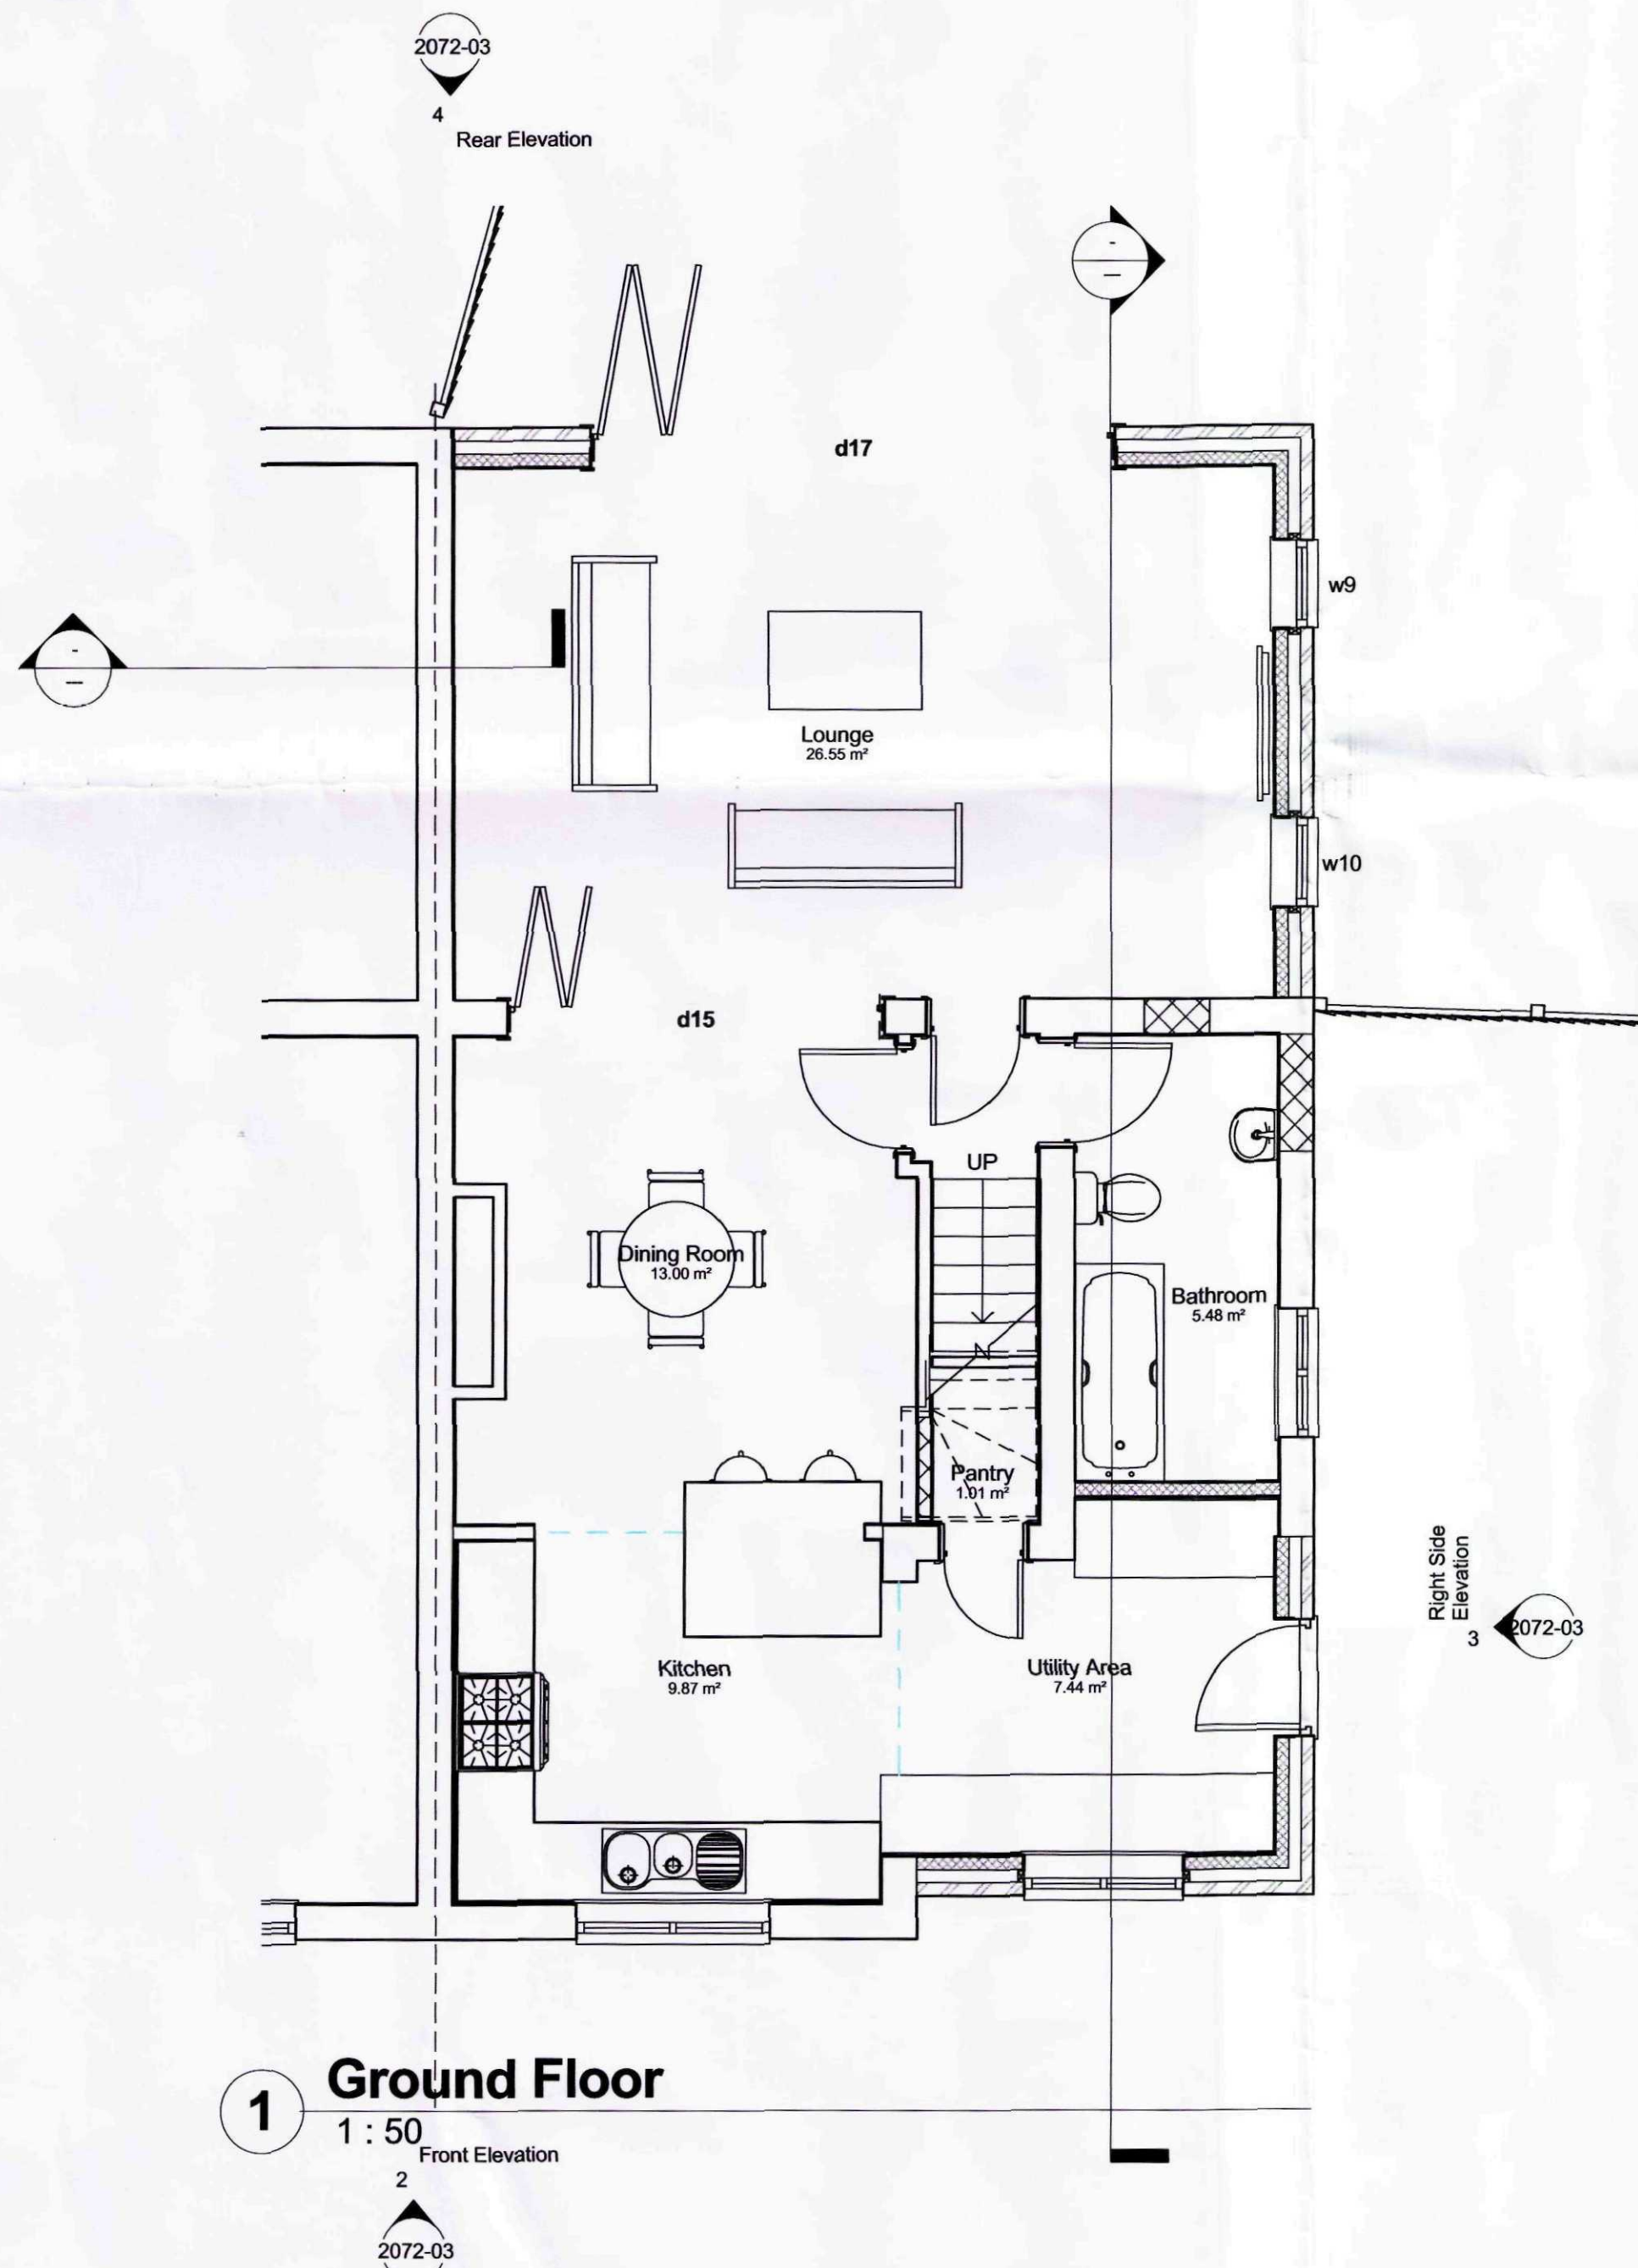


1 Ground Floor
1 : 50

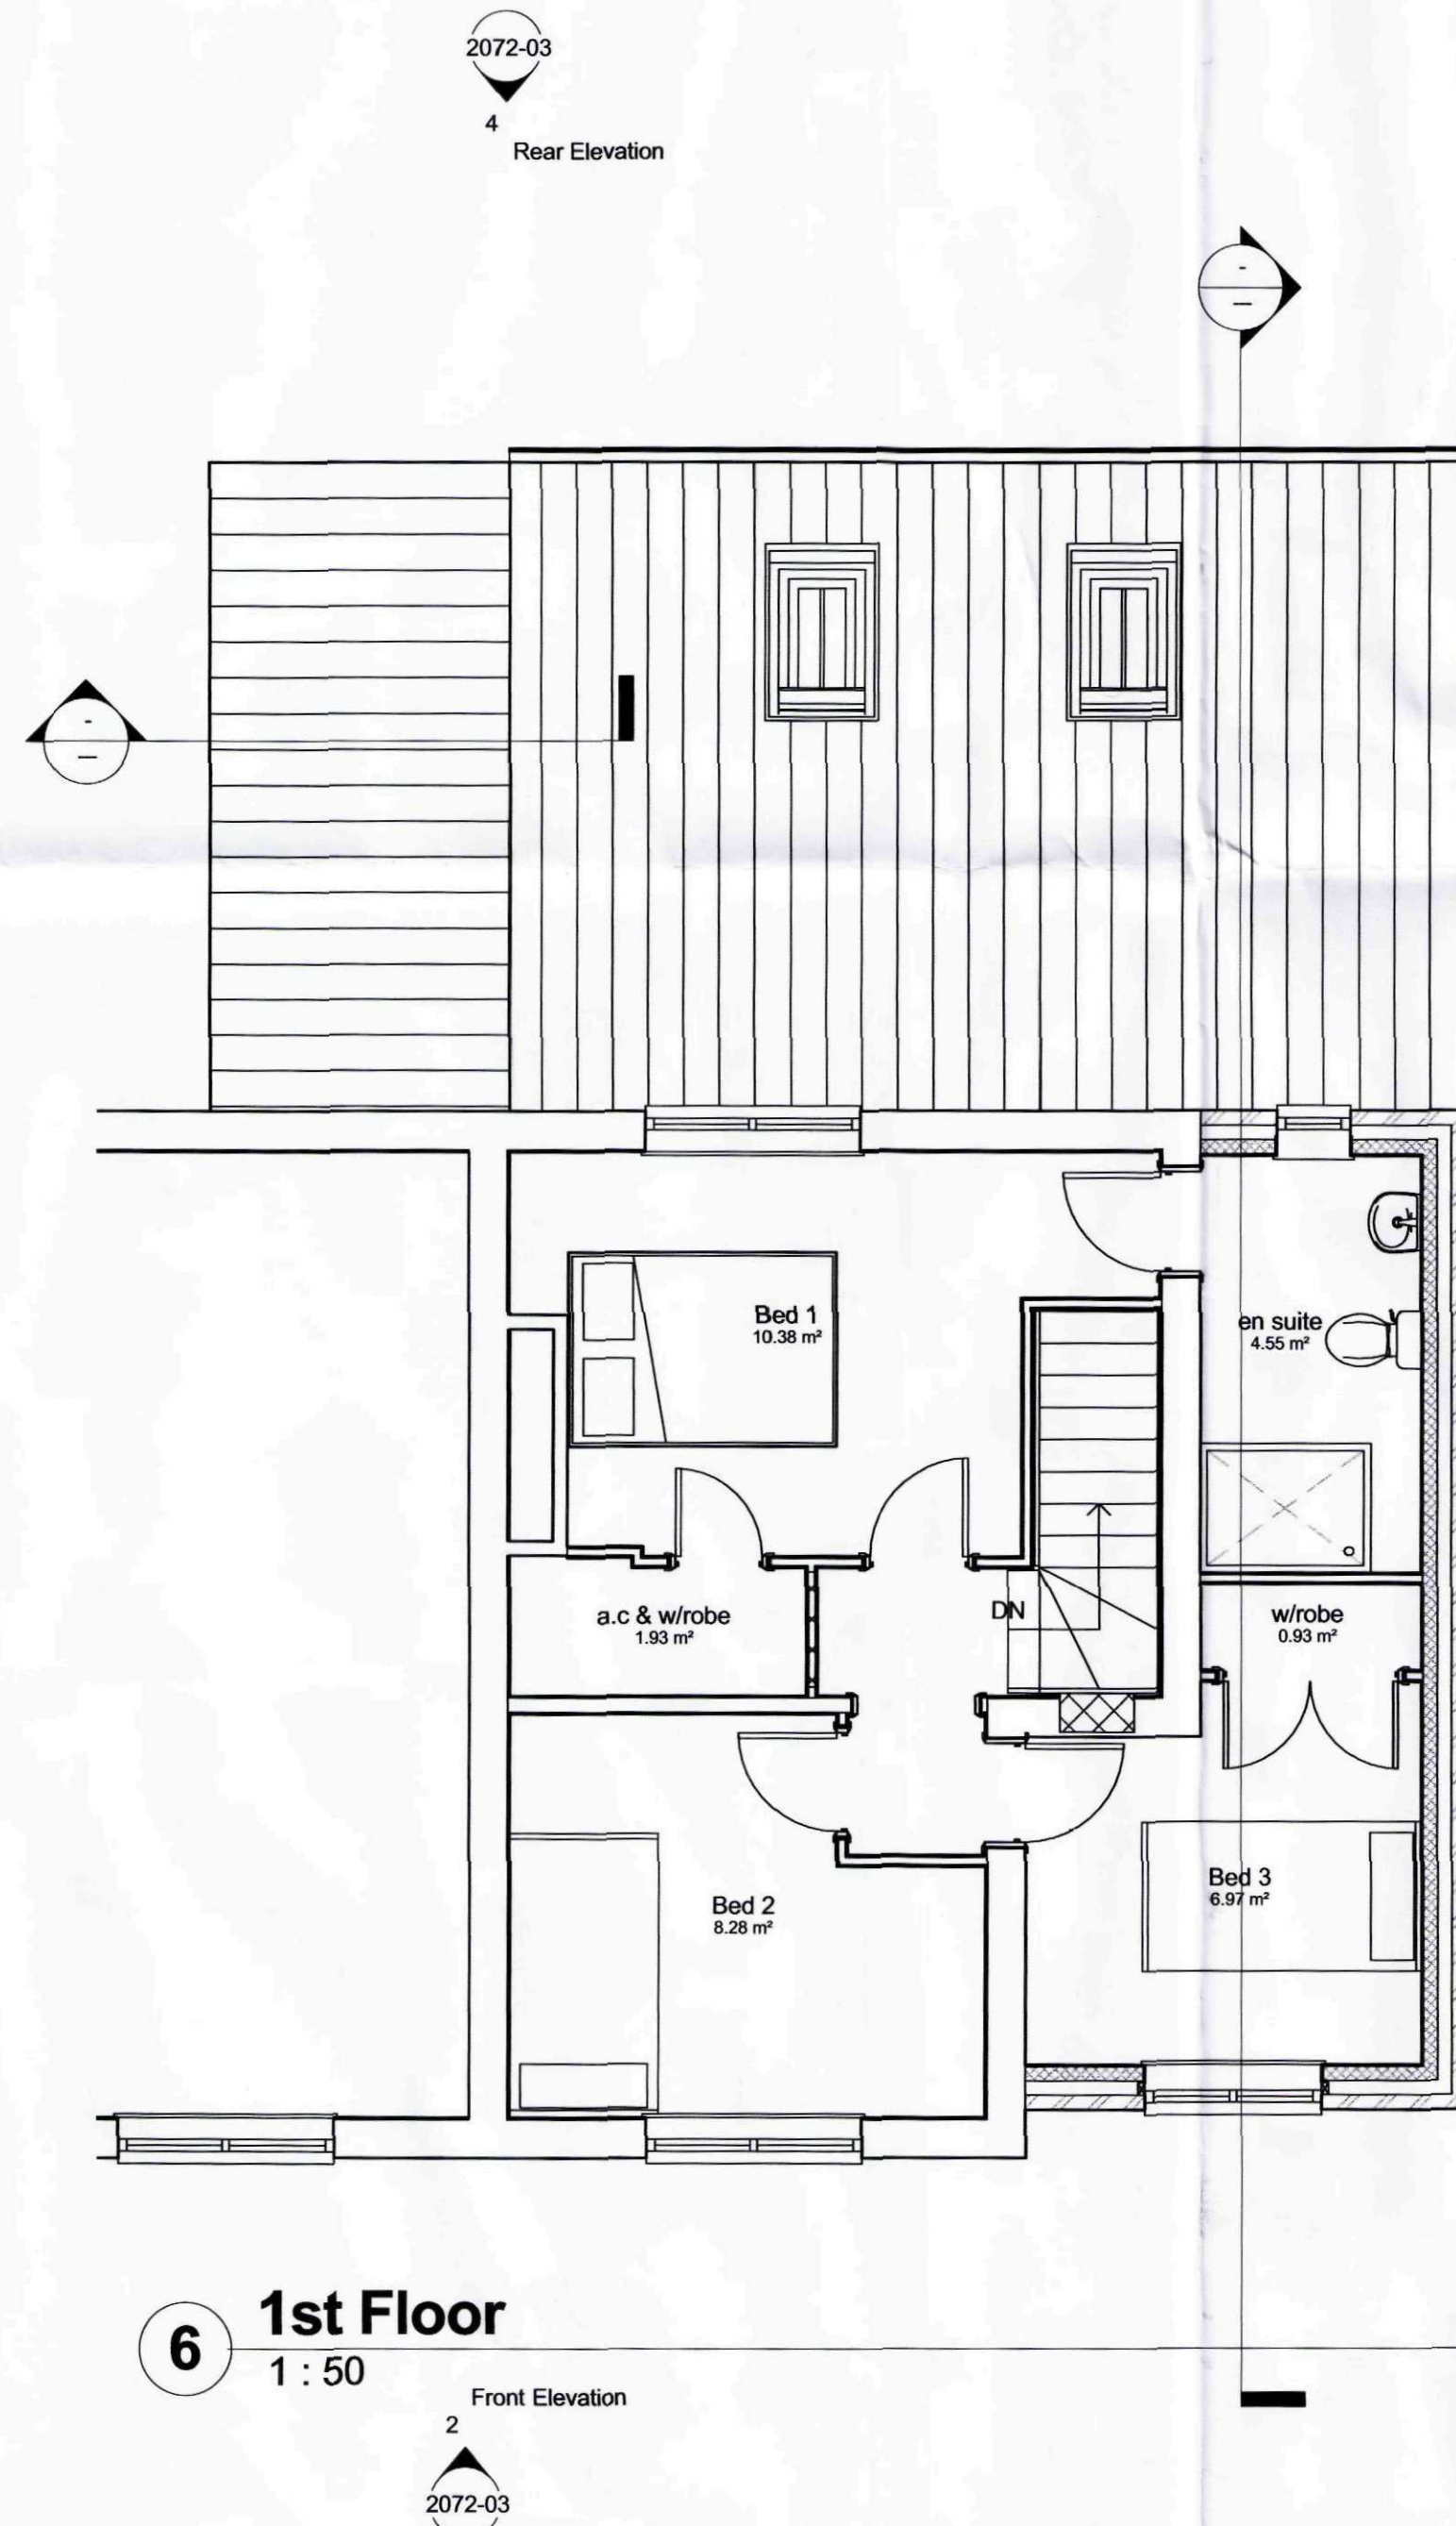

6 1st Floor
1 : 50

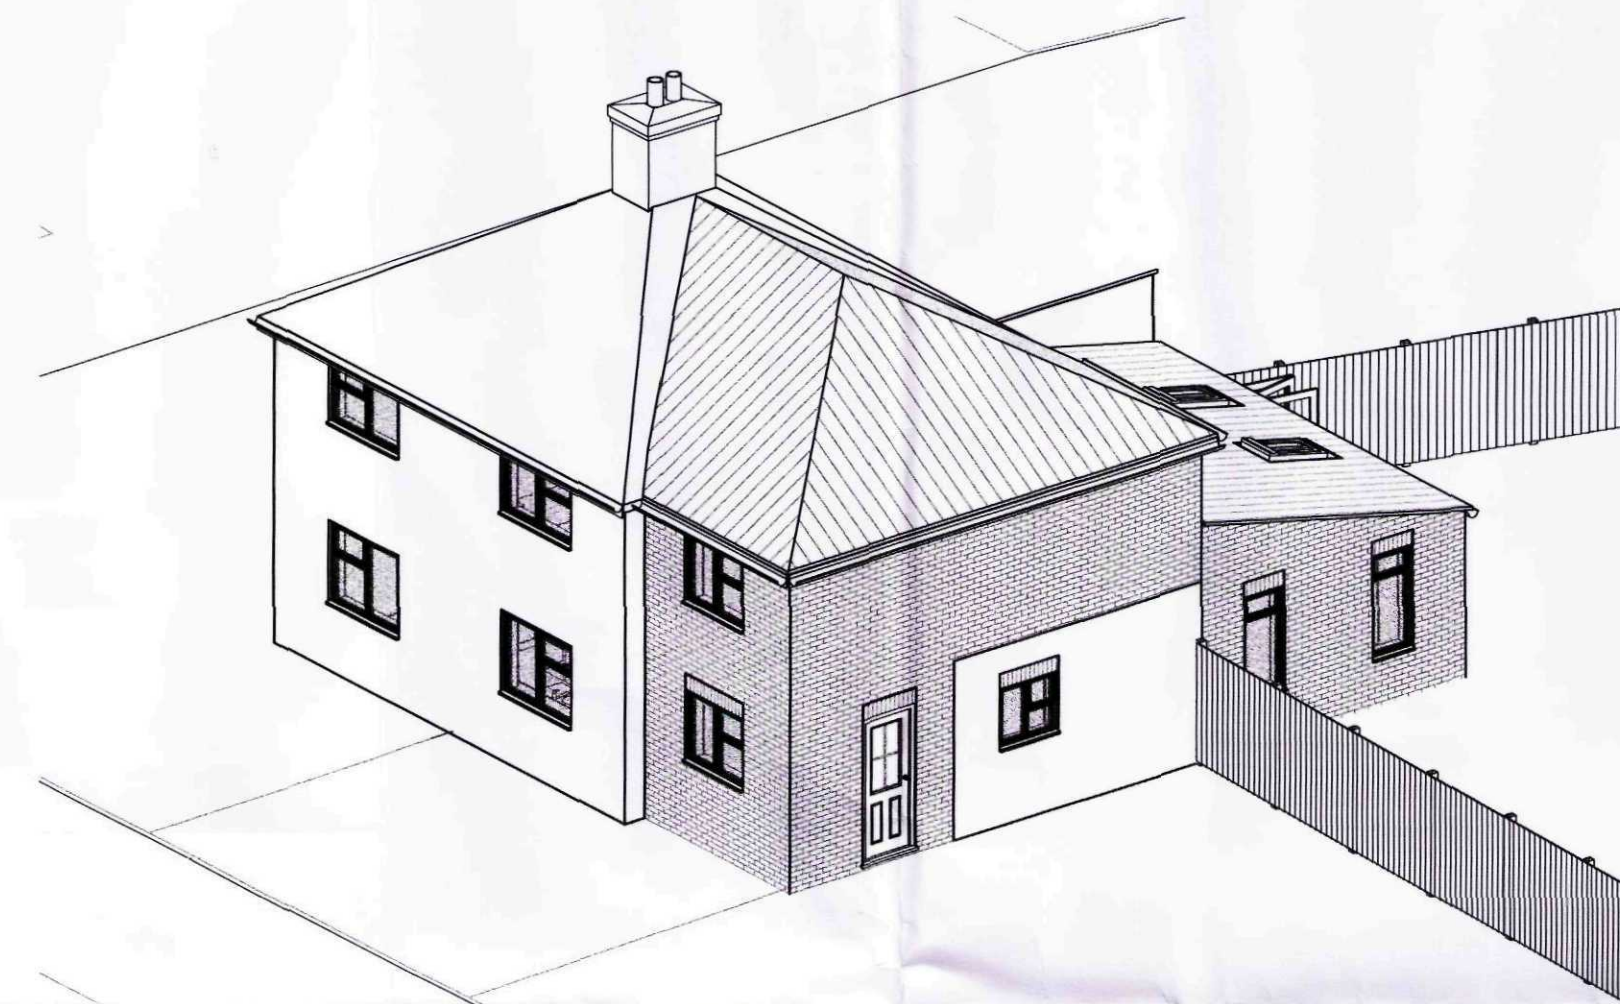

7 Front Aerial View

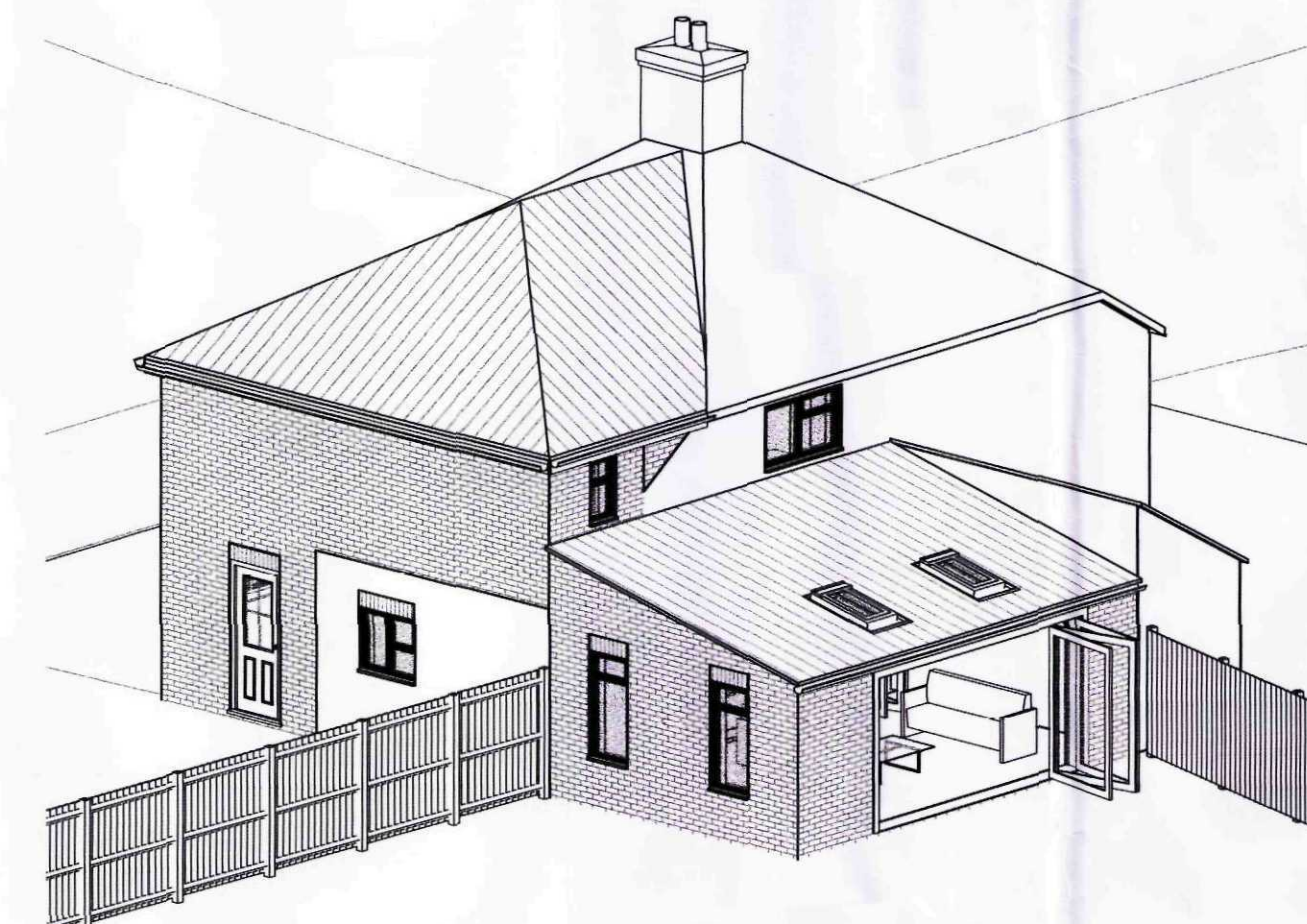

8 Rear Aerial View

SHDC
Planning & Development
12 DEC 2011
Ref: 0576-11

GENERAL CONDITIONS
Contractors are responsible for checking all dimensions on site when work commences and before ordering any materials. Any discrepancies should be brought to the attention of the Client for remedial action before commencing further.
All materials not specified to be of a standard suitable for the work proposed and be fit for purpose. All work to be in accordance with good building practice and all necessary BS codes for Workmanship on Building Sites.

A - 12.12.11 - Roof line amended
Revisions

Client: Mr & Mrs Beeken

Site: Two Storey Side Extension

Dwg Title: Proposed Floor Plans



2nd Floor - 5B Sheepmarket
Spalding
PE11 1BH
Tel : 01775 768 921
e-mail: enquiries@remwaydesign.co.uk

Issued For Clients Comments / Approval Only

Drawing Number	Revision
a1	2072-03
	A

AMENDED
Ref. A1