


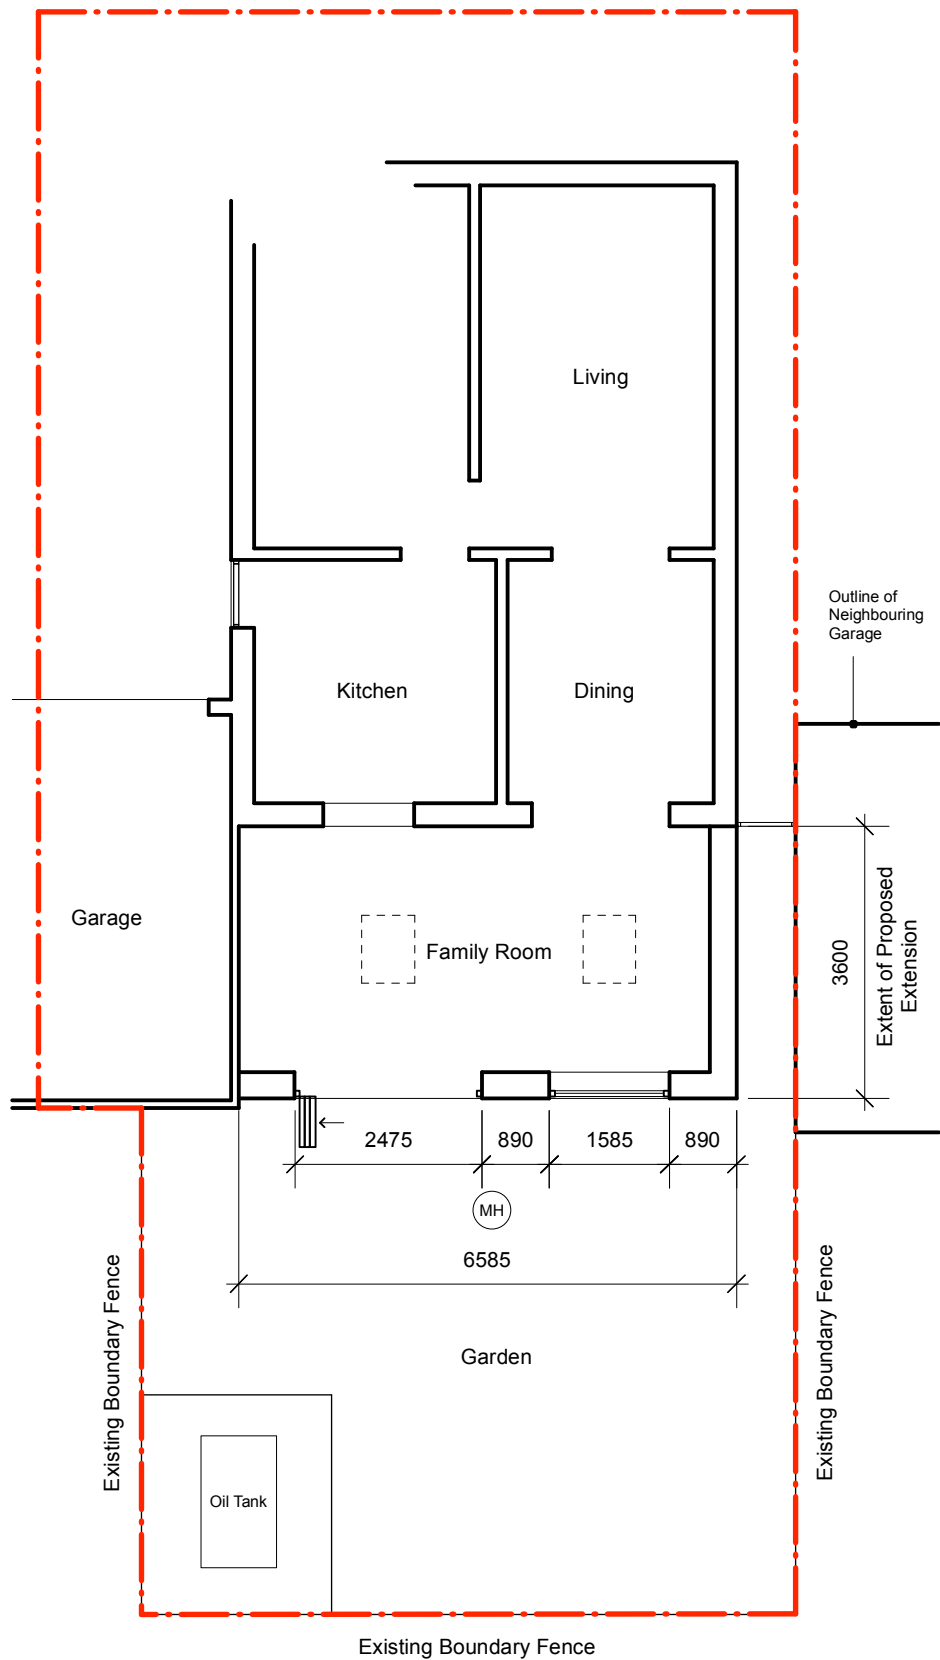


Proposed Plan




Existing Rear Elevation



Proposed Rear Elevation

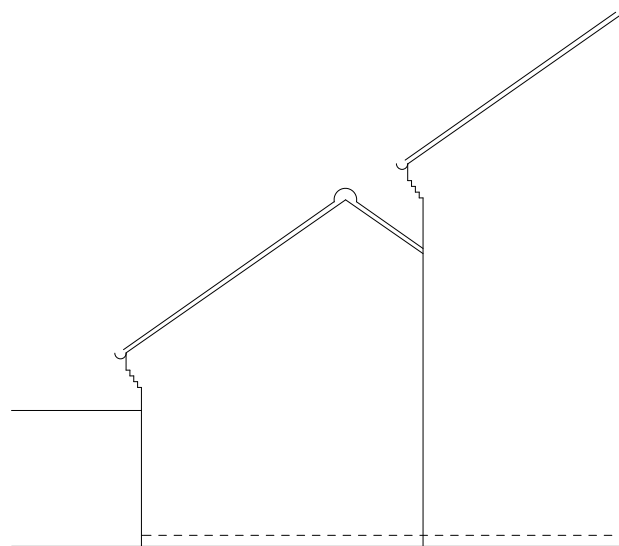

Existing Side Elevation

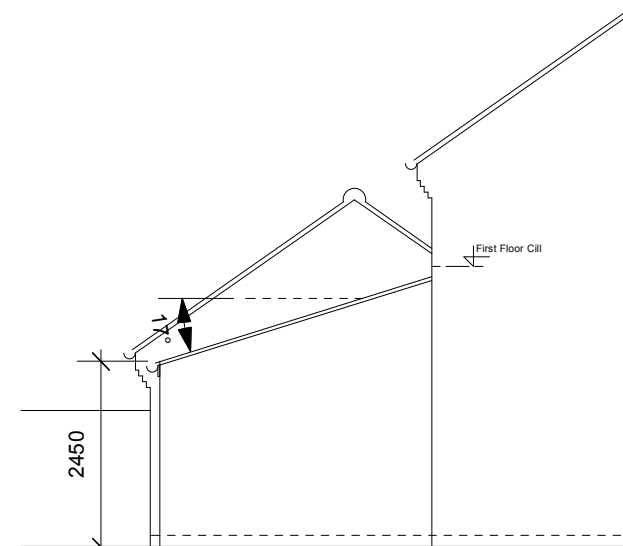

Proposed Side Elevation

Jon Richards Architectural Design

Jasmine House
1 Red House Paddock
Tallington PE9 4RG

info@jrad.co.uk
www.jrad.co.uk
+44 (0) 7970 288376

CLIENT
Broderick

PROJECT
40 Haywain Drive
Deeping St Nicholas
PE11 3TQ

DRAWING TITLE
Proposed Extension

SCALE
1:100 @ A3

DATE
September 2023

DRAWING NO
HW-PR-PL-02

REV