



Point	Easting	Northing	Elevation
9000	516536.272	319096.890	1.904
9002	516553.539	319120.348	1.842
9004	516553.383	319111.520	1.694

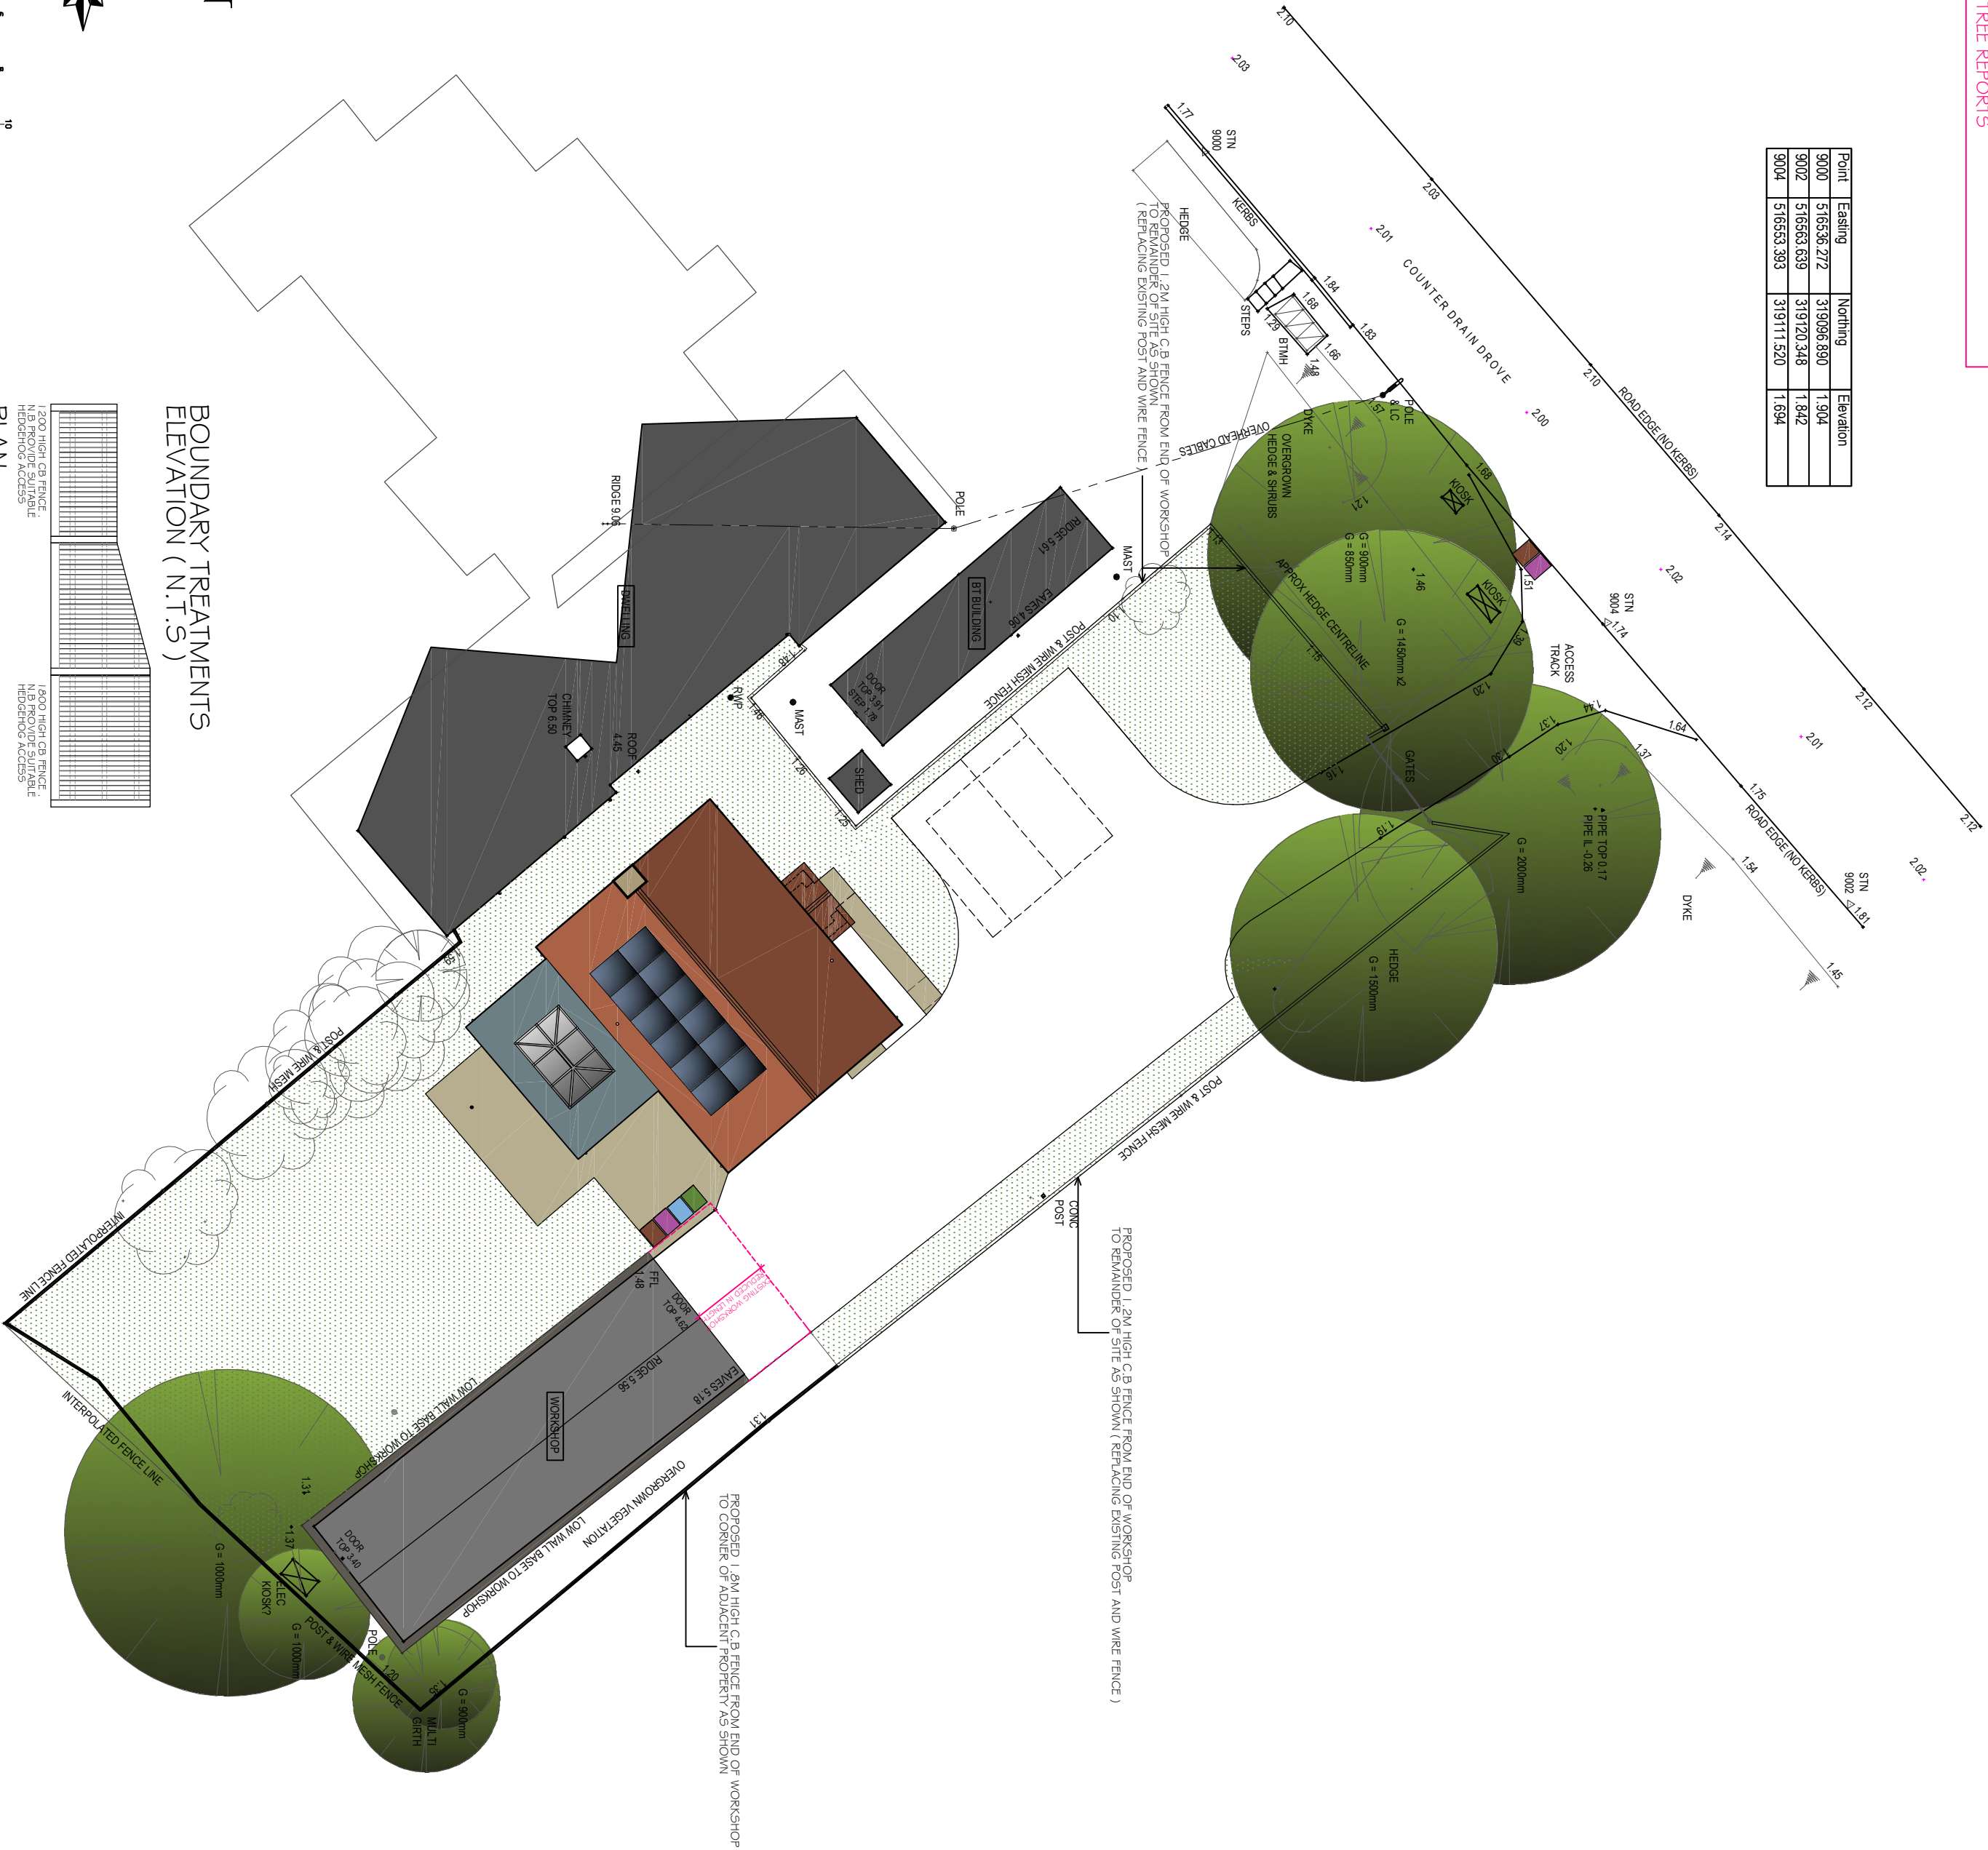

BOUNDARY TREATMENTS ELEVATION (N.T.S.)

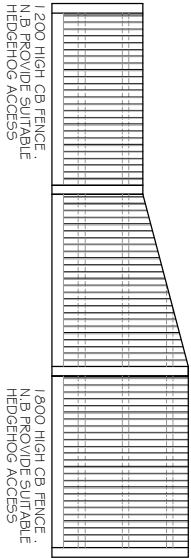

PLAN

Increase Foraging and Commuting Opportunities for Hedgerows.
Provide 13cm square hole at ground level or raised off the ground in new fences to allow access to all gardens.

C	Existing workshop reduced	17-10-24
B	Additional Information	11-10-24
A	Additional Information	9-9-24
Rev.	Details	Date

© This drawing is copyright
Contractors must check all dimensions on Site. Only figured dimensions are to be worked from. Any foundation depths indicated are indicative only and must be in accordance with the consulting engineers design and/or agreed on site with the local authority during excavations. Any discrepancies in the information contained herein must be reported to the Architect before work proceeds.
Drawings to be read with Engineers calculations / report where applicable.
Note: If drawing details existing structures, we have not inspected woodwork or other parts of the structure which are covered, unexposed or inaccessible and we are therefore unable to report that any such part of the property is free from defect.

Project
**Proposed Dwelling, The Old Mission,
Counter Drain Drove, Tongue End.**

Dwg.	PROPOSED SITE PLAN - ROOTSCAPE
Scale	1:200 @ A2
Dwg No.	21-2584-01
Date	Aug.'24
Rev.	C

architects • designers • planning consultants
Old School House • 36 Boston Road • Stetford
Lincolnshire • NG34 7EZ • Tel: 01529 414141
Fax : 01529 415757

