

BUILDING DESIGN ALLOWS FOR A SOIL BEARING CAPACITY OF 150kN/sqm.

CLIENT TO CONFIRM ACTUAL CAPACITY.

SOIL ANALYSIS TO BE ARRANGED BY CLIENT
IF REQUIRED.

STEELWORK SHOTBLAST TO BS SA 2.5
PAINTED 75 MICRONS ZINC PHOSPHATE
HIGH BUILD PRIMER COLOUR GREEN BS
14-C-39.

3.5 METRE CLEARANCE REQUIRED TO FULL PERIMETER OF BUILDING FOR SAFE ERECTION. WITH FIRM HARDSTANDING SUITABLE FOR ACCESS AND LIFTING PLANT. (UNLESS ATTACHED TO EXISTING BUILDING)


ALL GROUT TO BE SUPPLIED AND
INSTALLED BY CUSTOMER.
(UNLESS AGREED OTHERWISE)

ALL CONCRETE AND PLANT SUPPLIED
BY CUSTOMER.
(UNLESS AGREED OTHERWISE)


ALL DIMENSIONS ARE FROM CENTRE TO CENTRE OF STEELWORK ON FOUNDATION PLAN.

**THIS IS HOW WE HAVE INTERPRETED
YOUR REQUIREMENTS.**


IF THIS IS INCORRECT COULD YOU
PLEASE NOTIFY US VERBALLY OR
IN WRITING WITHIN 7 DAYS OF
RECEIVING YOUR DRAWING.

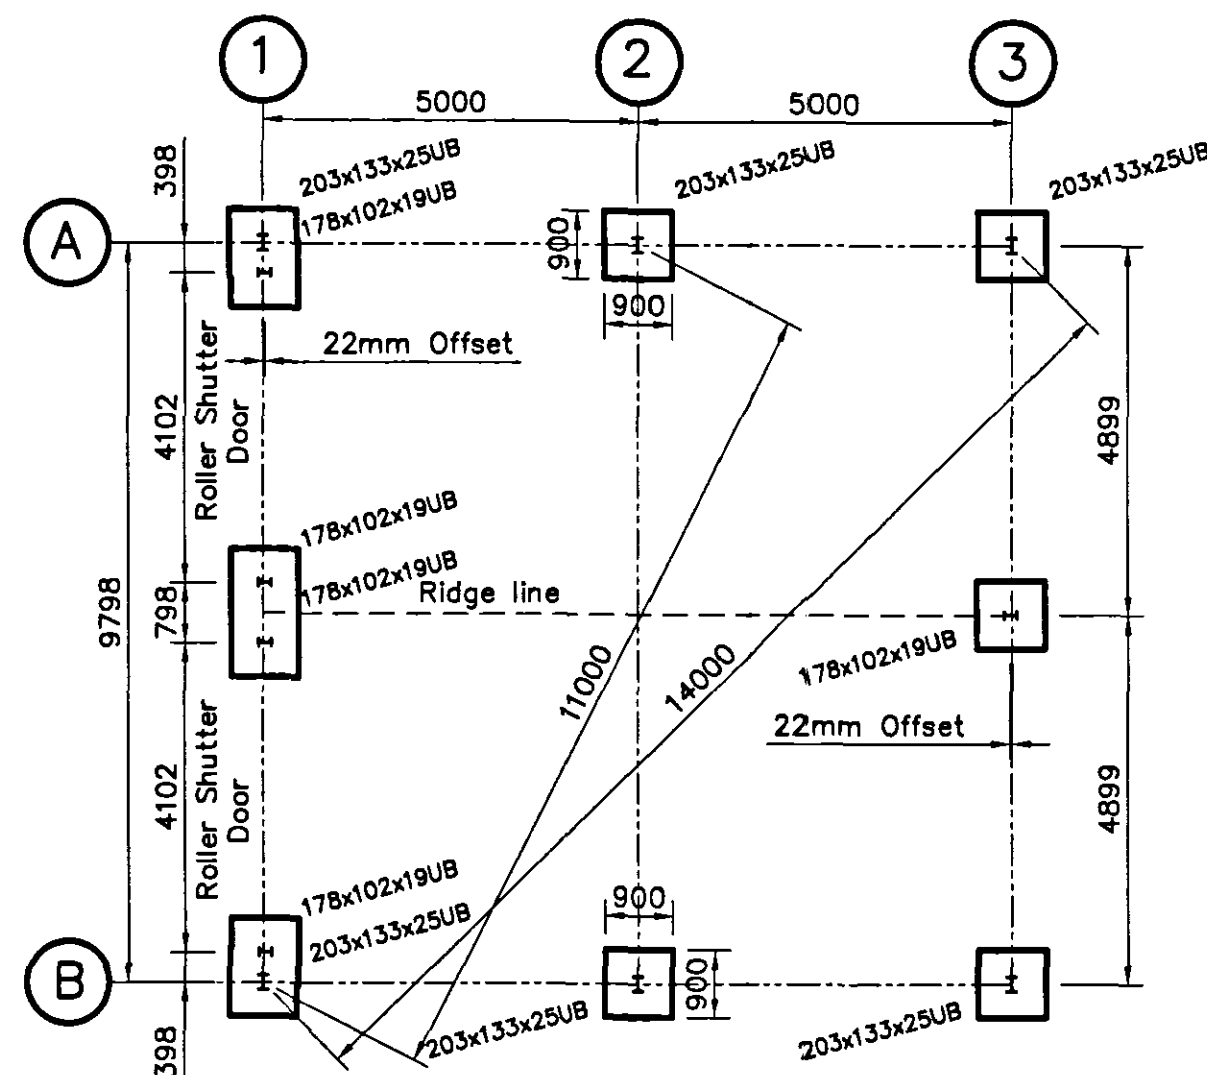


FOUNDATION PLAN
1:100

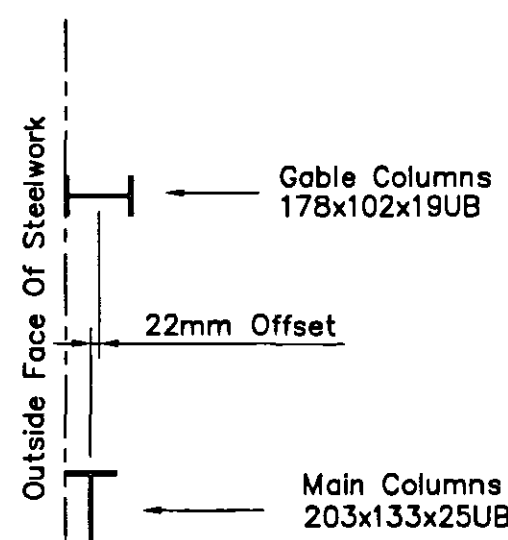


GABLE COLUMN OFFSET ON LINE 1
AND OPPOSITE HAND LINE 3

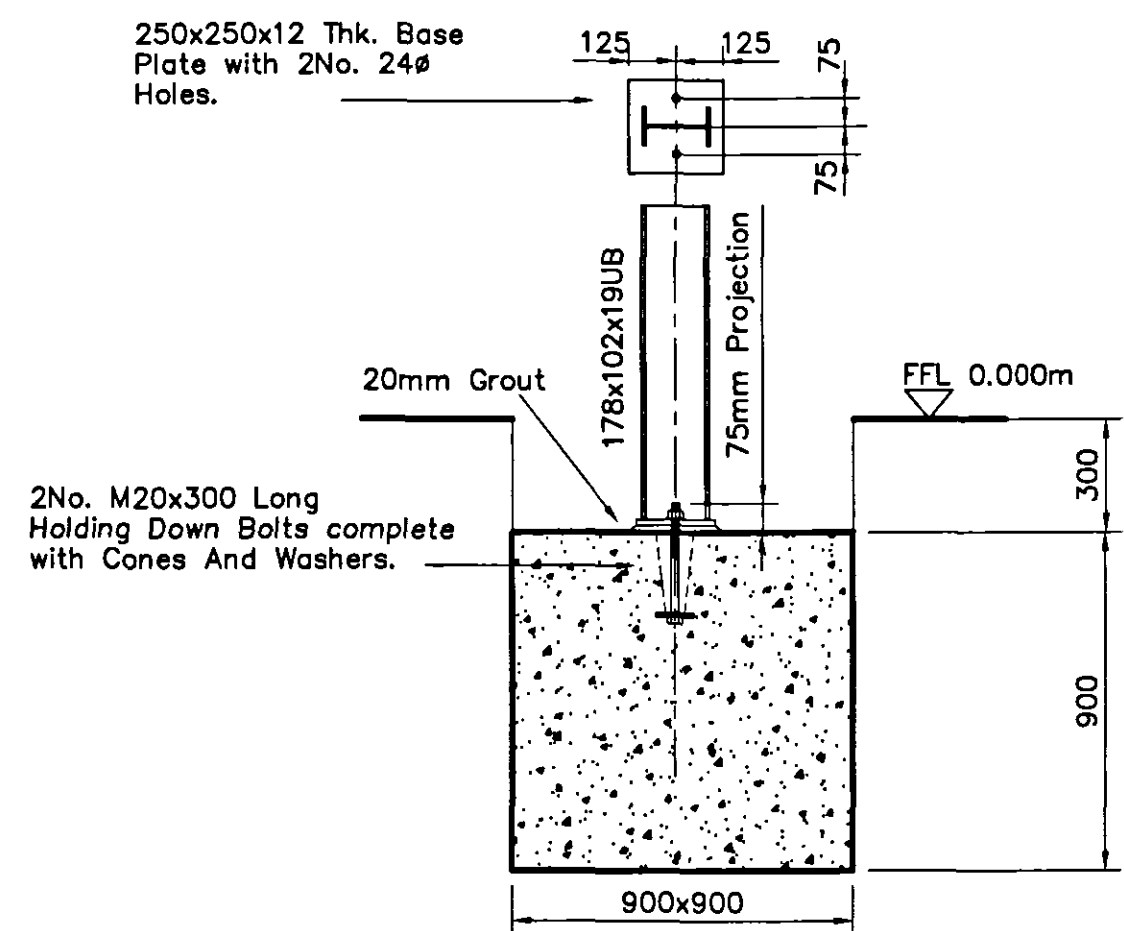


FOUNDATION DETAIL FOR GABLE
COLUMNS ON LINE 1 AND 3

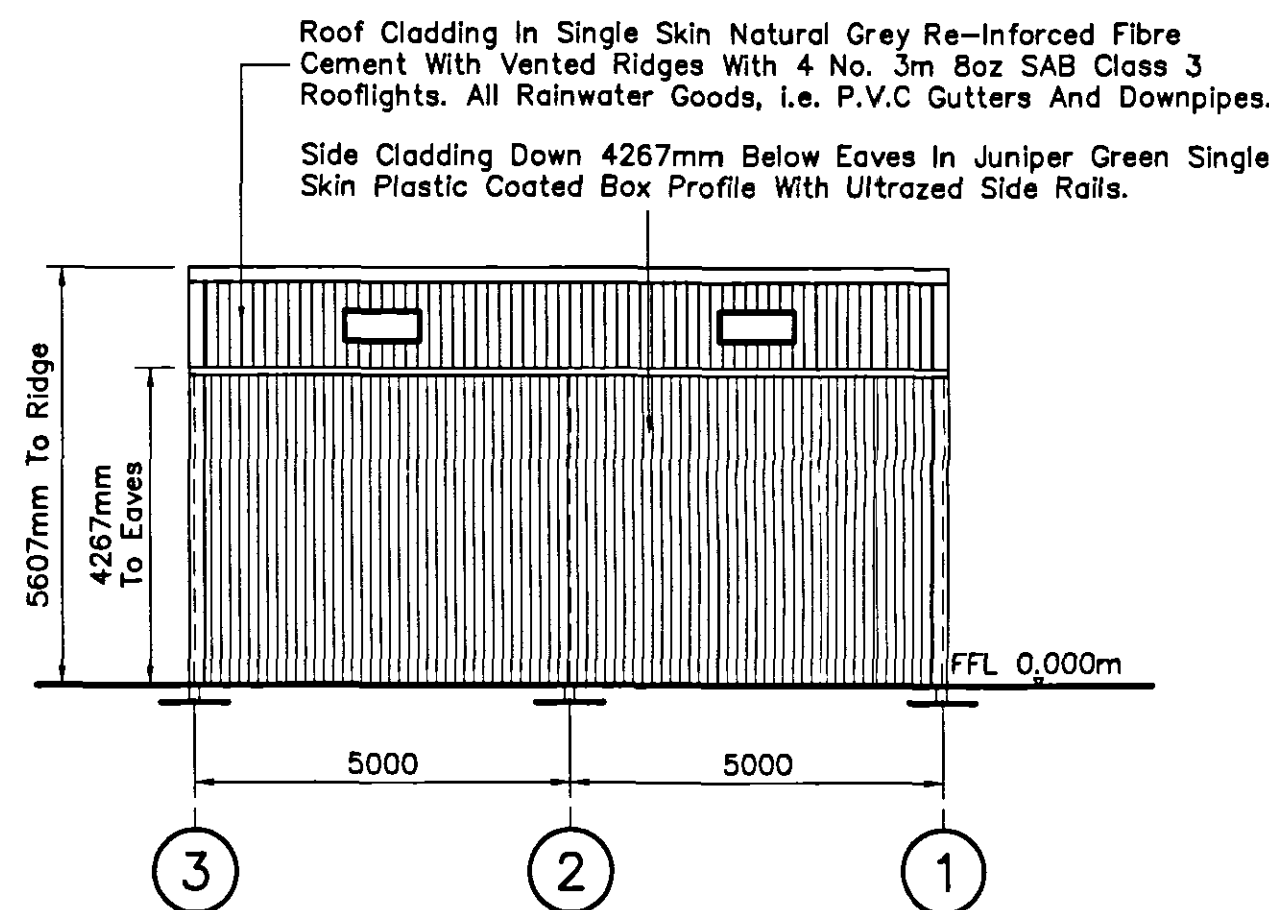


ELEVATION ON LINE A
1:100

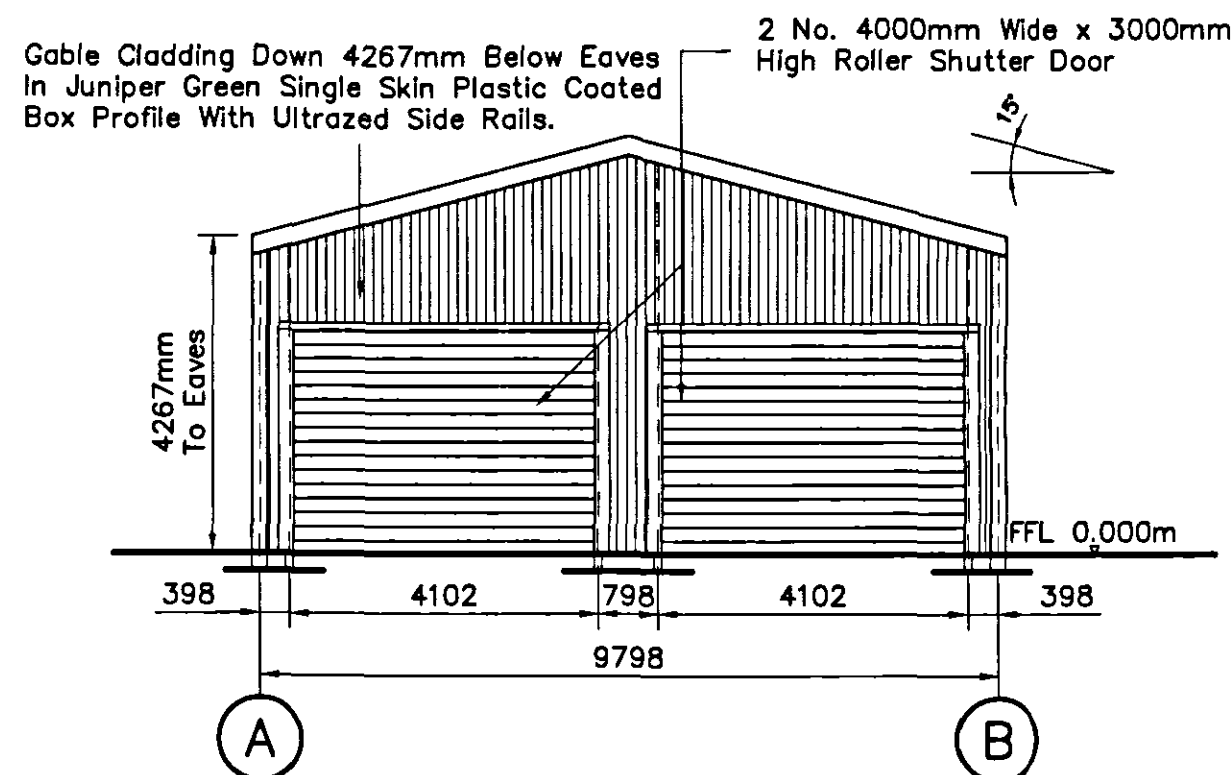


ELEVATION ON LINE 1
1:100

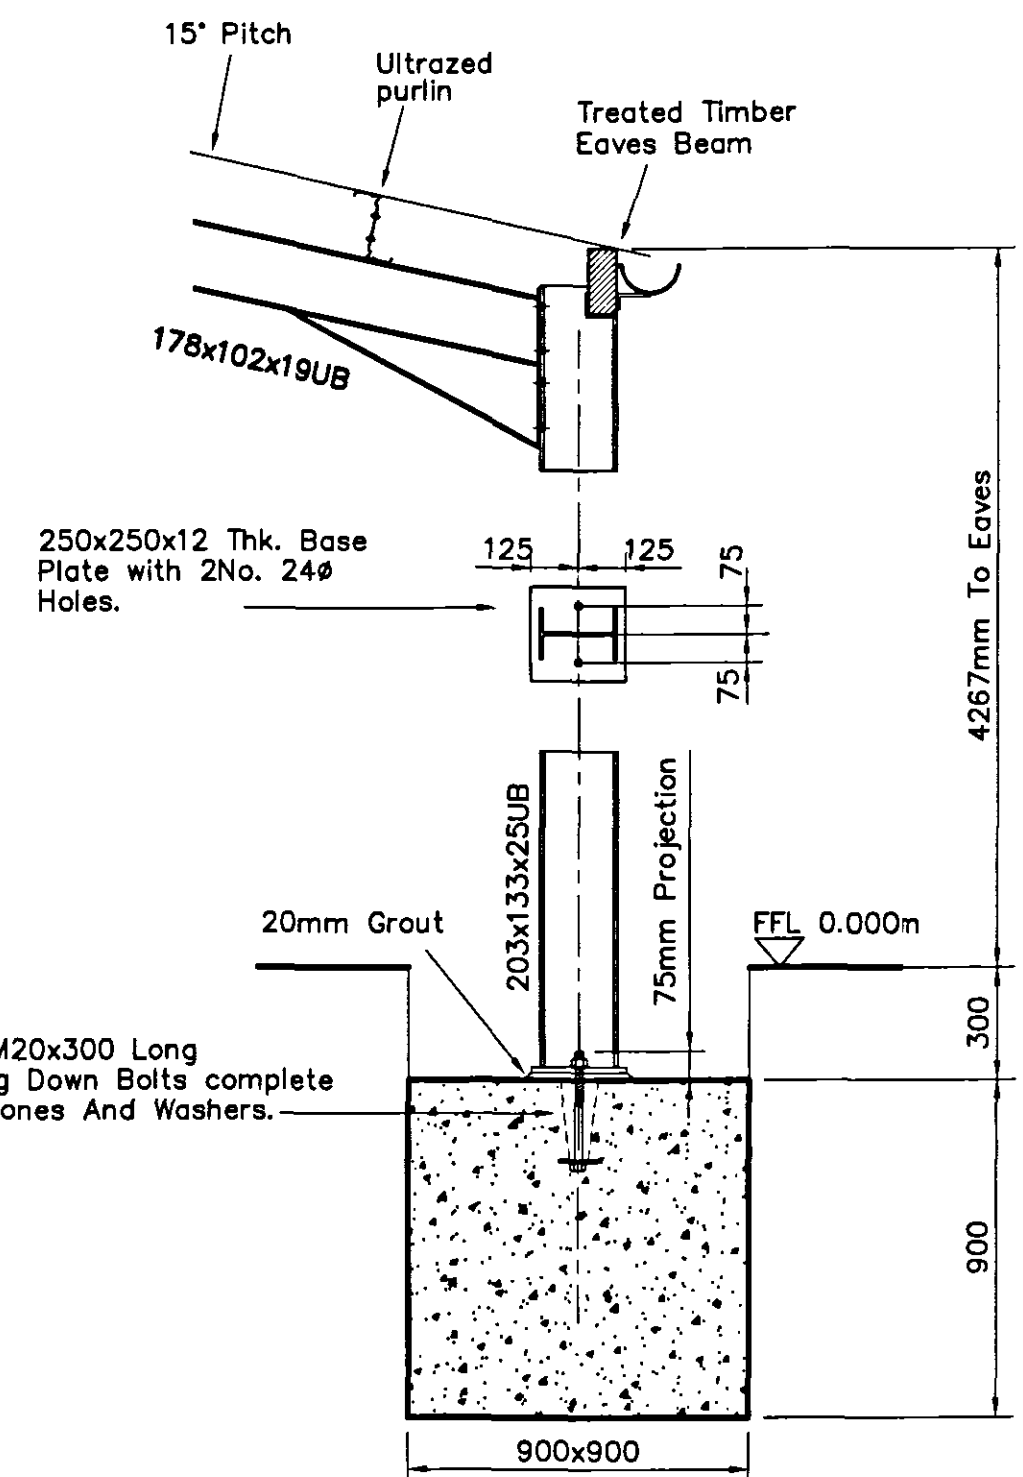

FOUNDATION DETAIL FOR MAIN
COLUMNS ON LINE A AND B

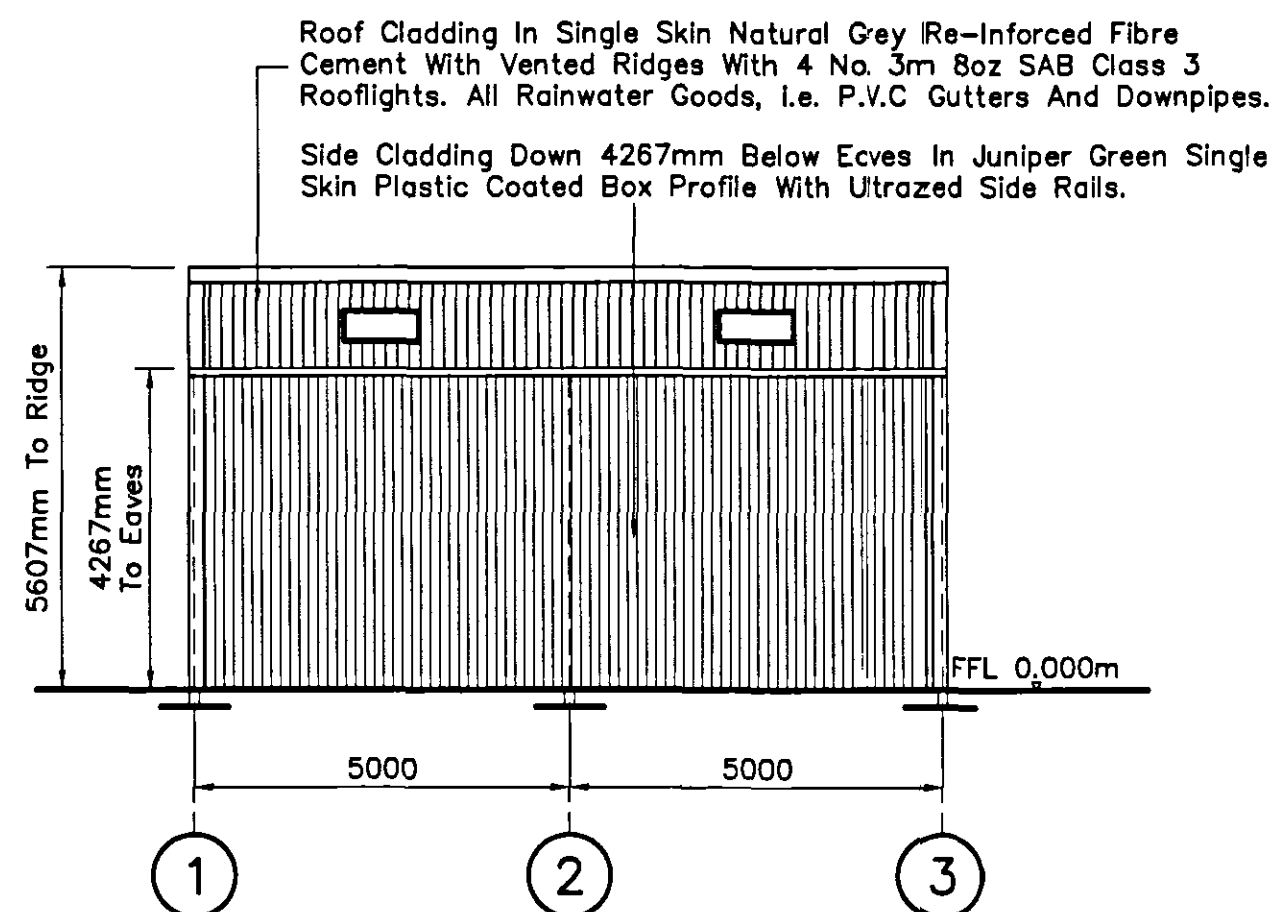

ELEVATION ON LINE B
1:100

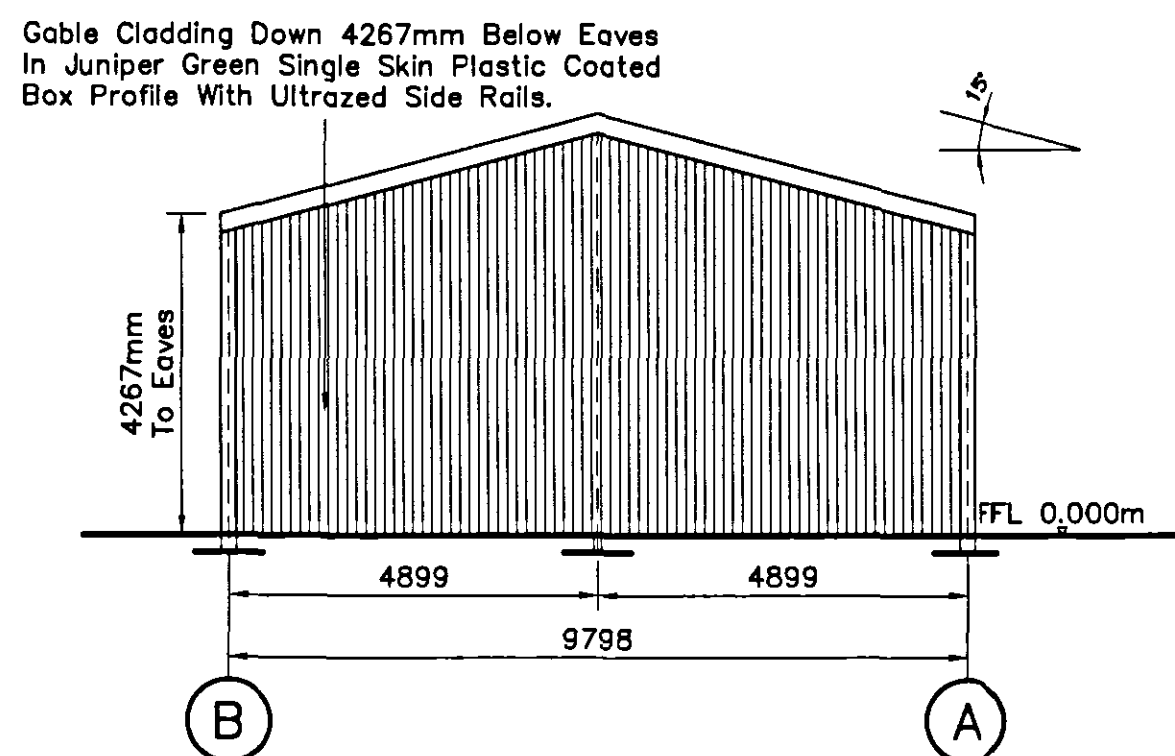

ELEVATION ON LINE 3
1:100

DESCRIPTION	DATE	APPROVED	NAME	

FOR PLANNING

SHUFFLEBOTTOM Ltd.

Cross Hands Business Park
Cross Hands, Llanelli, Carmar.
Tel: 01269-831831 Fax: 01269-831031

CLIENT

Mr. D. CHAPPELL, STONEHOUSE FARM,
MAIN ROAD, DEEPING ST. NICHOLAS,
SPALDING, LINCOLNSHIRE, PE11 3DJ.

PROJECT

PROPOSED STEEL FRAMED
BUILDING.

DRAWING TITLE

GROUND PLAN, FOUNDATION
DETAILS AND ELEVATIONS.

DRAWN J.L.S	TRACED	CHECKED J.H	APPROVED	DATE 31.05.06
SCALE AS SHOWN	DRG No. E8262 /GP-01			REV.