




REAR ELEVATION
(PROPOSED)

SCALE 1:100

DRAW NO: LW - NOV 24 02

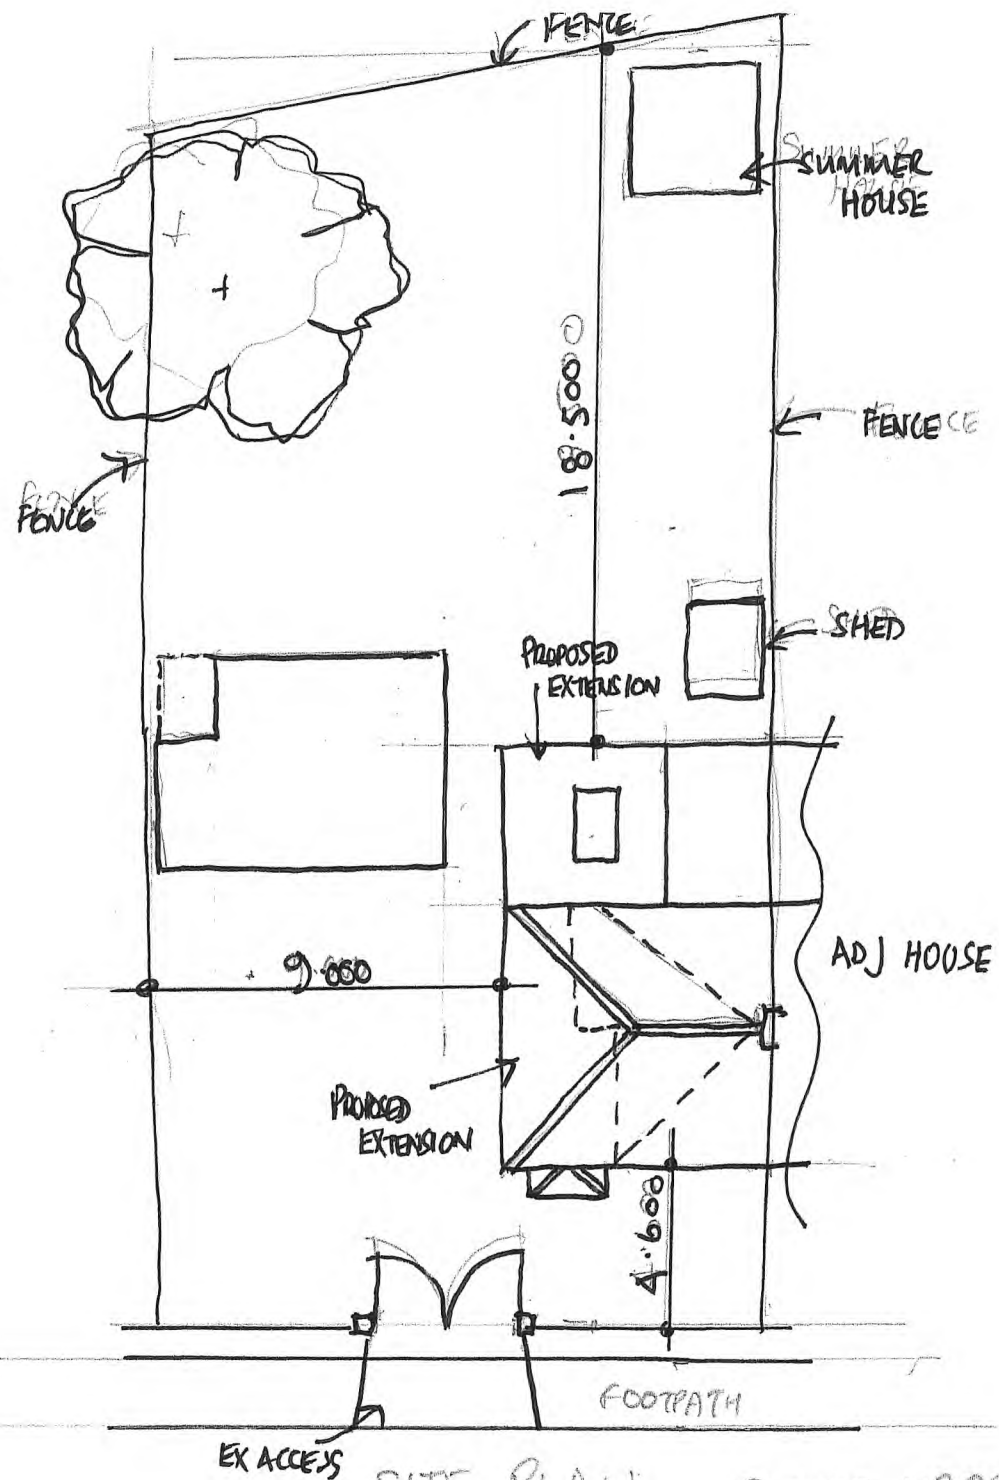

SITE PLAN SCALE 1:200