



FRONT ELEVATION A

DOORS TO BE FRAME LEDGED AND SPACED THREE WITH 180W MONGERY TO MATCH EXISTING ADDITION

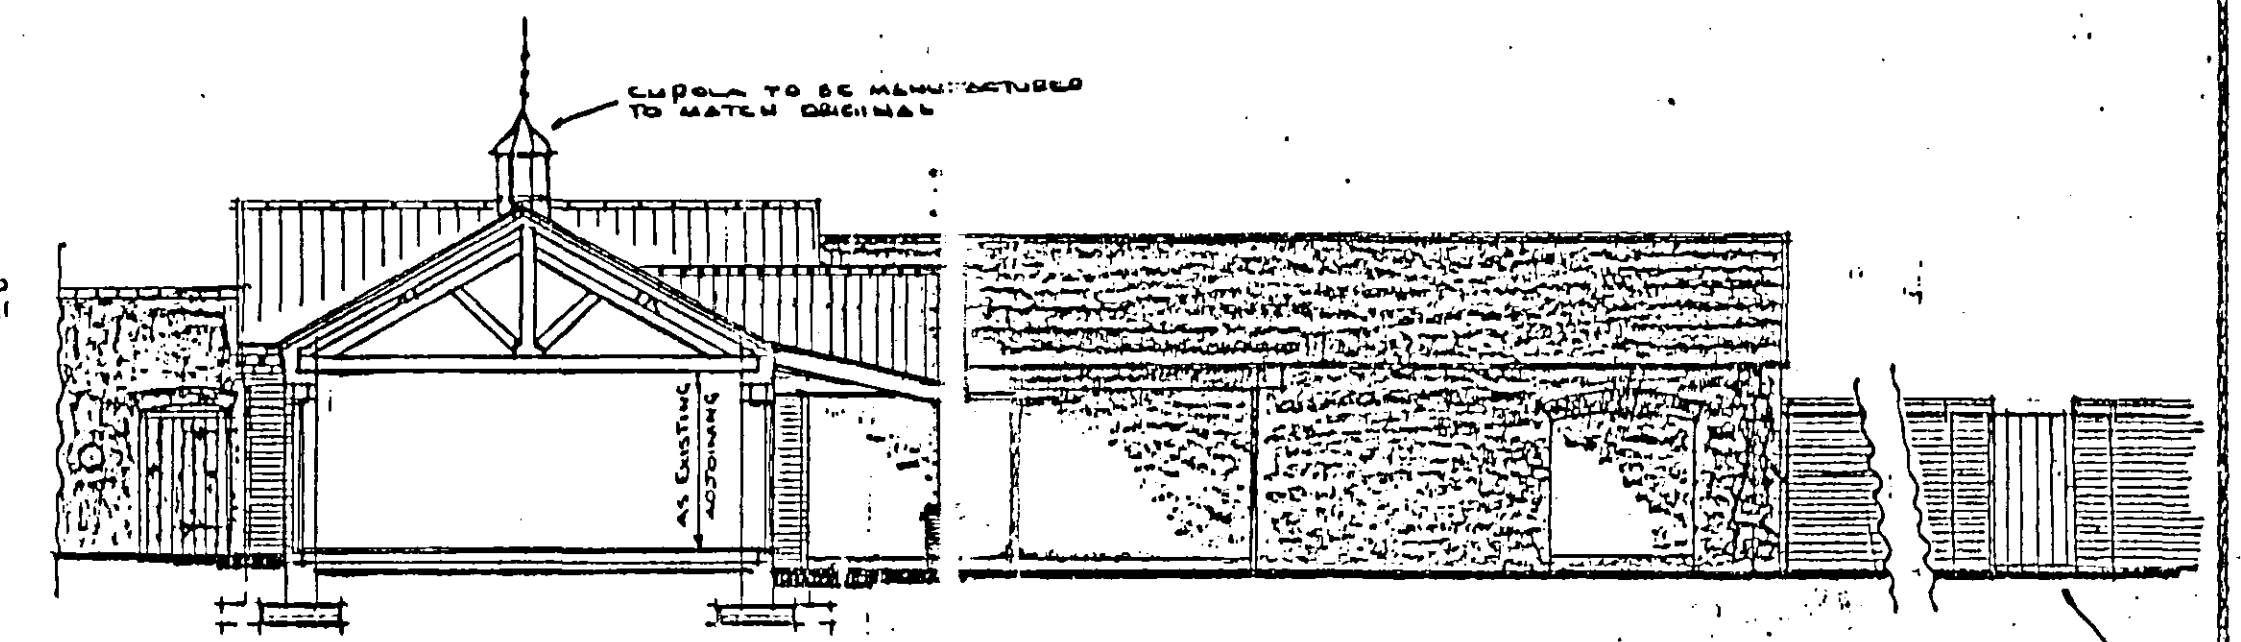

A SECTIONAL ELEVATION 'A-A'

EXISTING WALL REBUILT NEW OPENING WITH SOLIDIFIED DATE INSTALLED (RETROSPECTIVE)

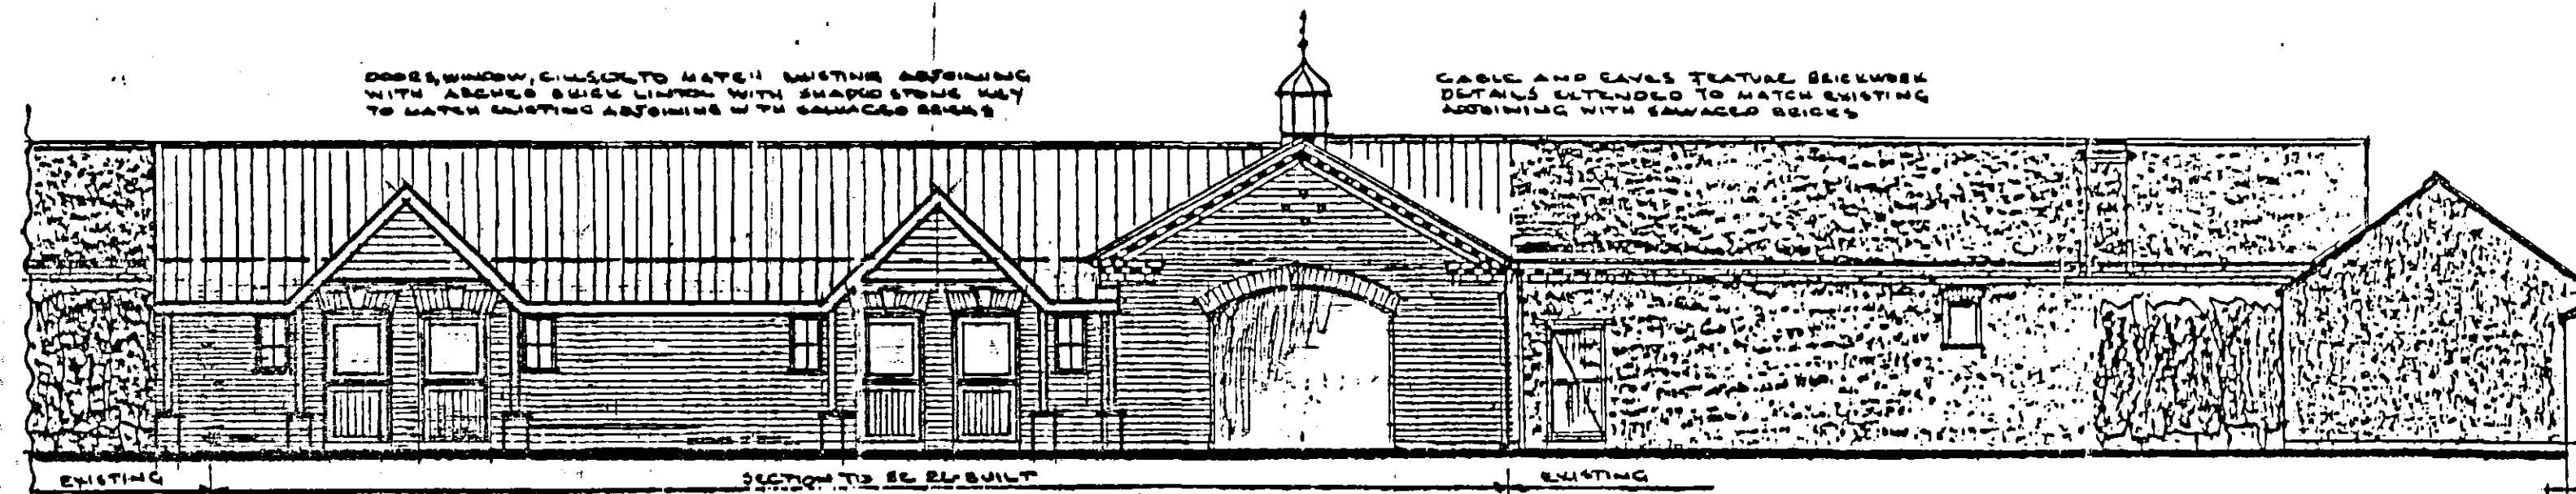

REAR ELEVATION A


WALL FACED TO MATCH EXISTING ADDITION WITH SALVAGED BRICKS EXISTING WALLS REPAIRED AND REPOINTED TO MATCH EXISTING

ROOF TILES, BLOCK, VALLEY, SPURRY, FASCIA, ROOF TIMBER, ETC. EXTENDED TO MATCH EXISTING ADDITION WITH SALVAGED TILES ETC. EXISTING ROOF, INSULATION, FLASHING, ETC. REPAIRED OR REPLACED


L.C. EXTENDED TO MATCH EXISTING 0.9' REPAIRED AND RECOMMENDED TO EXISTING L.C. 0.9'

EXISTING GARDEN WALL TAKEN DOWN (NOT SHOWN DOWN) AND REBUILT TO MATCH EXISTING NEW OPENING FORMED WITH PILES, SOLID FIXED GATE INSTALLED (RETROSPECTIVE)


ADJOINING PROPERTY

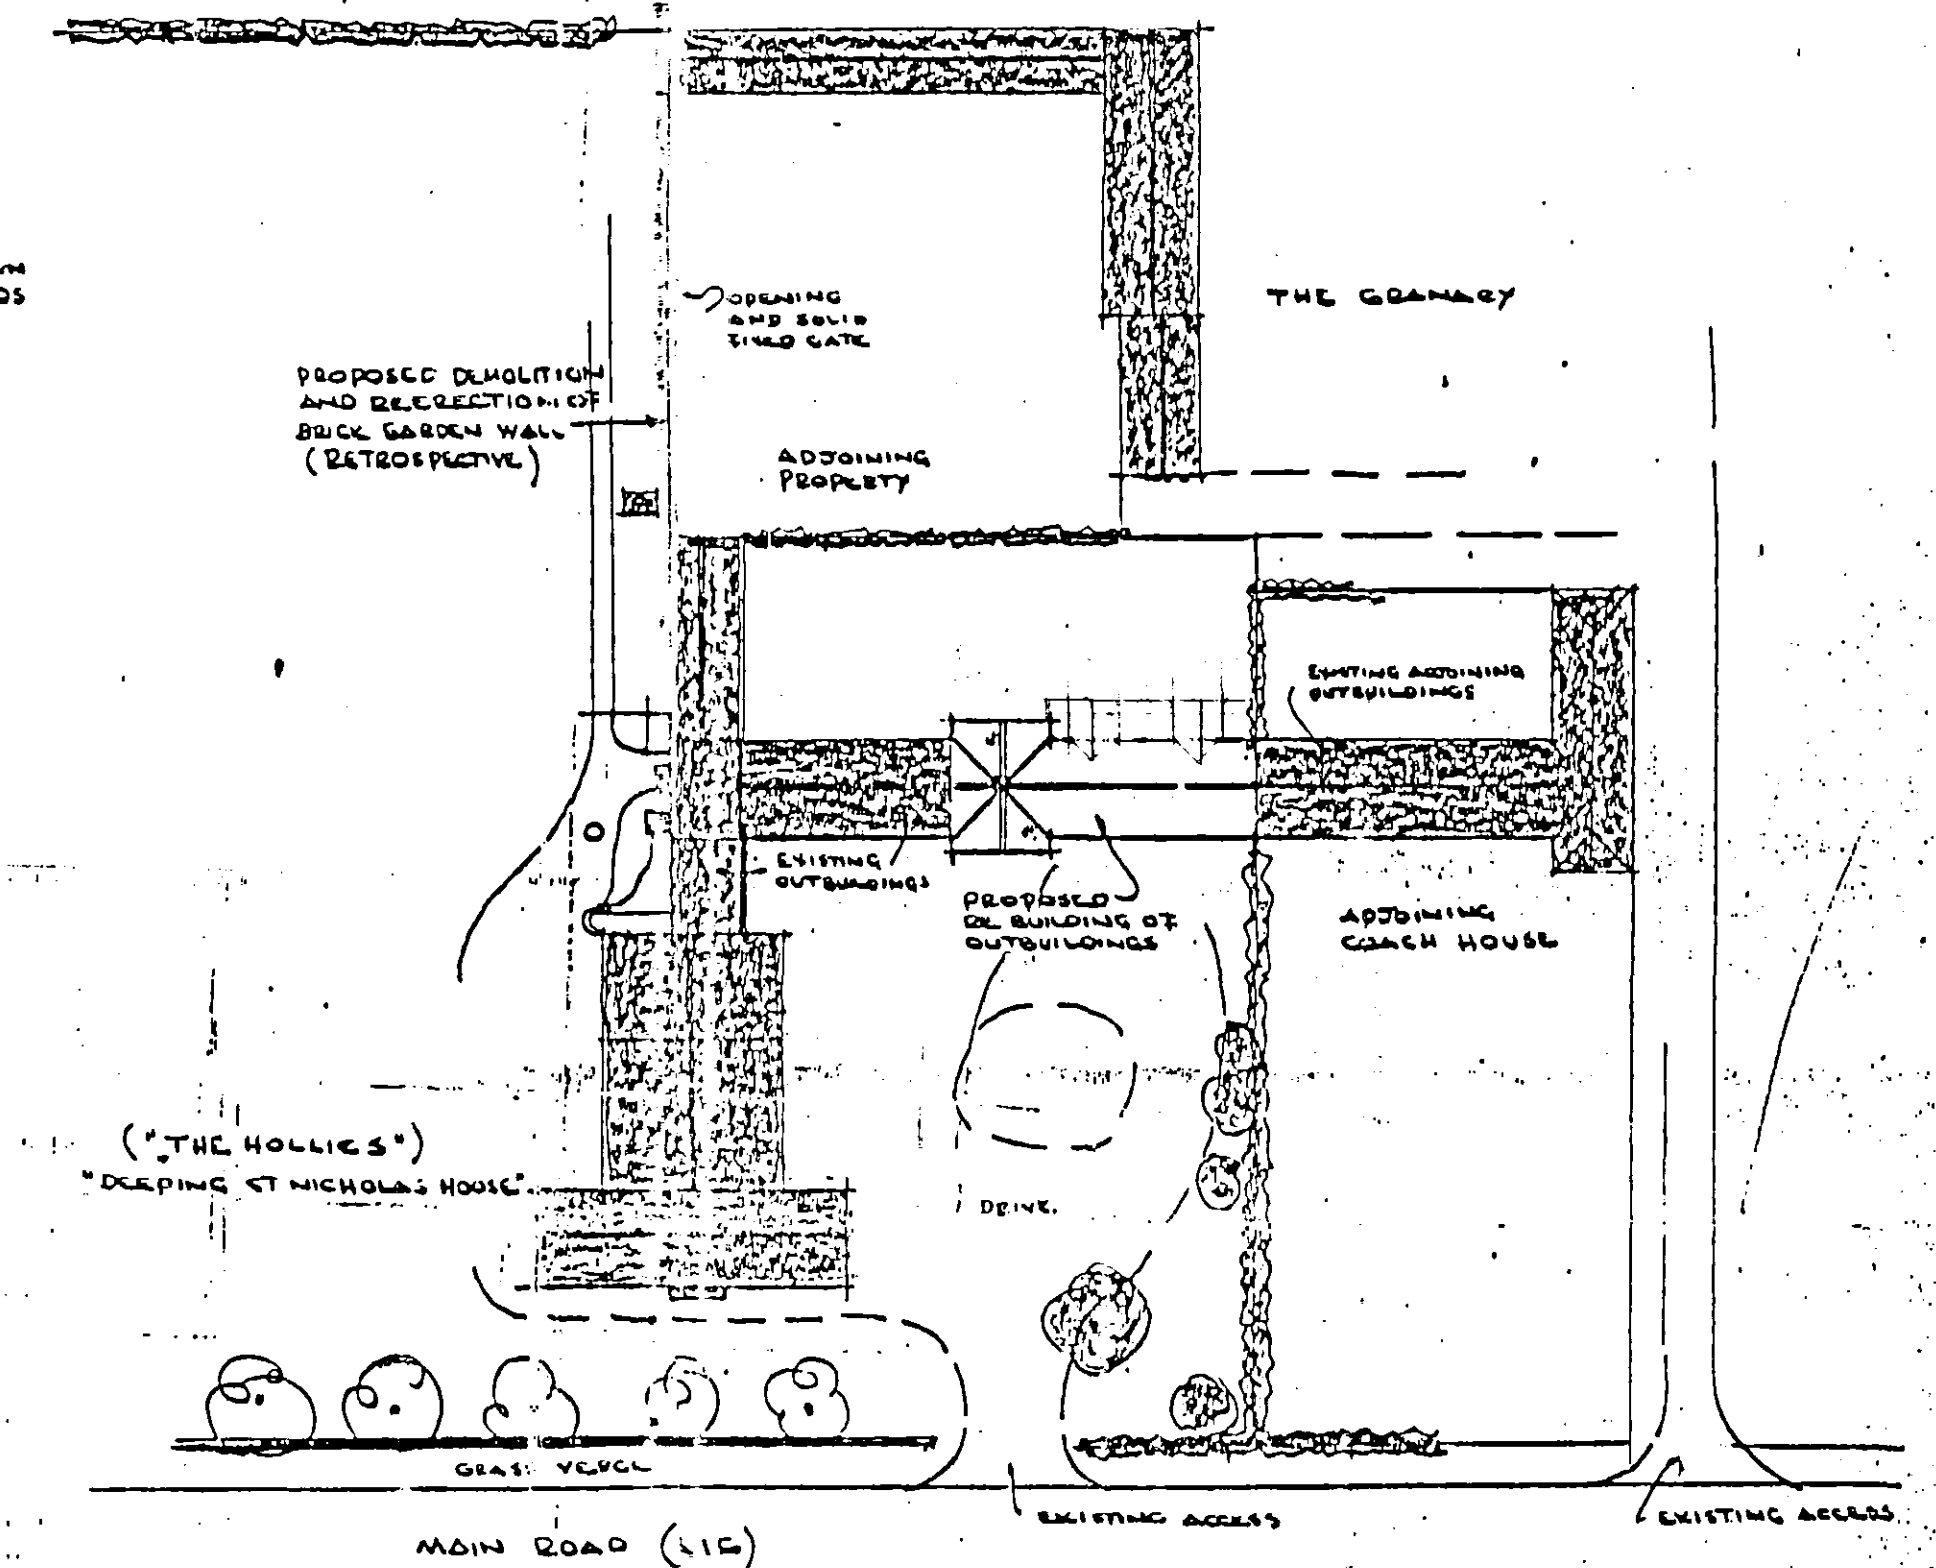

1:500 Scale BLOCK PLAN

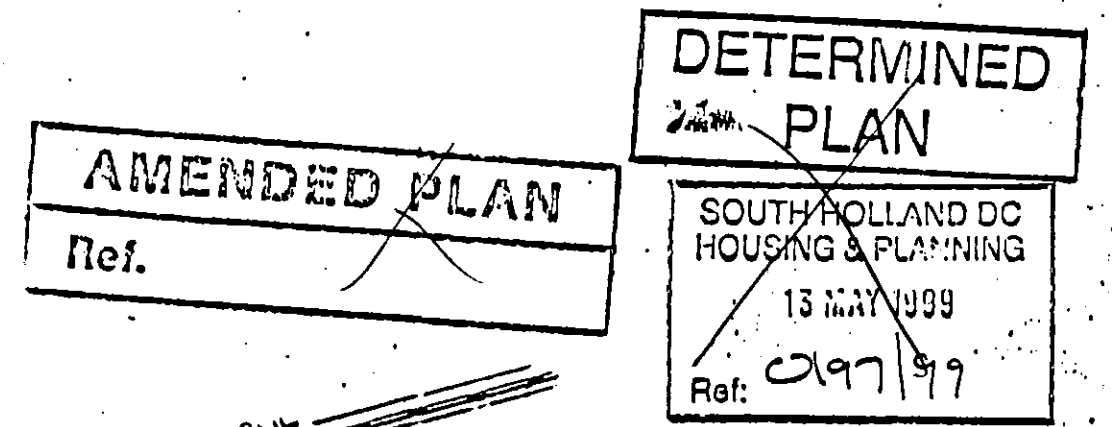

1/31 INCHES TO ONE MILE LOCATION PLAN

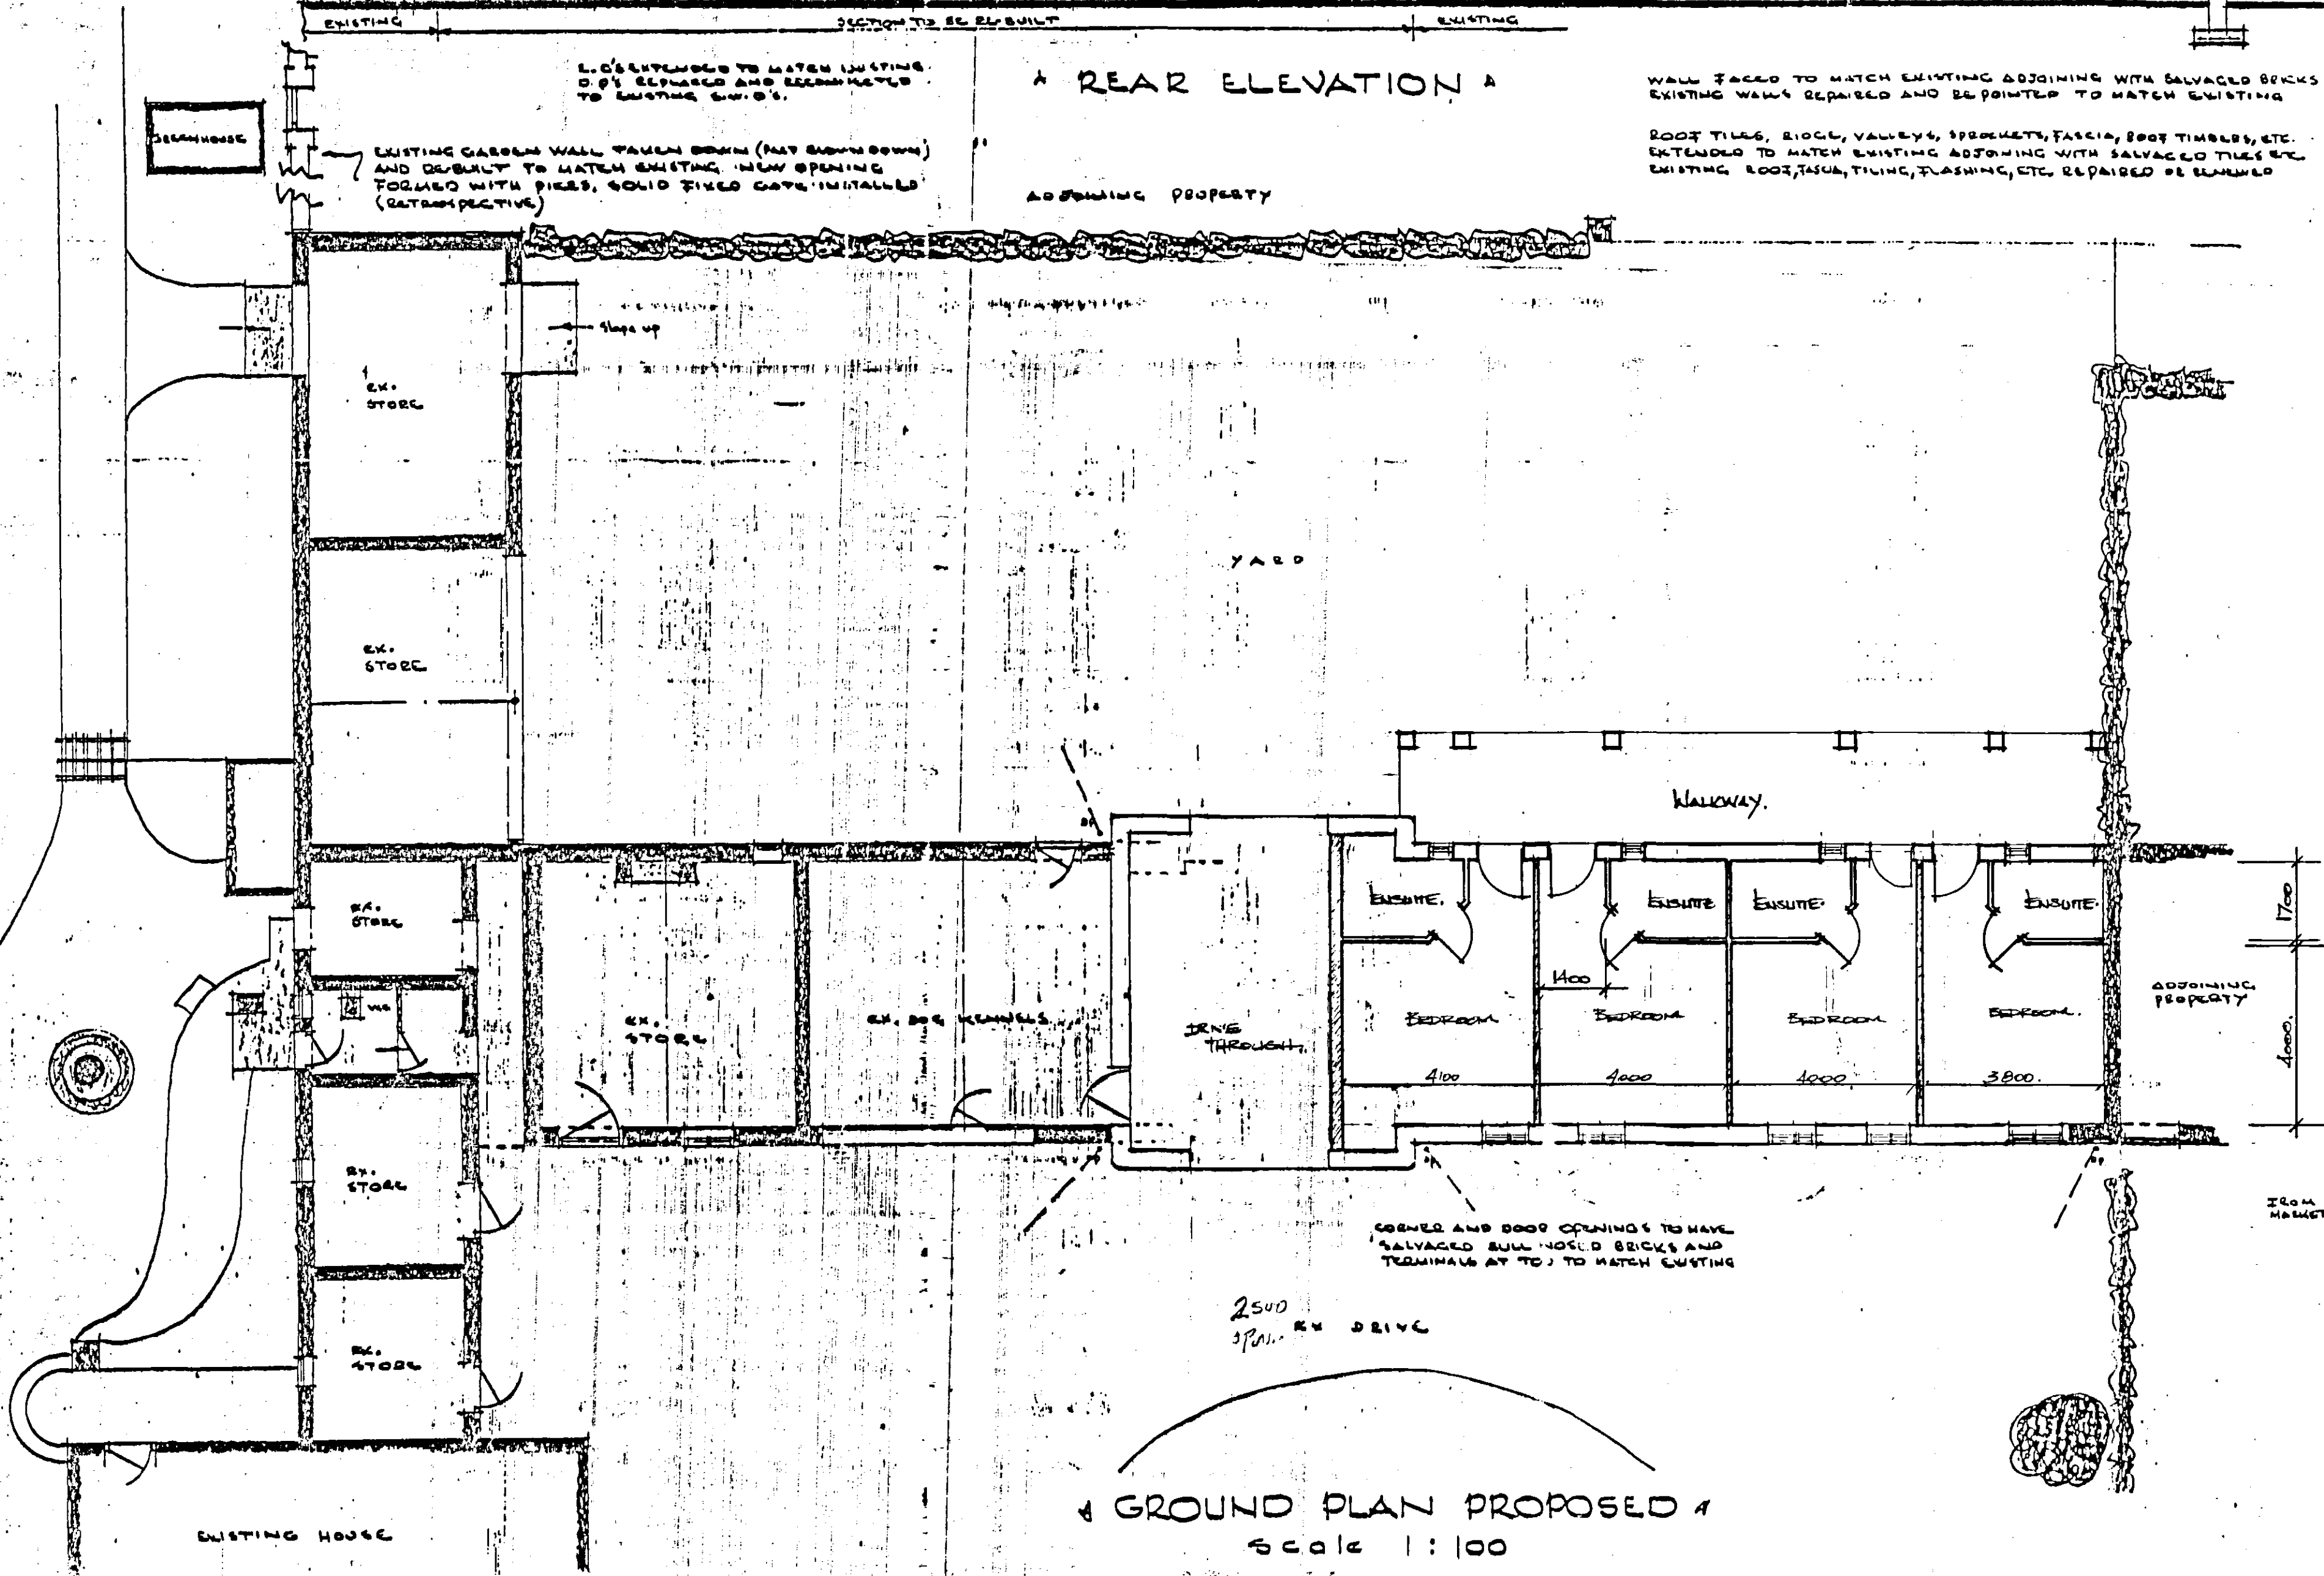

GROUND PLAN PROPOSED Scale 1:100

PROPOSED RE-BUILDING OF OUTBUILDINGS AT ST NICHOLAS HOUSE, DEEPING ST NICHOLAS, Nr. SPALDING for Mr. and Mrs. D. JOHN OV.

1. LITTON APPROVED THE GREEN GLINTON Peterborough PE9 7TN 01753 526077 552/02/010