


LOCATION PLAN - Scale 1:2500

GENERAL NOTES - APPLIES TO ALL DRAWINGS

1. Dimensions are not to be scaled from the drawings - use the dimensions given; these are in millimetres unless stated otherwise.
2. Drawing dimensions are to be checked on site and any discrepancies reported in writing.

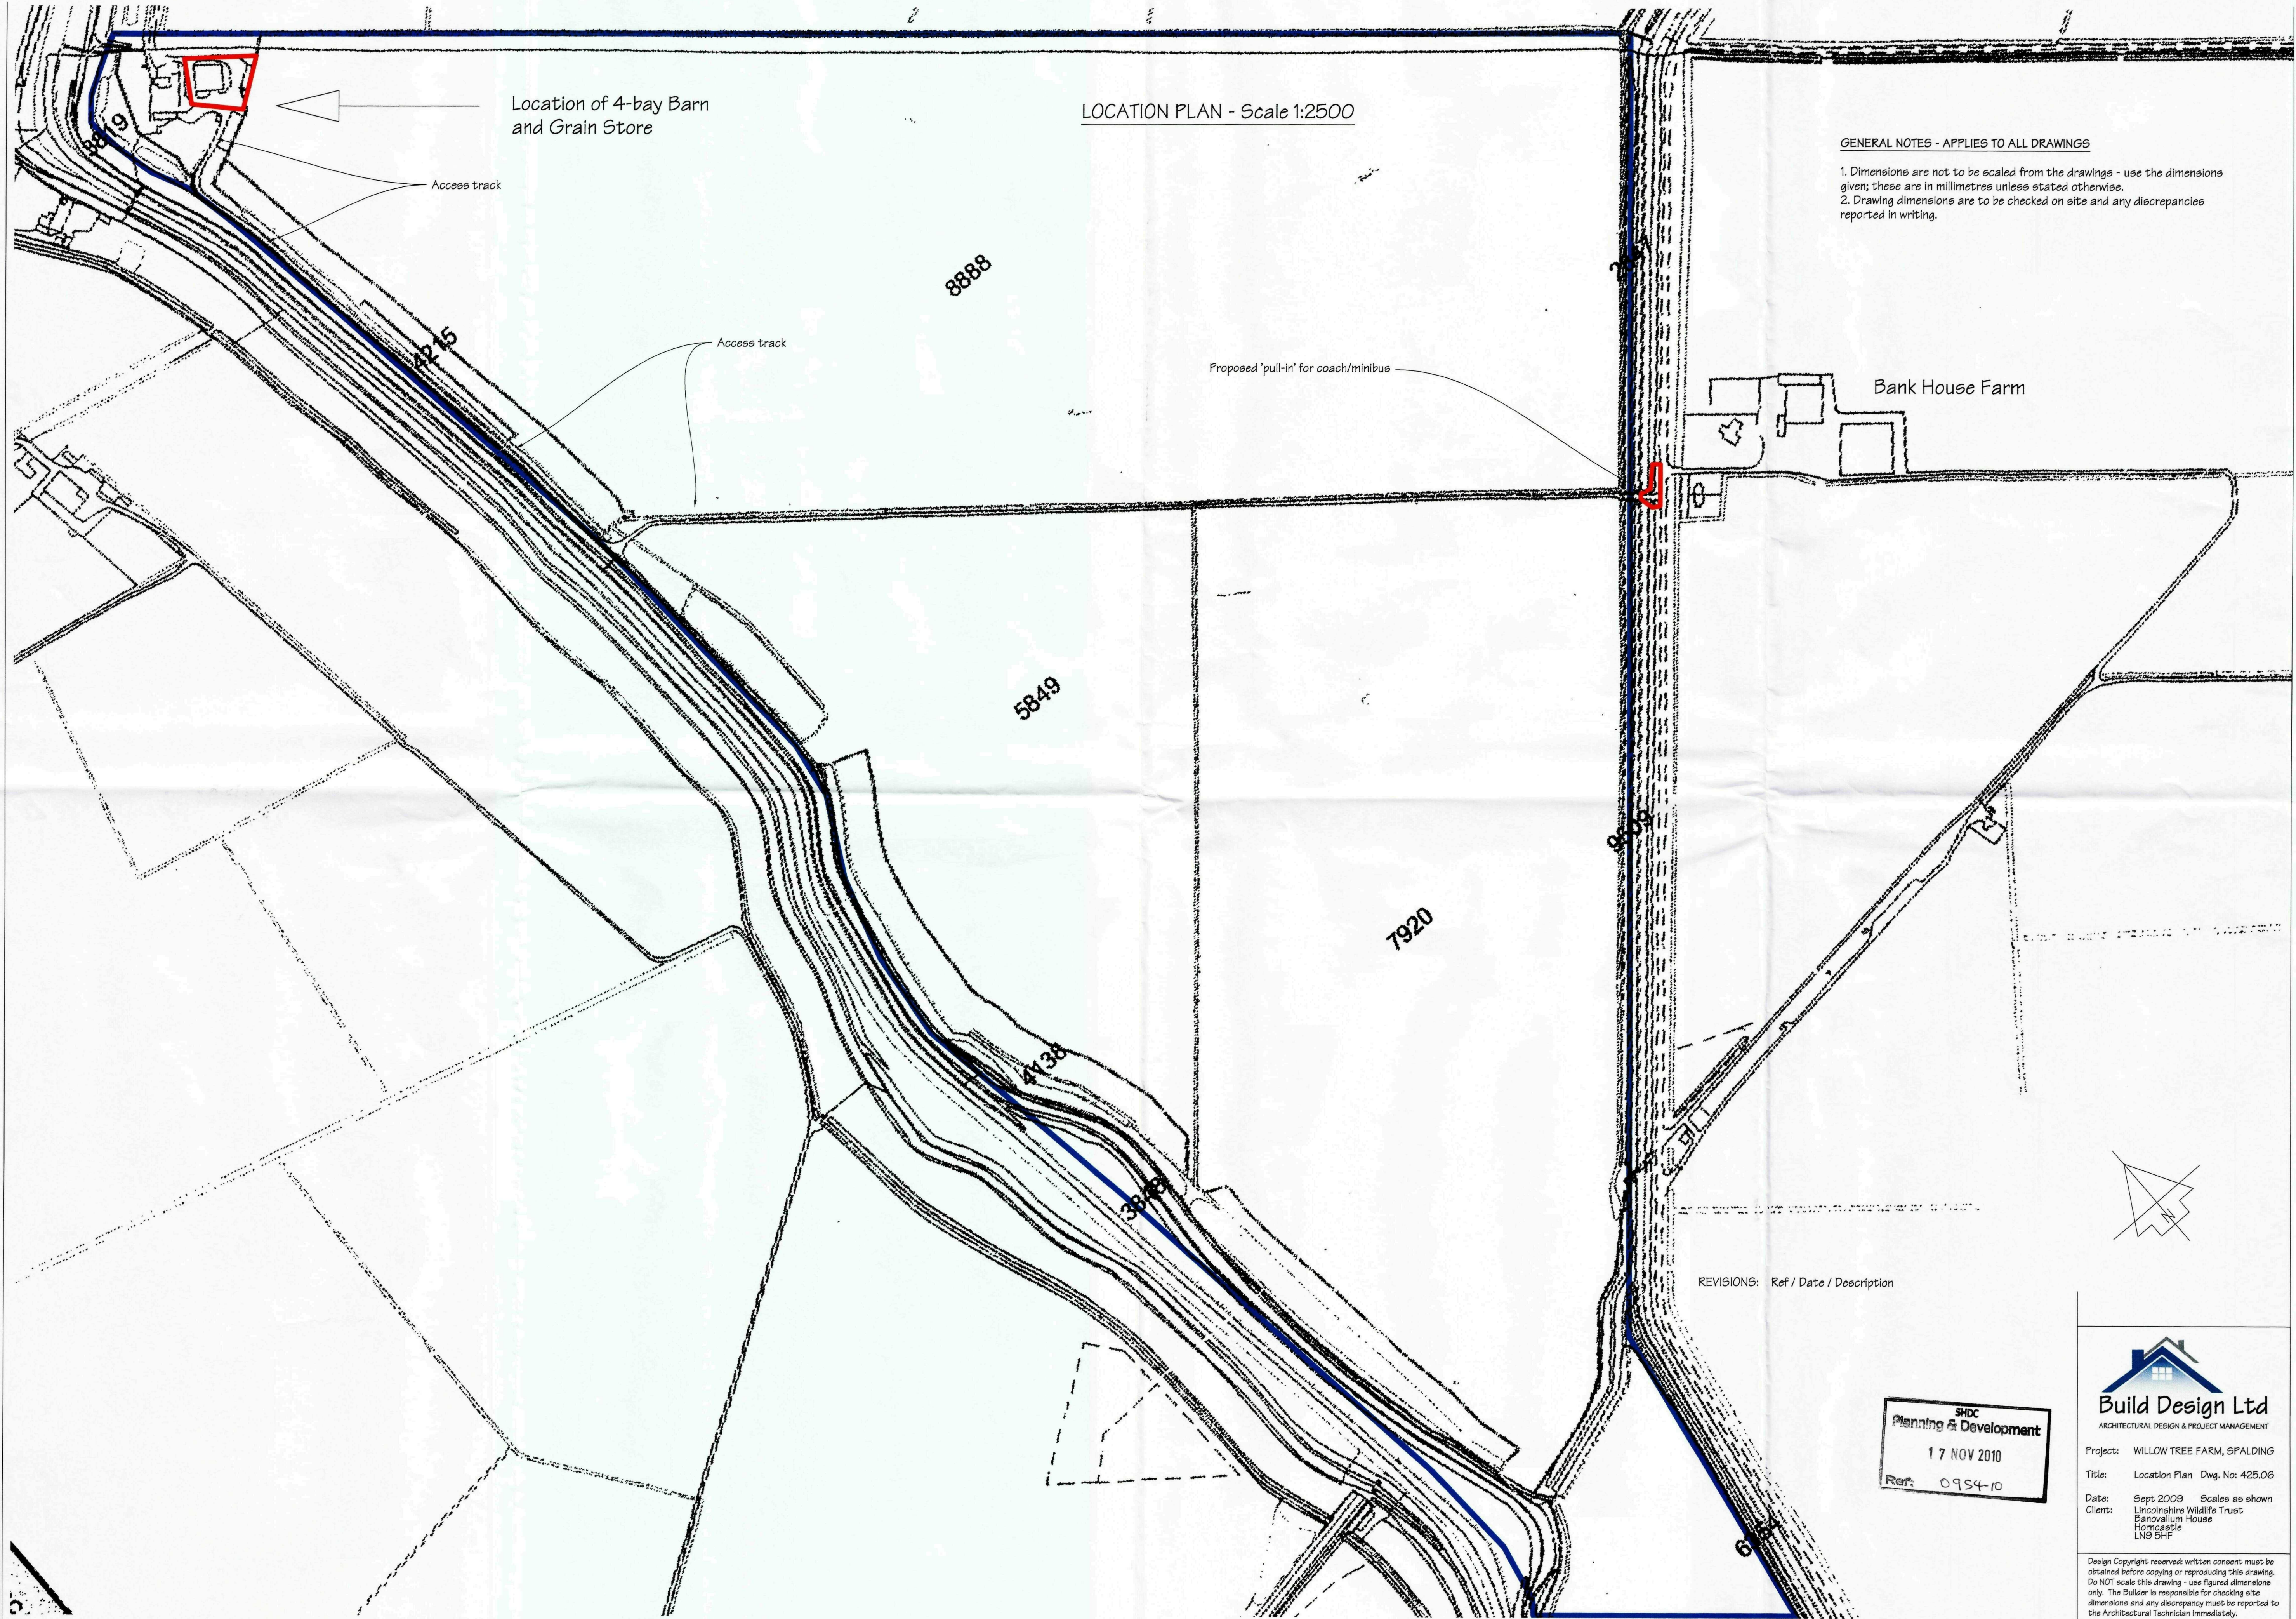


REVISIONS: Ref / Date / Description

SHDC
Planning & Development
17 NOV 2010
Ref: 0954-10



Build Design Ltd
ARCHITECTURAL DESIGN & PROJECT MANAGEMENT

Project: WILLOW TREE FARM, SPALDING
Title: Location Plan Dwg. No: 425.06
Date: Sept 2009 Scales as shown
Client: Lincolnshire Wildlife Trust
Banovallum House
Horncastle
LNS GRP


Design Copyright reserved: written consent must be obtained before copying or reproducing this drawing. Do NOT scale this drawing - use figured dimensions only. The Builder is responsible for checking site dimensions and any discrepancy must be reported to the Architectural Technician immediately.

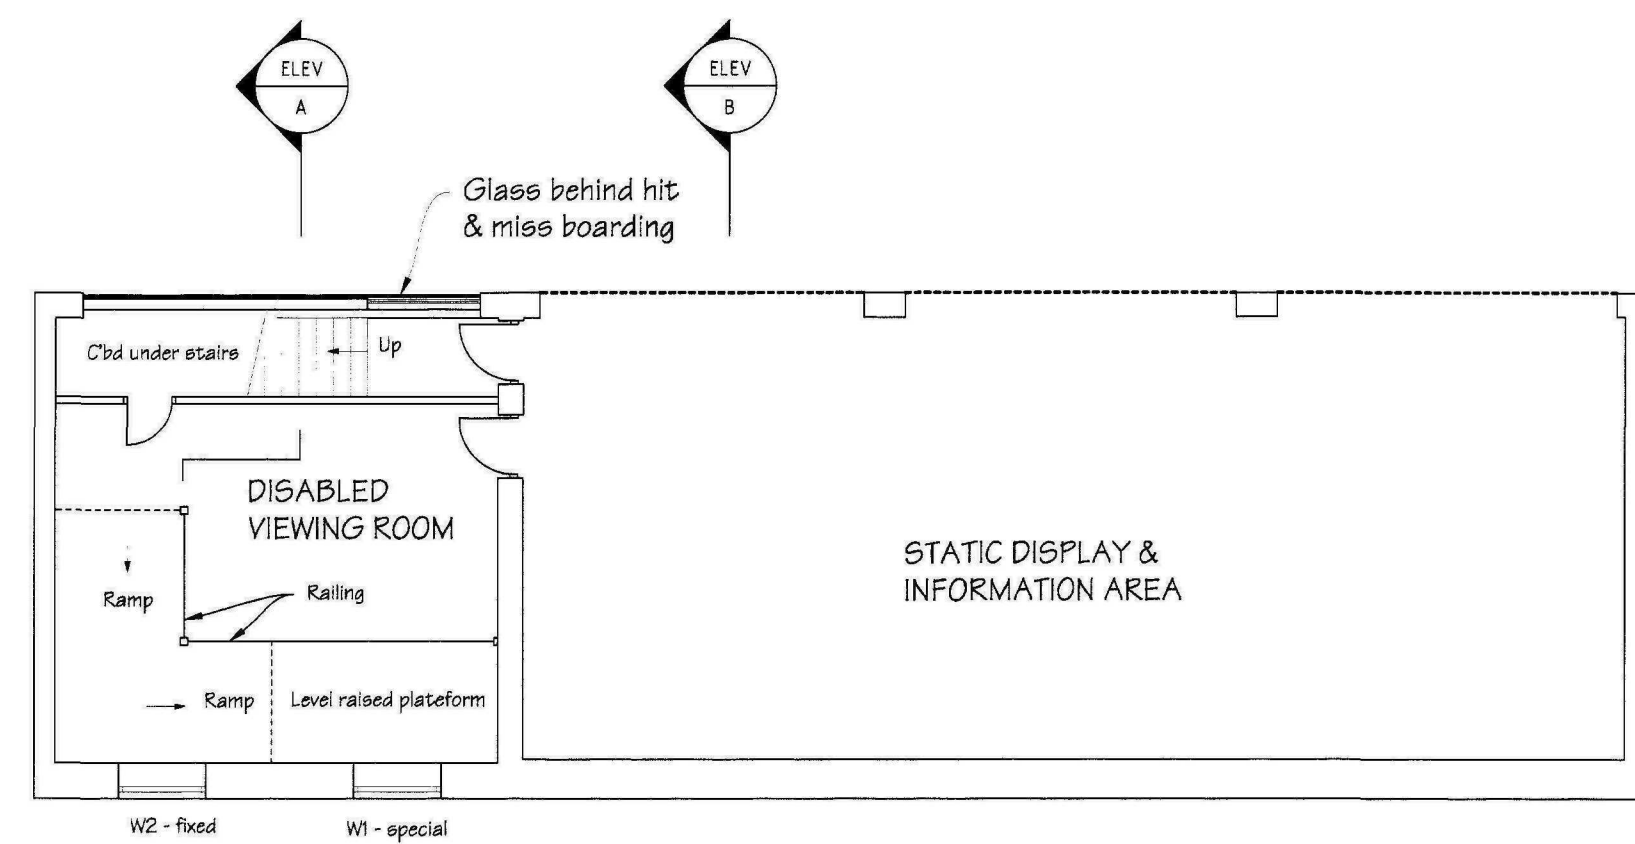


PROPOSED GF PLAN
Scale 1:100

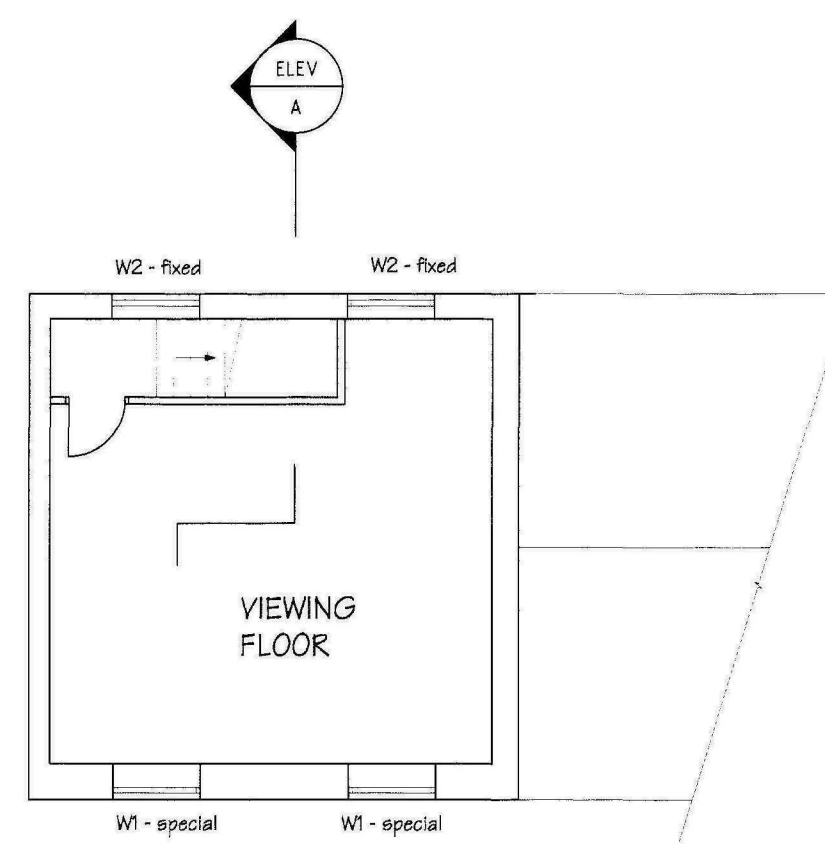


PROPOSED FF PLAN
Scale 1:100

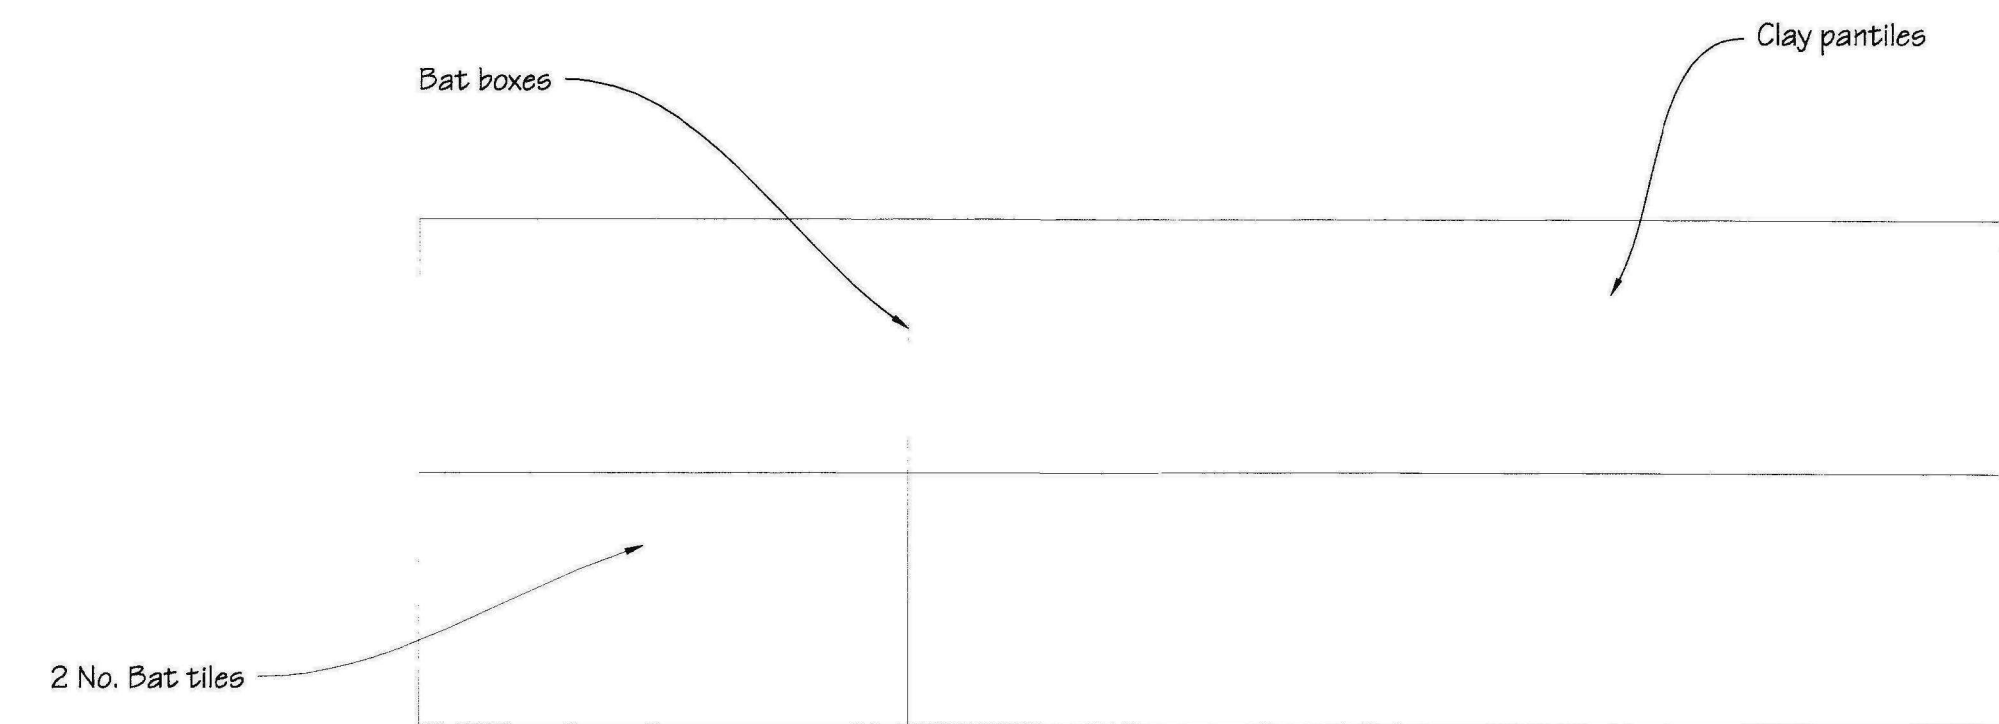

PROPOSED ROOF PLAN
Scale 1:100

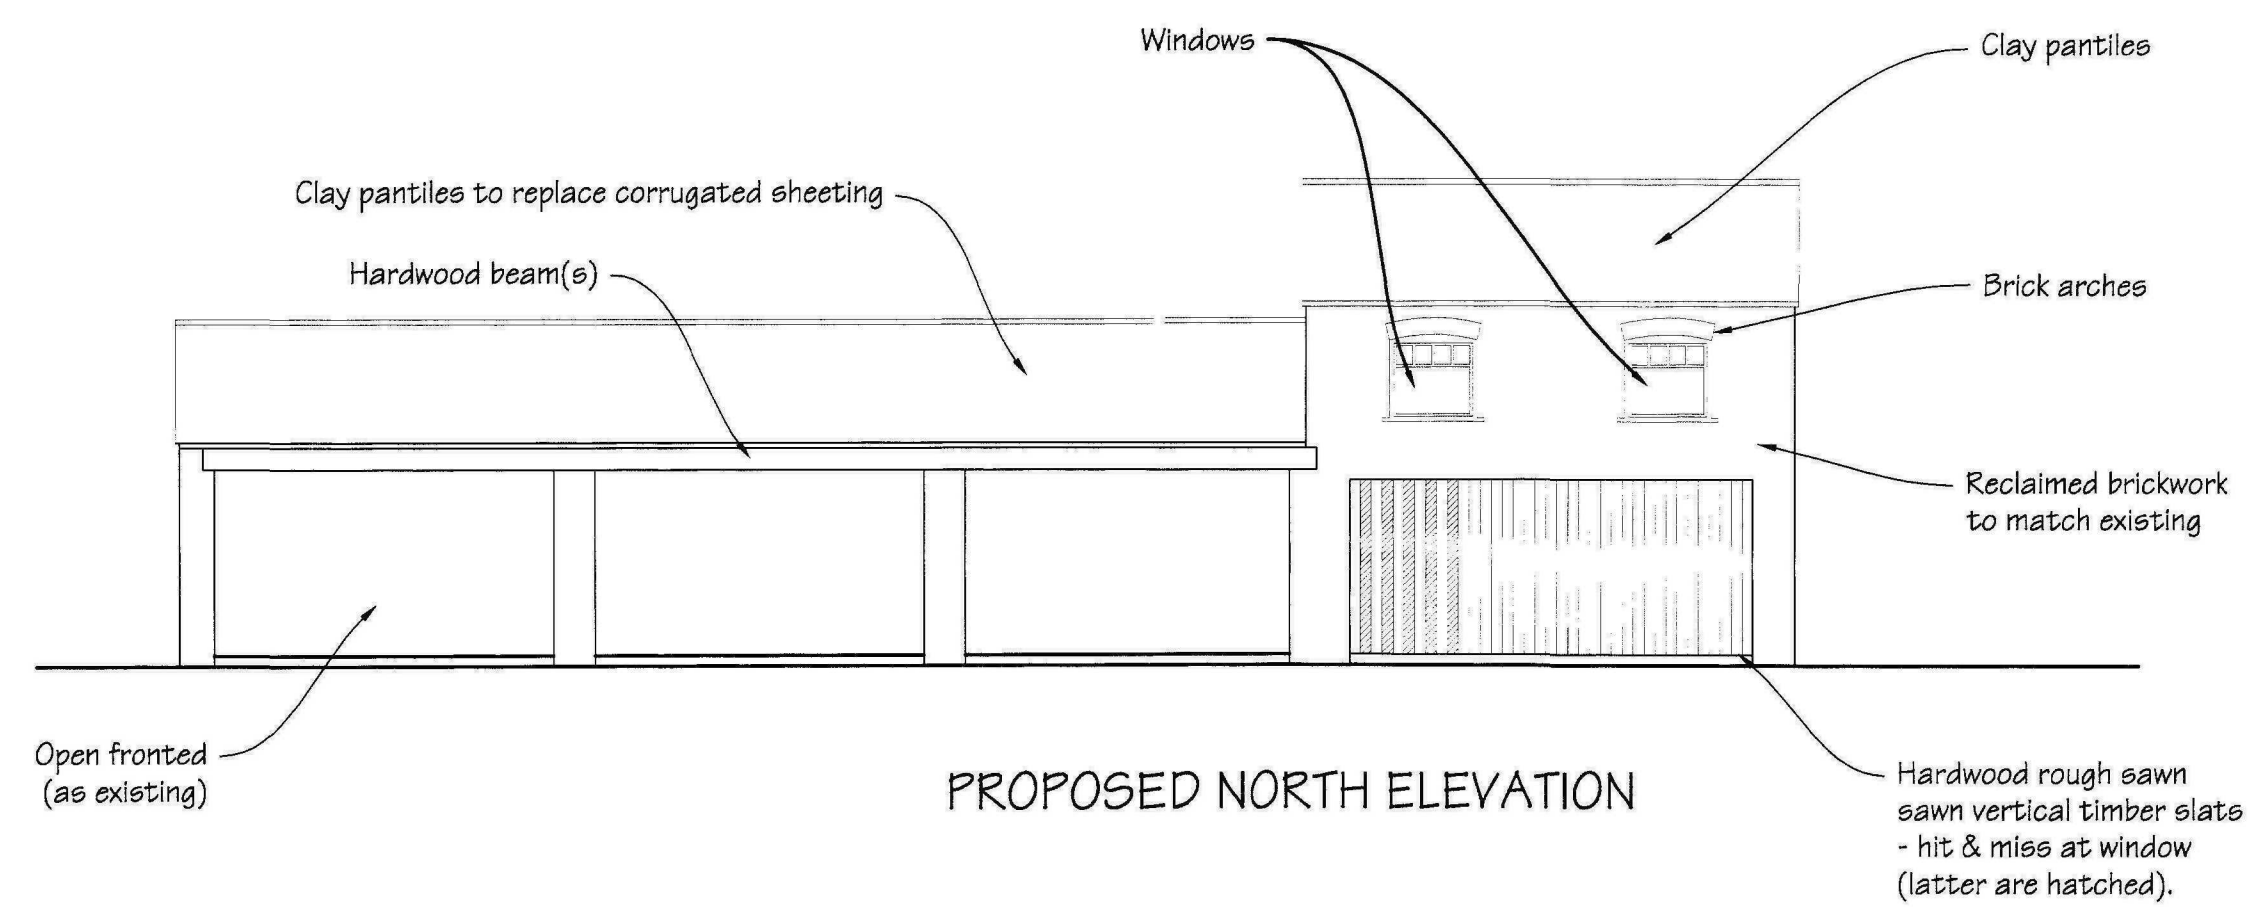


PROPOSED NORTH ELEVATION

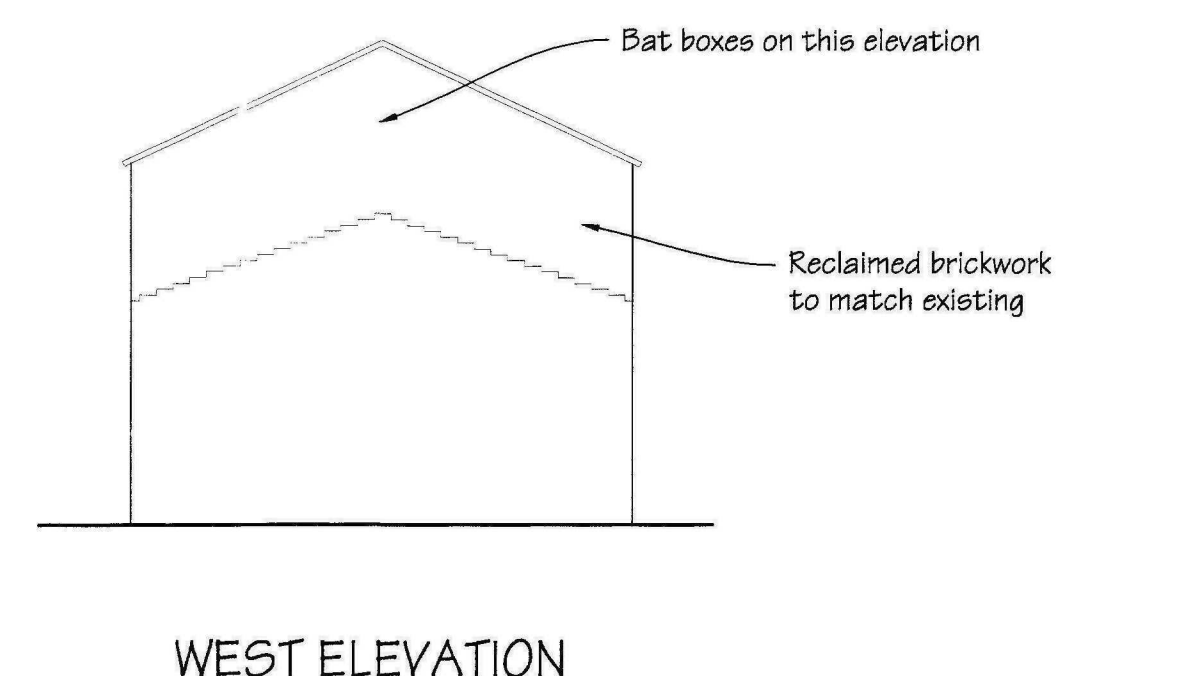


WEST ELEVATION

Top window on centre swivel for cleaning -
secured in place by window locks + spline key

Bottom window hinges inwards for cleaning &
unobstructed vision - secured by throw bolts

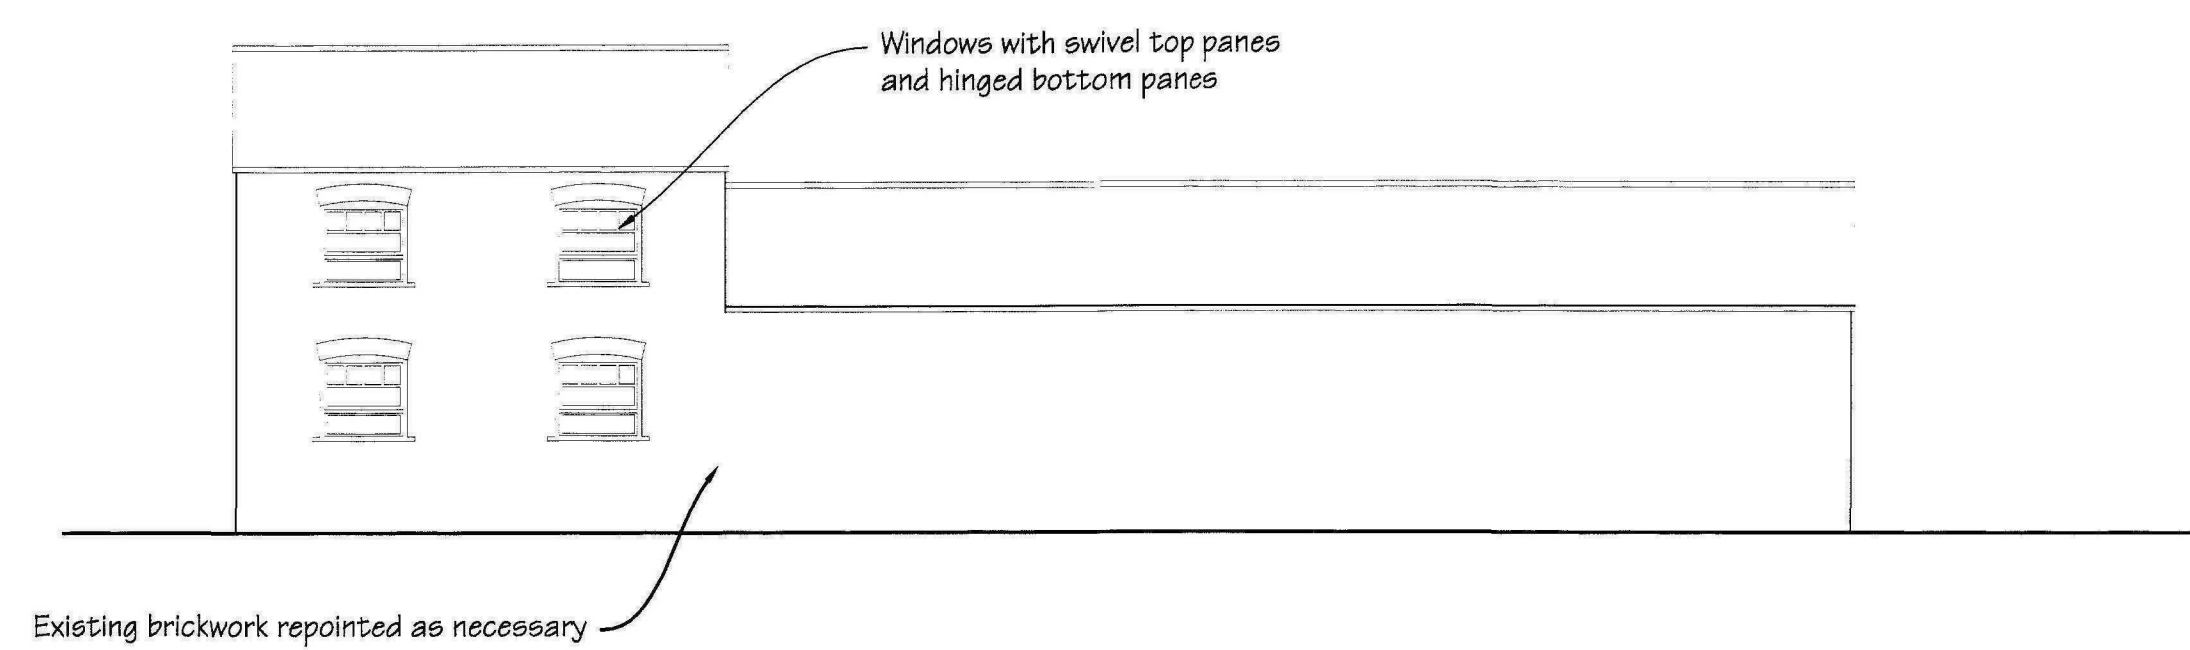


PROPOSED SOUTH ELEVATION

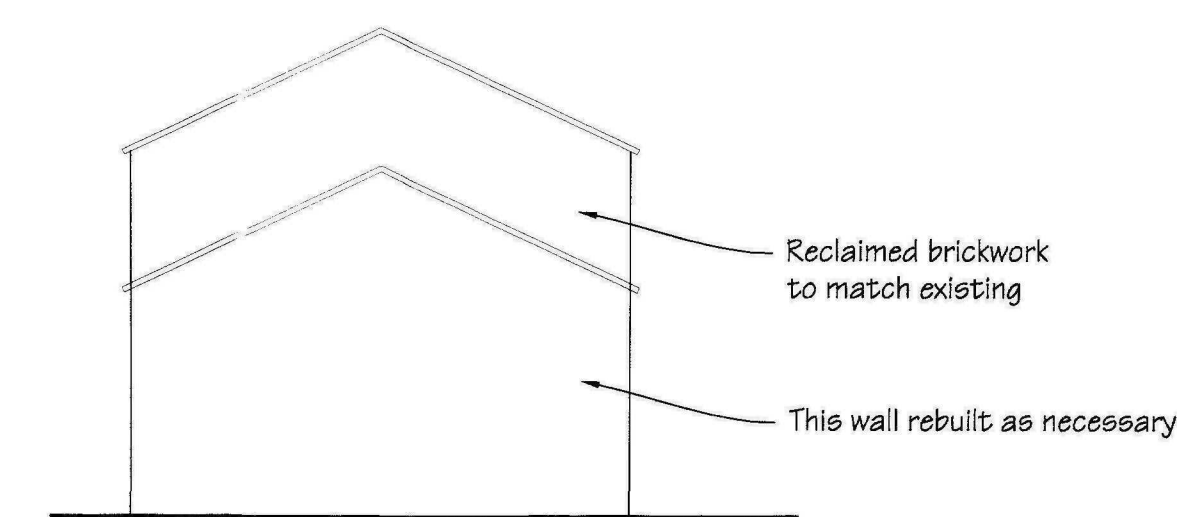

EAST ELEVATION

VIEWING WINDOW DETAIL
Scale 1:20

SHDC
Planning & Development
17 NOV 2010
Ref: 0954-10









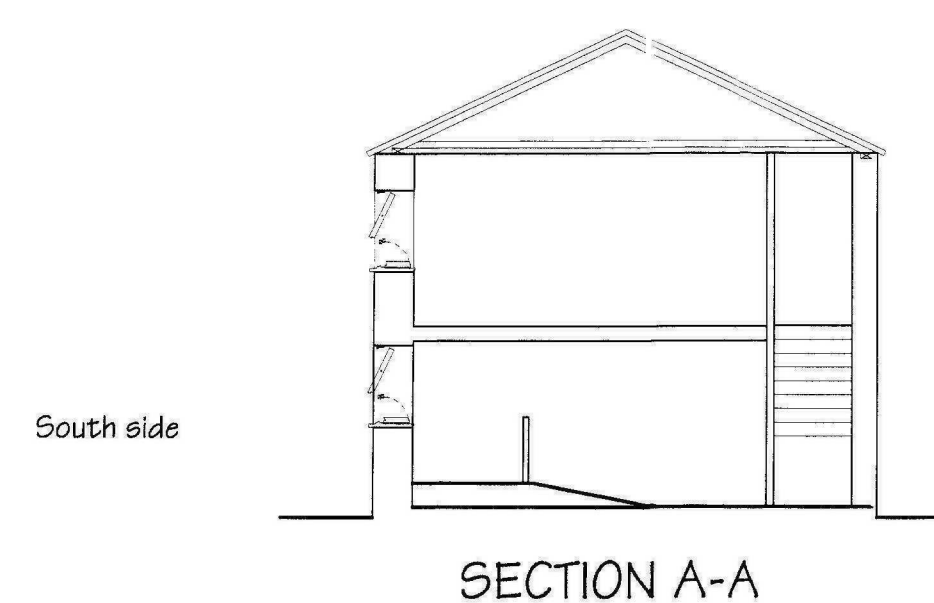


SECTION A-A



SECTION B-B

D - 30.10.2010	Total redesign
Ref & date	Description of revision(s)
Amendments	
	
Project:	VISITOR CENTRE
Title:	PROPOSED Dwg. No: 433.02E
Date:	April 2010 Scales as shown
Client:	Lincs Wildlife Trust Willow Tree Farm Slip Drive W. Finchbeck, PE11 3UH
Design Copyright reserved: written consent must be obtained before copying or reproducing this drawing. Do NOT scale this drawing - use figured dimensions only. The Builder is responsible for checking site dimensions and any discrepancy must be reported to the Architectural Technician immediately.	

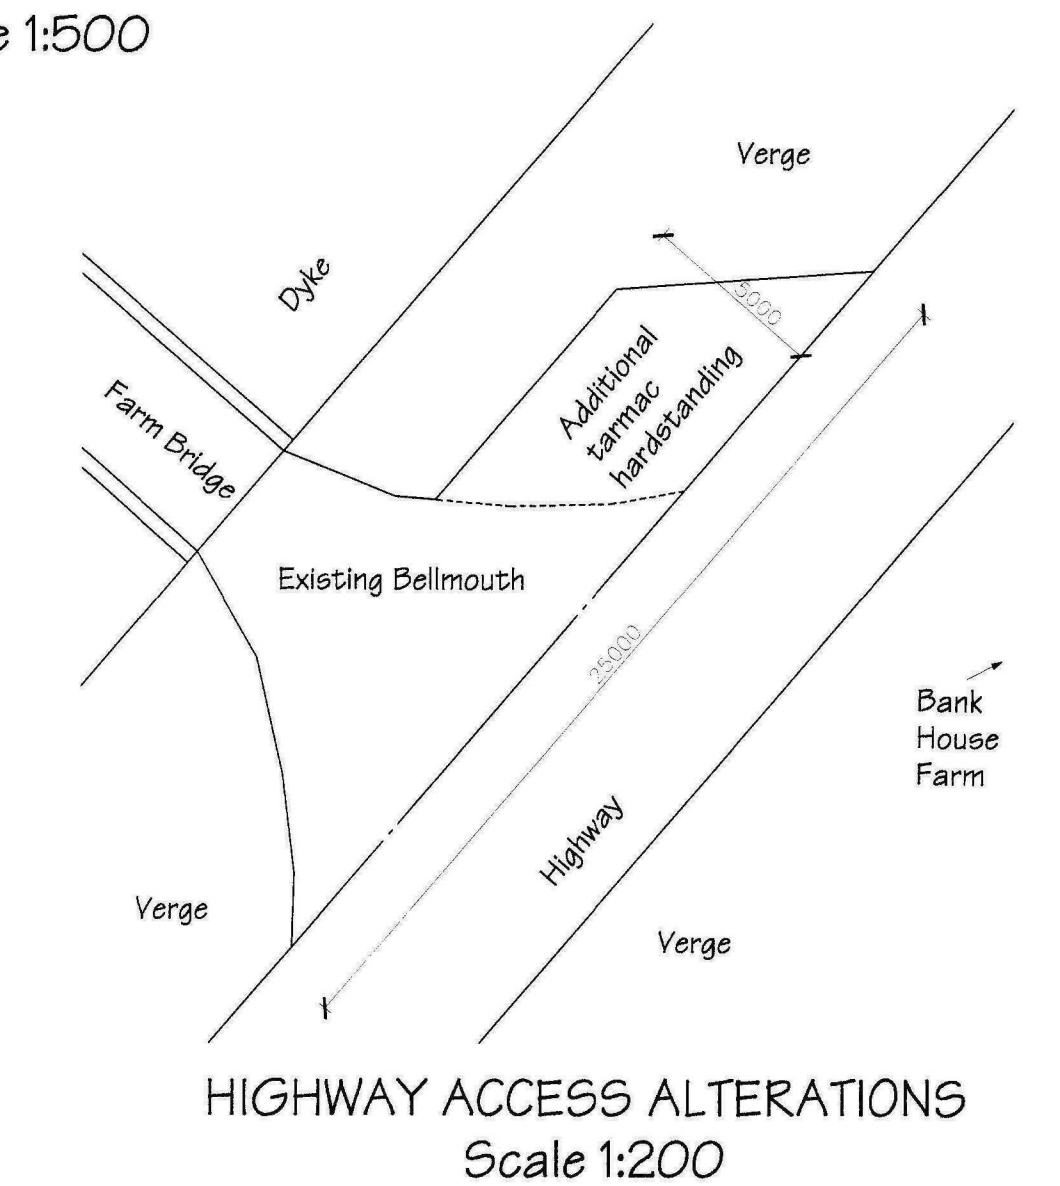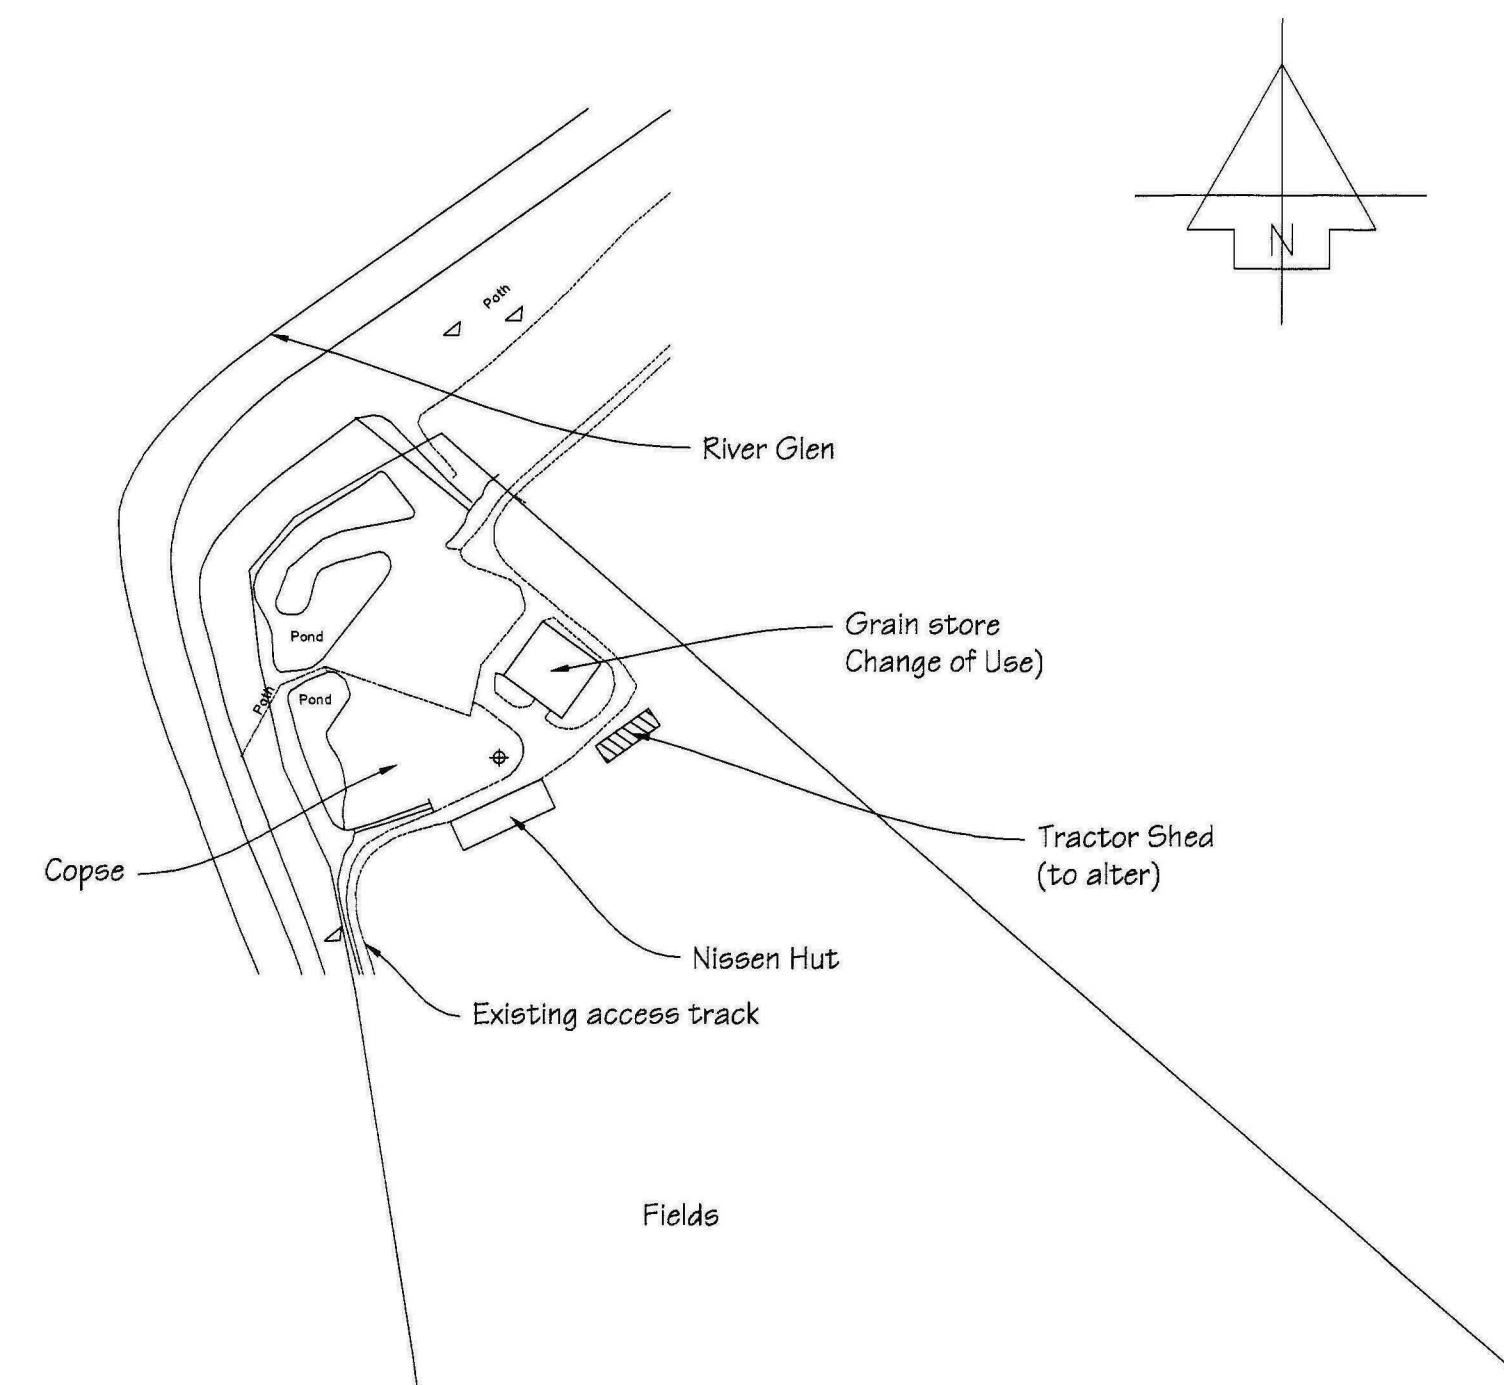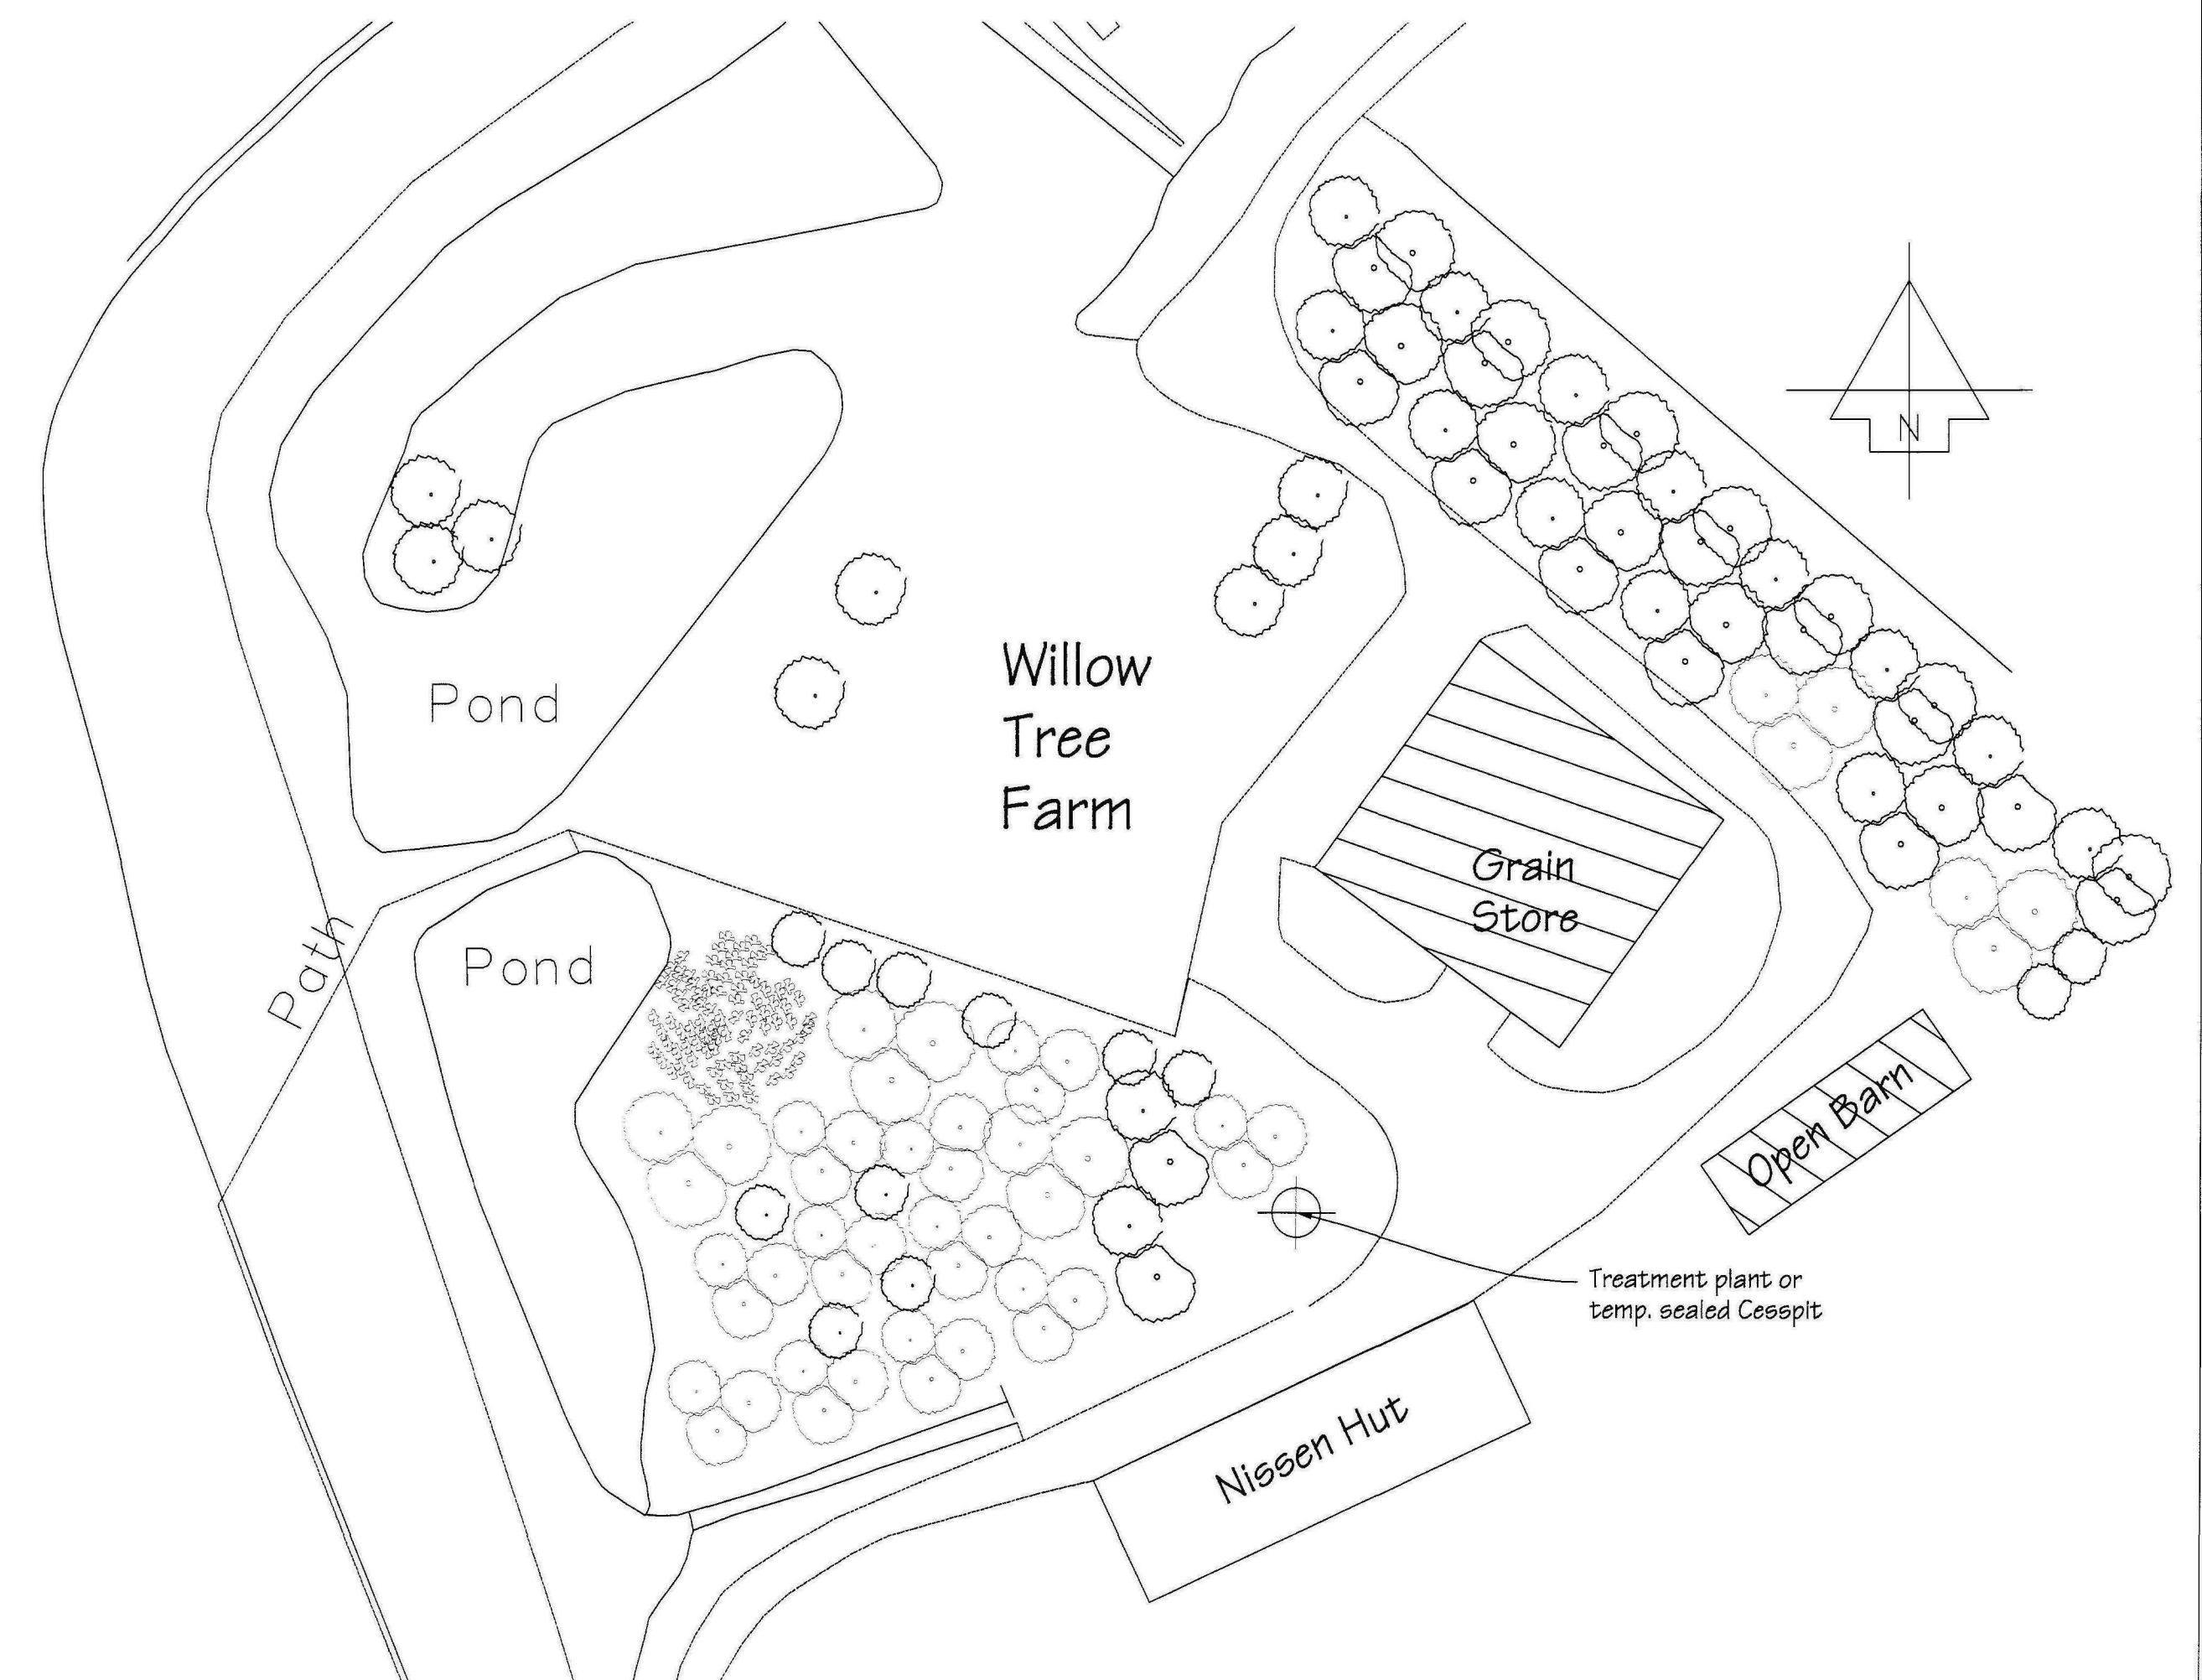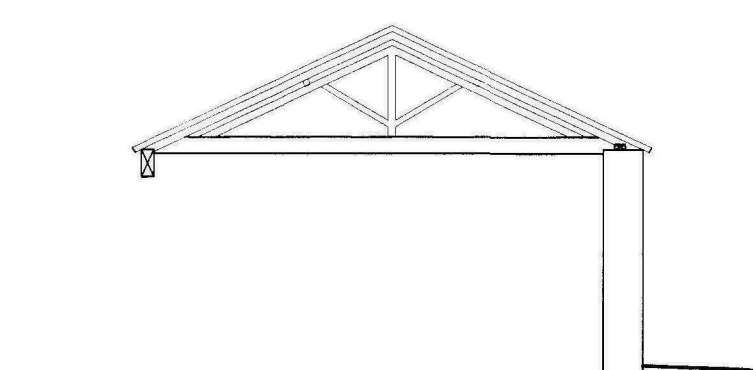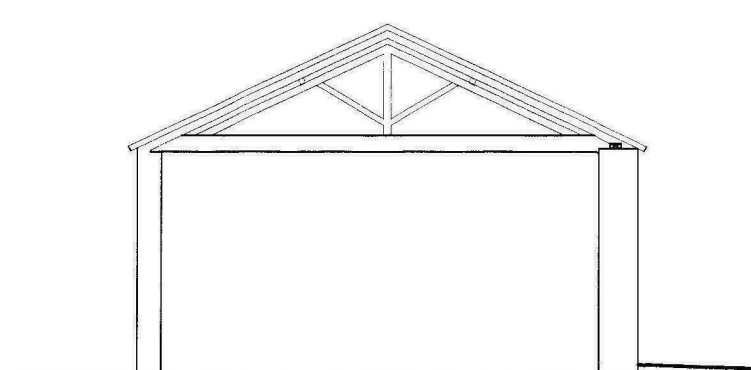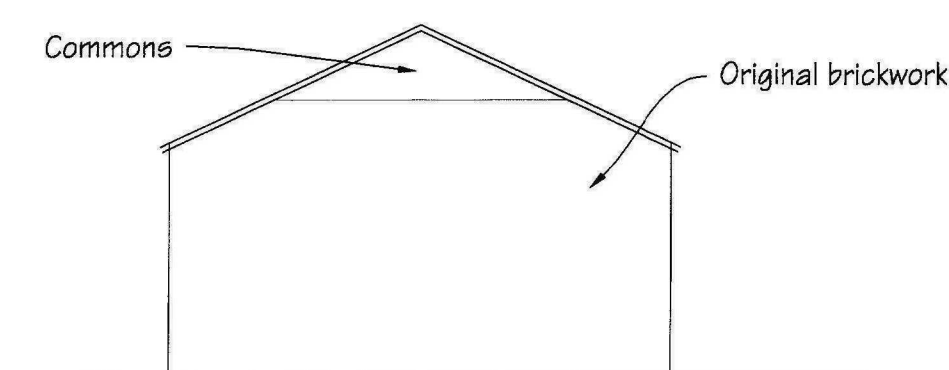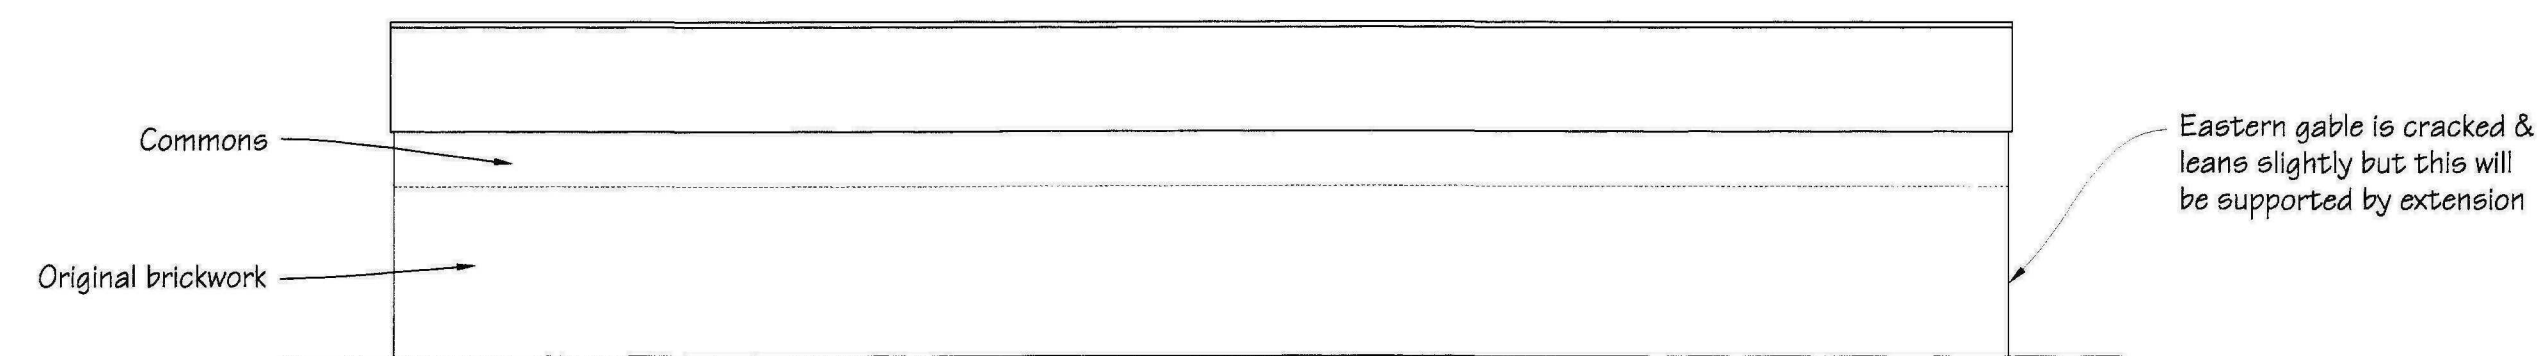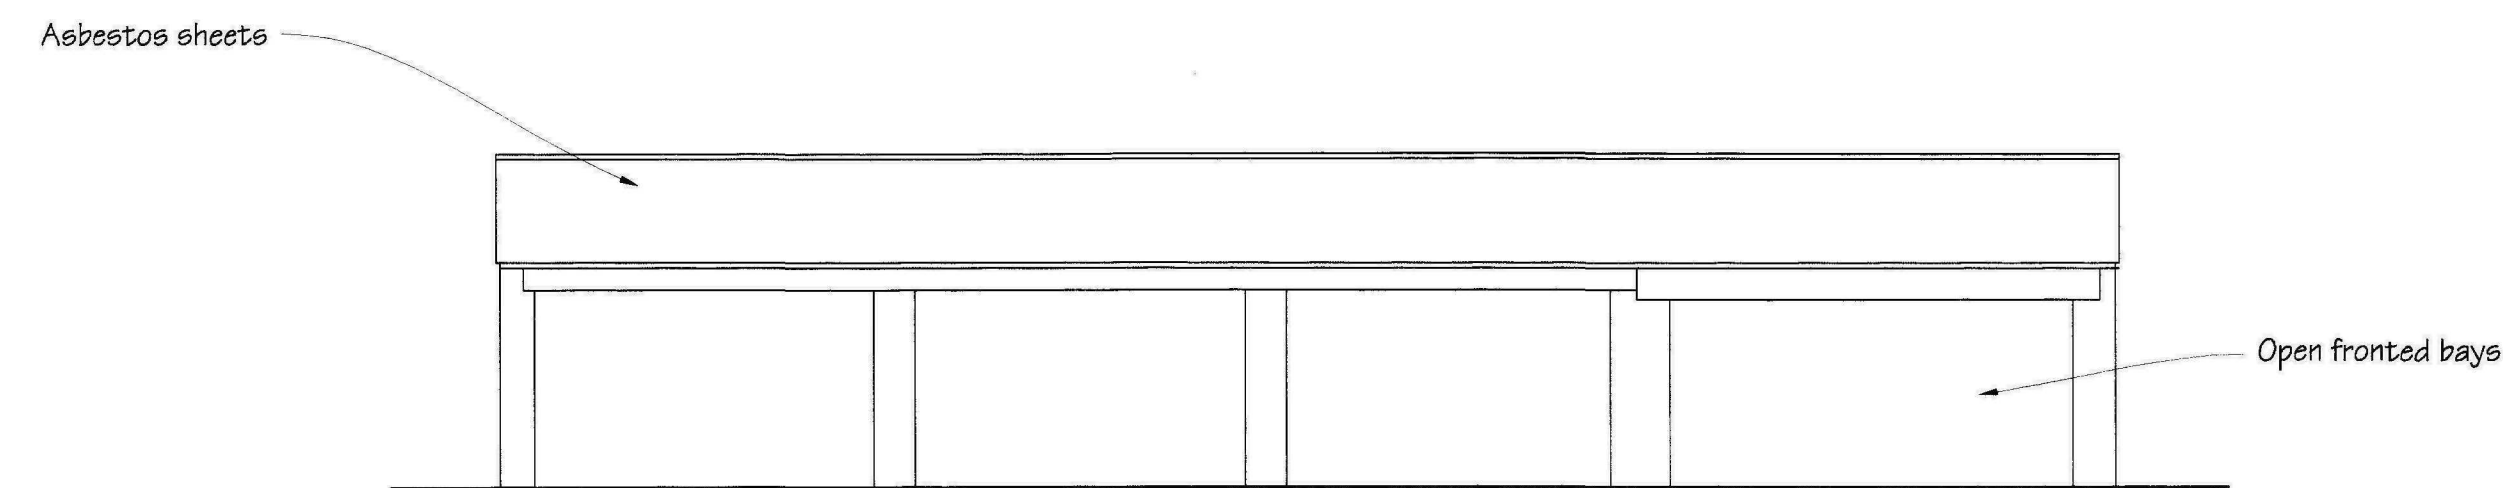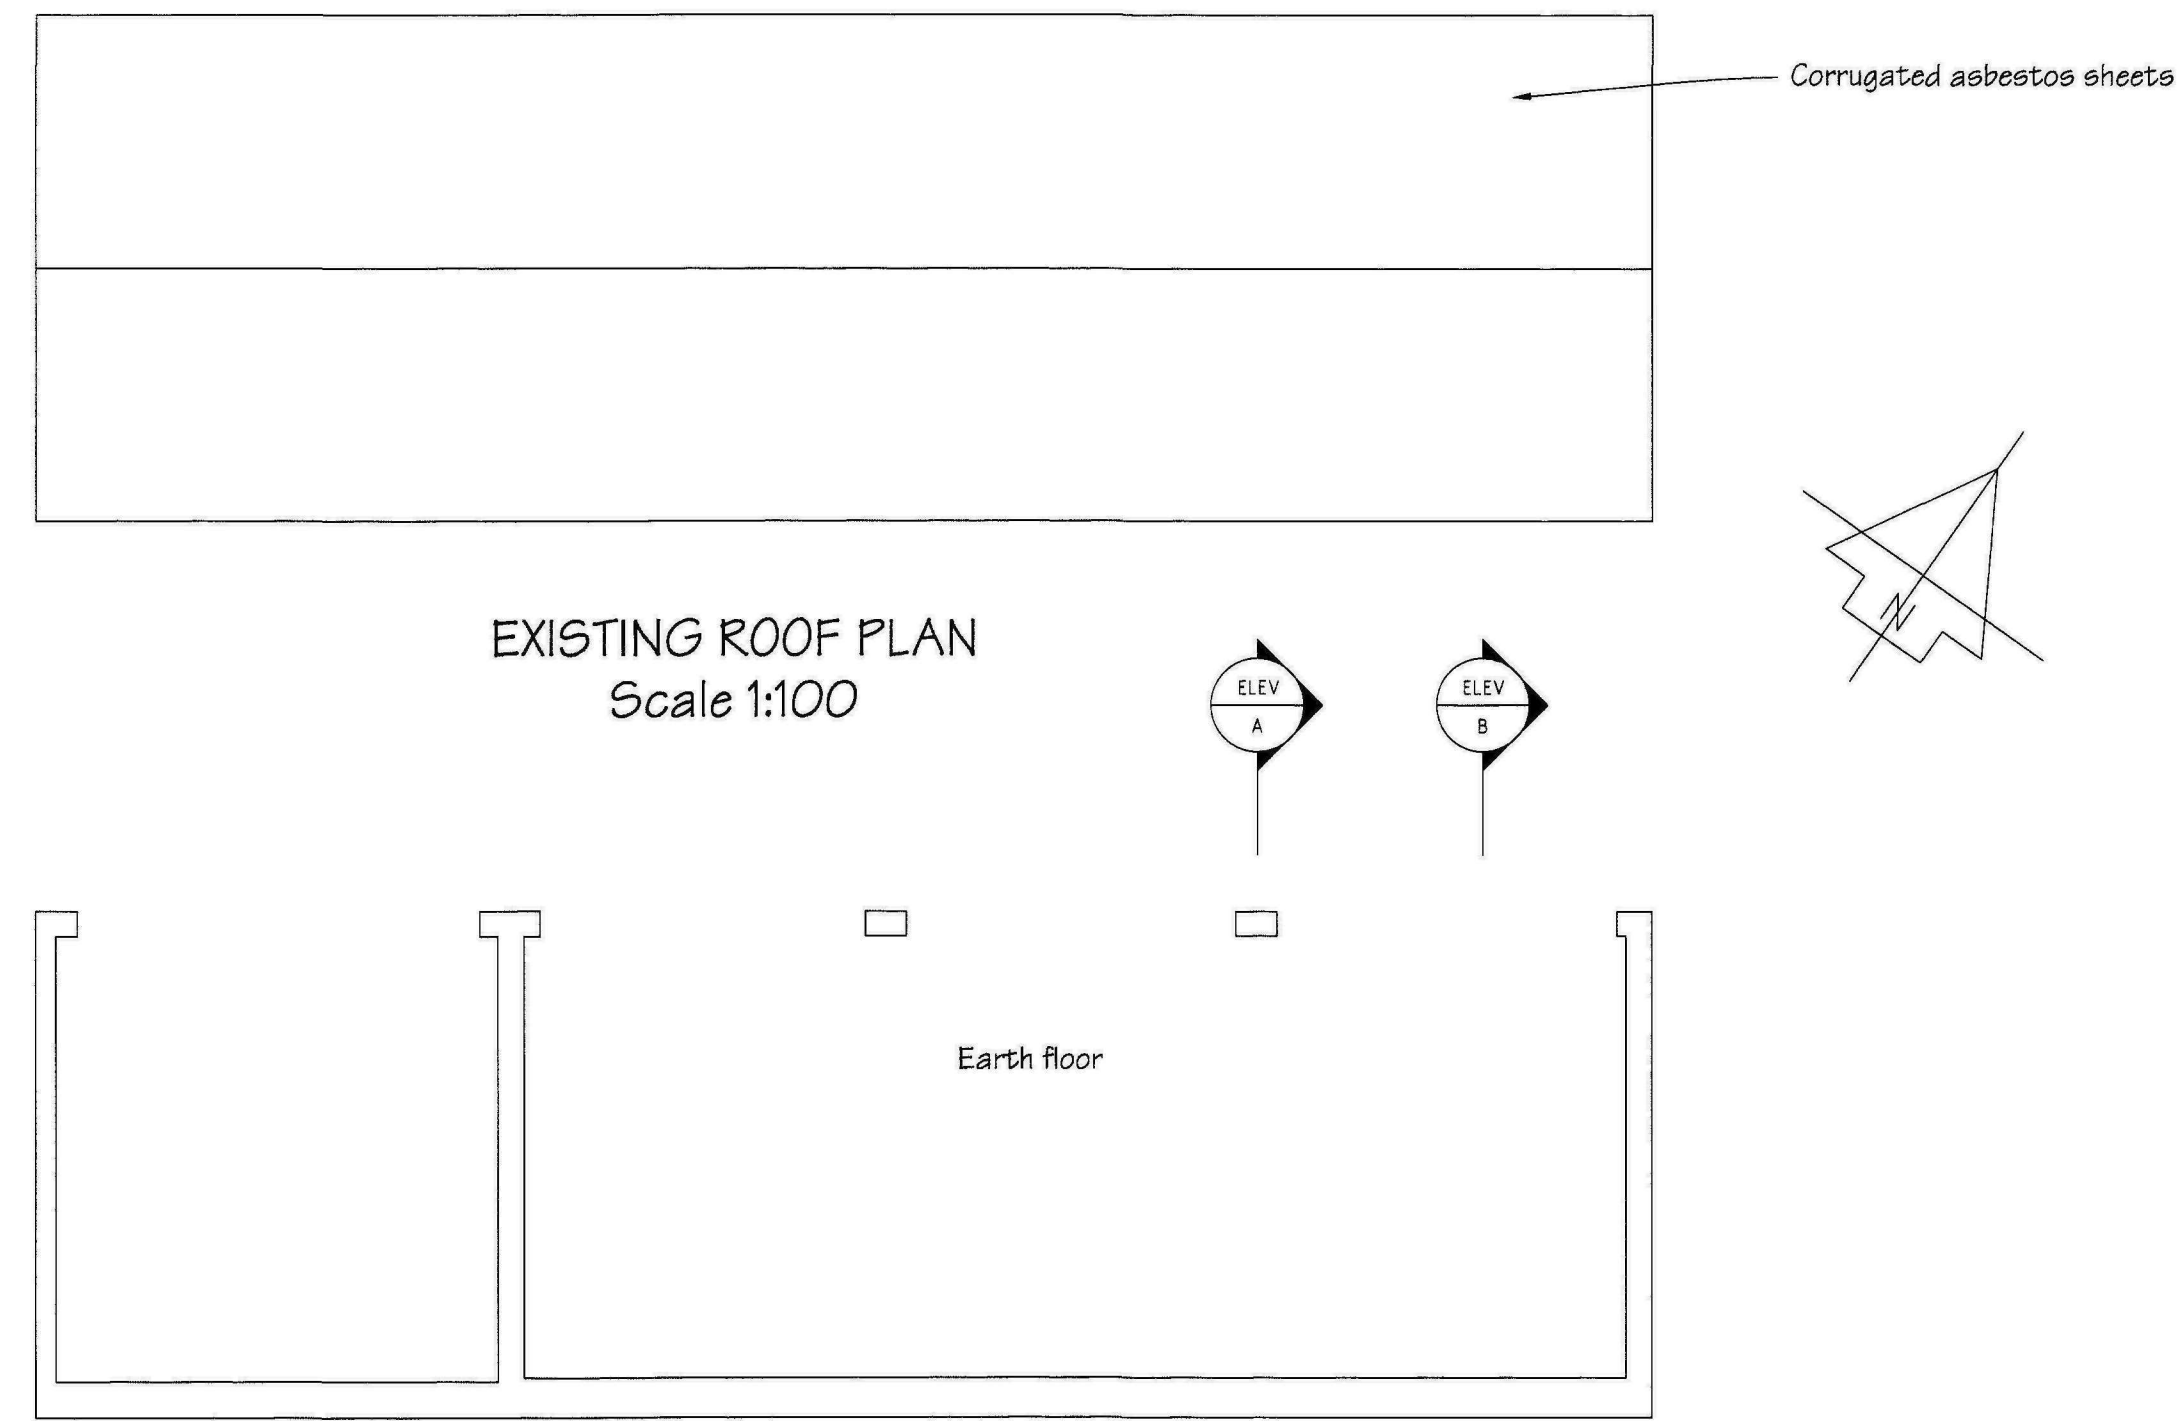

SHDC
Planning & Development
17 NOV 2010
Ref: 0954-10

Build Design Ltd
ARCHITECTURAL DESIGN & PROJECT MANAGEMENT

Project: VISITOR CENTRE
Title: EXISTING Dwg. No: 433.01C
Date: Nov 2010 Scales as shown
Client: Lincs Wildlife Trust
Willow Tree Farm
Slipps Drive
W. Pinchbeck, PE11 3JH

Design Copyright reserved: written consent must be obtained before copying or reproducing this drawing. Do NOT scale this drawing - use figured dimensions only. The Builder is responsible for checking site dimensions and any discrepancy must be reported to the Architectural Technician immediately.