




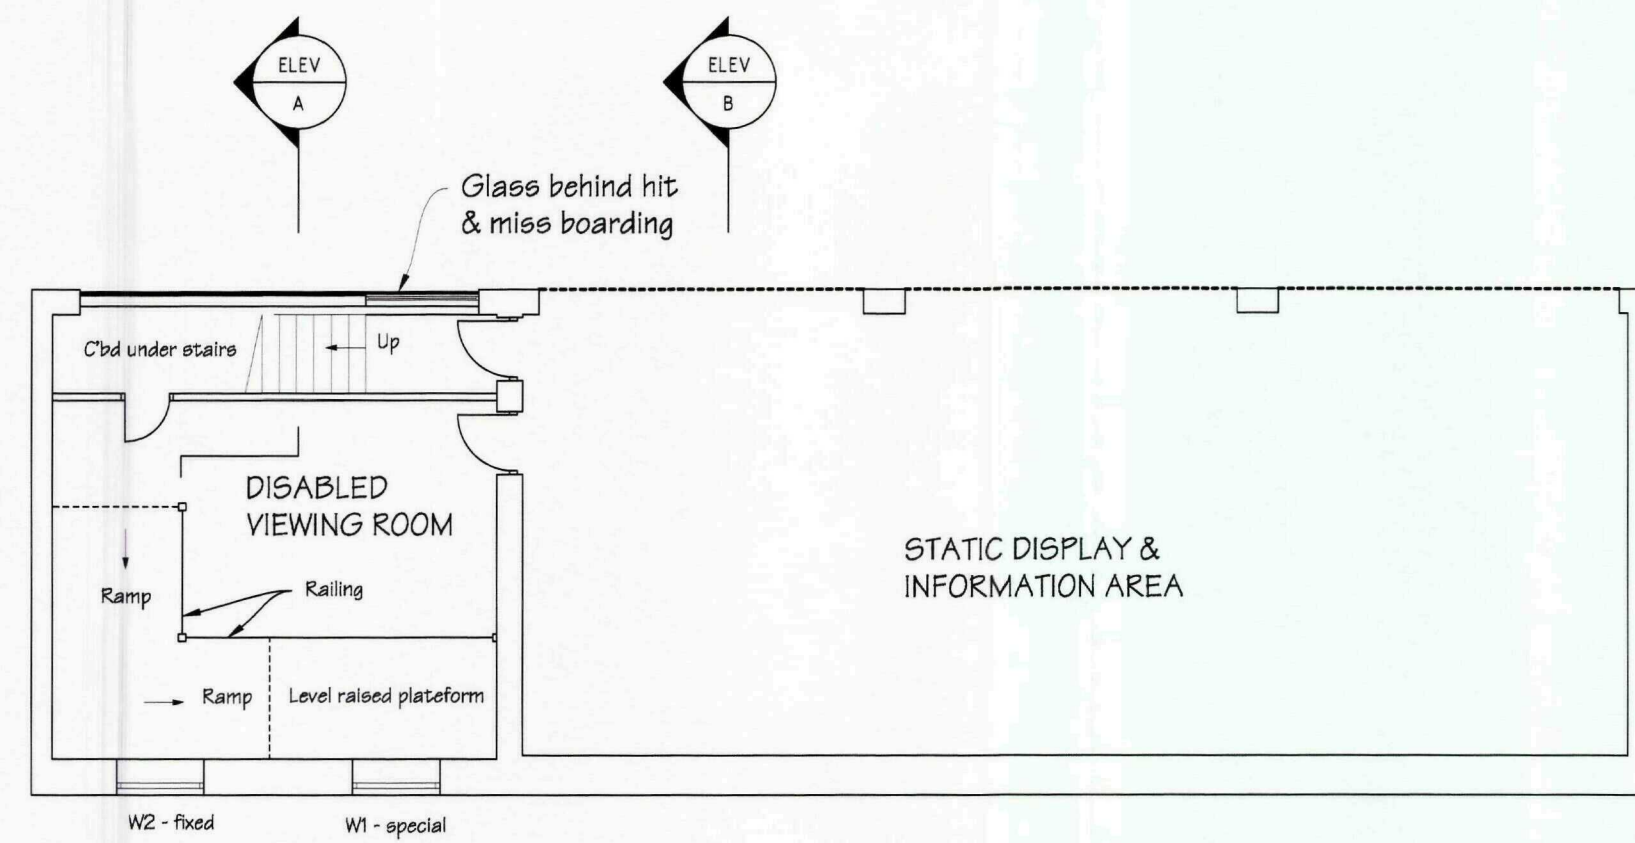


PROPOSED GF PLAN
Scale 1:100

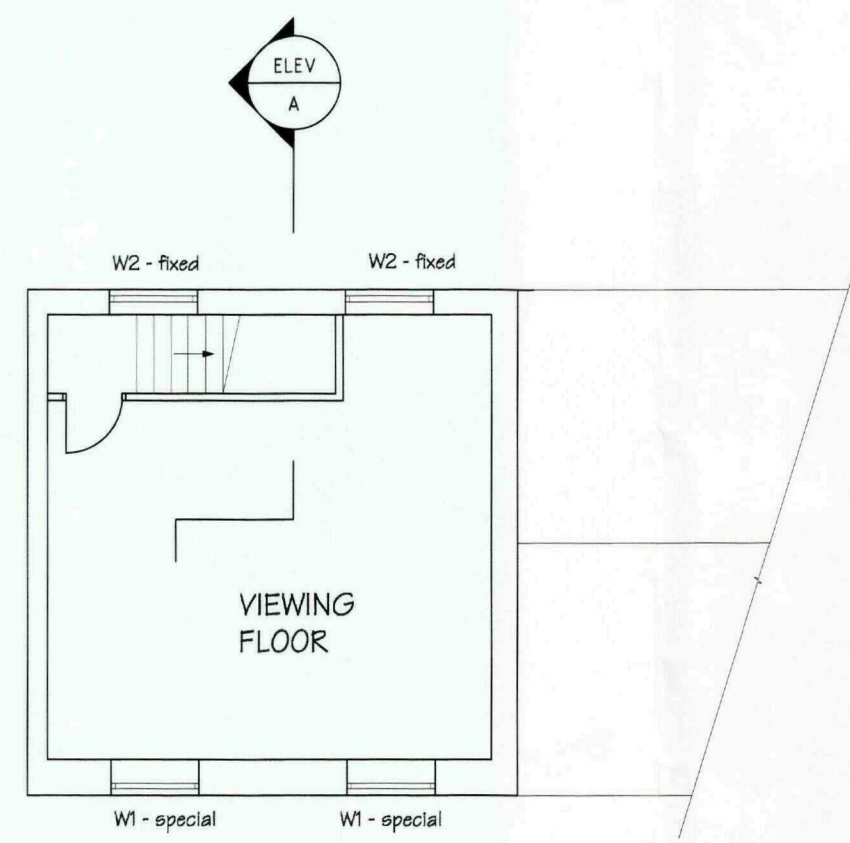


PROPOSED FF PLAN
Scale 1:100

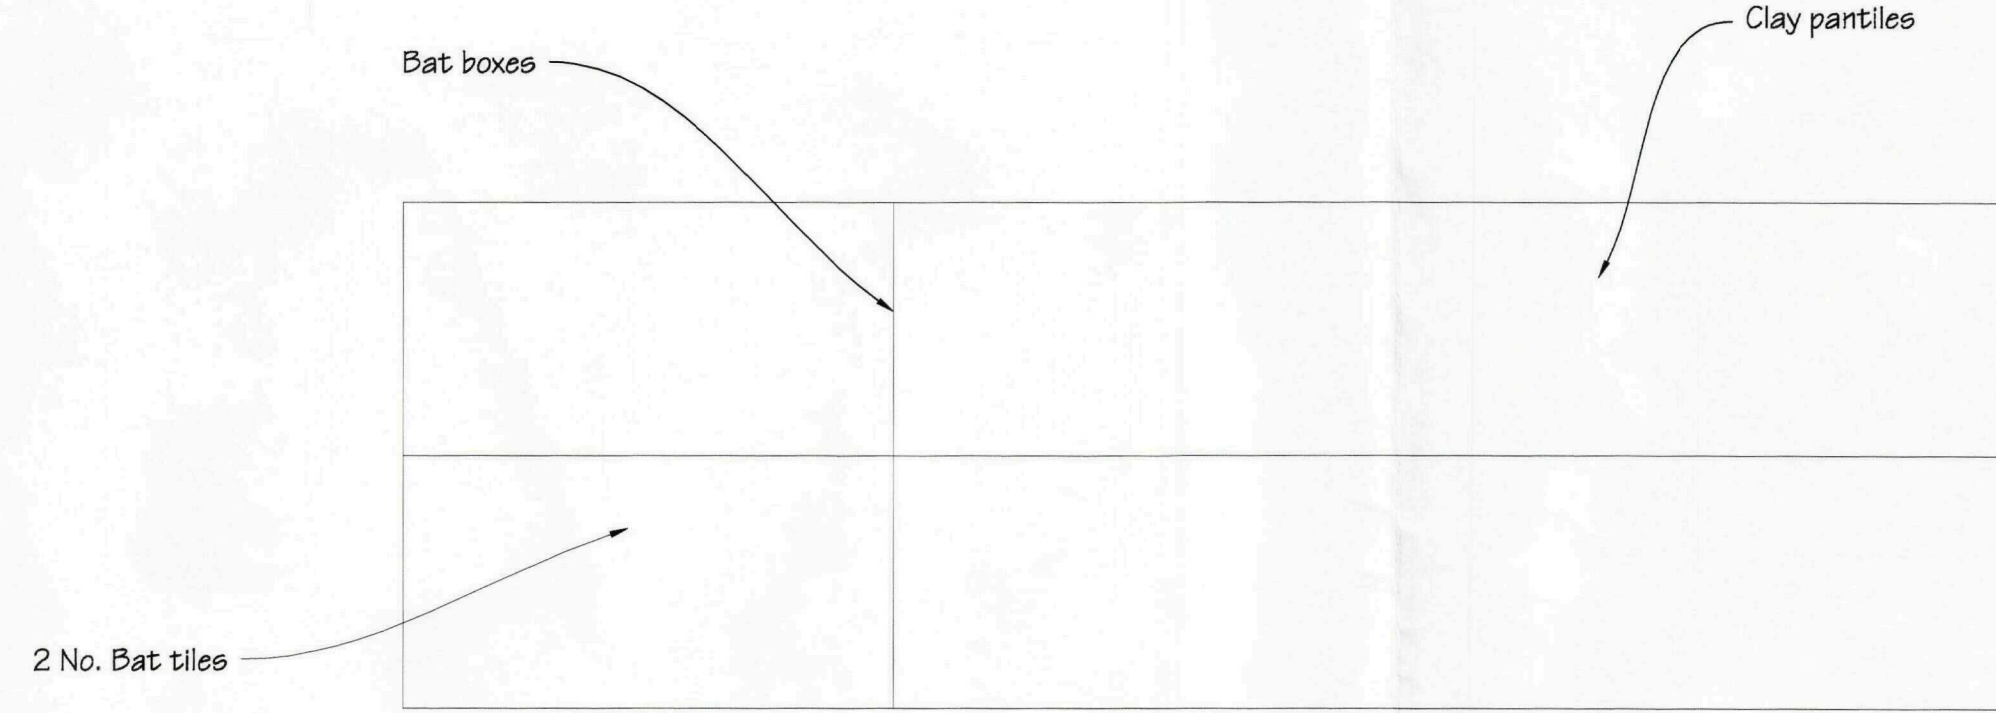


PROPOSED ROOF PLAN
Scale 1:100

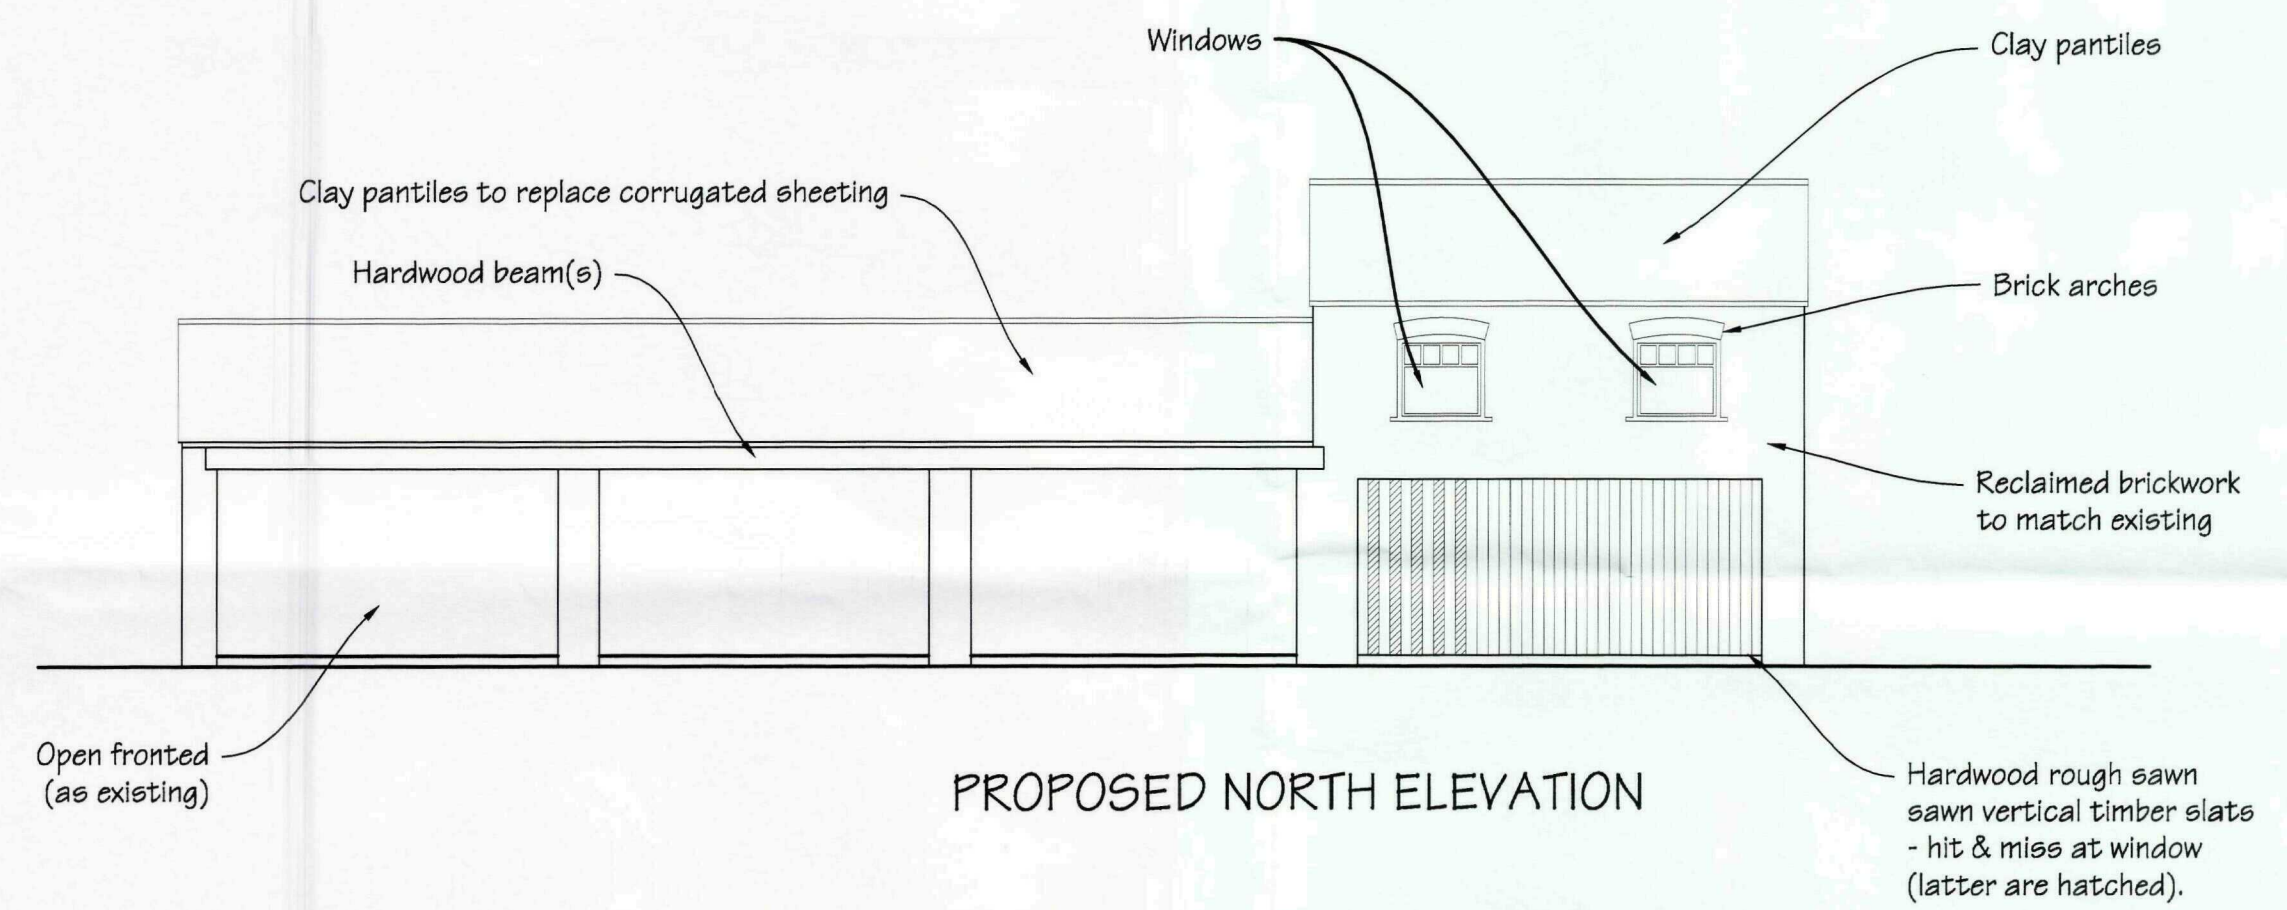


PROPOSED NORTH ELEVATION

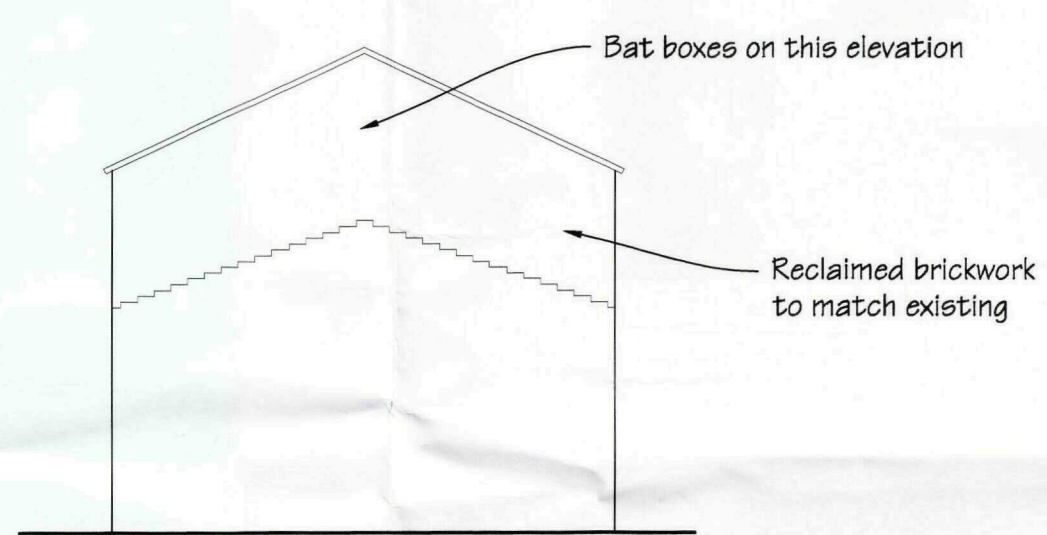


WEST ELEVATION

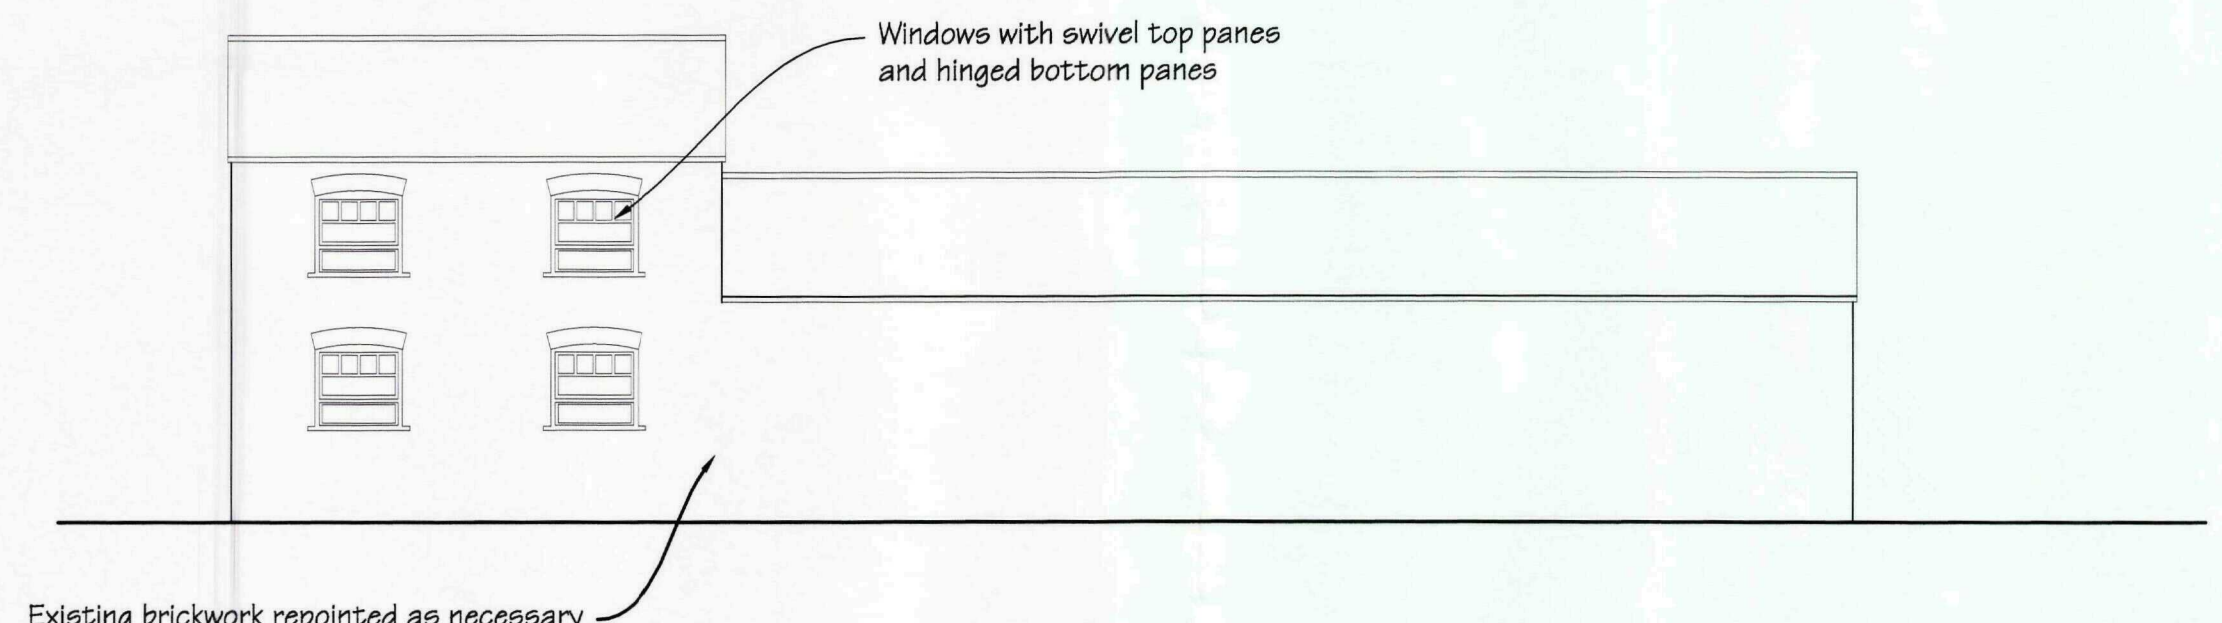


PROPOSED SOUTH ELEVATION

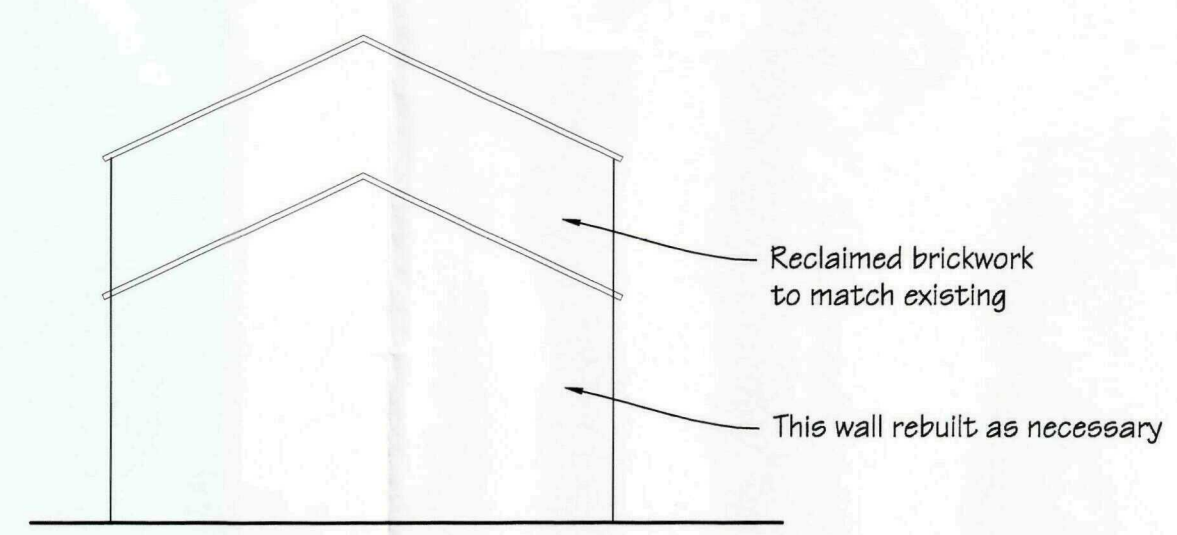


EAST ELEVATION

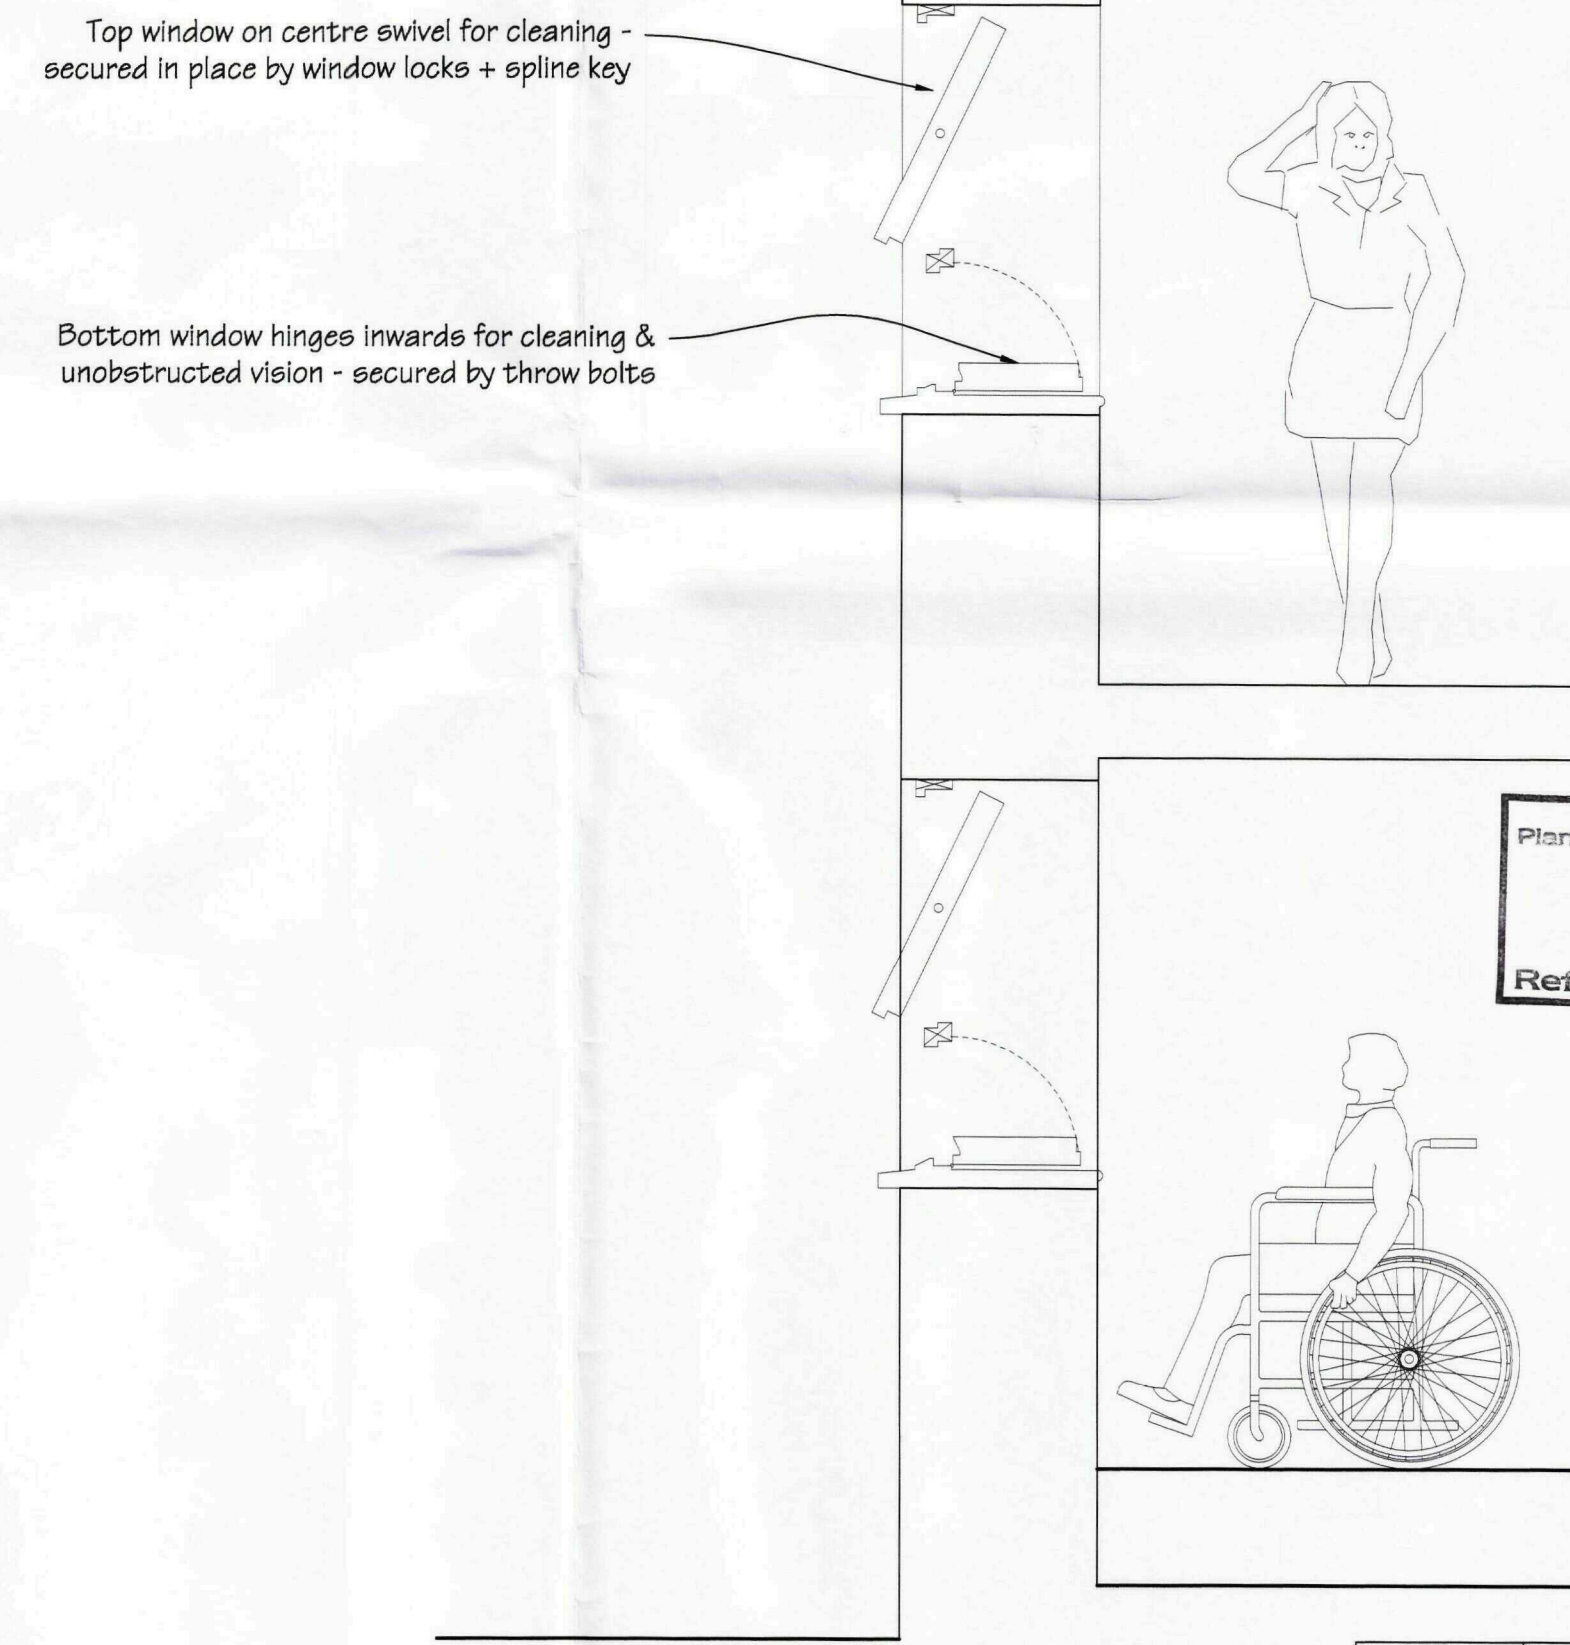

VIEWING WINDOW DETAIL
Scale 1:20

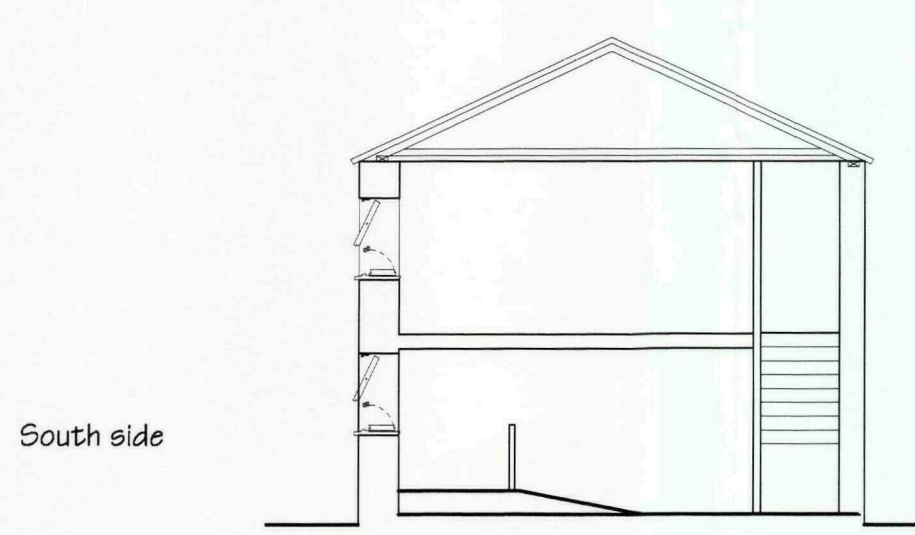


SECTION A-A

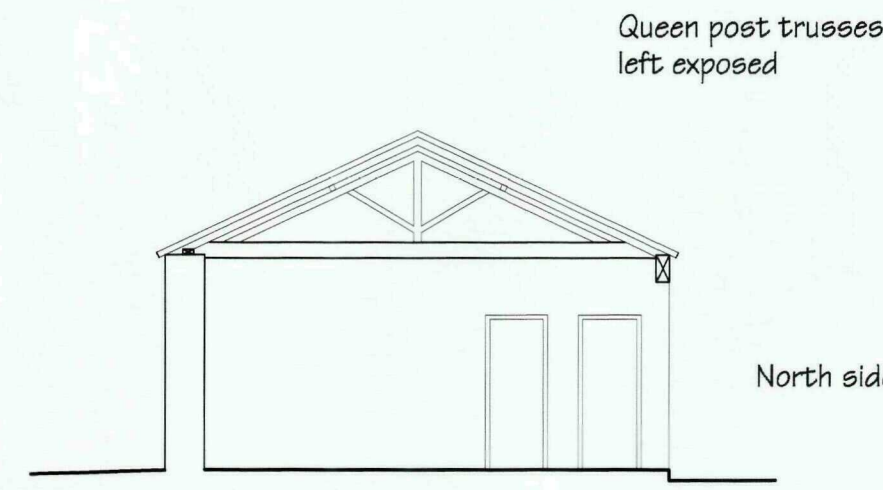


SECTION B-B


D - Jan 2011	Total redesign.
Ref & date	Description of revision(s)
Amendments	
 Build Design Ltd ARCHITECTURAL DESIGN & PROJECT MANAGEMENT	
Project:	VISITOR CENTRE
Title:	PROPOSED Dwg. No: 433.02E
Date:	April 2010 Scales as shown
Client:	Lincoln Wildlife Trust Willow Tree Farm Slip Drive W. Finchbeck, PE11 3JH
Design Copyright reserved: written consent must be obtained before copying or reproducing this drawing. Do NOT scale this drawing - use figured dimensions only. The Builder is responsible for checking site dimensions and any discrepancy must be reported to the Architectural Technician immediately.	

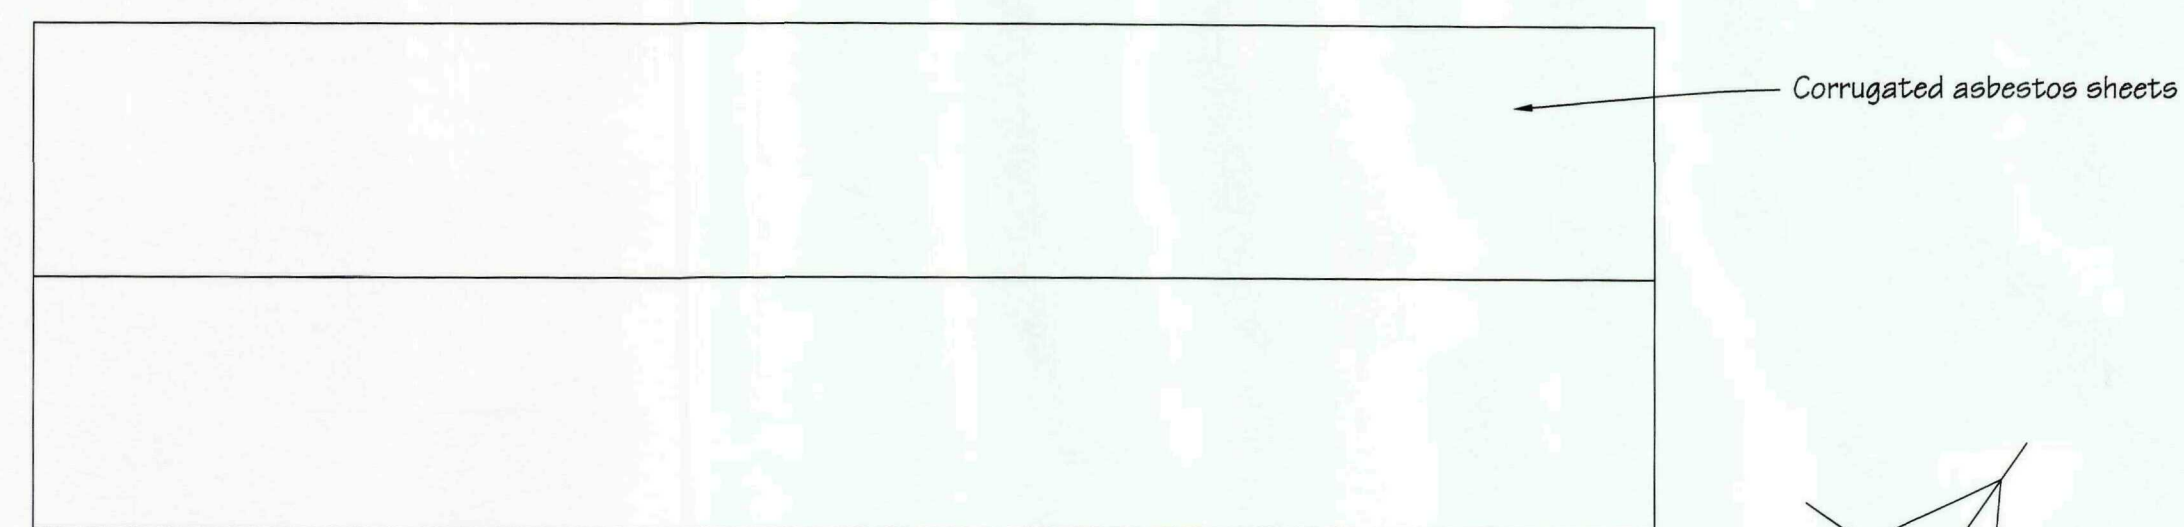


EXISTING ROOF PLAN
Scale 1:100

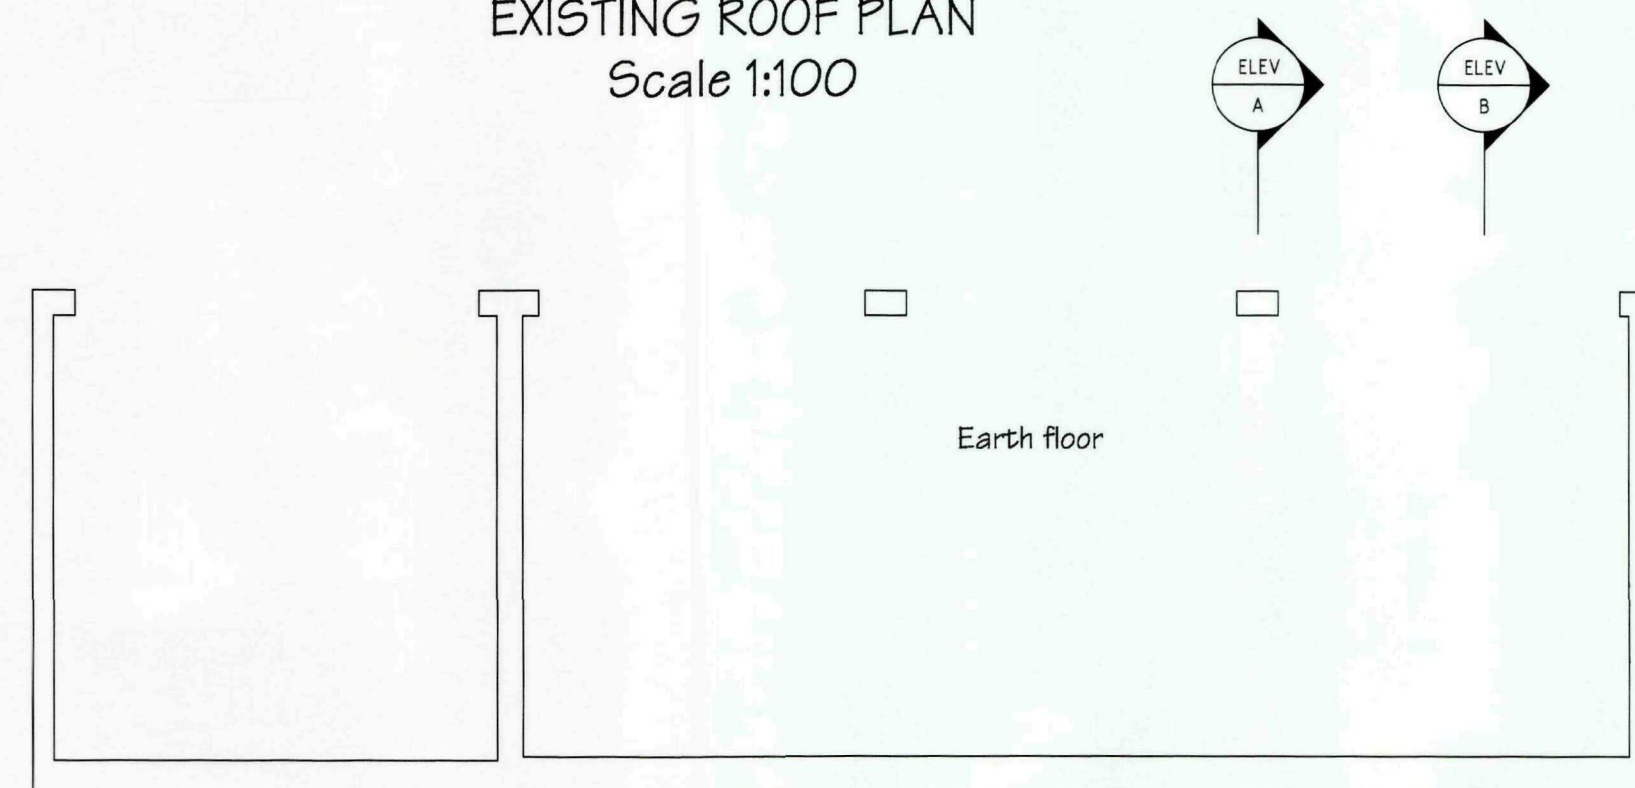


EXISTING FLOOR PLAN
Scale 1:100

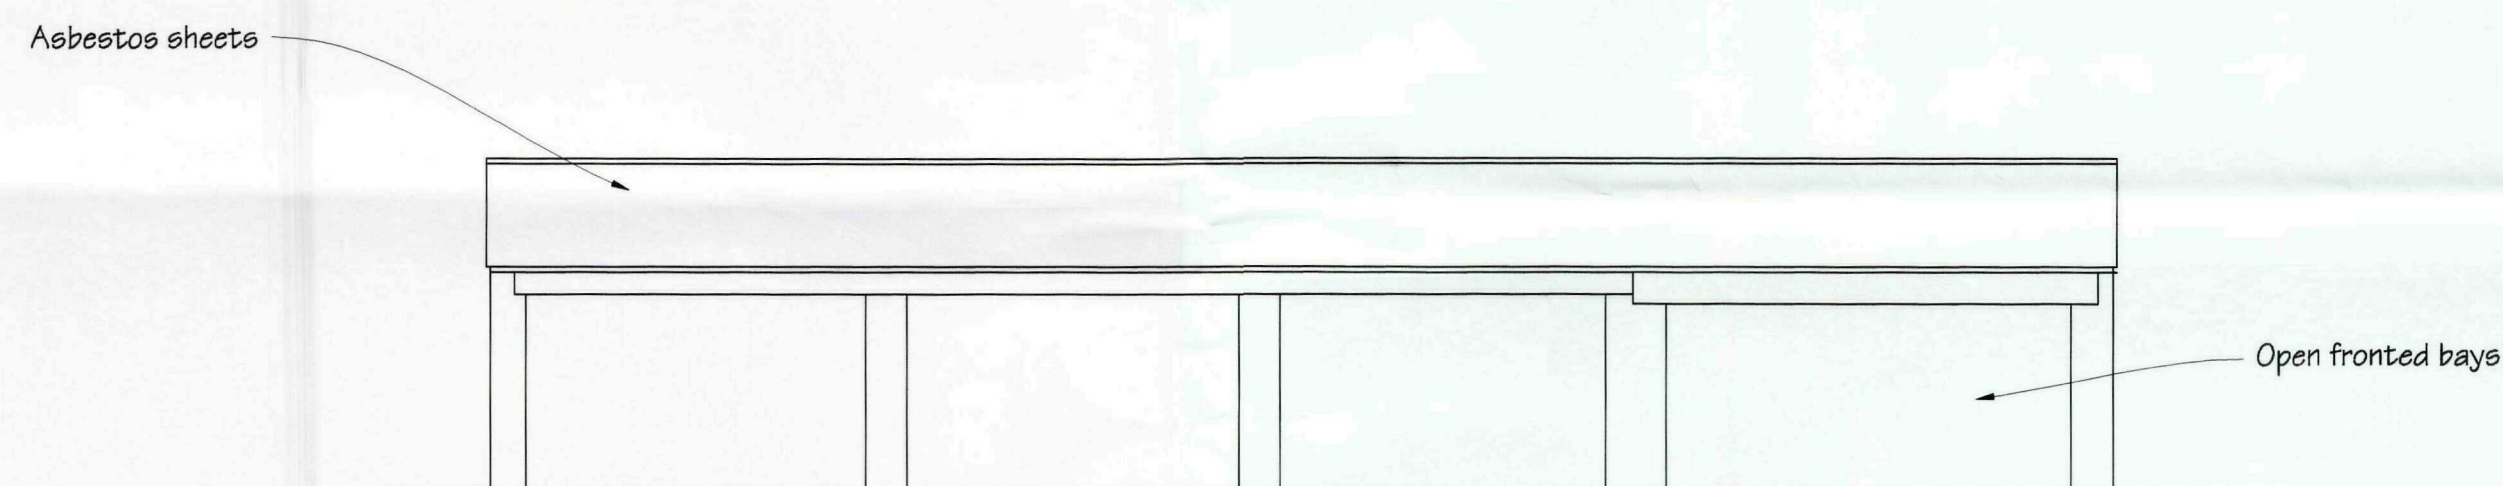


EXISTING NORTH ELEVATION

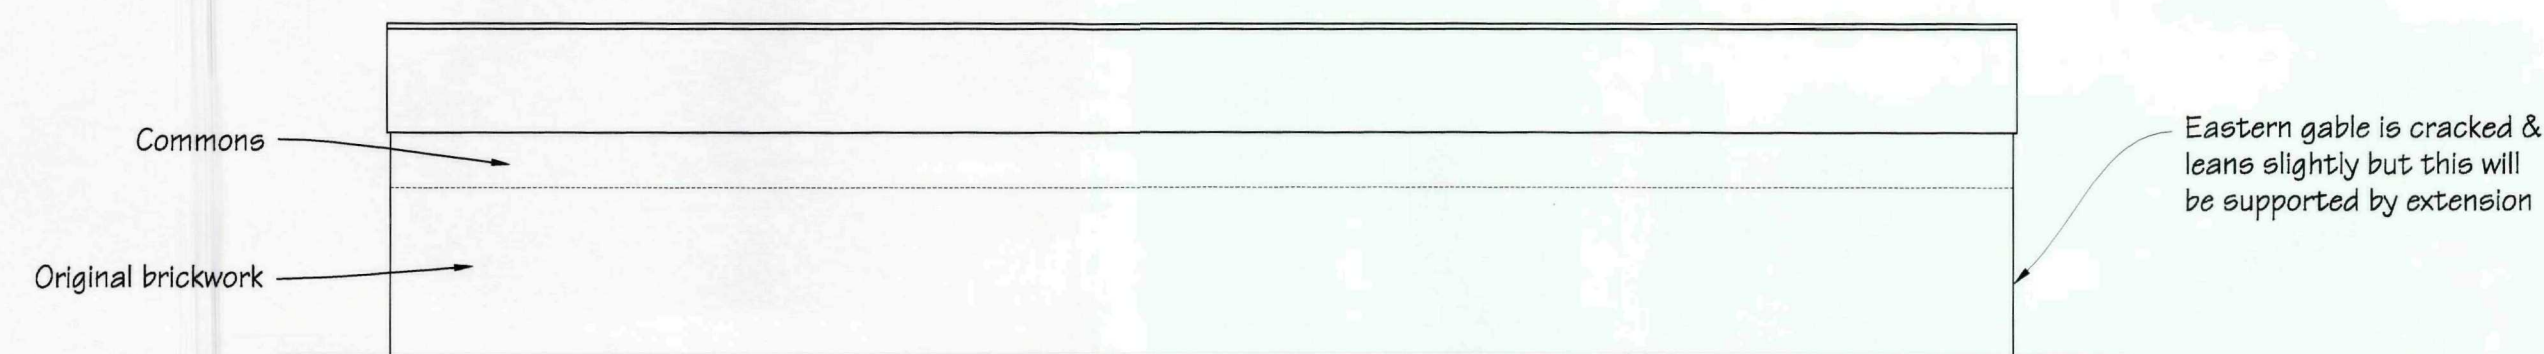


EXISTING SOUTH ELEVATION

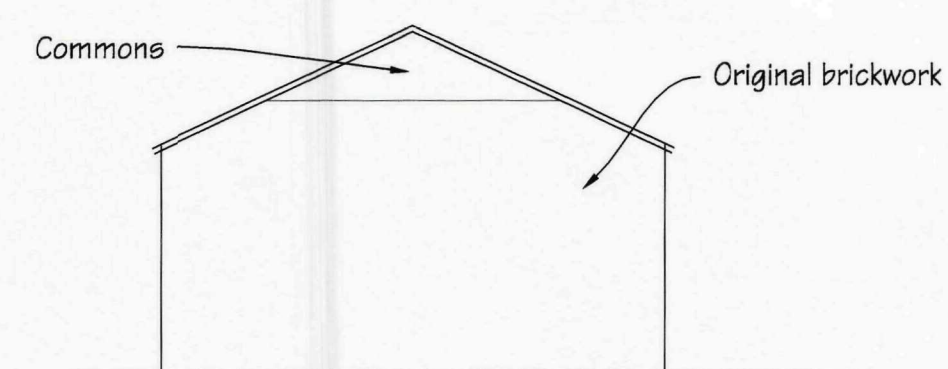

END ELEVATIONS
- both the same

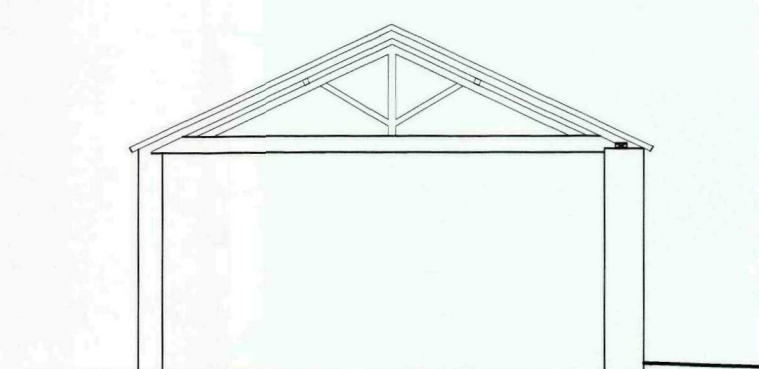


SECTION A-A

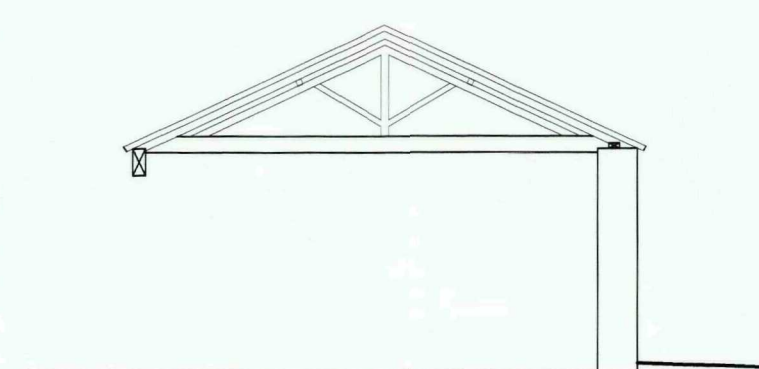


SECTION B-B




BLOCK PLAN - Scale 1:500

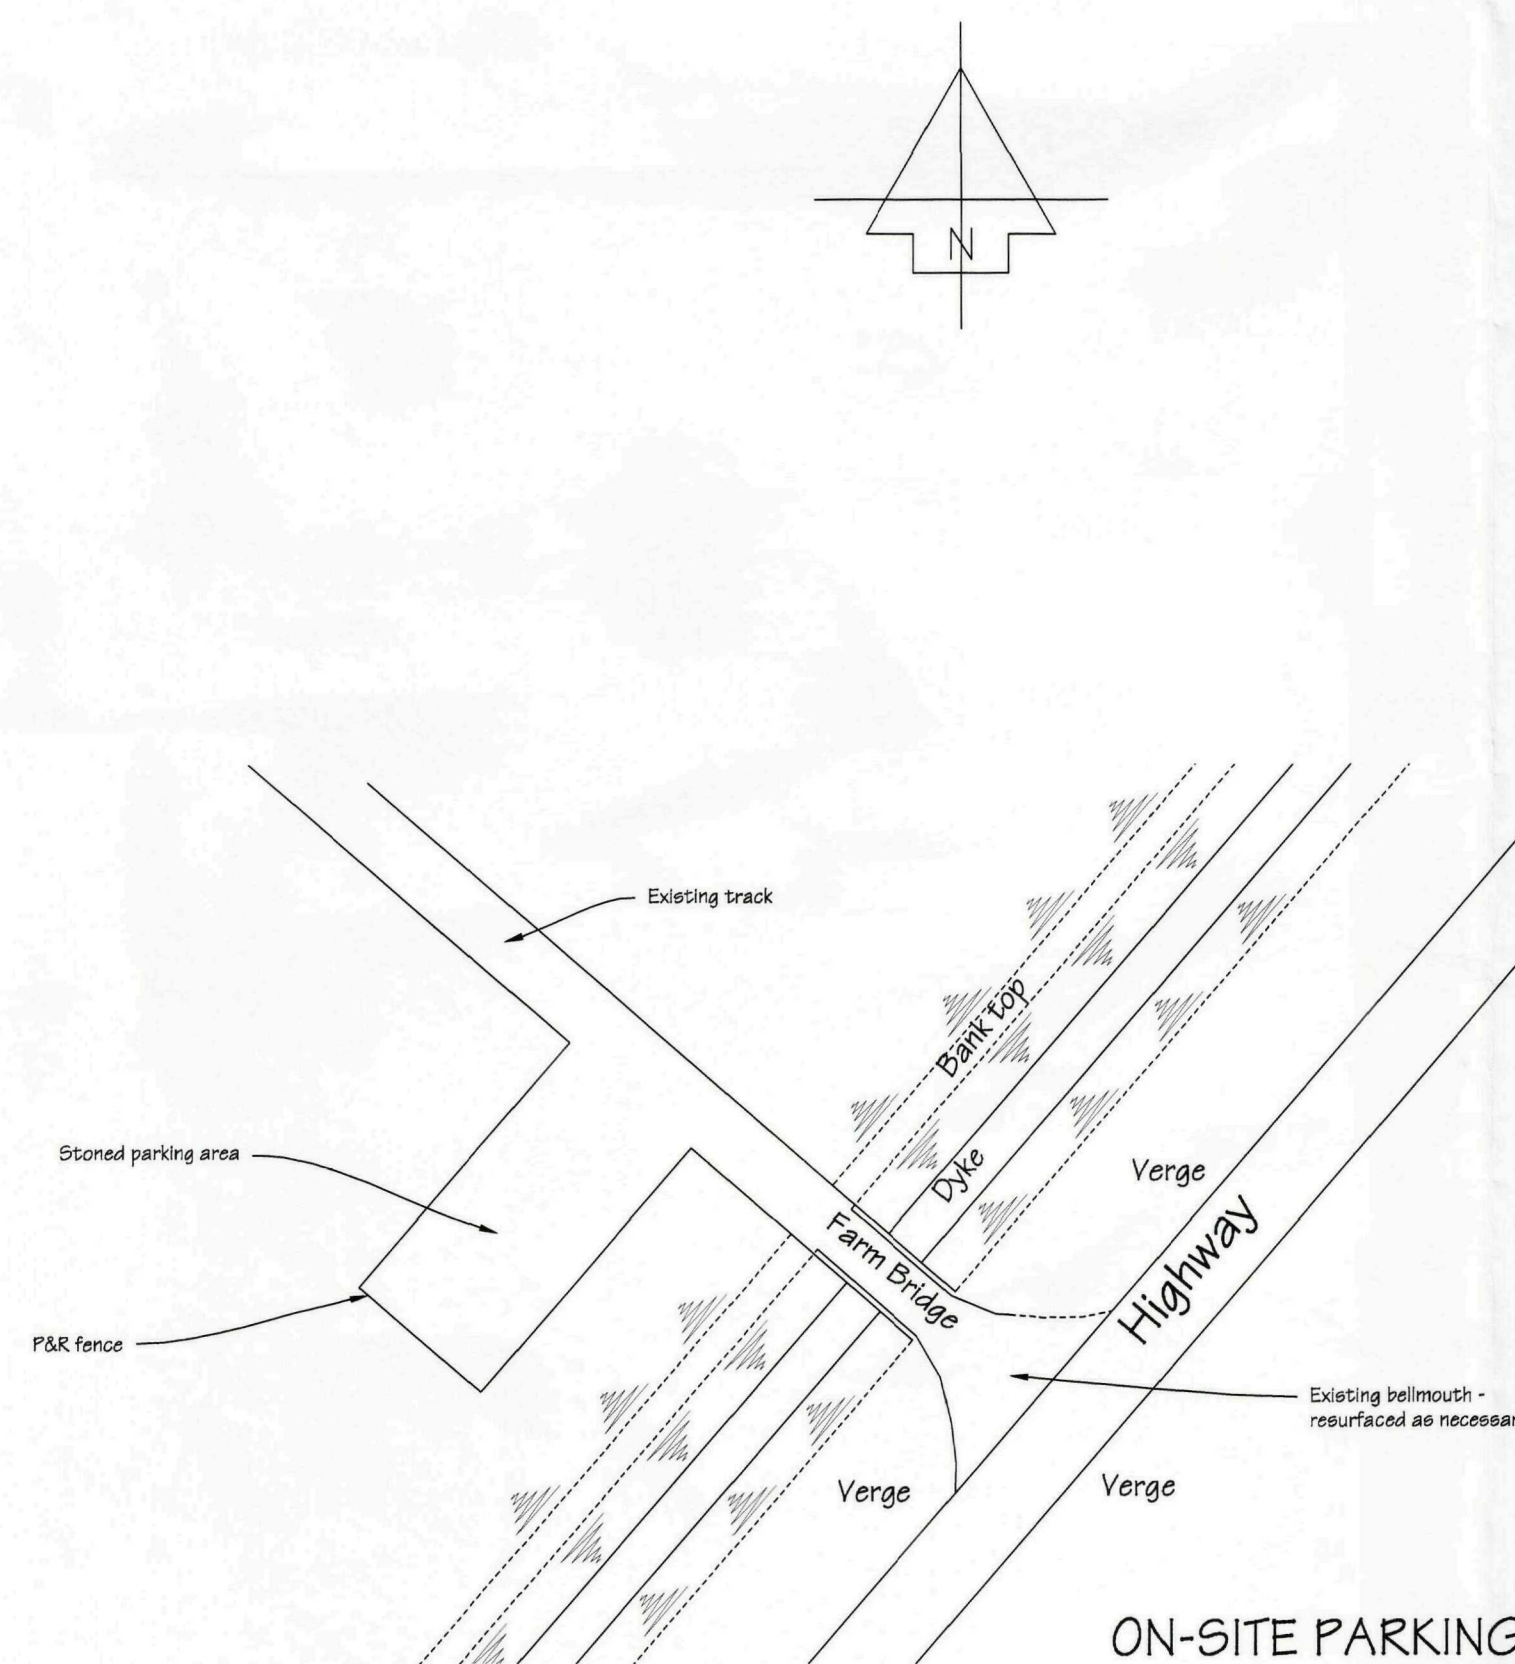

ON-SITE PARKING & ACCESS
ARRANGEMENTS
Scale 1:500

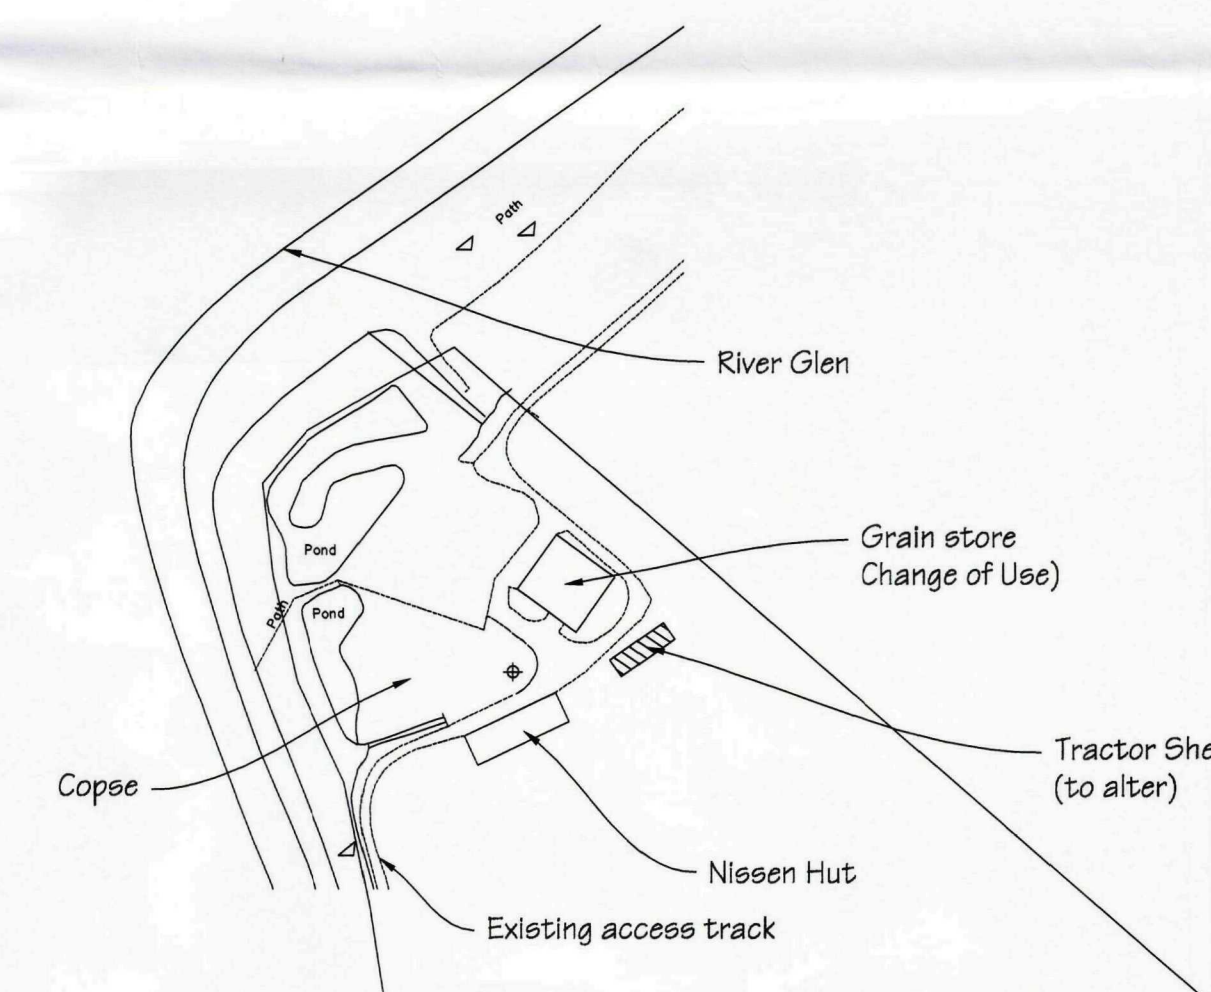

SITE PLAN - Scale 1:2500

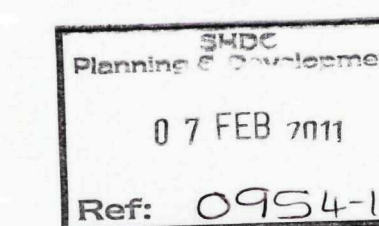

0 - Jan 2010 Vehicle access arrangements altered

Ref & date Description of revision(s)

Amendments



Project: VISITOR CENTRE

Title: PLANS Dwg. No: 433.01D

Date: Nov 2010 Scales as shown

Client: Lincs Wildlife Trust
Willow Tree Farm
Slip Drive
W. Pinchbeck, PE11 3JH

Design Copyright reserved: written consent must be obtained before copying or reproducing this drawing. Do NOT scale this drawing - use figured dimensions only. The Builder is responsible for checking site dimensions and any discrepancy must be reported to the Architectural Technician immediately.