


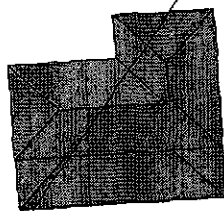


house & extensions



outbuildings

barn

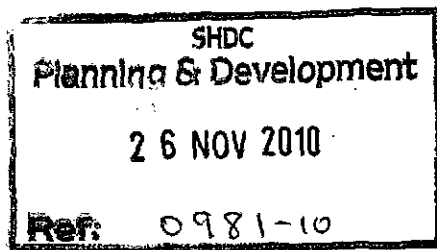

SITE



Baxter & King

HARDS LANE, FROGNAL, DEEPING ST JAMES, PETERBOROUGH. PE6 8RL
phone 01778 342616

contract **NORTH DROVE BANK
TONGUE END**

title
LOCATION PLAN

scale
1:1250

date
Oct 2010

drawing no
CW/02

revision
A

SITE

barn

outbuildings

house & extensions


Drain

SHDC
Planning & Development

26 NOV 2010

Ref: 0981-10

0 10 20 30 40 50 60 70 80

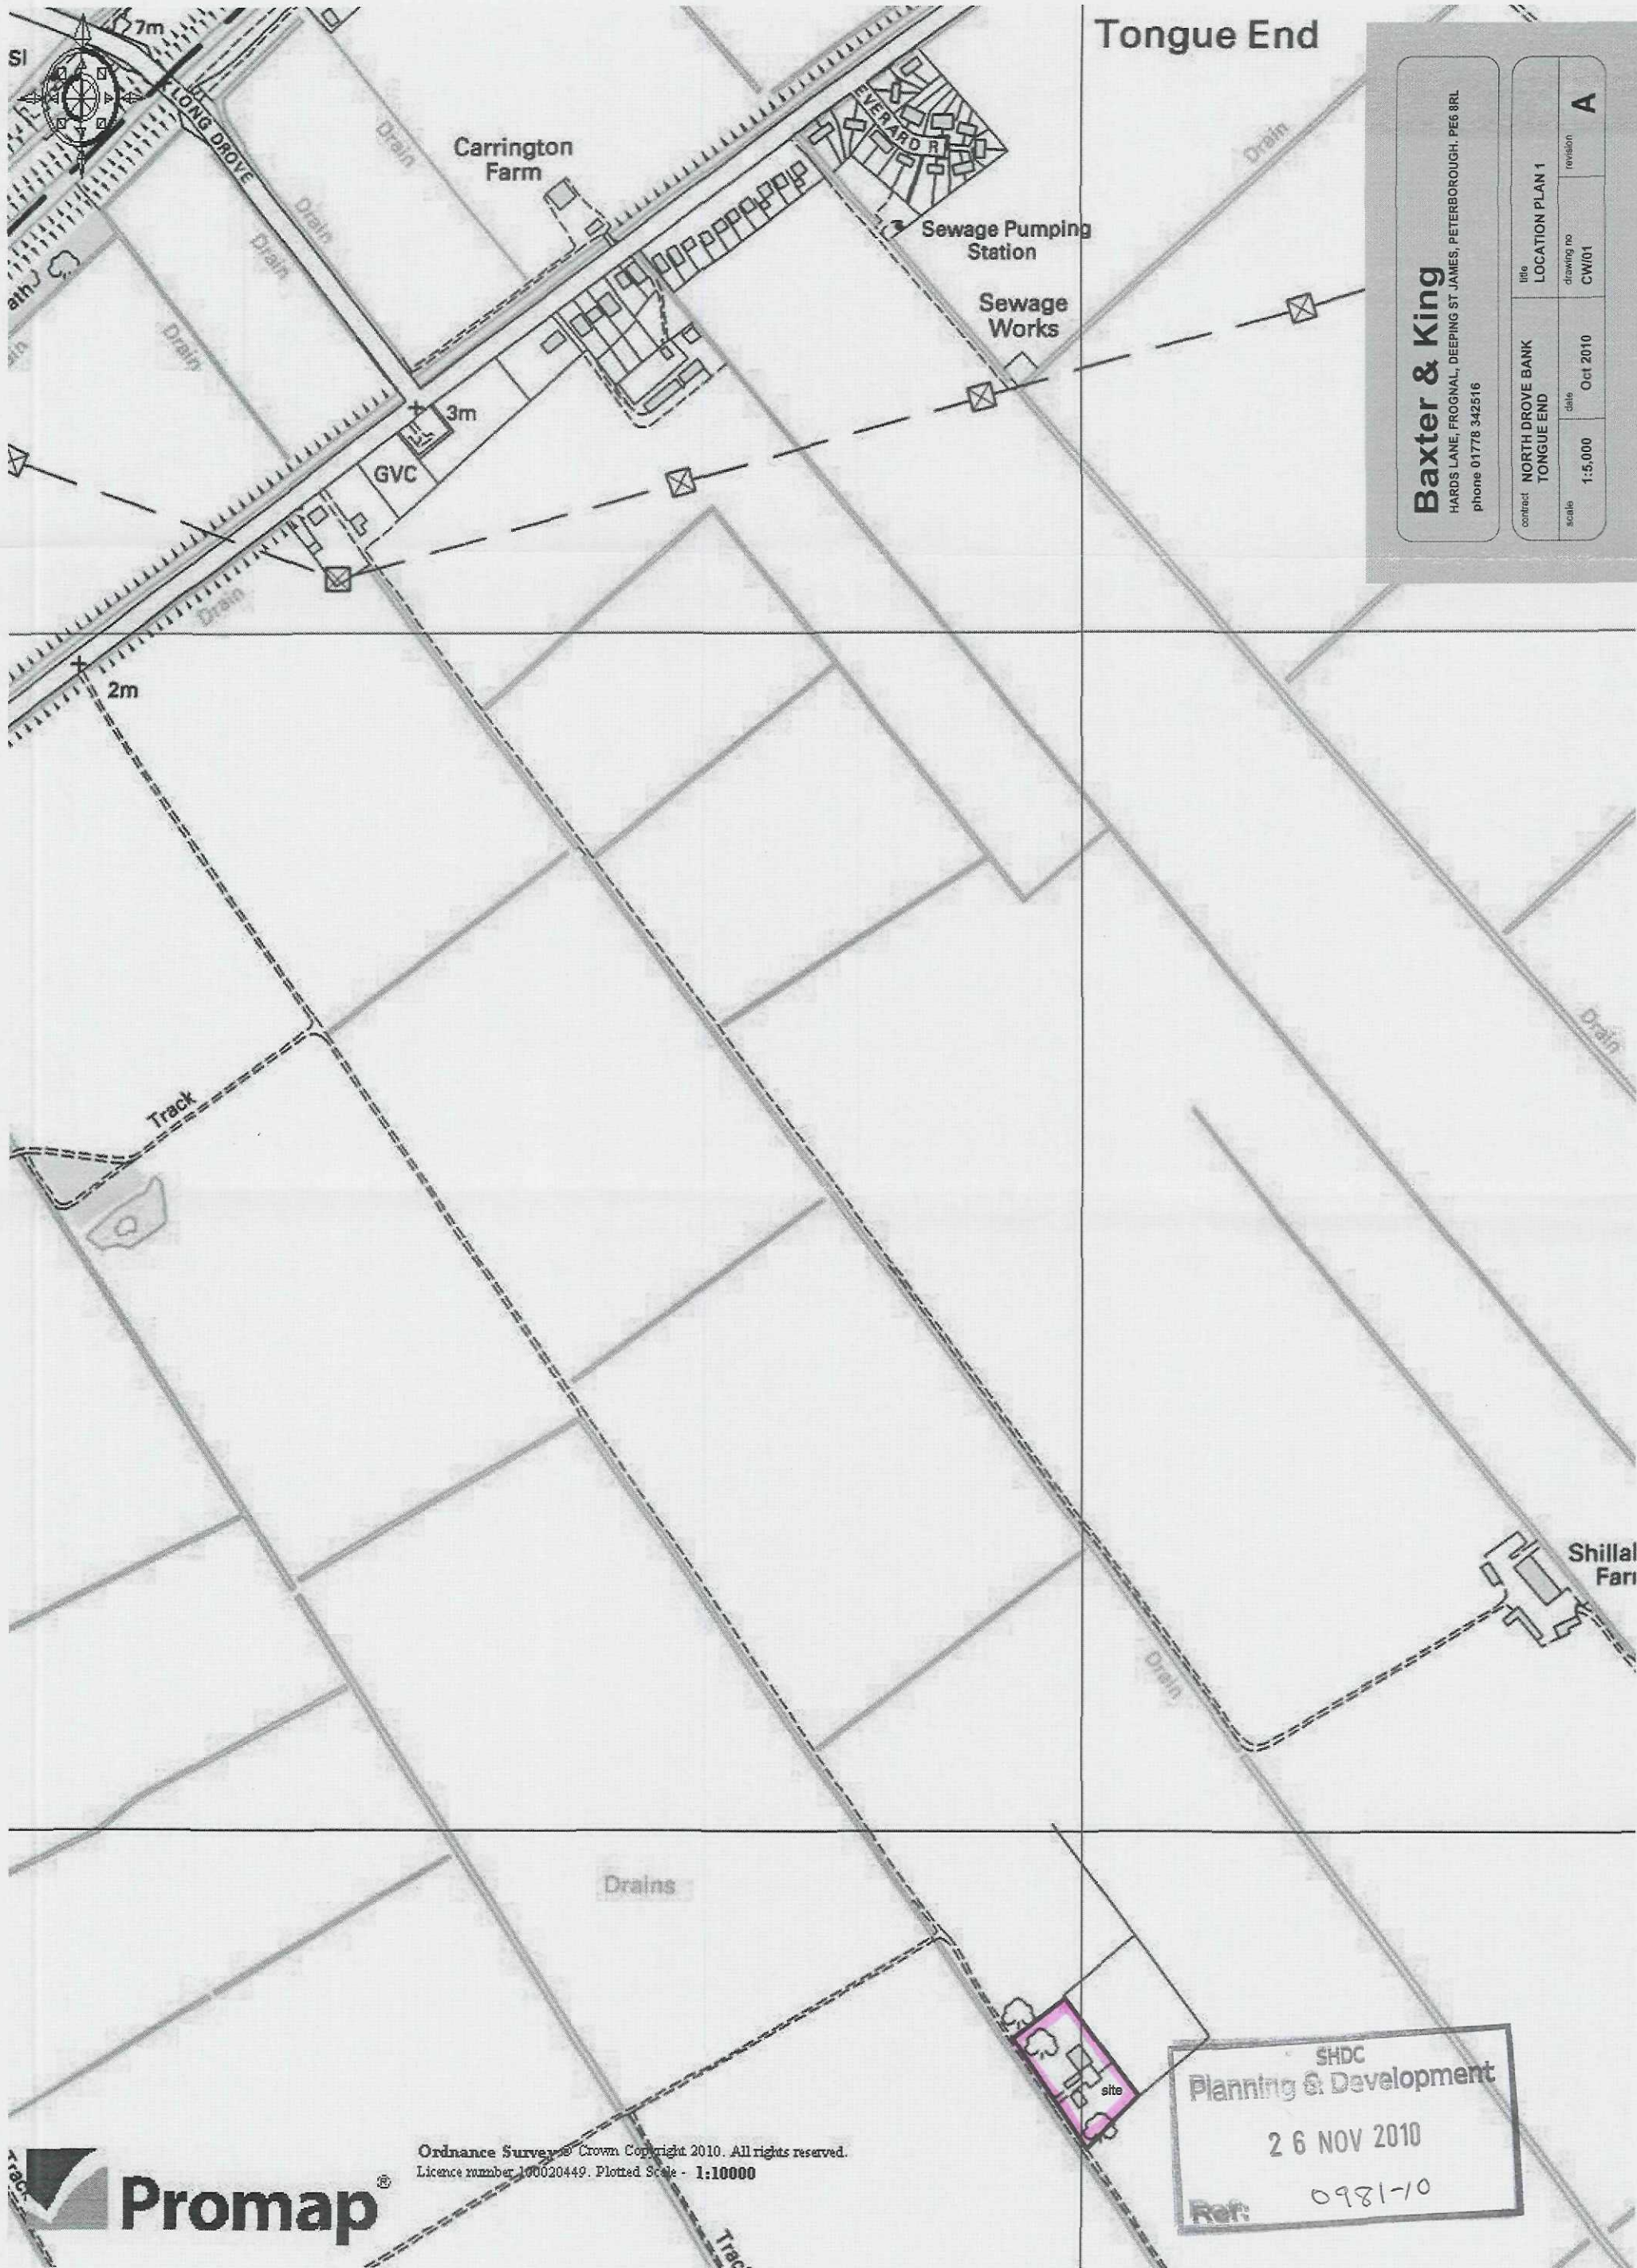

Tongue End

Baxter & King


HARDS LANE, FROGNAL, DEEPING ST JAMES, PETERBOROUGH, PE6 8RL
phone 01778 342516

contract	LOCATION PLAN 1		revision
	title	drawing no	
scale	1:5,000		A
	date	CW/01	

Promap

Ordnance Survey Crown Copyright 2010. All rights reserved.
Licence number 100020449. Plotted Scale - 1:10000

SHDC
Planning & Development
26 NOV 2010
Ref: 0981-10

 

EXISTING 1



FRONT ELEVATION




REAR ELEVATION



SIDE ELEVATION 1




SIDE ELEVATION 2

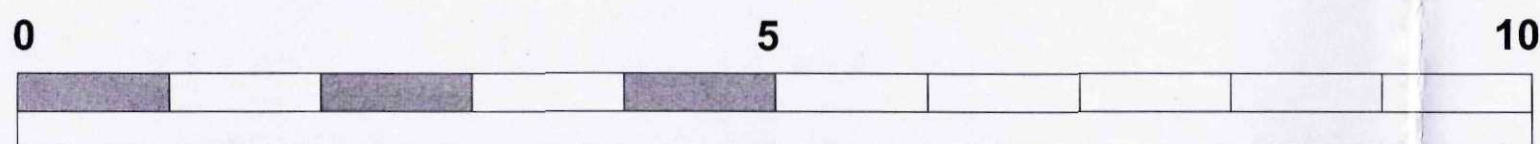


SHDC
Planning & Development
26 NOV 2010
Ref: 0981-10

REVISION A 10/11/2010 Drawing first issued	
Baxter & King BUILDERS LIMITED	
Hard Lane, Frognall Deesing St James, Peterborough. PE5 8RL Tel: 01778 342616 Fax: 01778 341560	
contract WARD	title EXISTING ELEVATIONS
scale 1:50	date November 10
drawing no CW/04	revision A


EXISTING 2

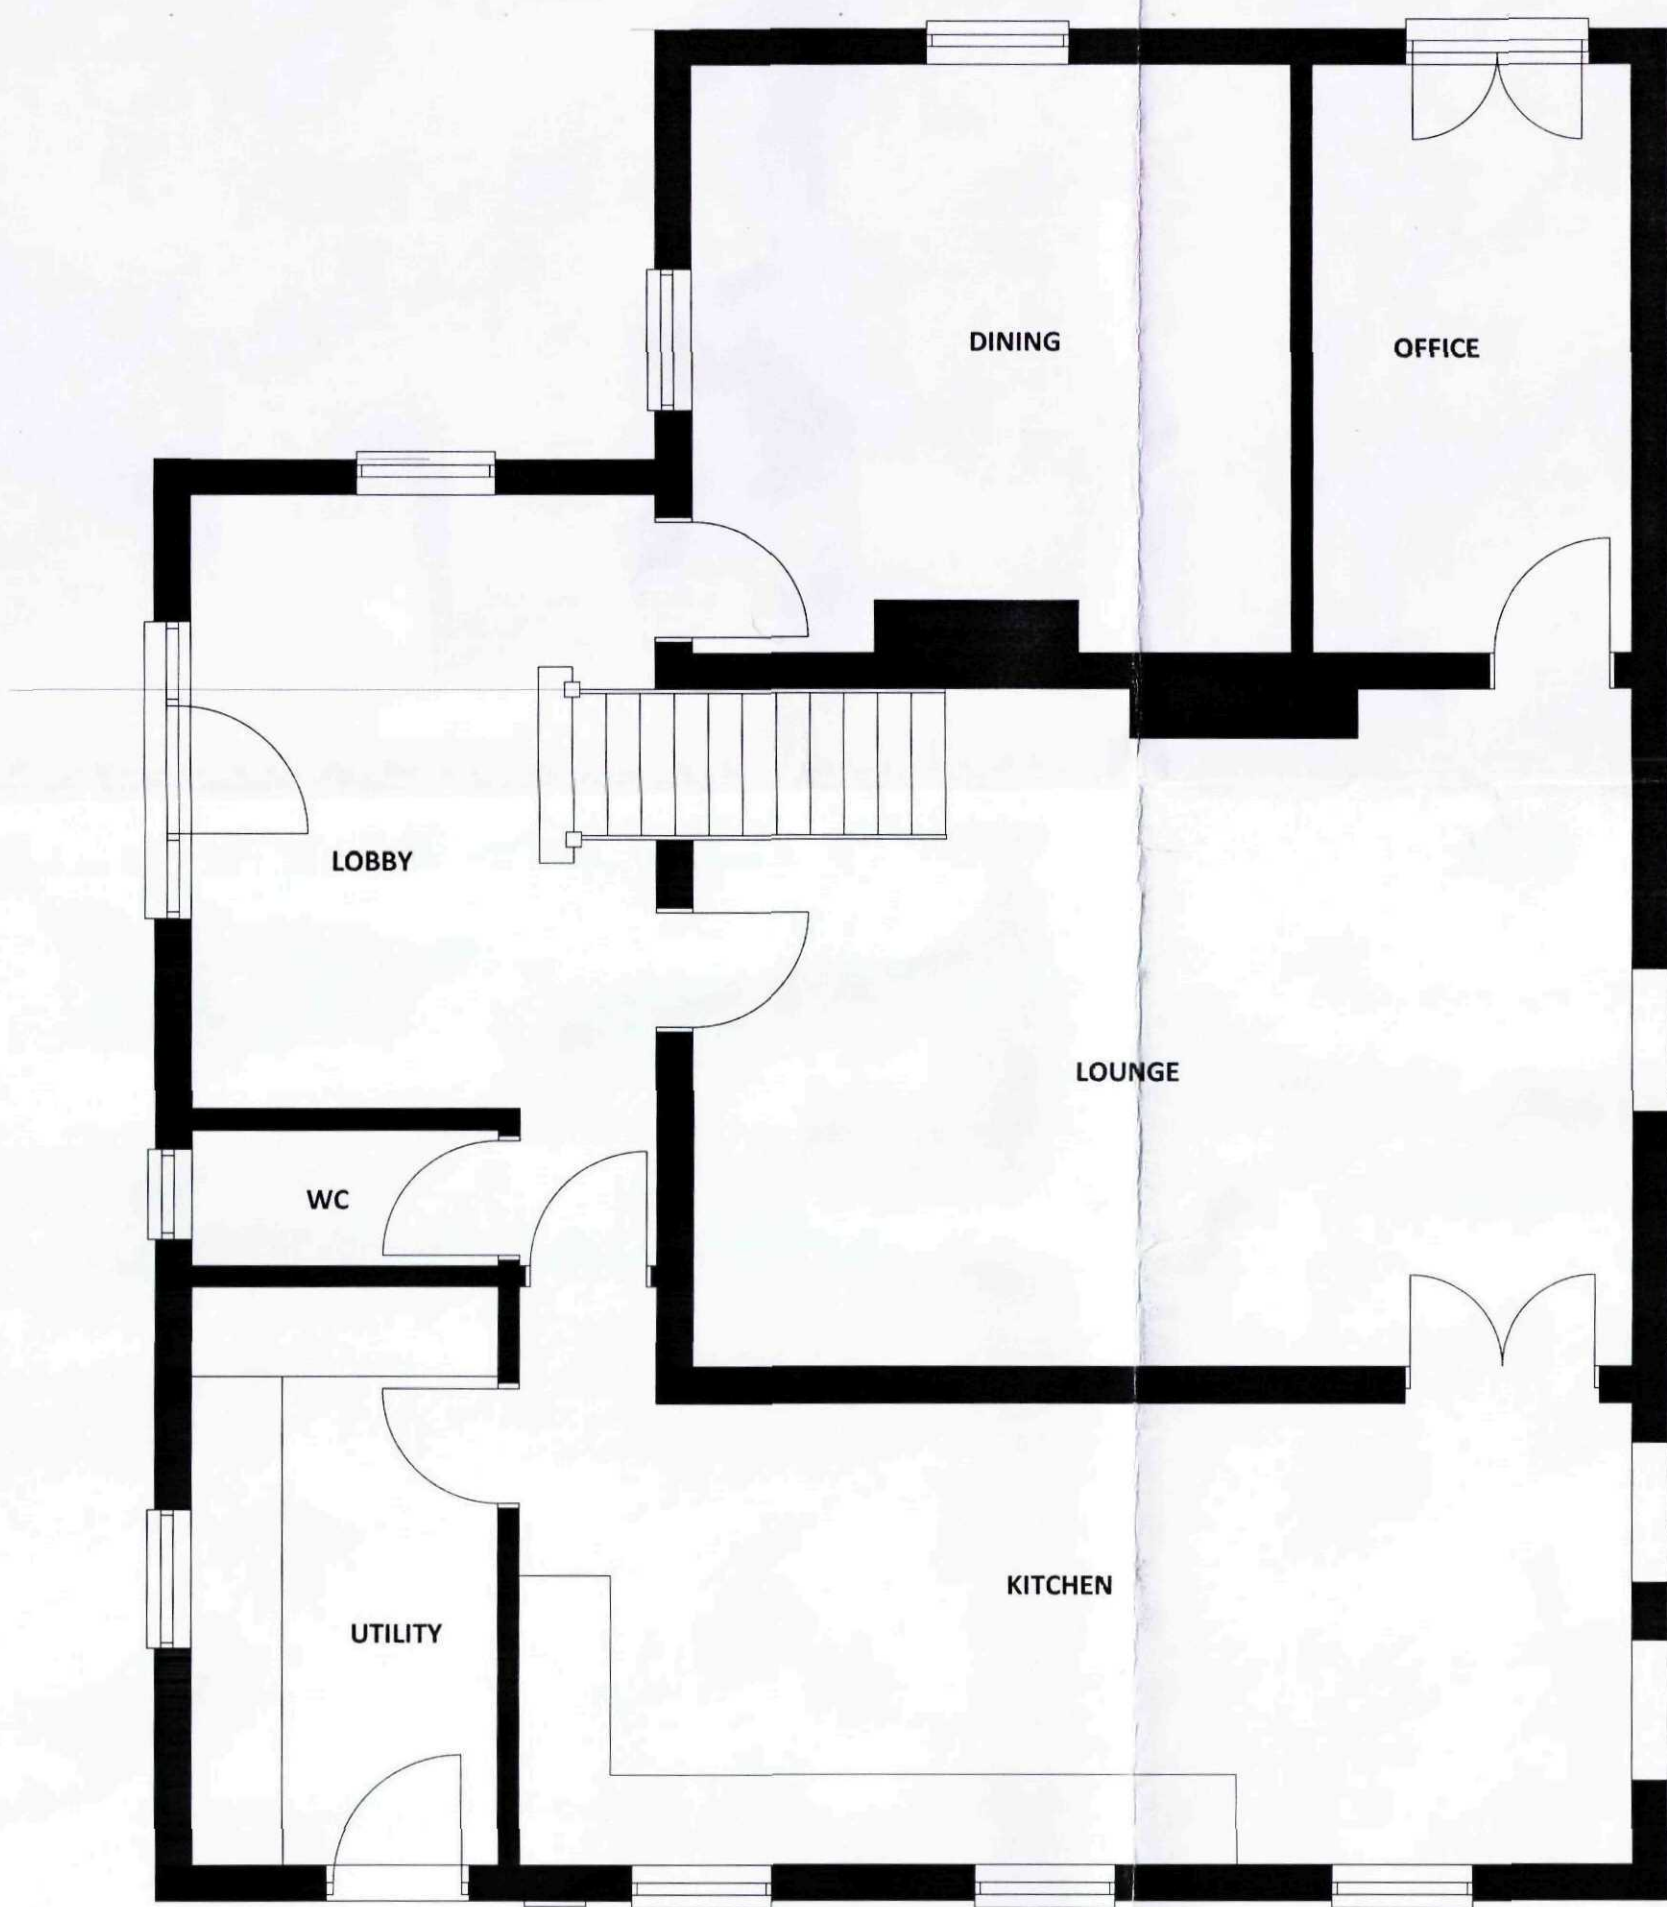

EXISTING GROUND FLOOR

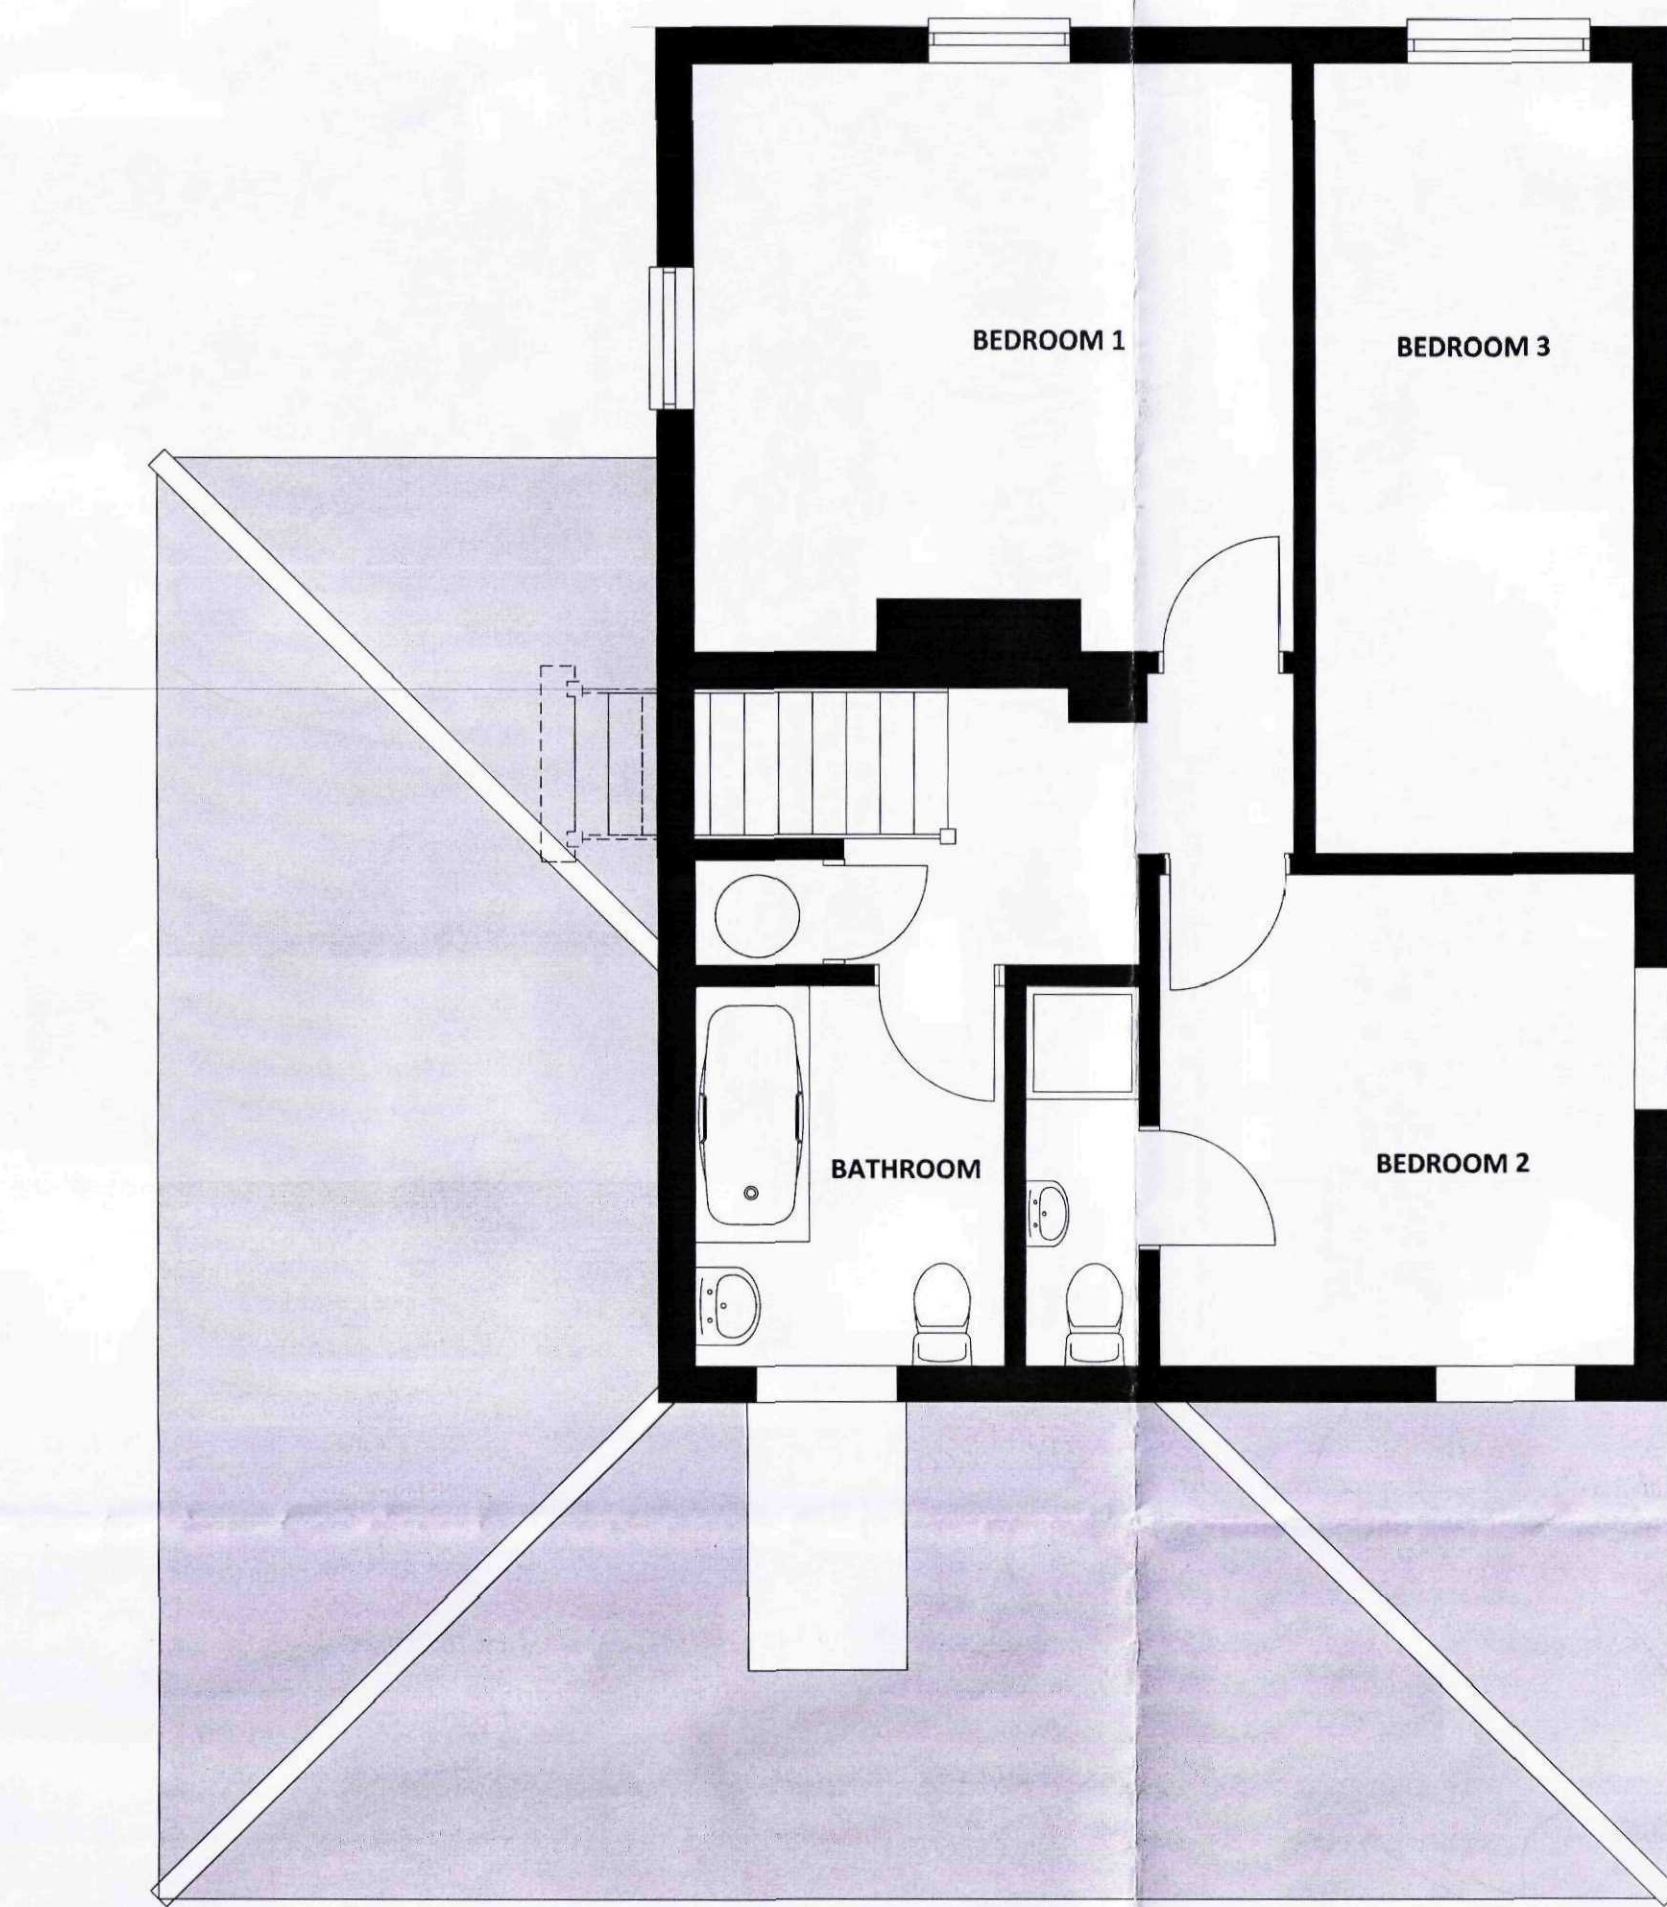

EXISTING FIRST FLOOR

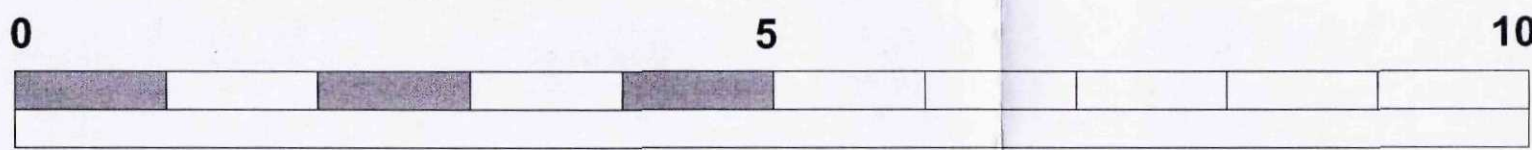

SHDC
Planning & Development
26 NOV 2010
Ref: 0921-10


REVISION A 10/11/2010 Drawing first issued			
Baxter & King BUILDERS LIMITED			
contract WARD		title EXISTING PLANS	
scale 1:50	date November 10	drawing no CW/05	revision A

Hard Lane, Froggall
Deeping St James,
Peterborough,
PE6 8RL
Tel: 01778 342516
Fax: 01778 341590


PROPOSALS 1




FRONT ELEVATION

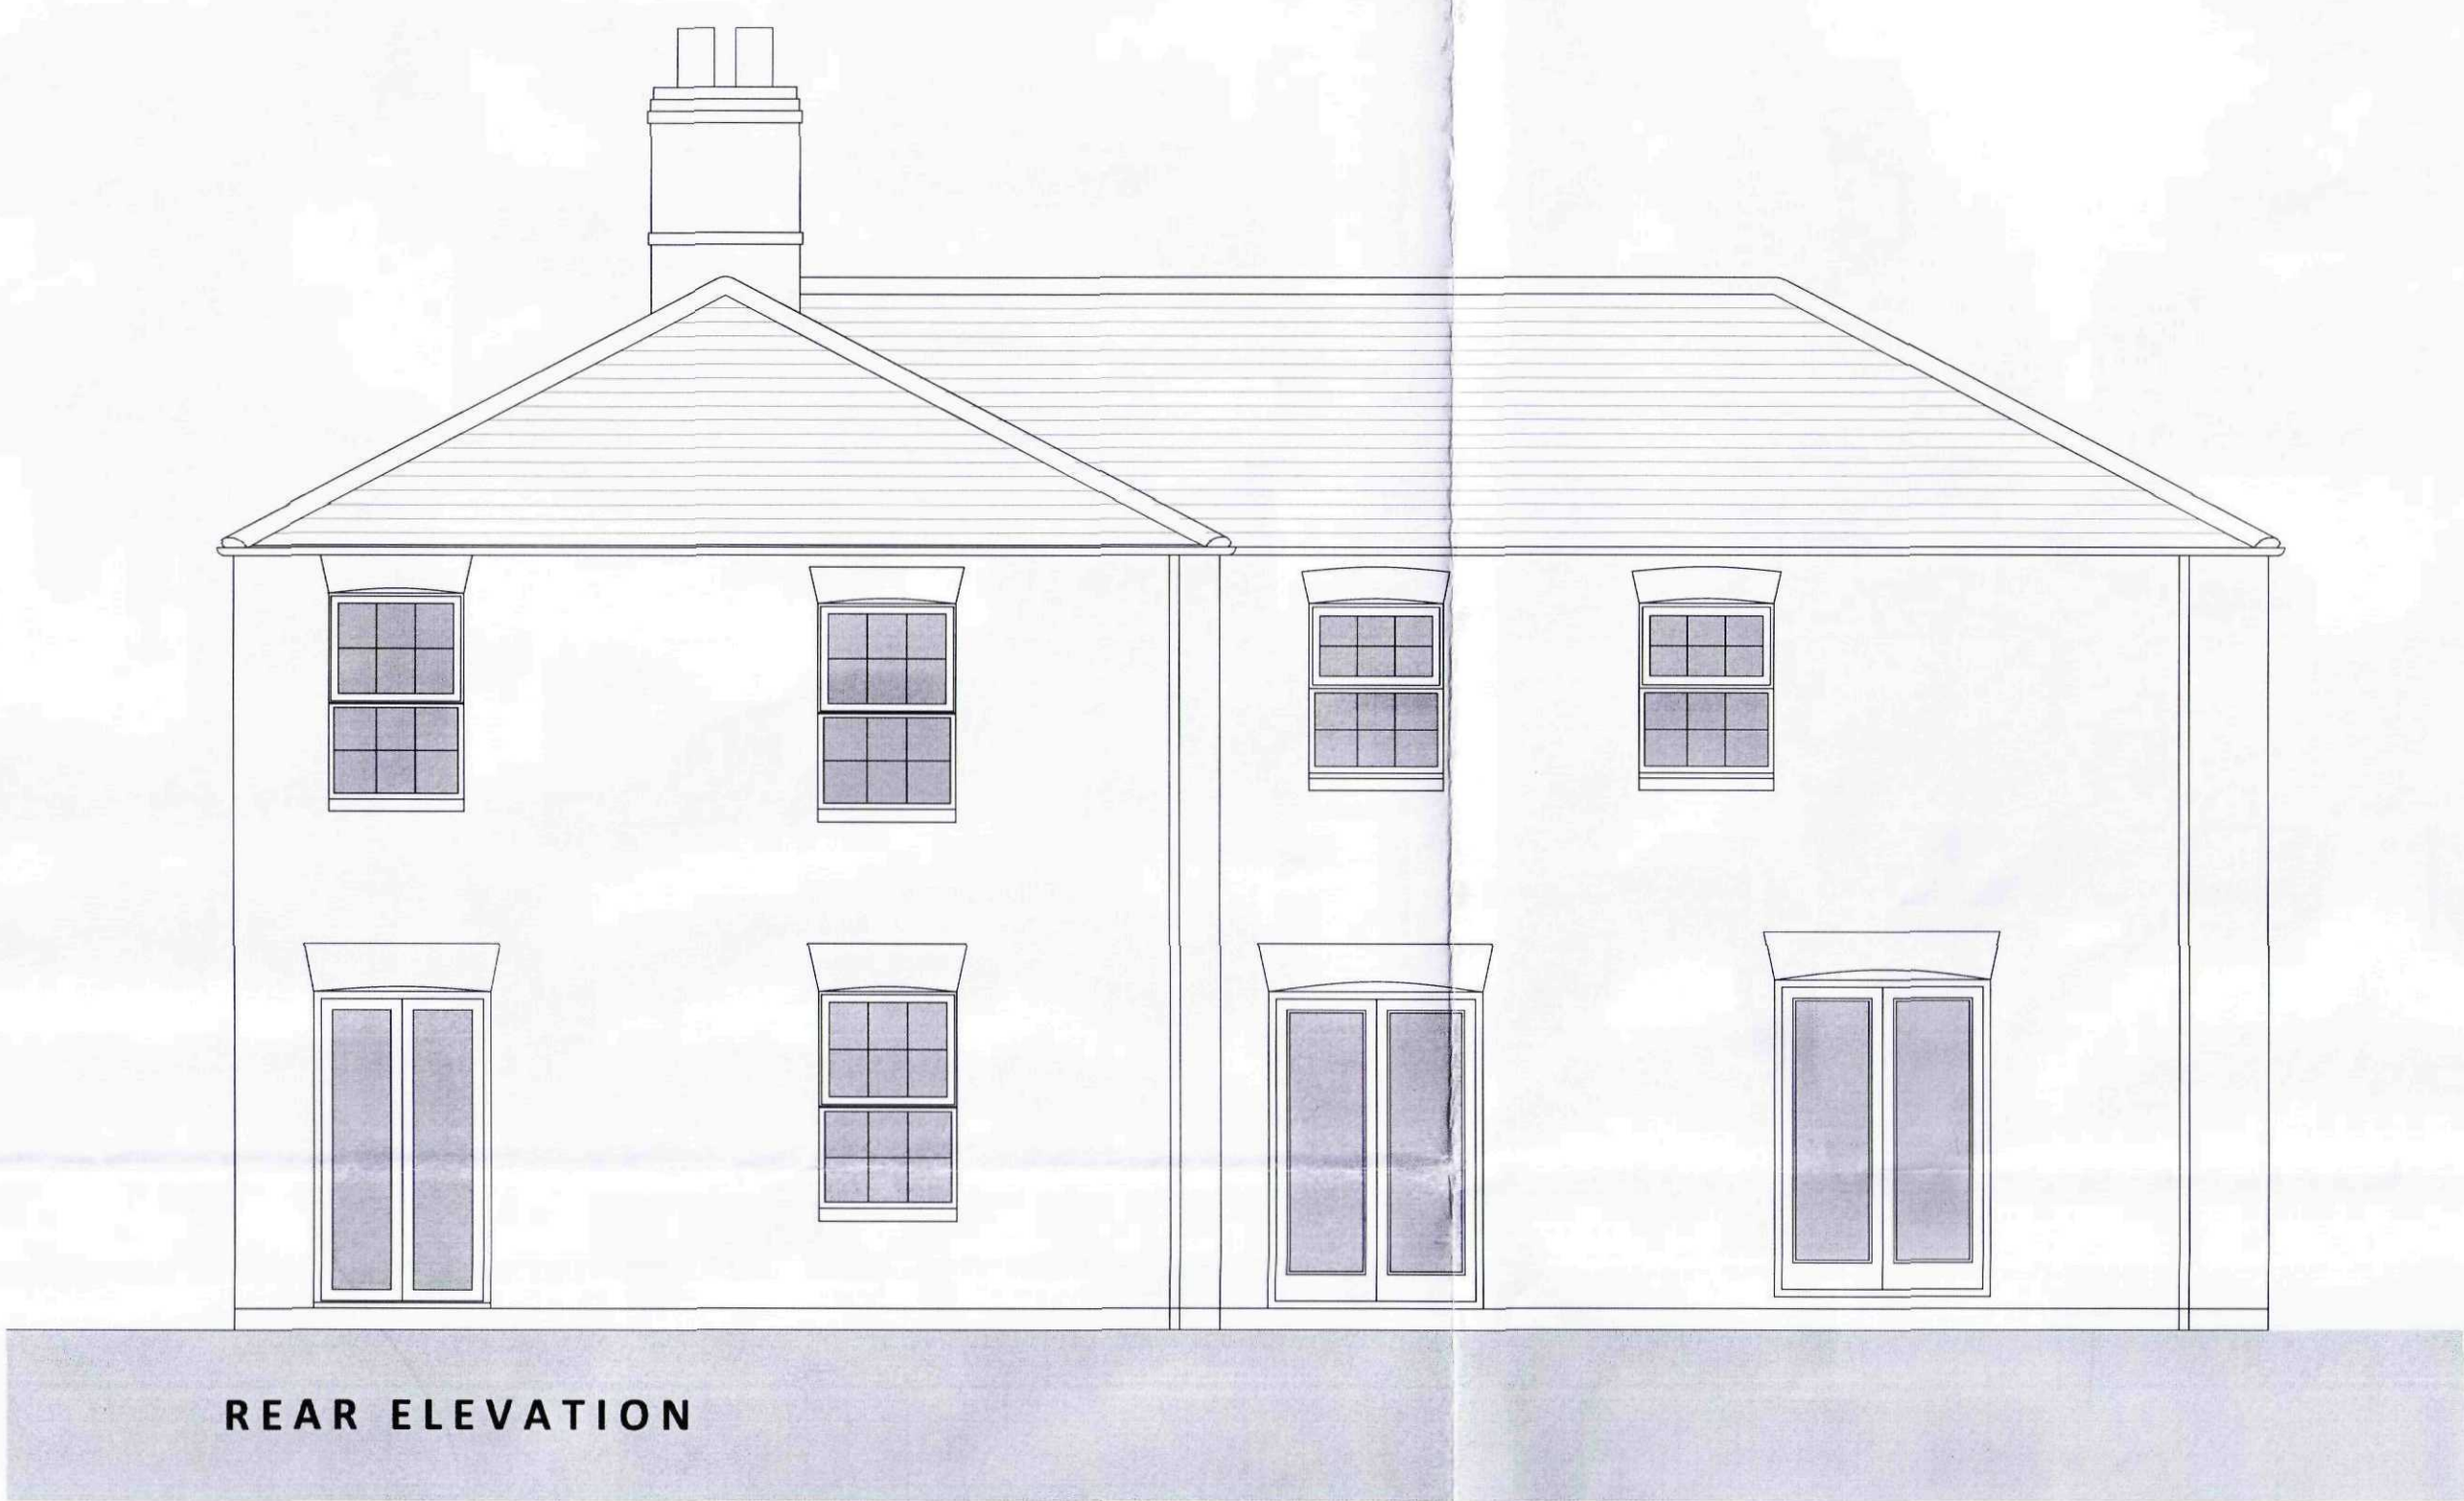

REAR ELEVATION

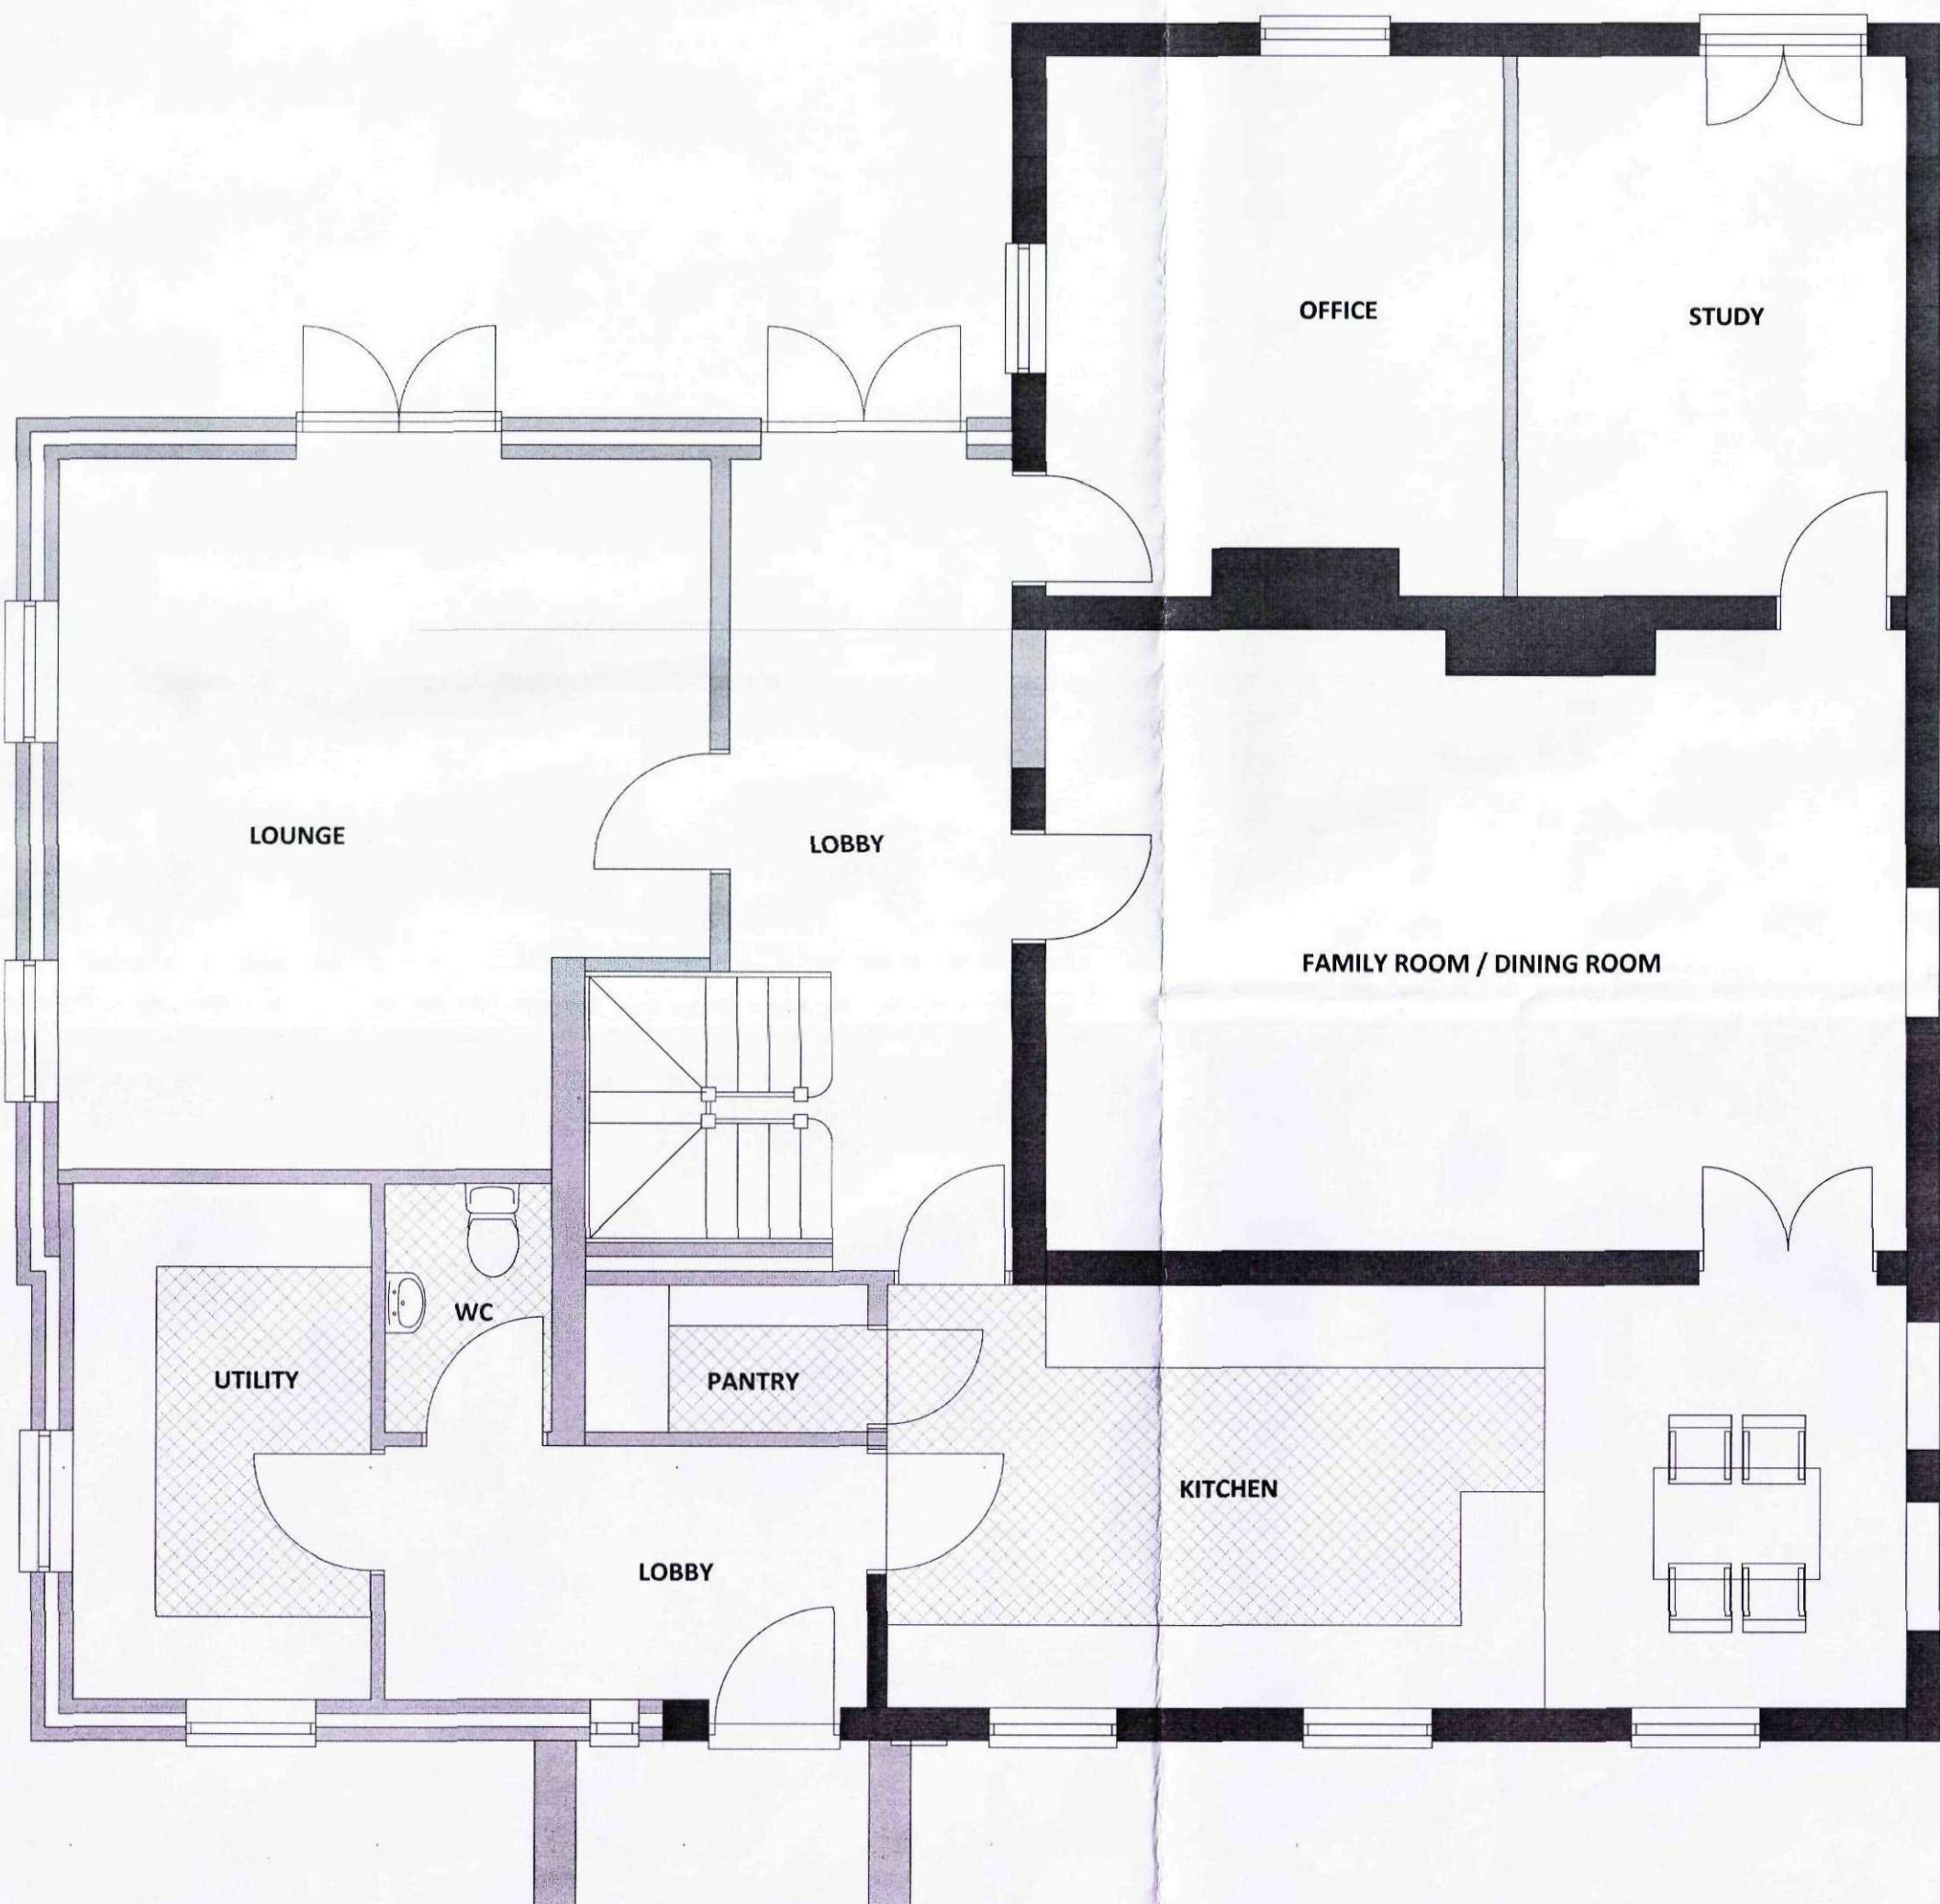

PROPOSED GROUND FLOOR

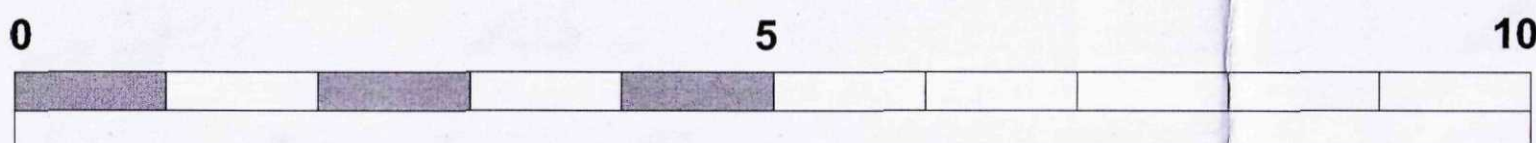


SHDC
Planning & Development
26 NOV 2010
Ref: 0981-10

REVISION
A 10/11/2010 Drawing first issued


Baxter & King
BUILDERS LIMITED
Hards Lane, Frognall
Deeping St James,
Peterborough.
PE5 8RL
Tel: 01778 342516
Fax: 01778 341560

contract	WARD	title	PROPOSALS SHEET 1
scale	1:50	date	November 10
drawing no	CW/06	revision	A

PROPOSALS 2

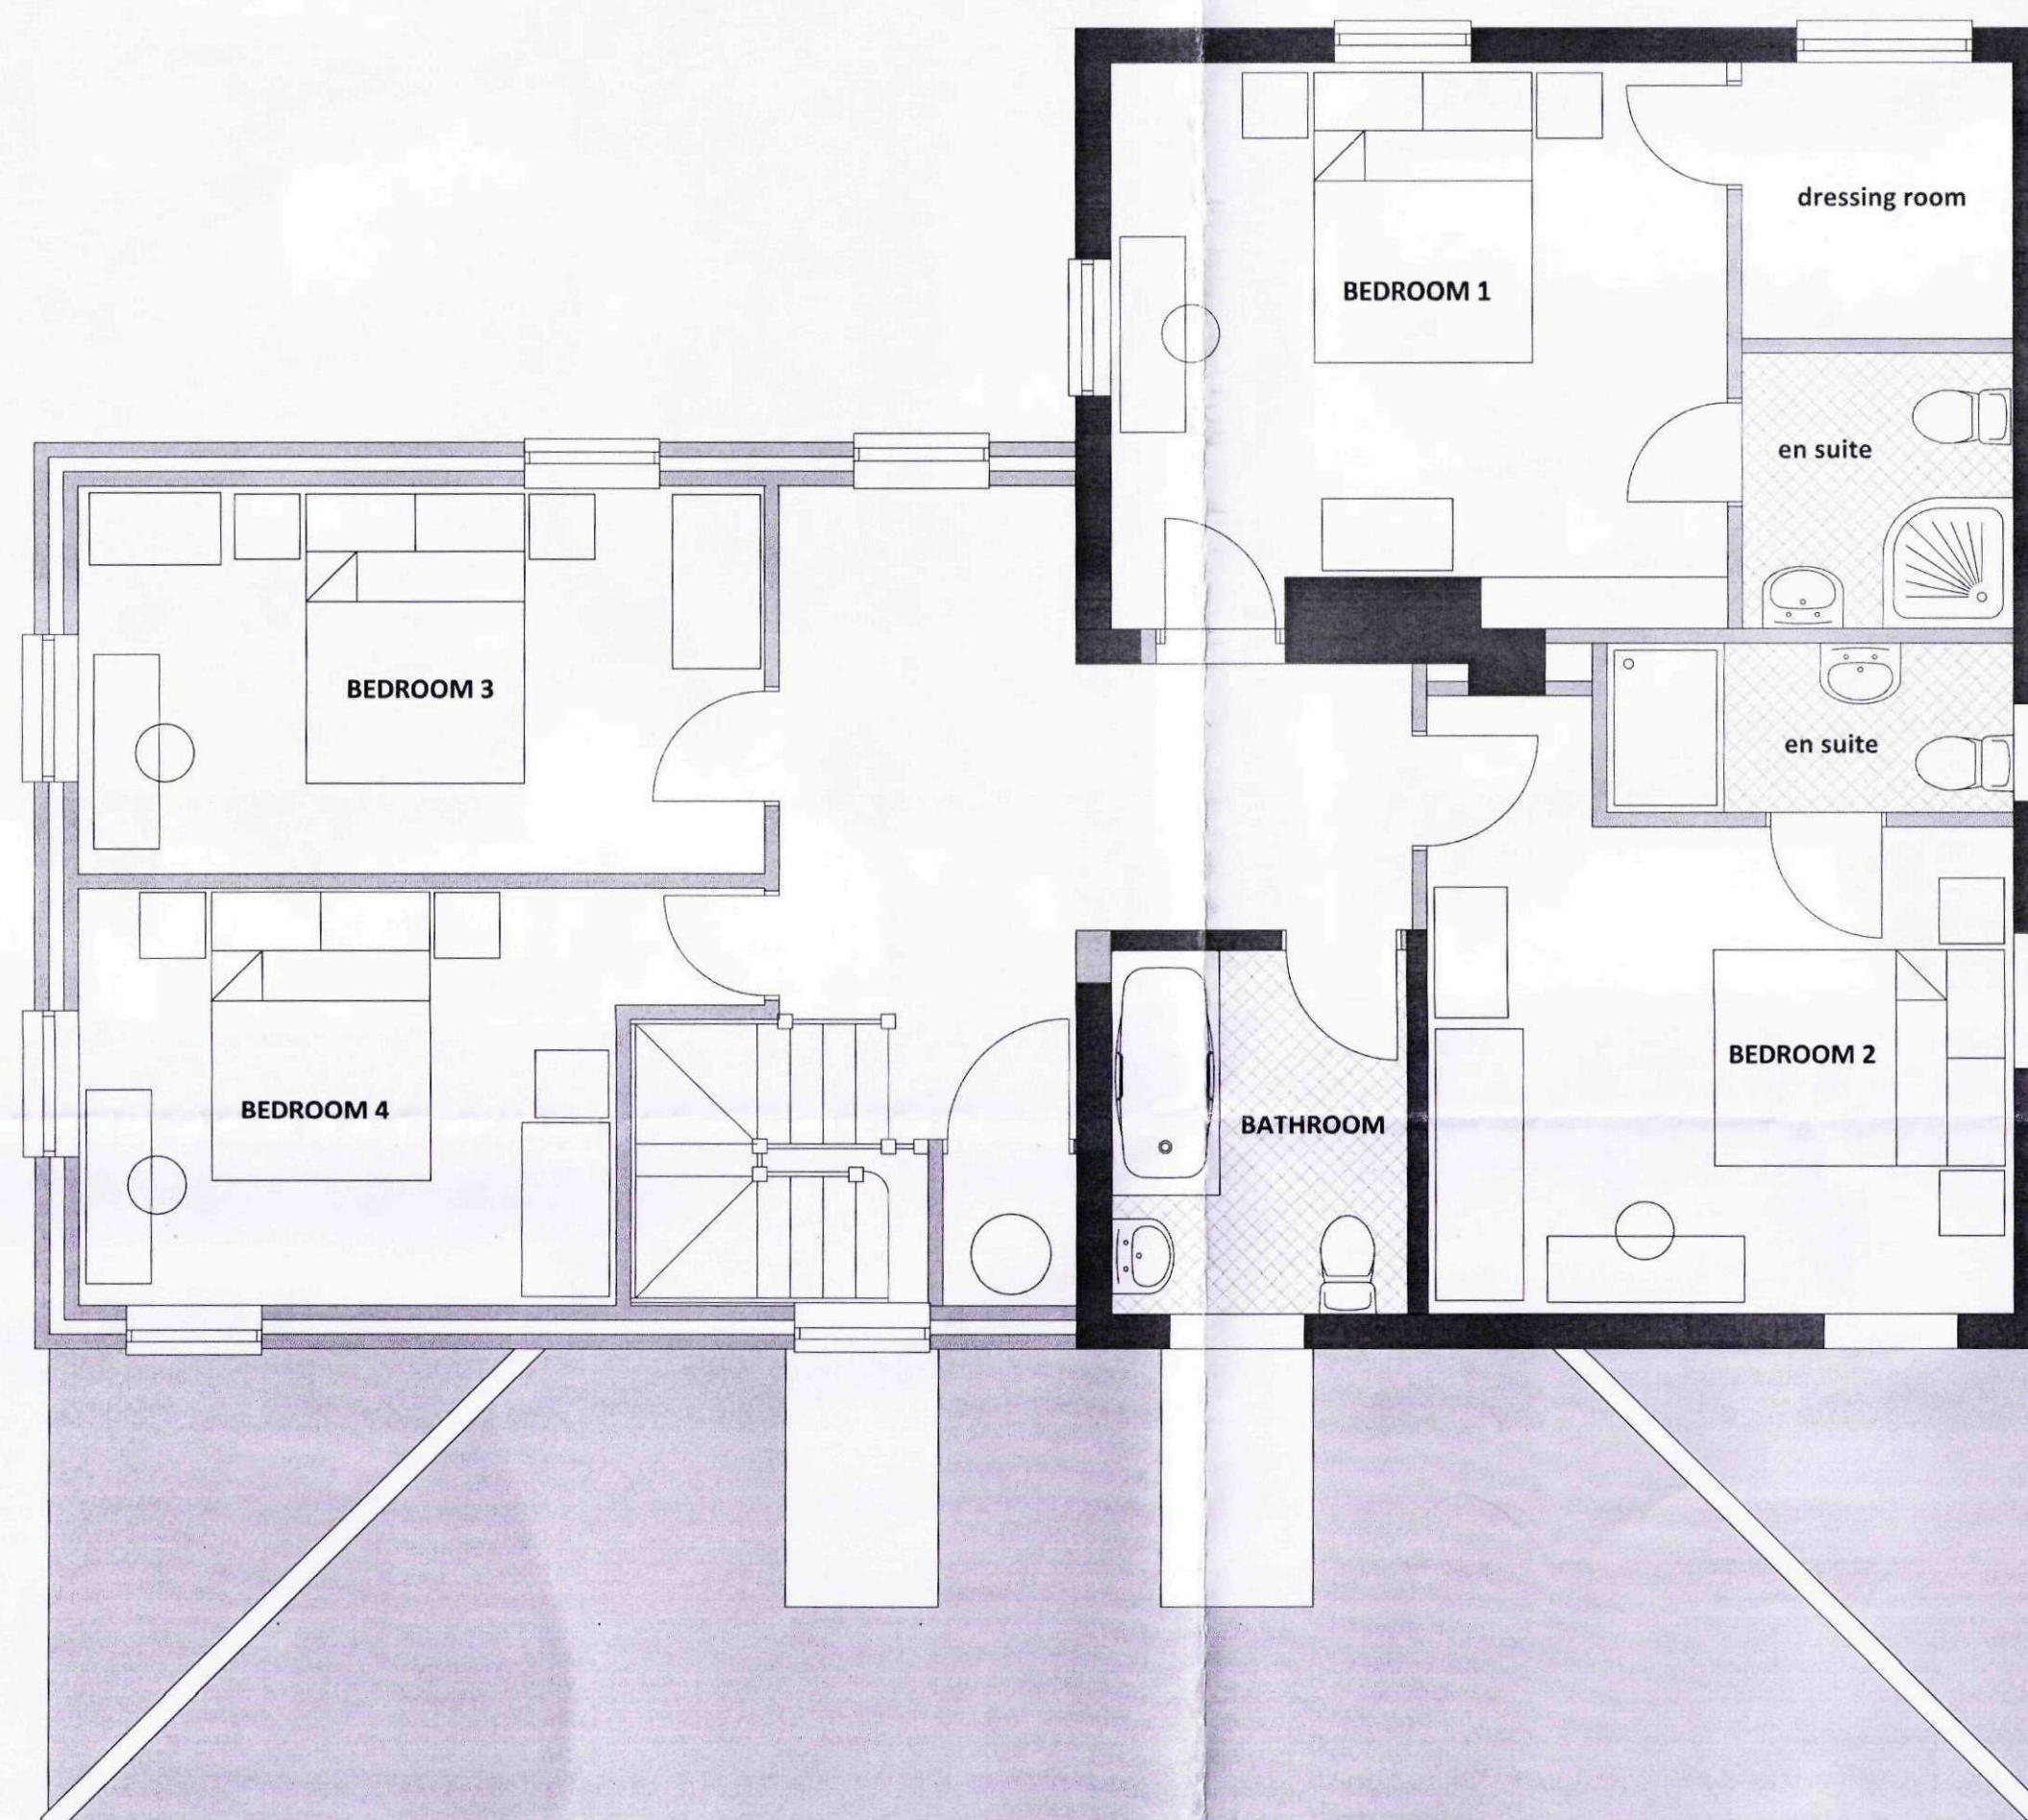

PROPOSED FIRST FLOOR

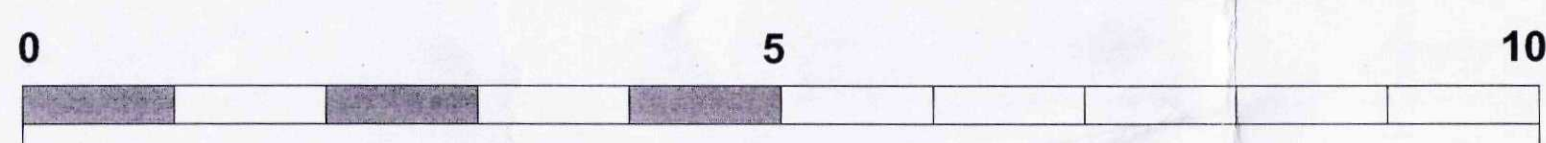

SHDC
Planning & Development
26 NOV 2010
Ref: 0921-10

REVISION
A 10/11/2010 Drawing first issued

Baxter & King
BUILDERS LIMITED

Hards Lane, Frognall
Deeping St James,
Peterborough,
PE5 8RL
Tel: 01778 342516
Fax: 01778 341560

contract	WARD	title	PROPOSALS SHEET 2
scale	1:50	date	November 10
drawing no	CW/07	revision	A