




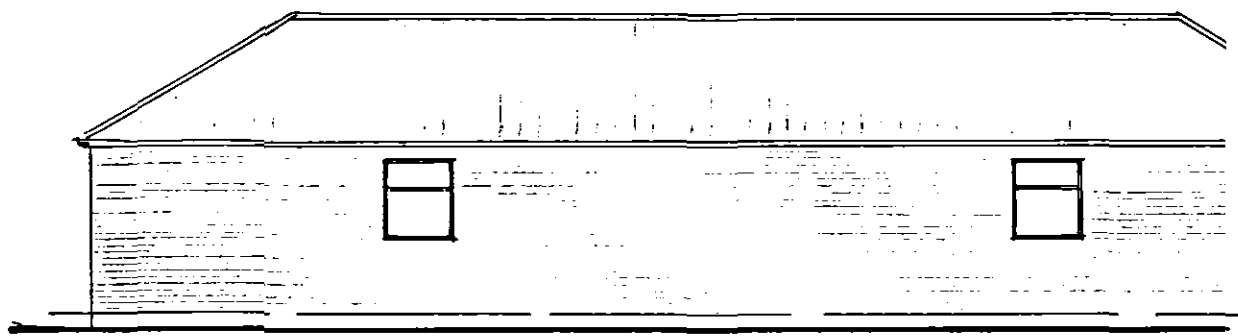

SOUTH WEST ELEVATION

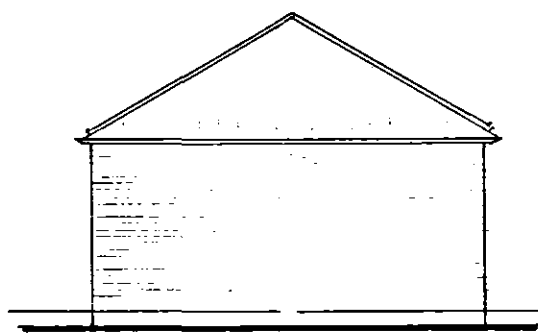



SE+NW ELEVATIONS

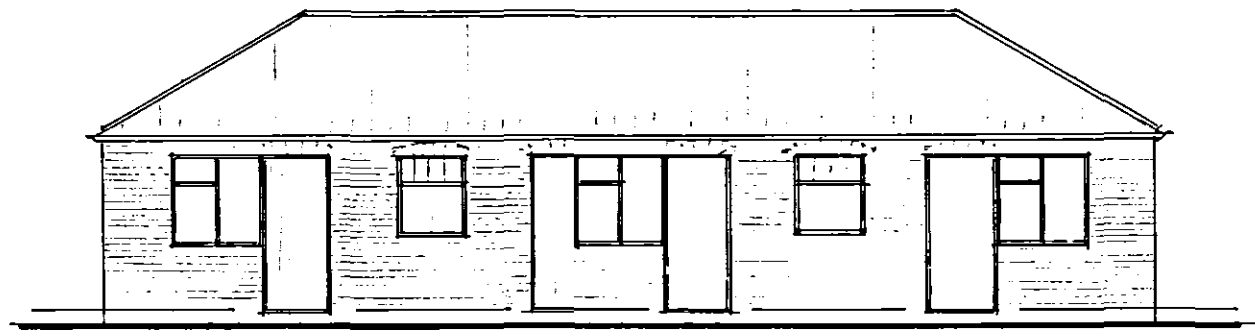

NORTH EAST ELEVATION

EXTERNAL FINISHES:


WALLS - facing bricks, type/colour to be agreed with LPA.
ROOFS - single clay pantiles.
DOORS/ - timber, type/colour to be agreed with LPA.
WINDOWS -
RUGGERS - black plastic, carried on rise/fall brackets.

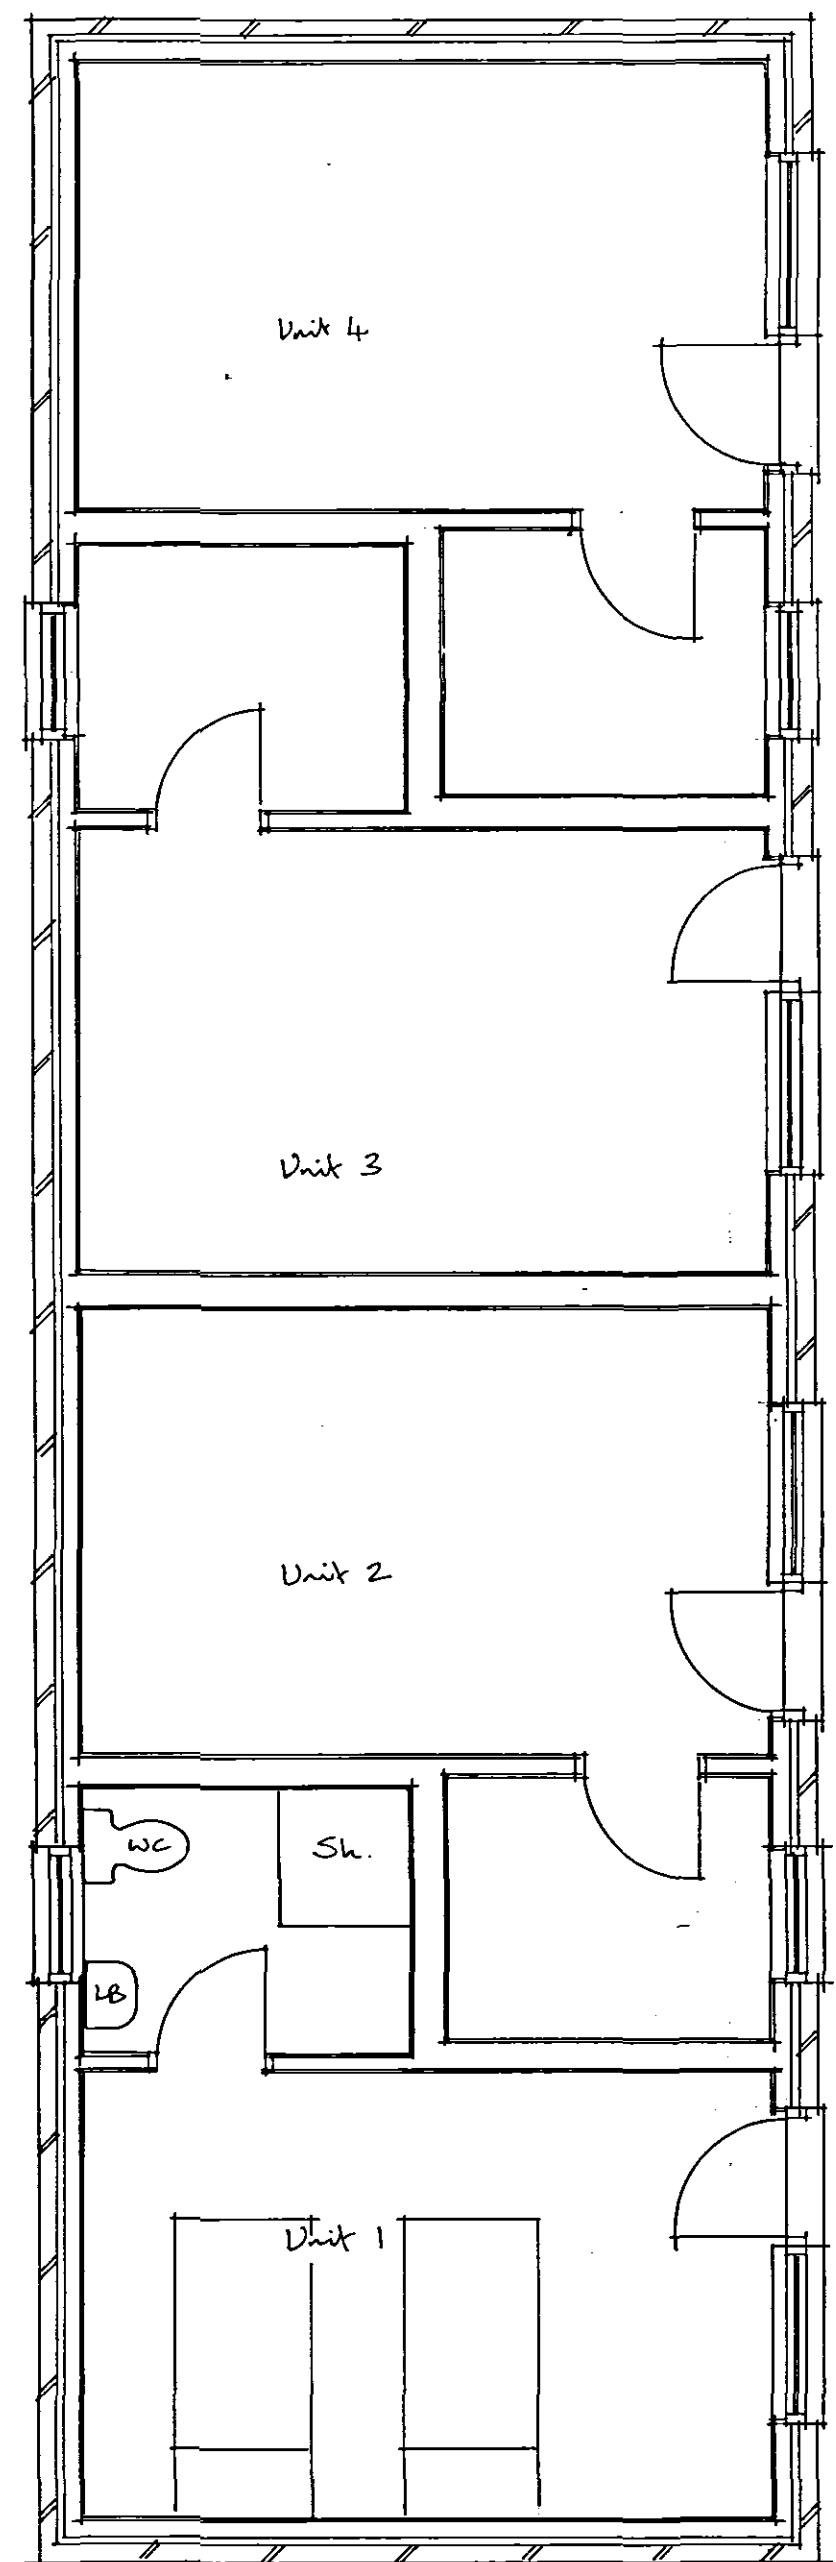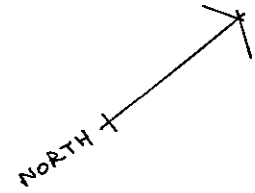

FLOOR PLAN

NOTES:

1. All dimensions are in millimetres unless otherwise noted.

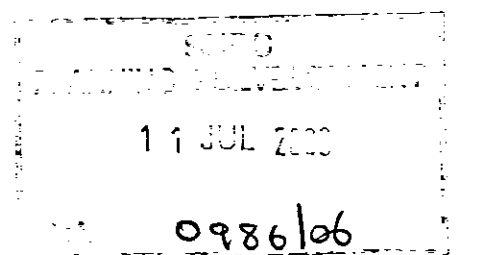

CLIENT:
Mr & Mrs J. Duffin
The Plough P.H., Main Road
Deeping St. Nicholas
Spalding, Lincs. PE11 3EN

JOB:
Proposed Overnight Accommodation
at the Plough P.H.
Deeping St. Nicholas

SUBJECT:
Plans, Elevations.

DATE: June 2006
SCALE: 1:50, 1:100
DRAWN: AK

DRG. NO. 1/1

DETERMINED
PLAN