

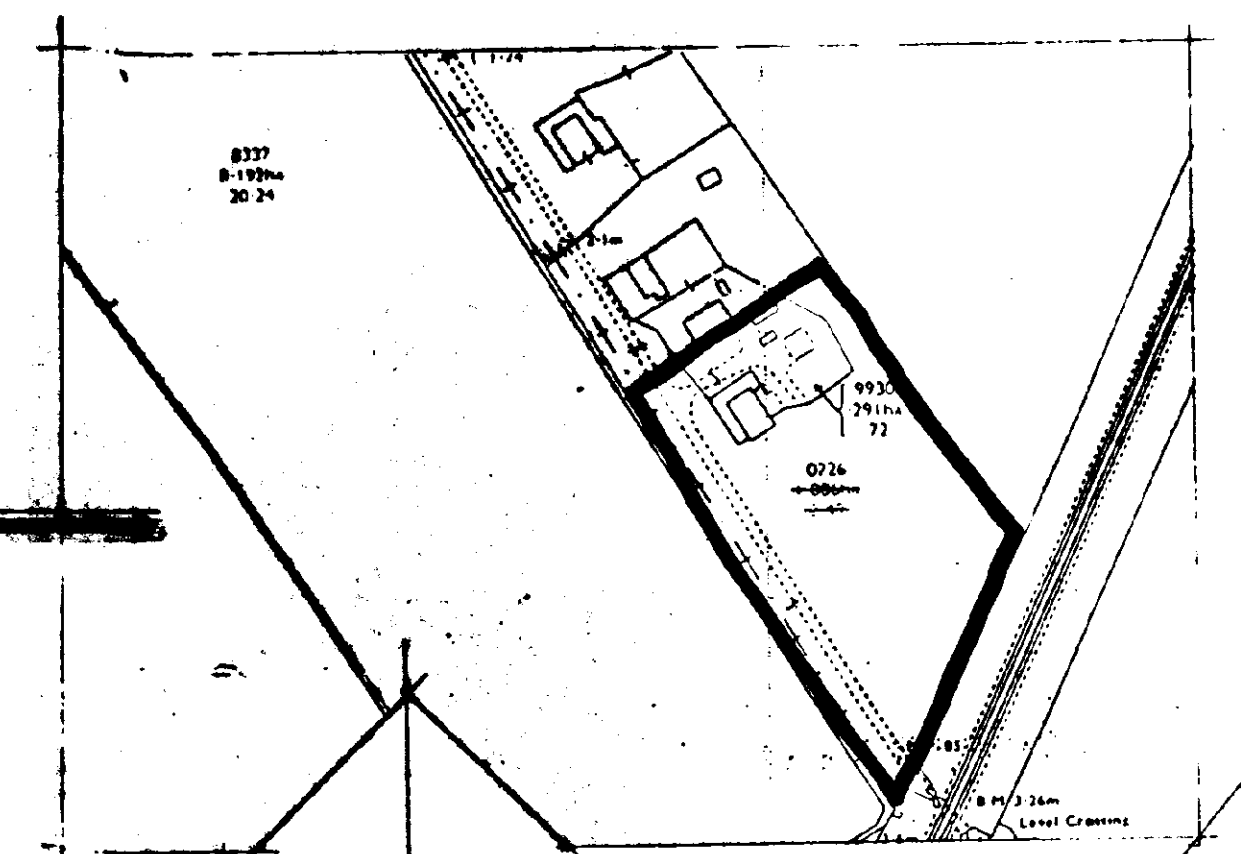
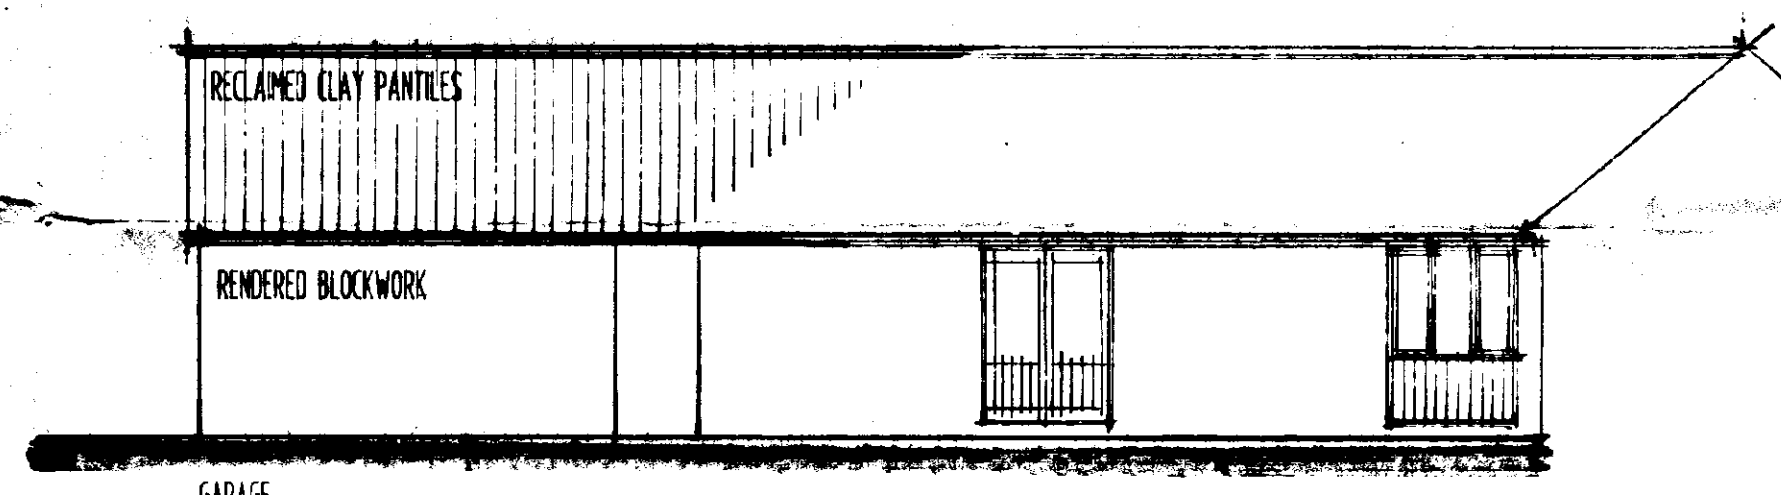
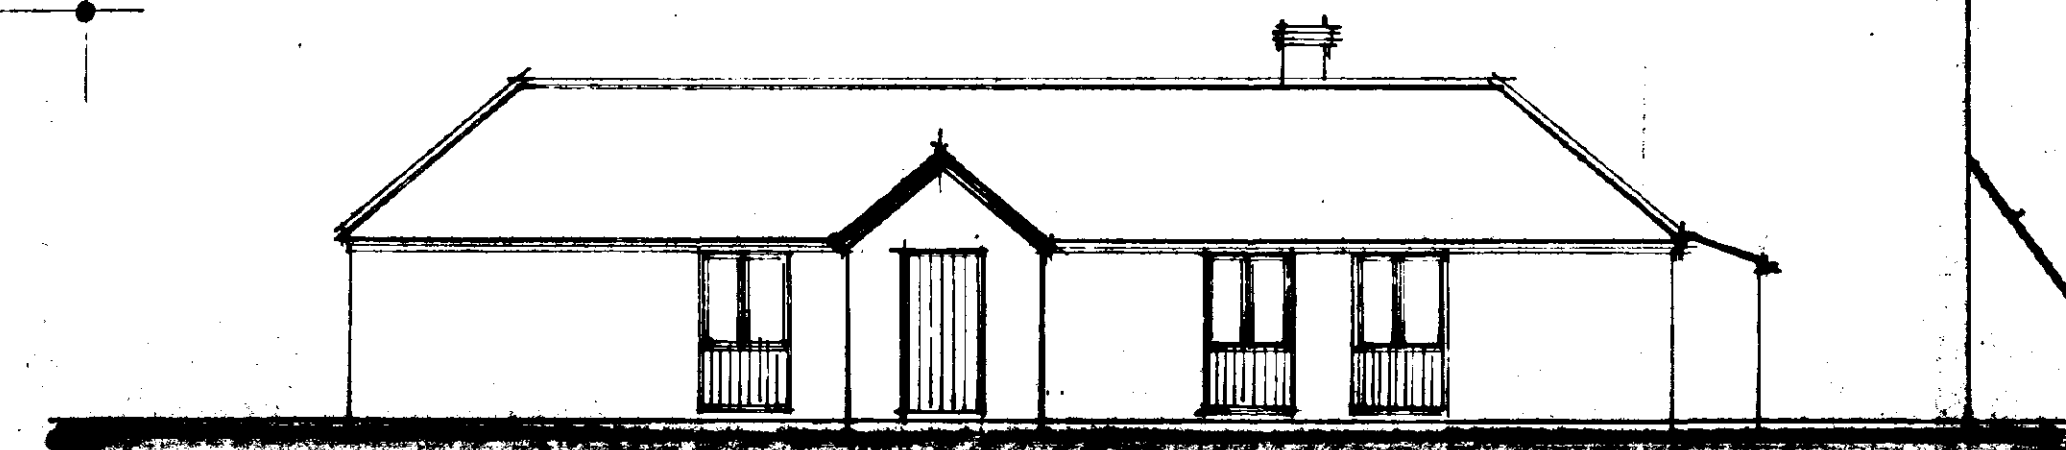
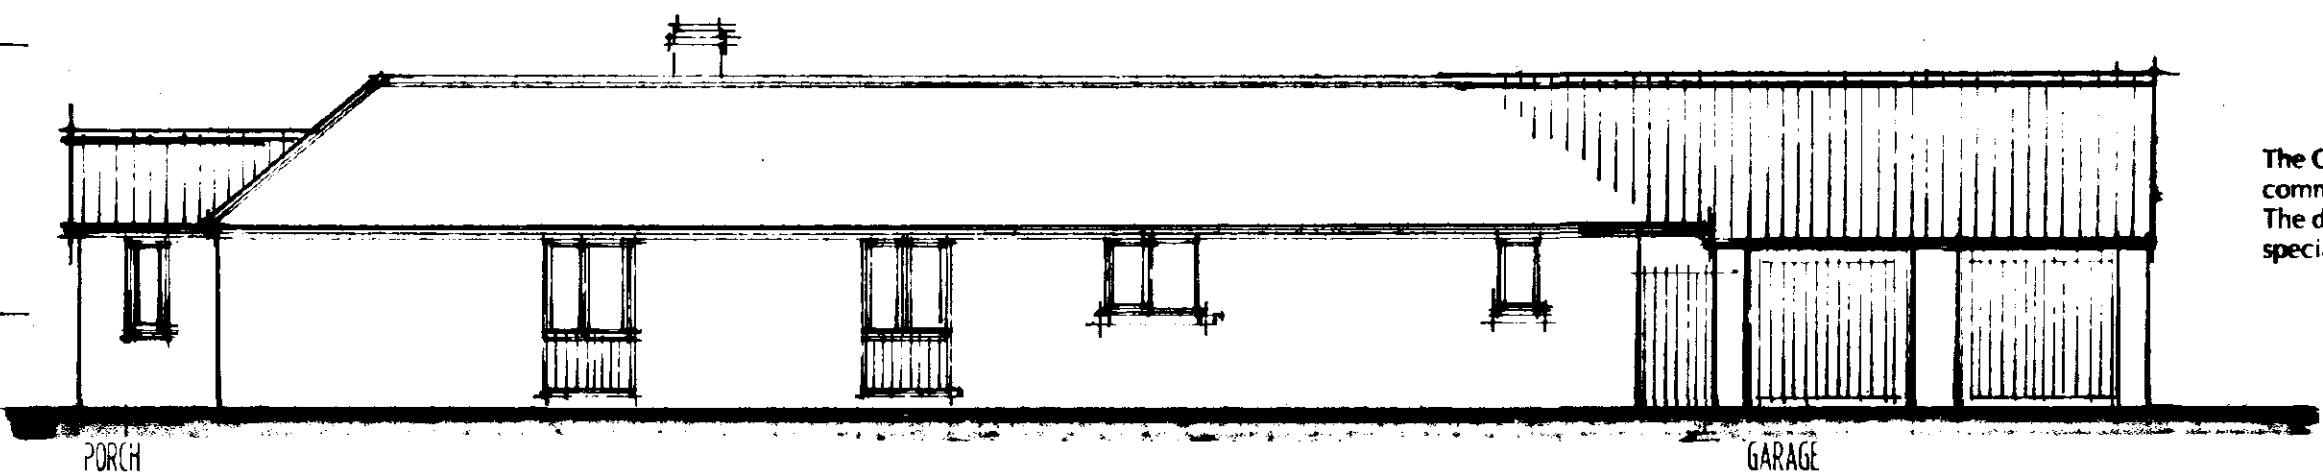
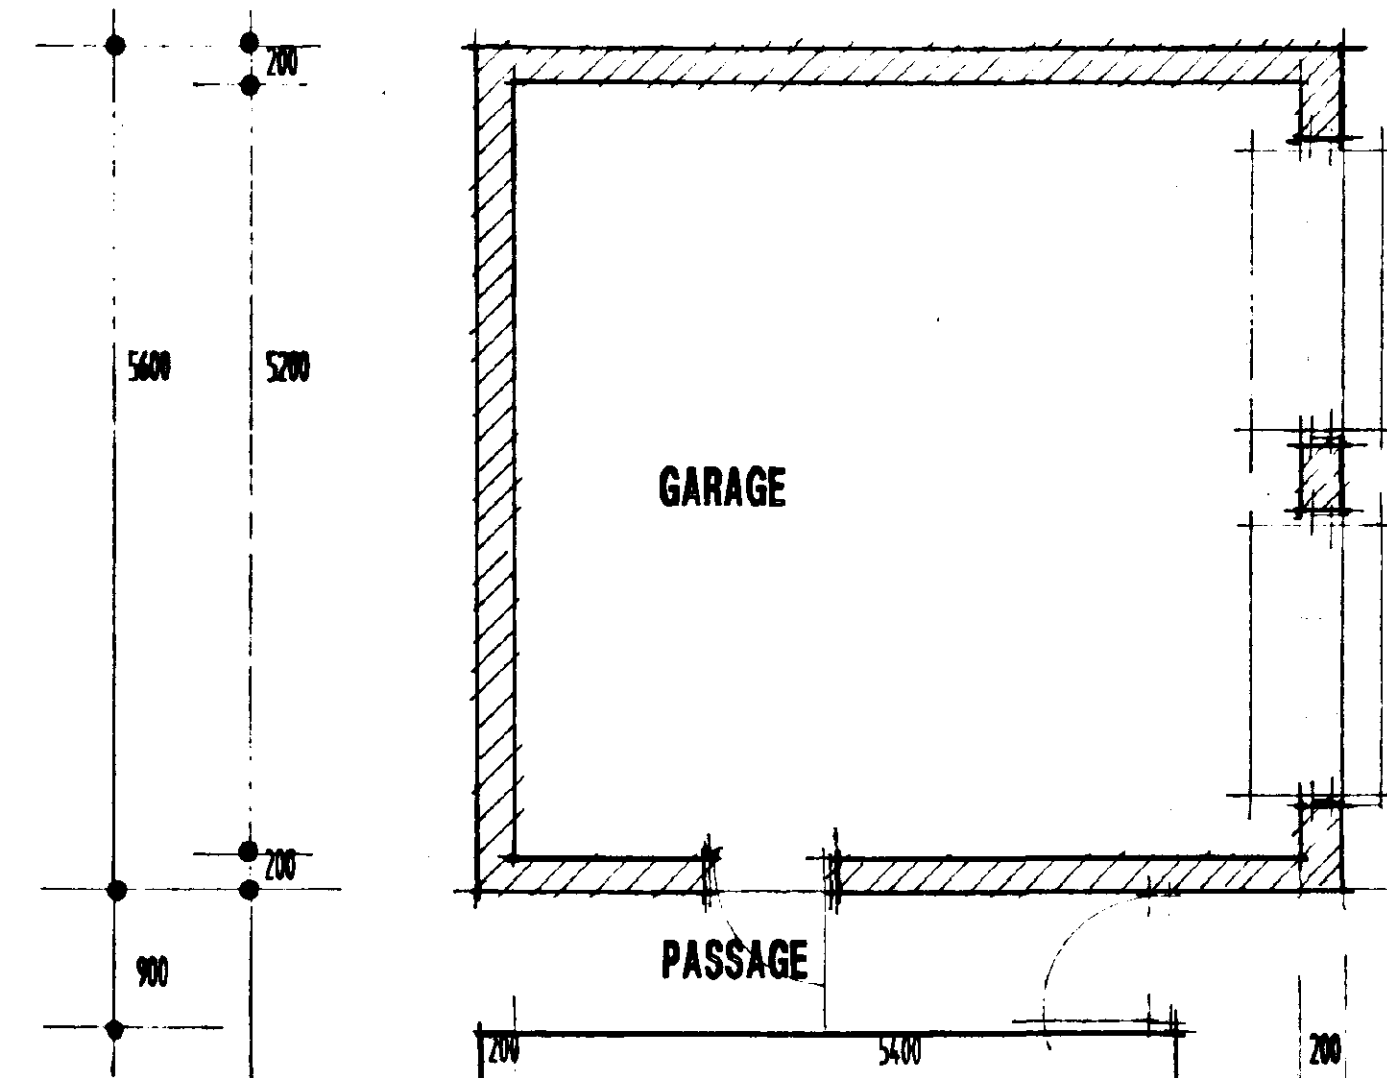



GROUND FLOOR PLAN

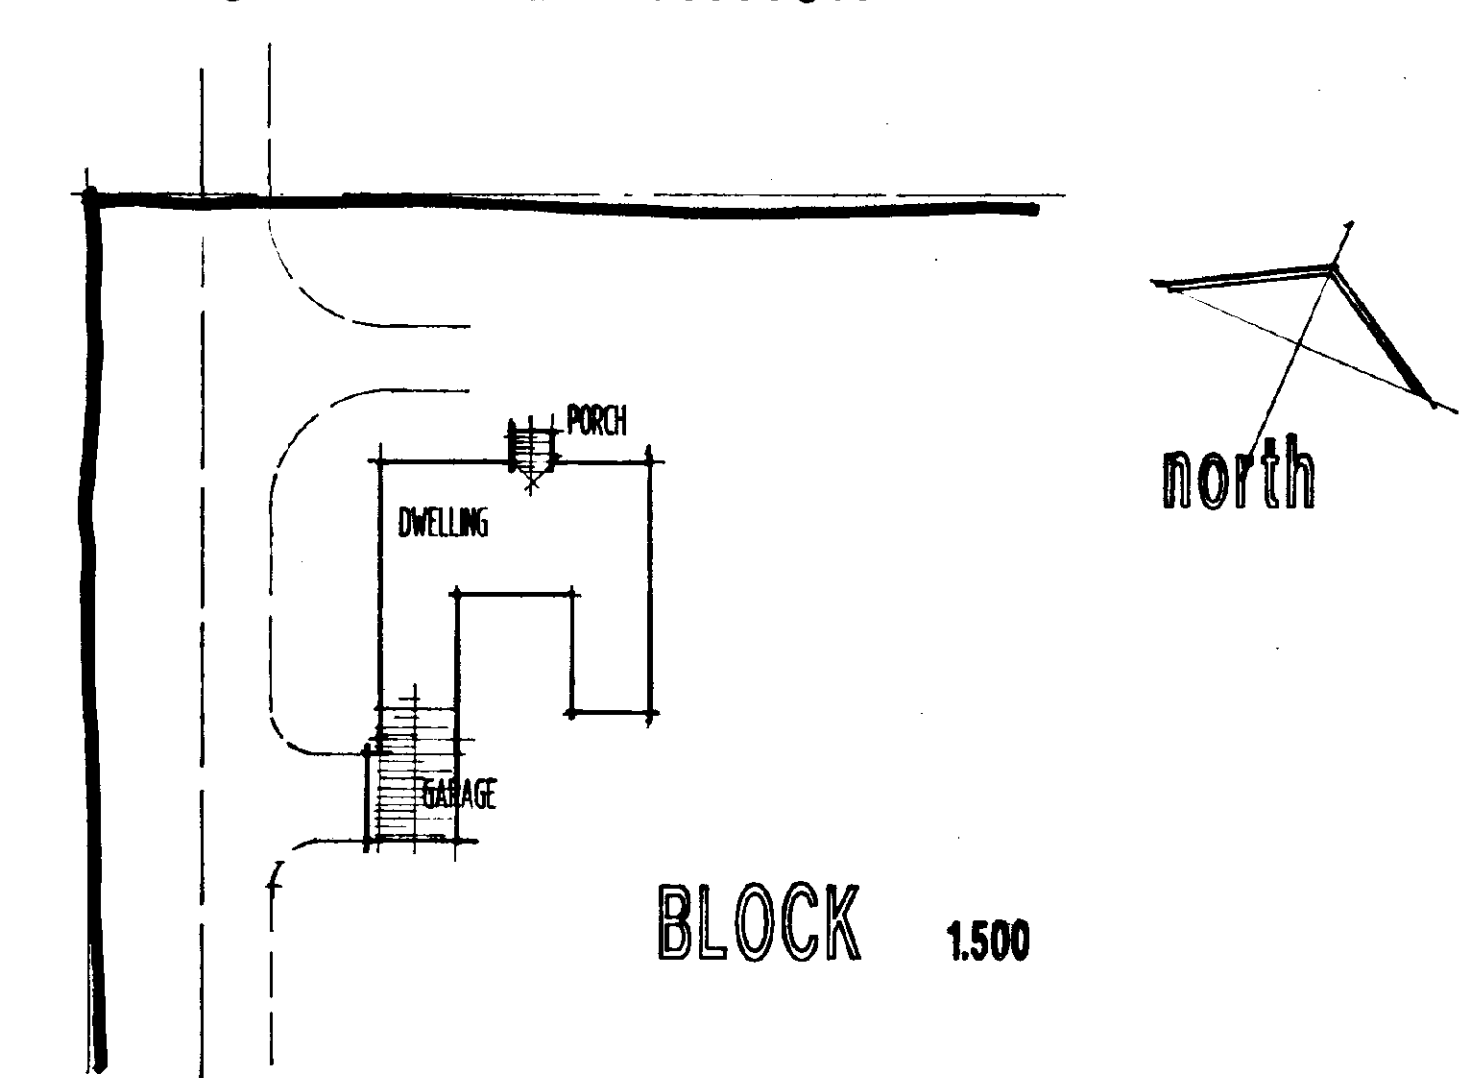


DWELLING AS APPROVED

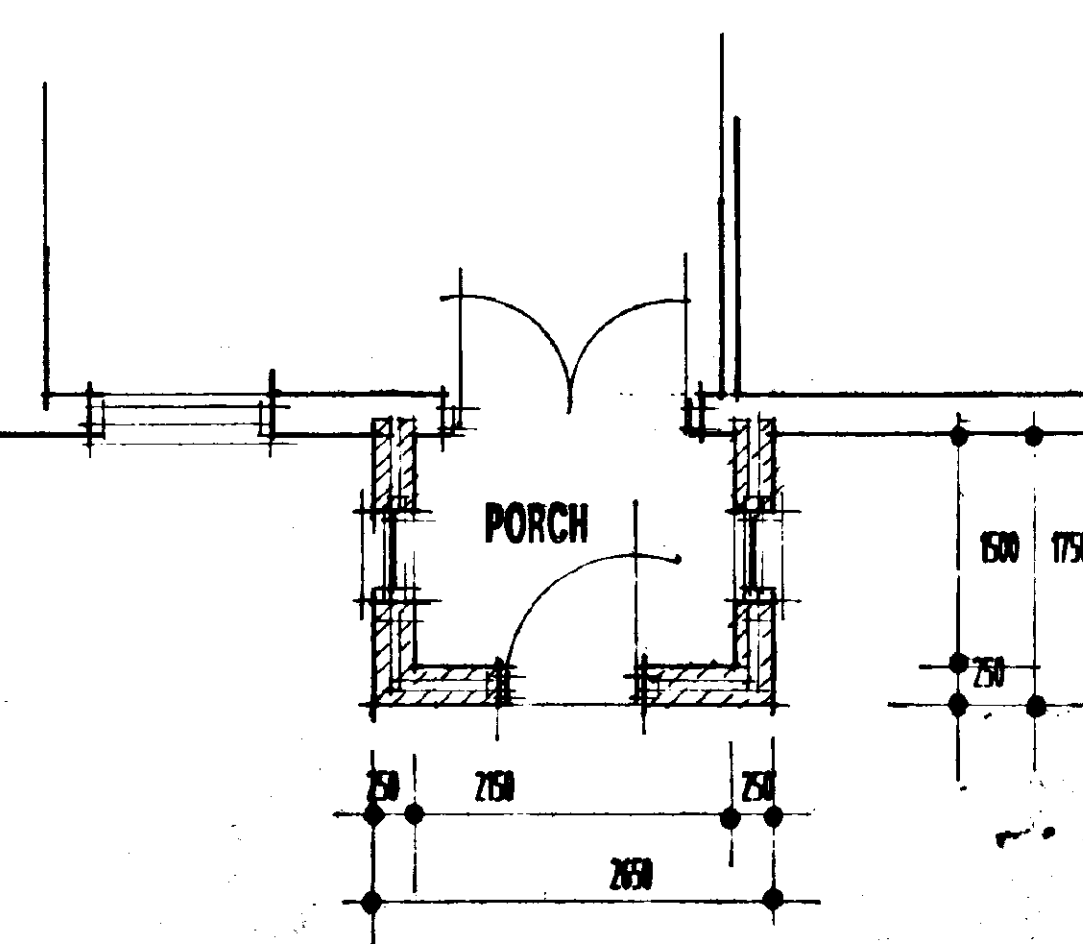

BLOCK 1500

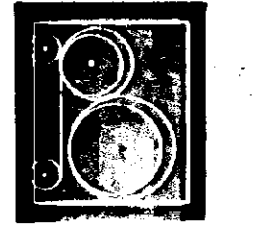

The Contractor is to verify all dimensions/elevations etc, before commencement of works.
The drawing must be read and checked against any structural or specialist drawing provided.

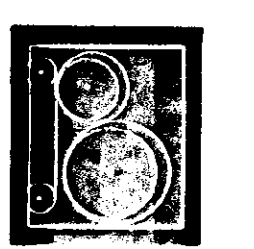

BANBURY DESIGN LTD

Architects • Interior Design • Landscape Design
Westfield House, Bellamy Road, Mansfield, Notts. NG18 4LN
Telephone: 0623 649966 Fax: 0623 640864

Project
EXTENSIONS
STABLE CONVERSION
ADJ. 16, STOWGATE DEEPING ST. JAMES

MRS J BIRD

PROPOSALS

Scale 1:50 1:100

Date OCT 1994

SOUTH HOLLAND D.C.
PLAN DEPT
15 NOV 1994
REF. H03/1098/94

Drawing no 146/6

© This drawing is copyright and may not be reproduced except by written permission

DETERMINED PLAN