


This drawing is copyright and may not be altered, traced, copied, photographed or used for any purpose other than that for which it is issued without written permission from J. J. Hartley.

revisions:

notes:

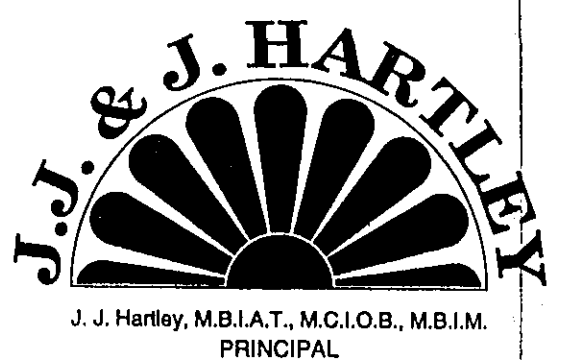

Architectural and Project Management Services
Interior Design Consultants and Surveyors

109 Fulbridge Road, Peterborough, PE1 3LE
Fax/Tel: Peterborough 01733 707012

job:

MR I ALLEN
CHESTNUT FARM HOUSE
MAIN ROAD, HOP-POLE
DEEPING ST NICHOLAS
Lincs PE11,3HH.

Extensions to form garden lounge
porch and dormer window over stairs

drg:

Sections and elevations as proposed

scale: 1/50
date: 2:8:05
drawn by: D H
drg. no.: 3924/3

DETERMINED
PLAN


SHBC
Planning & Development
15 AUG 2005
Ref: 1112105




WEST ELEVATION




EAST ELEVATION

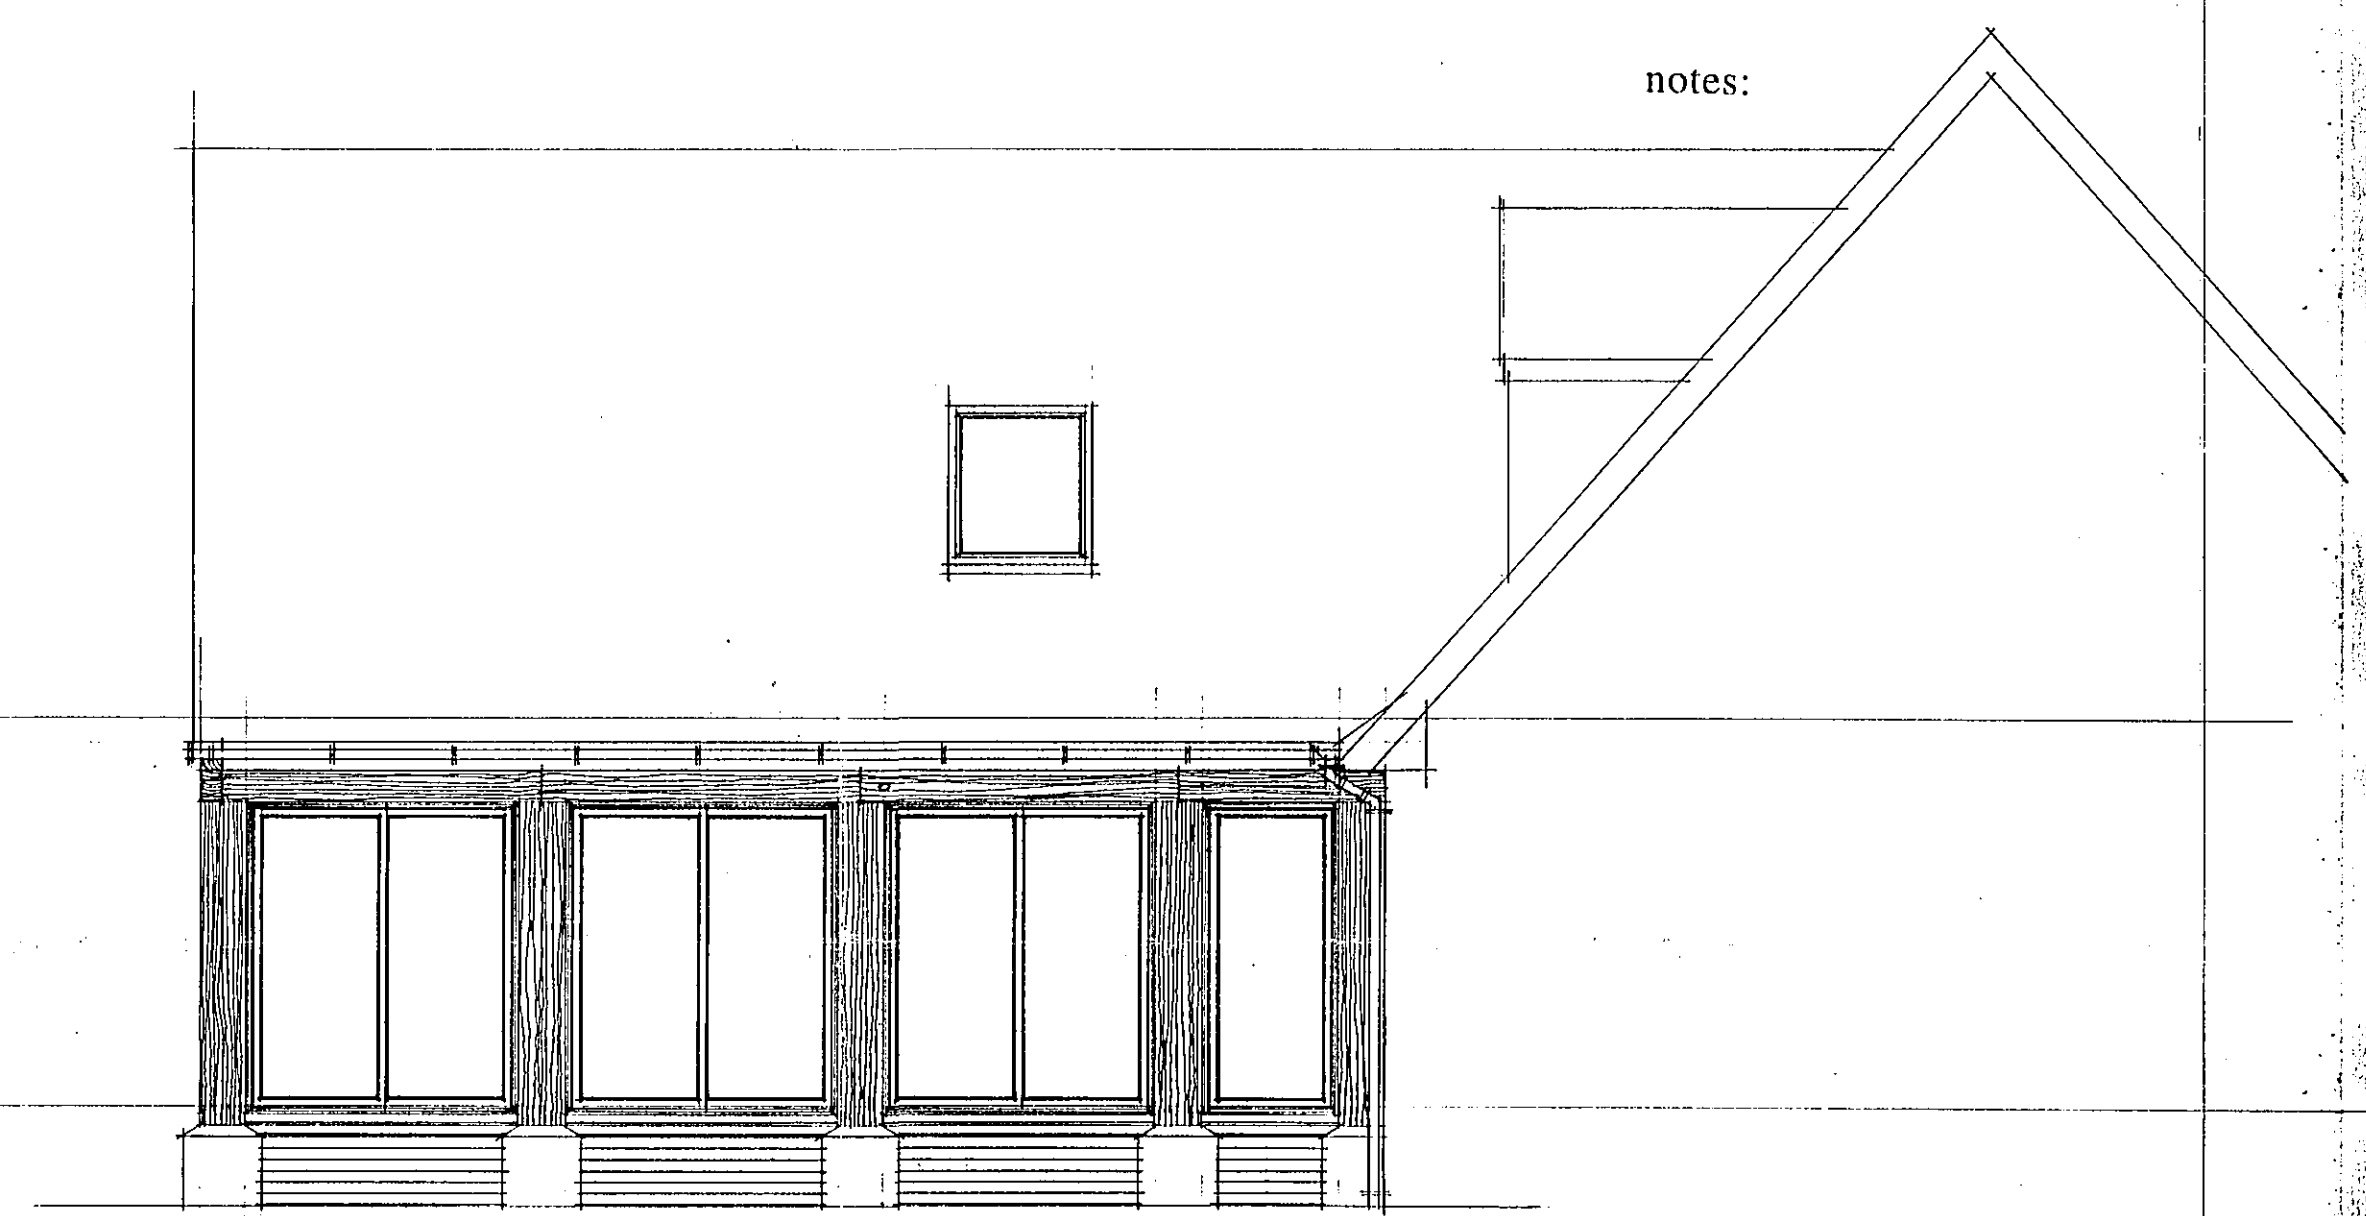


SOUTH ELEVATION

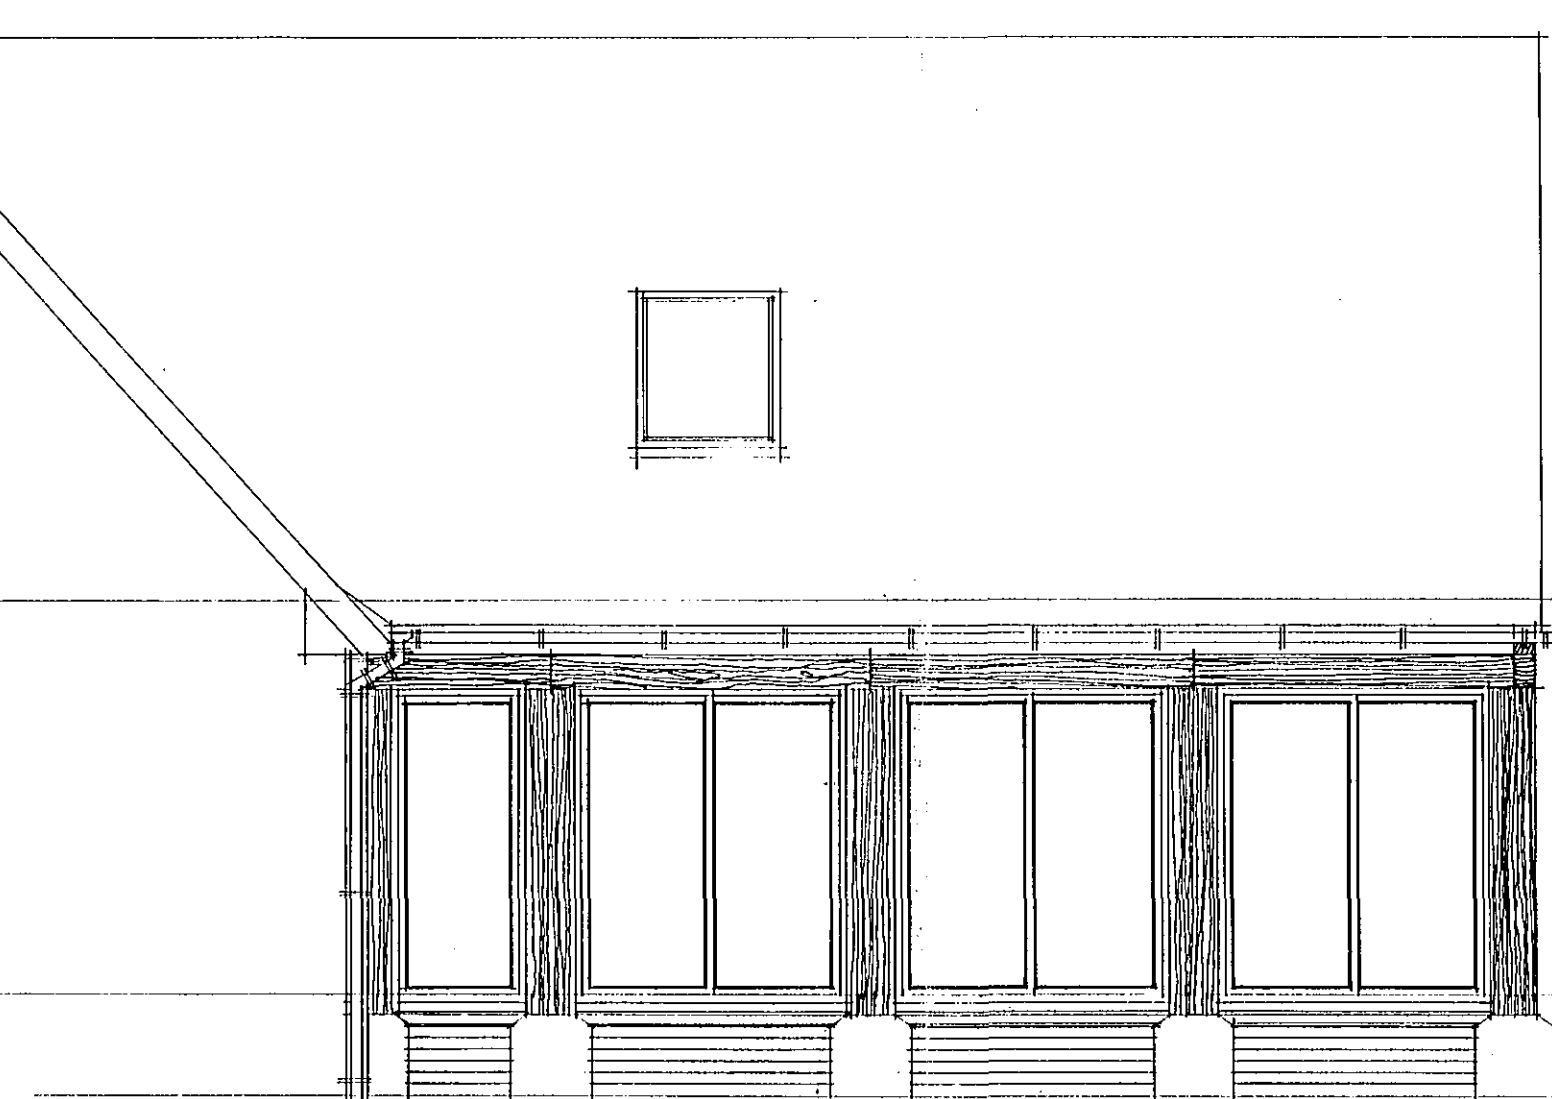


NORTH ELEVATION

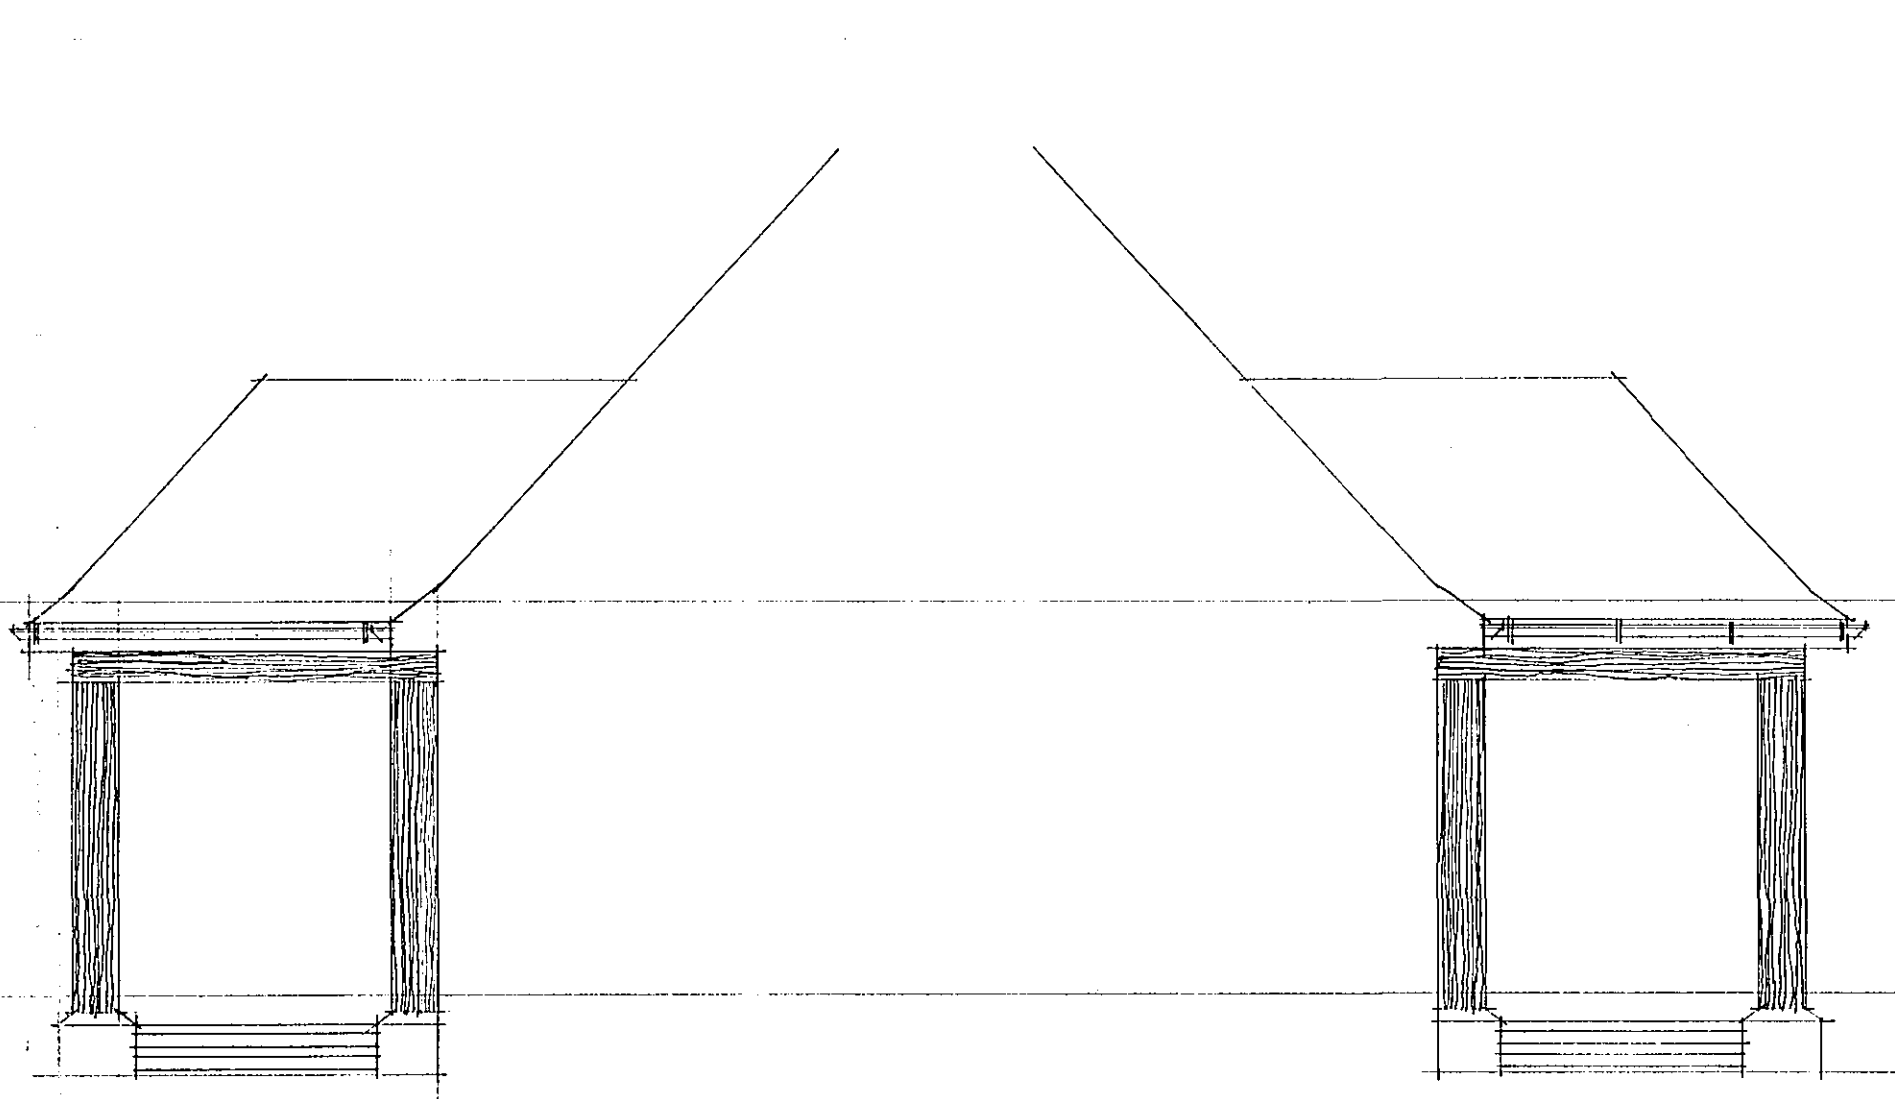


SOUTH ELEVATION

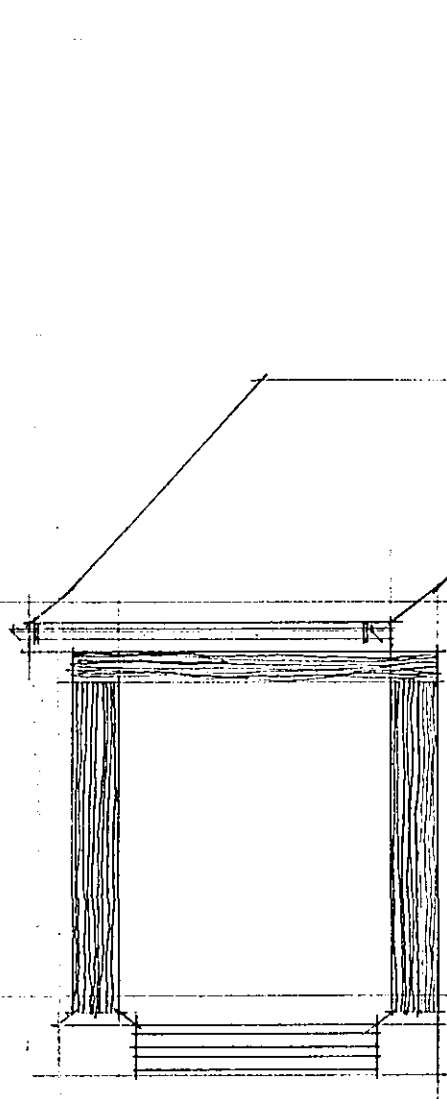


NORTH ELEVATION

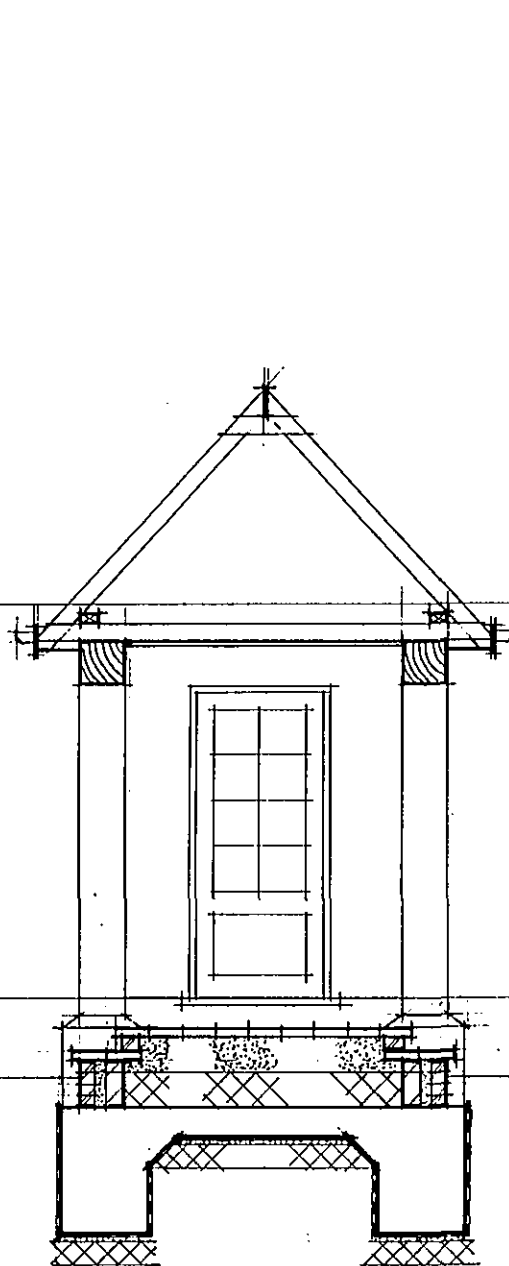

SECTION CC

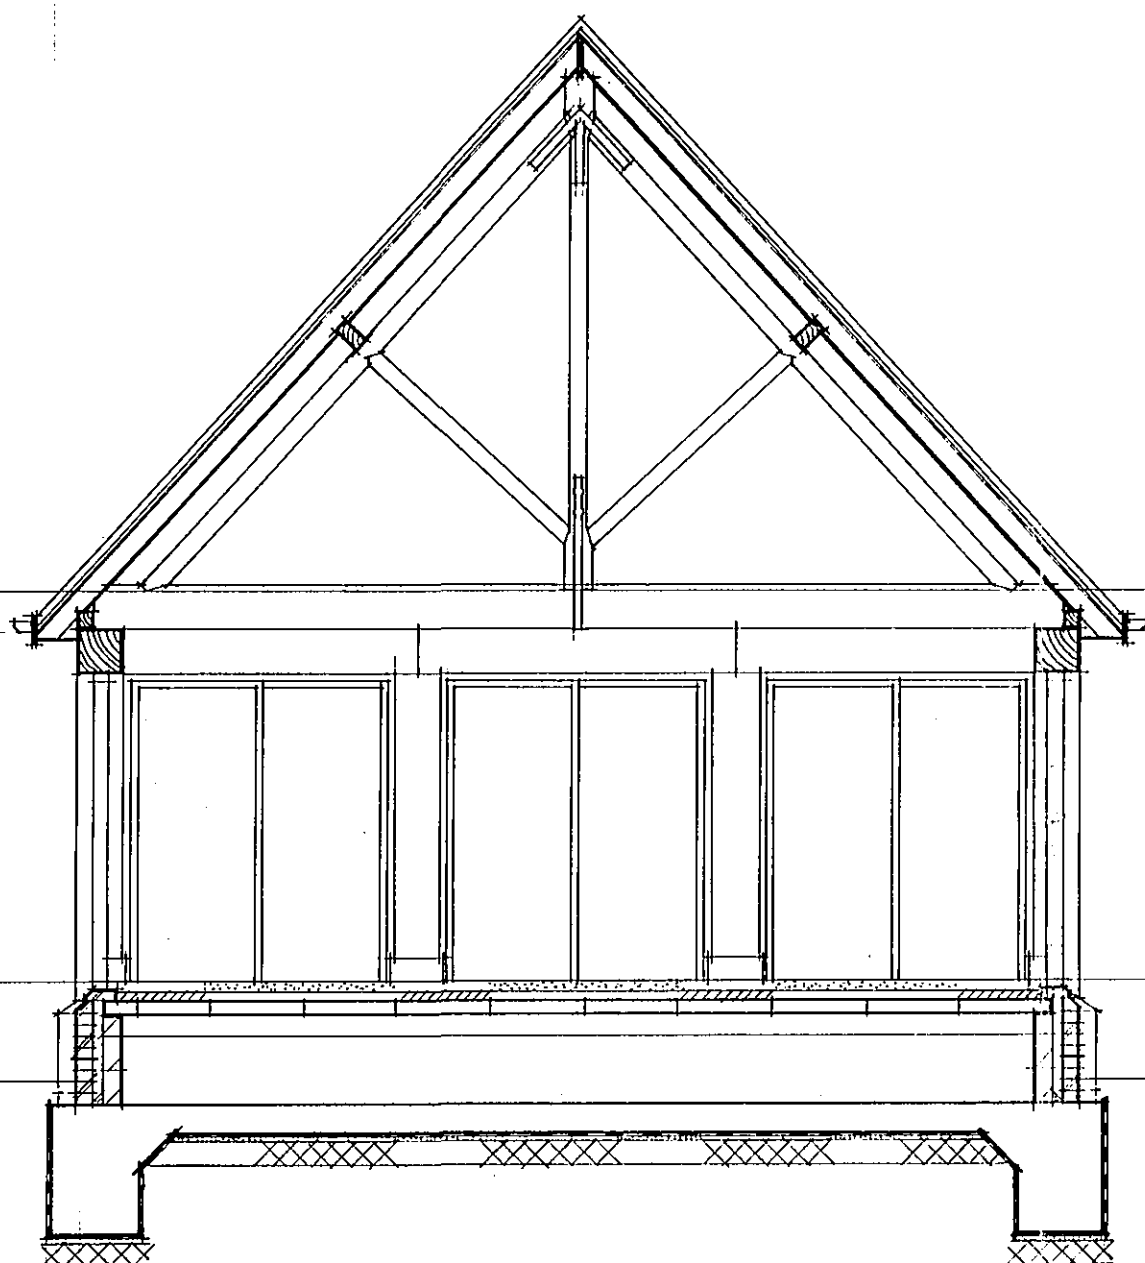

SECTION BB

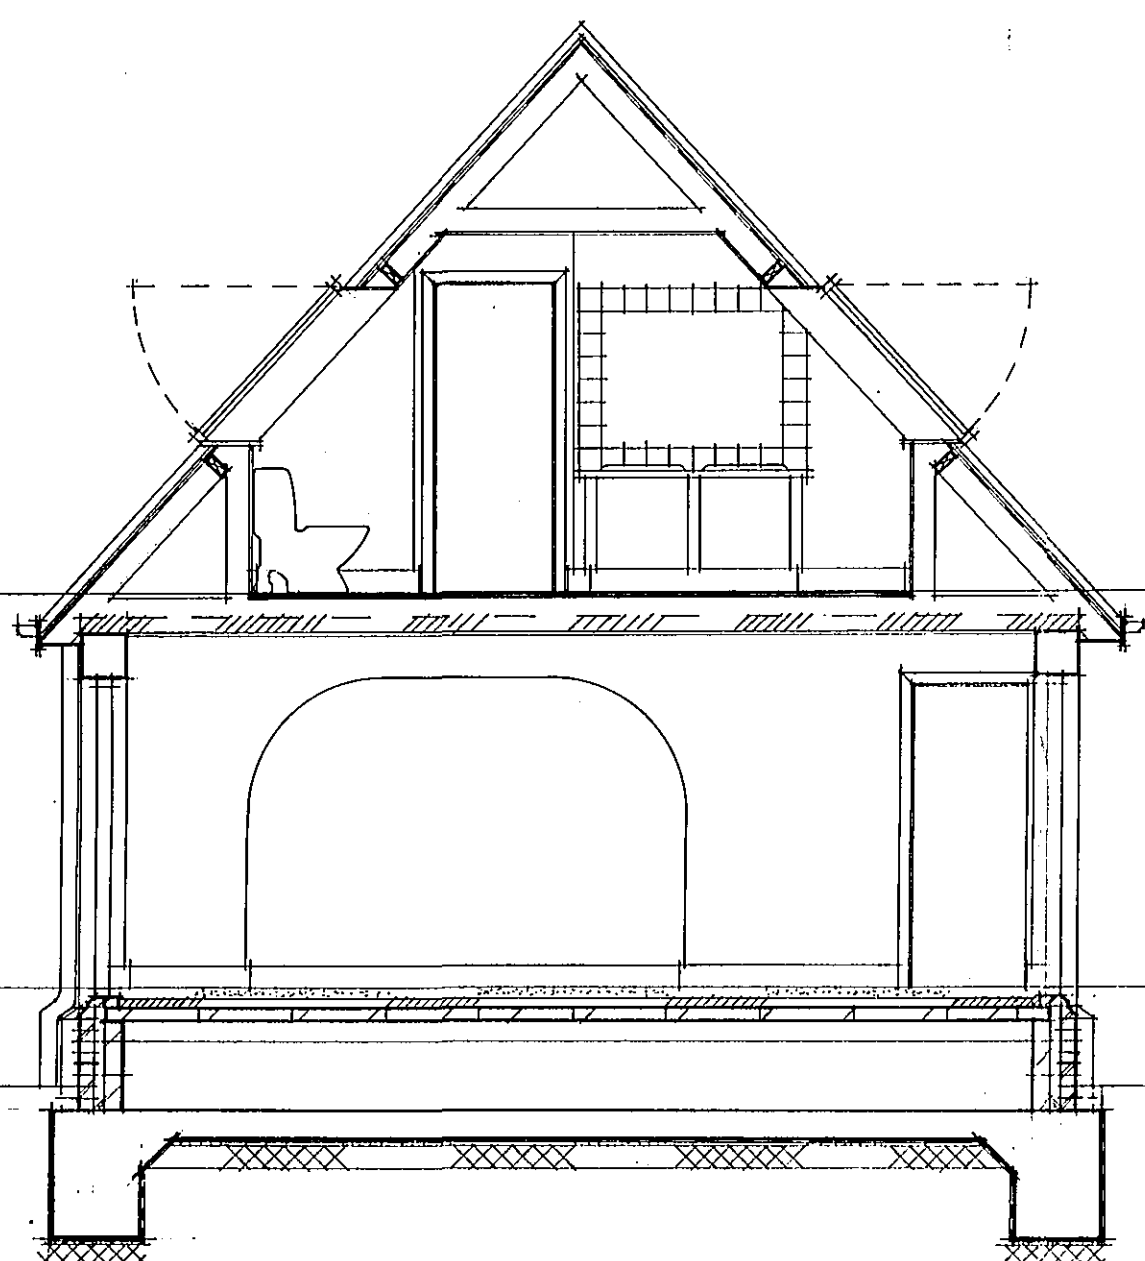

SECTION AA

first floor level
ground floor level

first floor level
ground floor level

first floor level
ground floor level