



revisions:

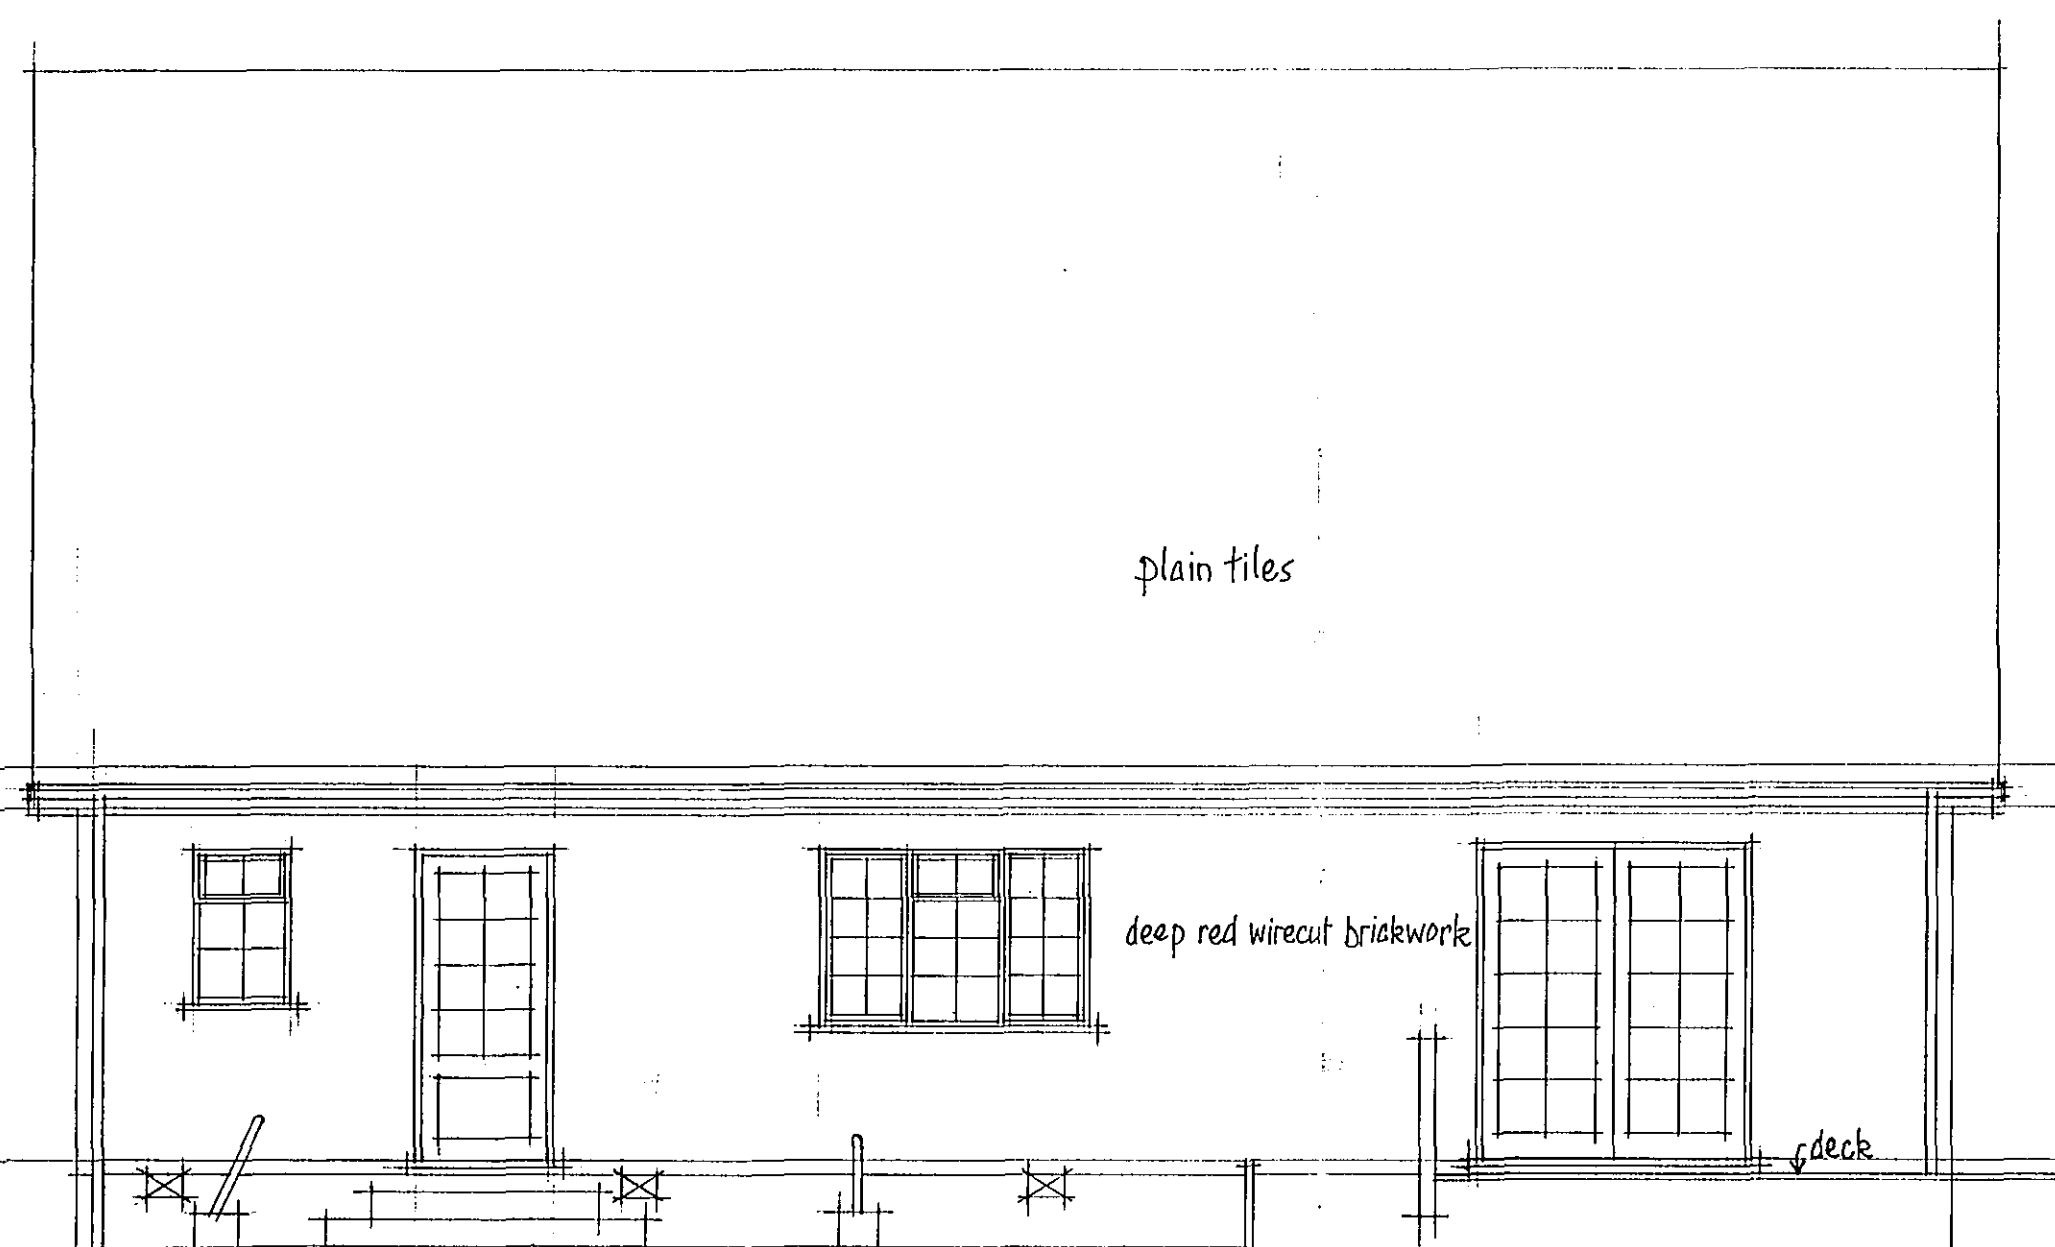


FRONT ELEVATION AS EXISTING

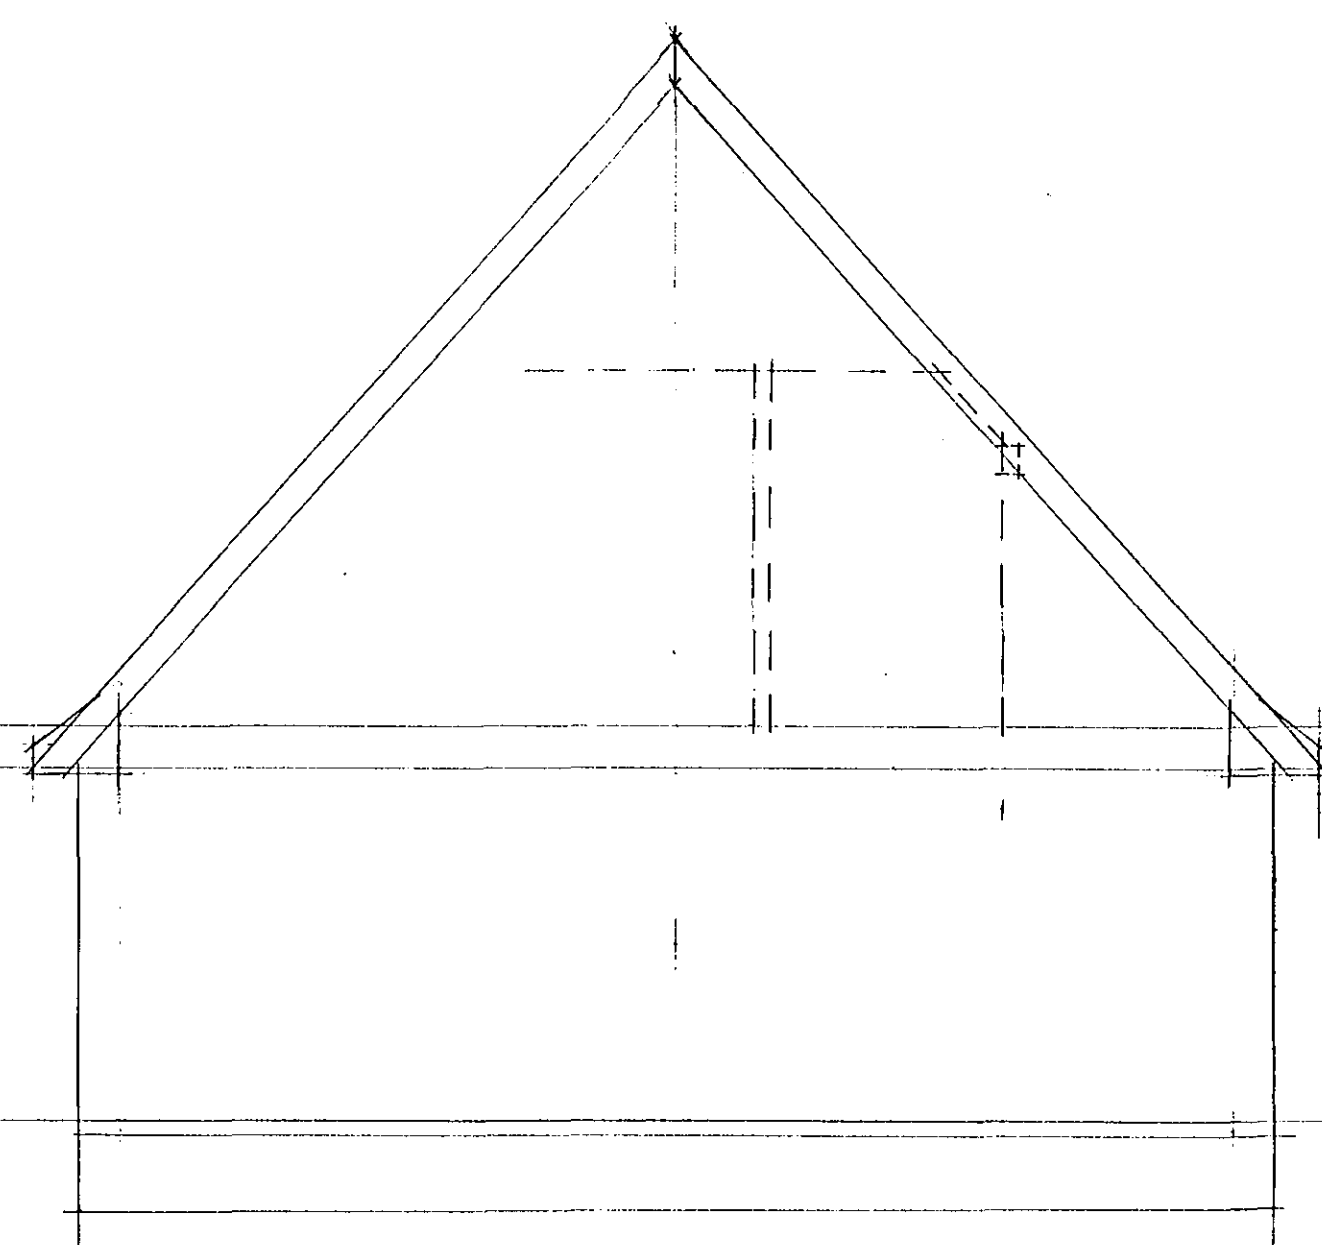


SIDE ELEVATION AS EXISTING



REAR ELEVATION AS EXISTING

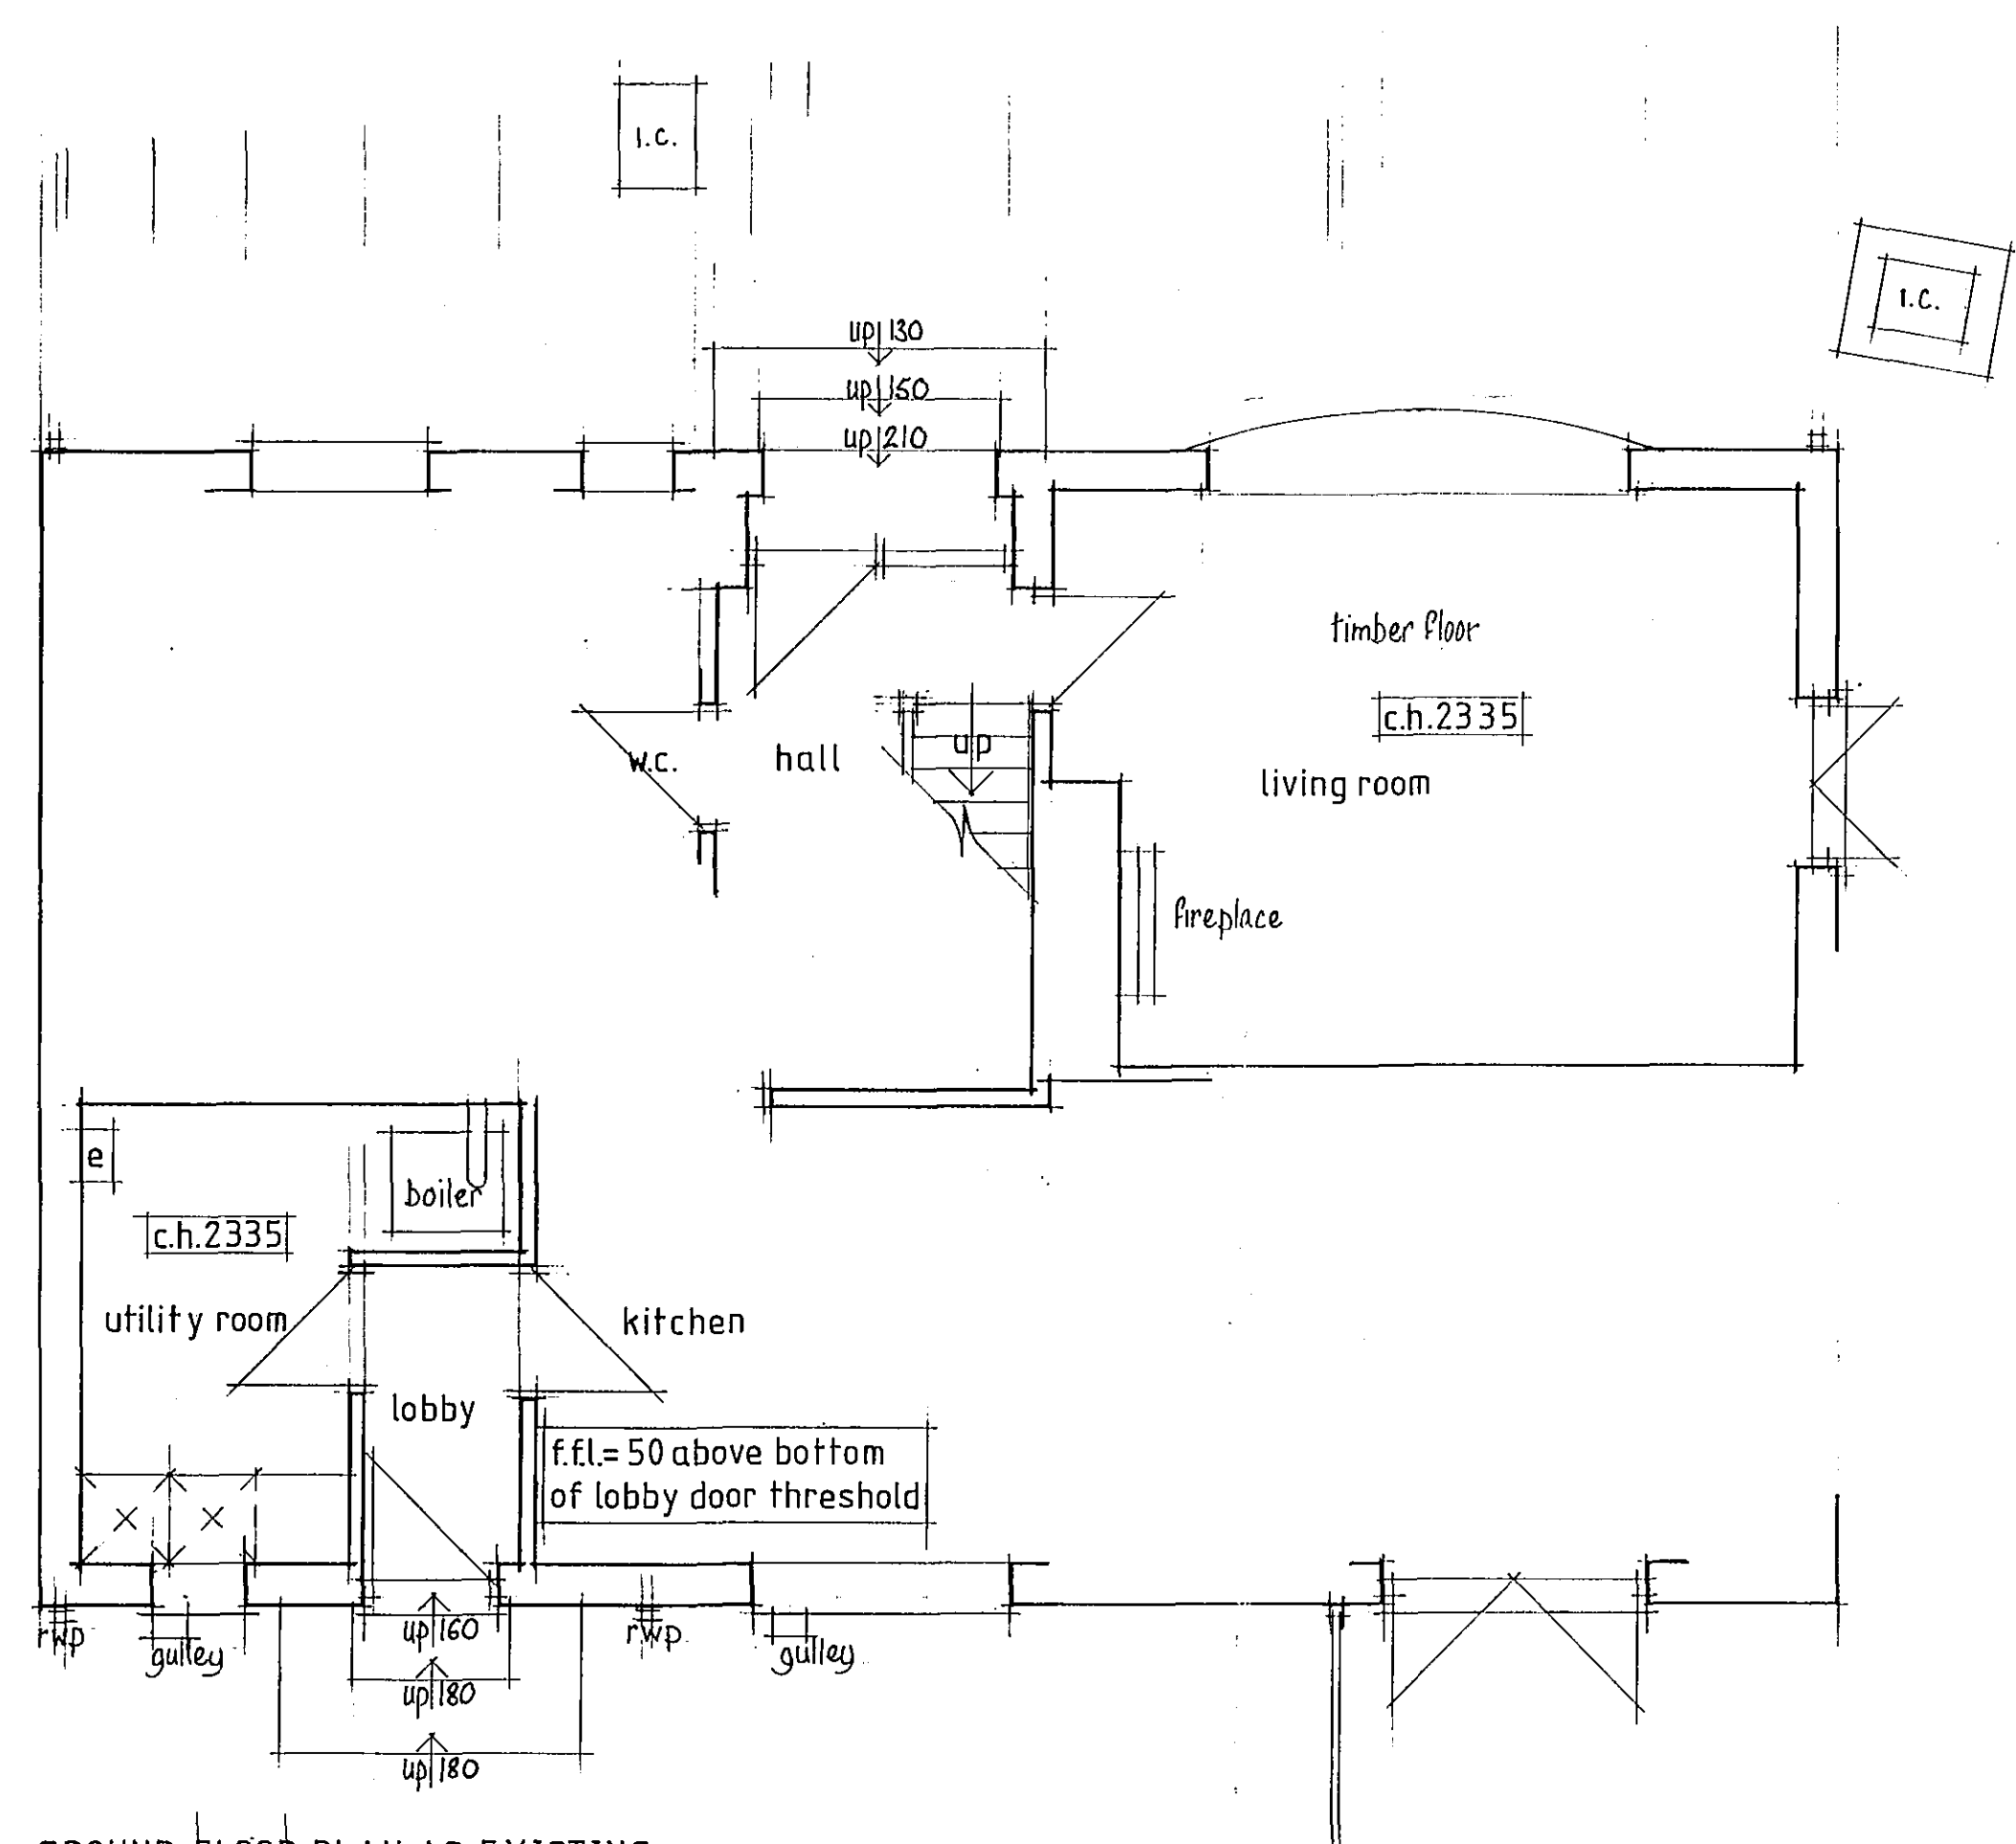

GROUND FLOOR PLAN AS EXISTING

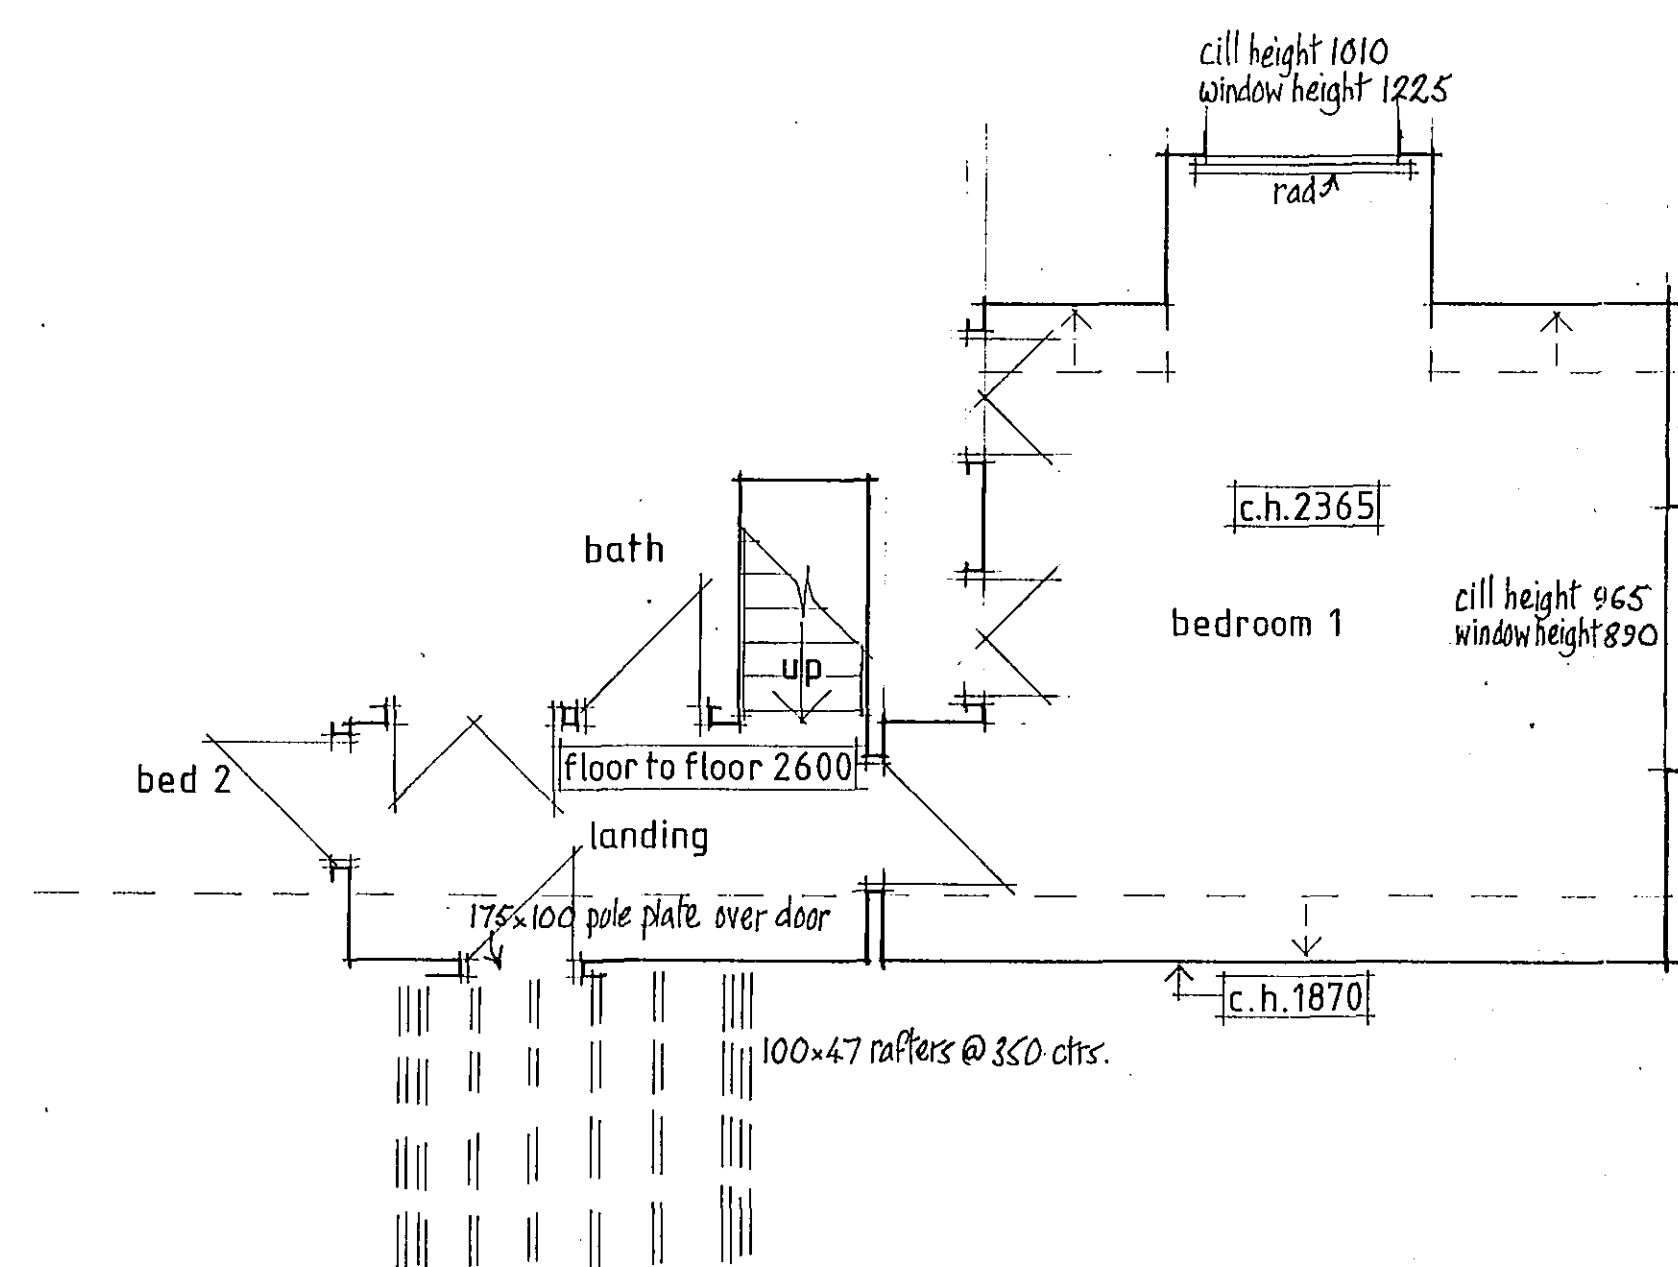

FIRST FLOOR PLAN AS EXISTING



J. J. Hartley, M.B.I.A.T., M.C.I.O.B., M.B.I.M.
PRINCIPAL
Architectural and Project Management Services
Interior Design Consultants and Surveyors
109 Fulbridge Road, Peterborough, PE1 3LE
Fax/Tel: Peterborough 01733 707012

job:
MR I. ALLEN.
CHESTNUT FARM HOUSE,
MAIN ROAD, HOP-POLE,
DEEPING ST NICHOLAS,
LINCS. PE11,3HH.

Extensions to form garden lounge
porch and dormer window over stairs.

drg:
Plans and elevations as existing

scale: 1/50
date: 4 7 05
drawn by: D.H.
drg. no.: 3924/1

