

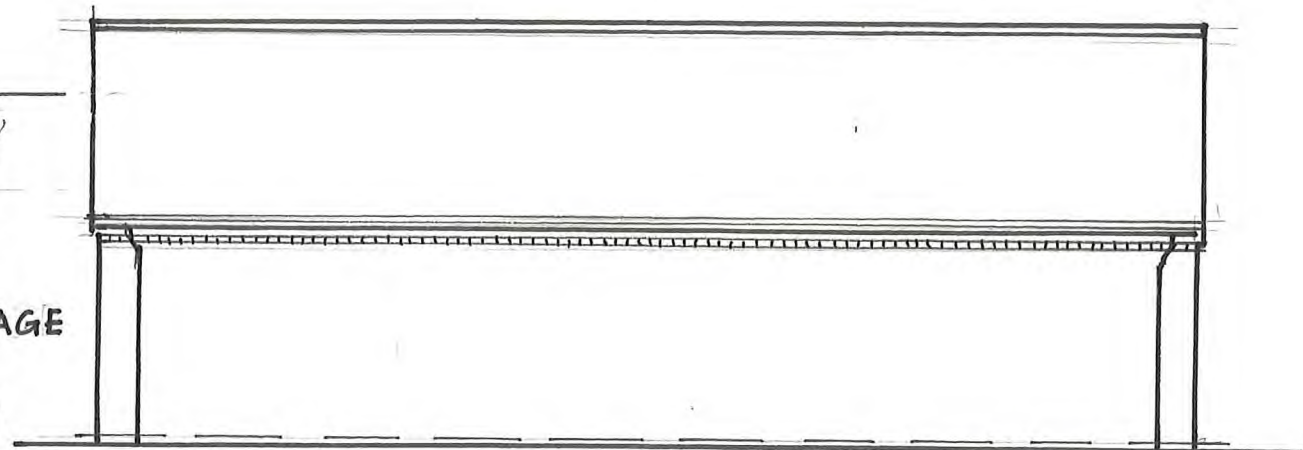


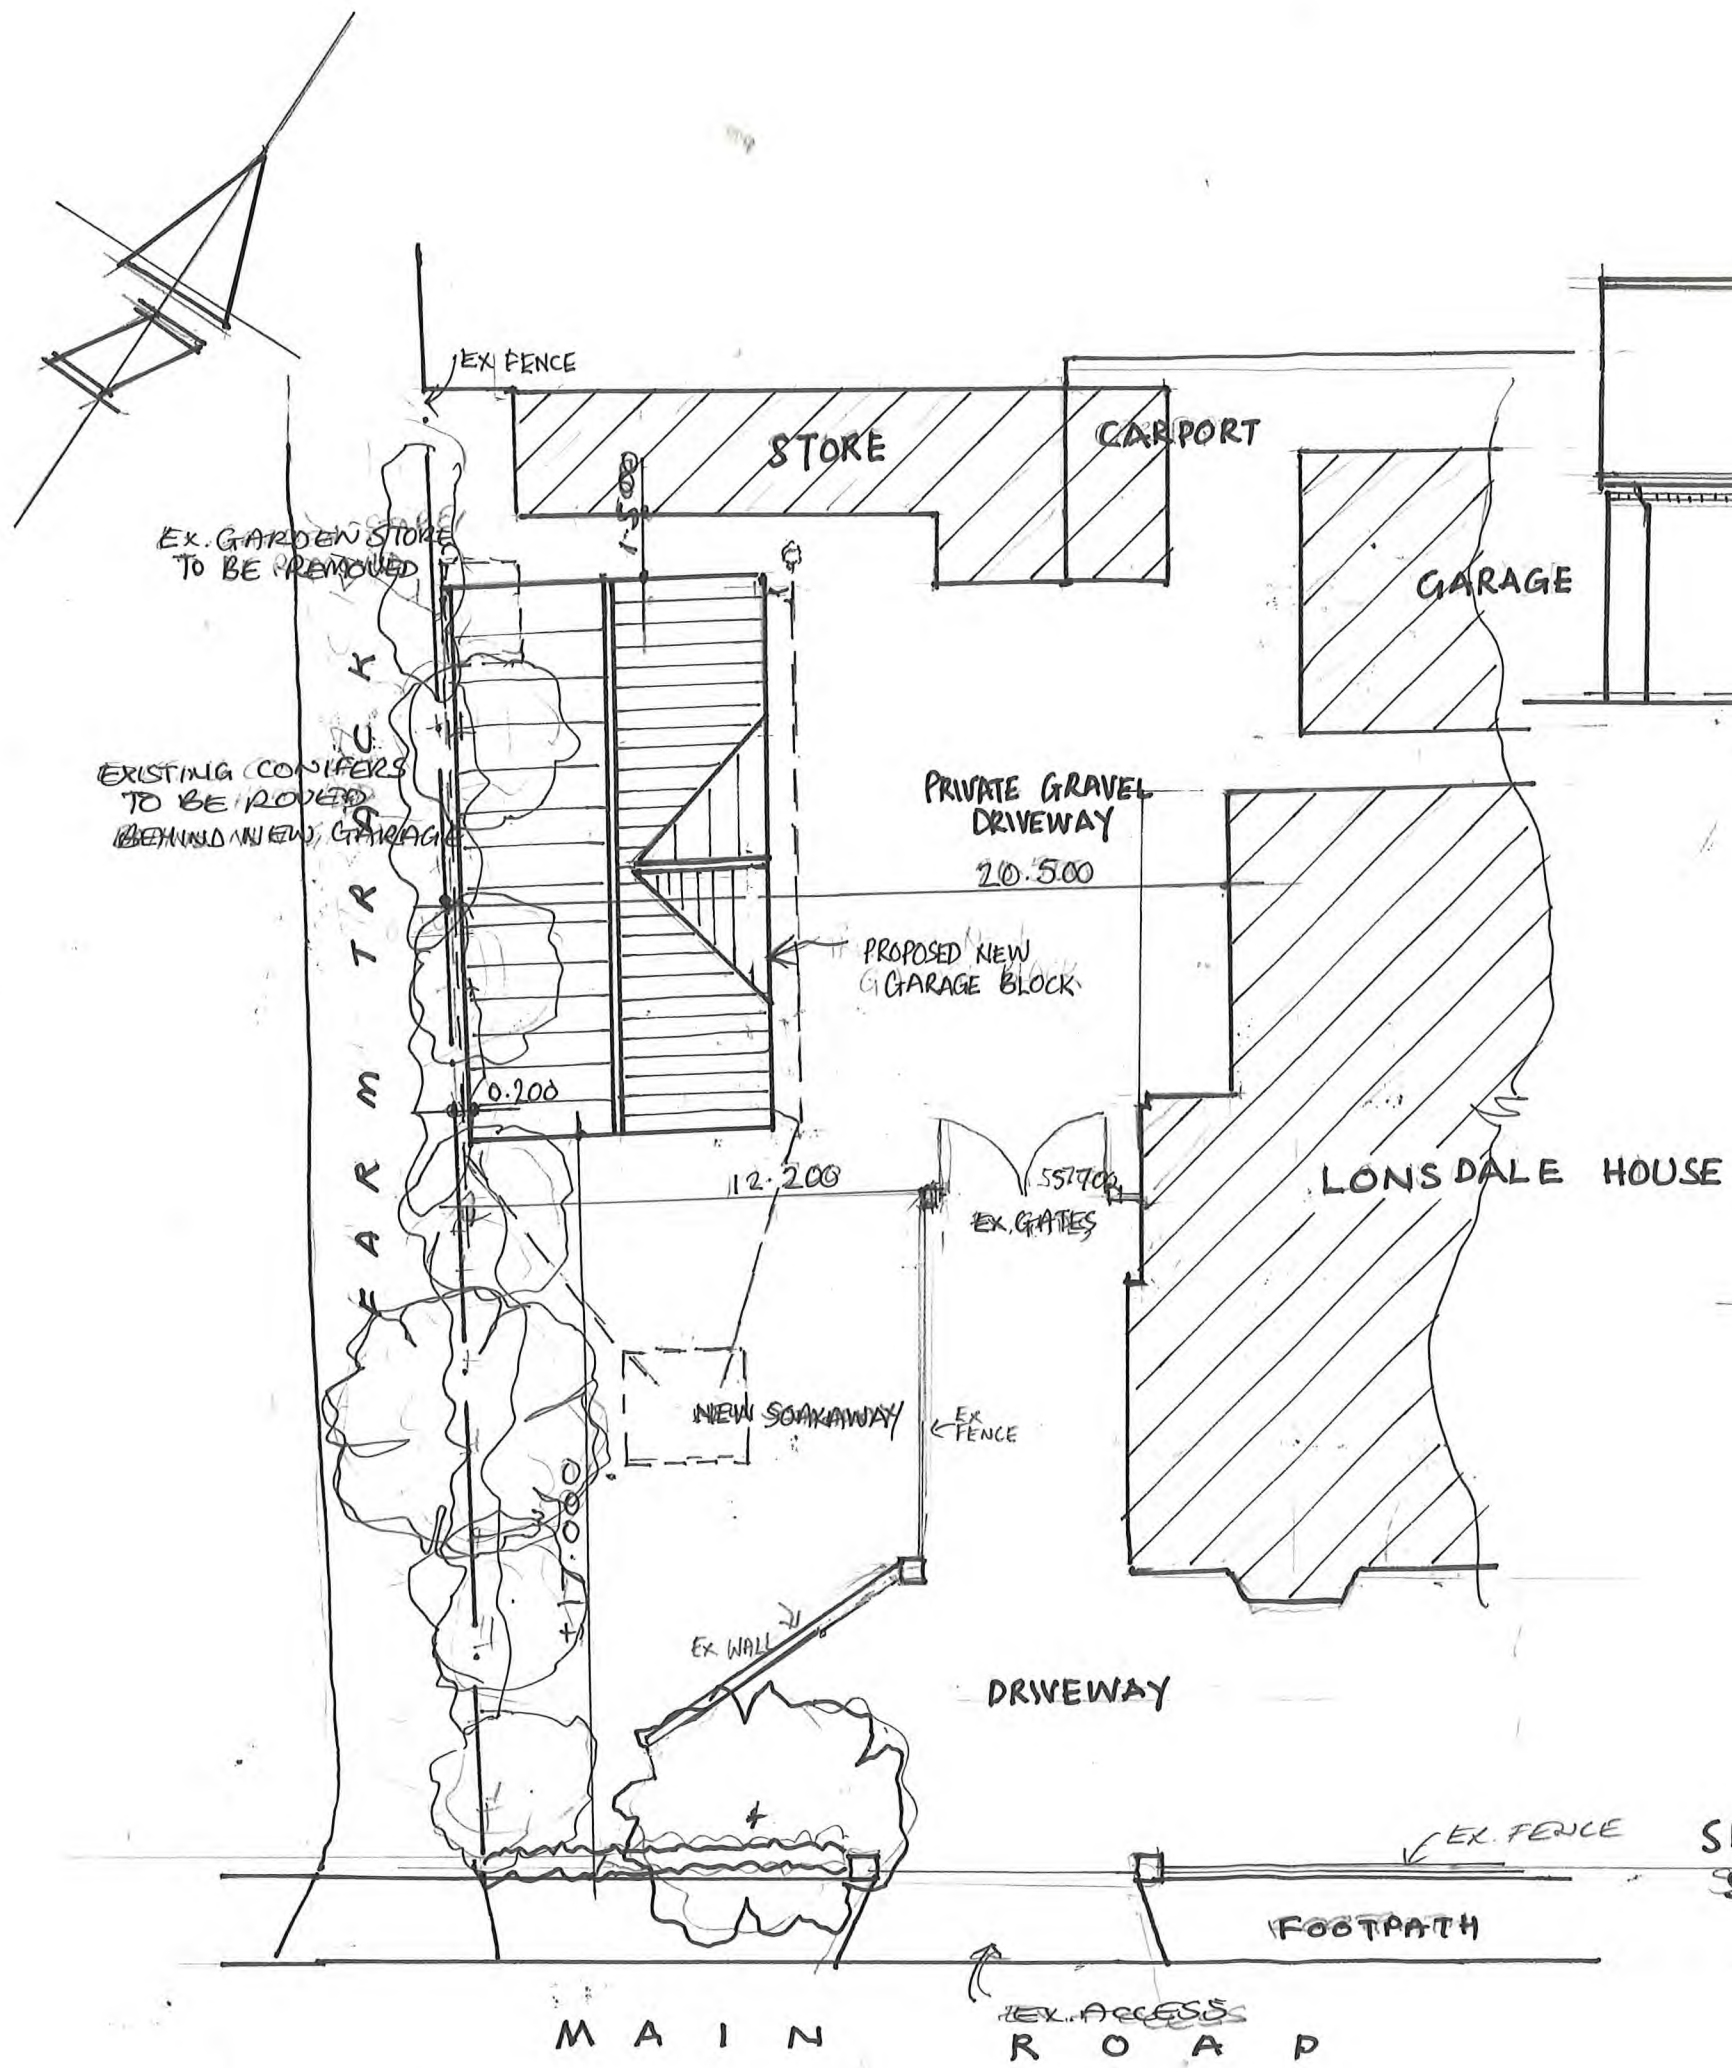

SIDE ELEVATION (ONTO FARM TRACK)

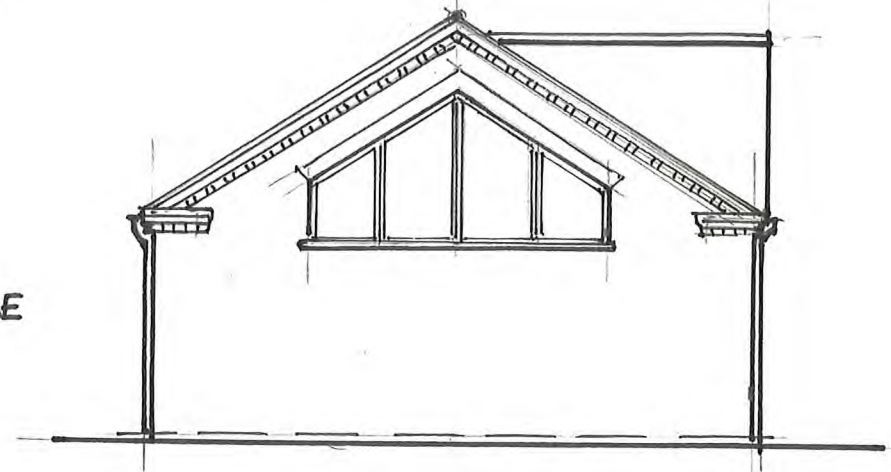

FRONT ELEVATION (ONTO ROAD FRONTAGE)

PROJECT: PROPOSED NEW GARAGE BLOCK
 SITE: LONSDALE HOUSE, MAIN ROAD,
 DEEPING ST. NICHOLAS, Lincs.
 SITE PLAN
 SCALE 1:200
 CLIENTS: MR & MRS J. WOOLNER.
 DRAW NO: WOOLNER 02-DEC 2025