




Proposed Front Elevation
PLOTS 1 & 2, 7 & 8

SCALE 1/100




Proposed Front Elevation
PLOTS 3 & 4, 5 & 6

SCALE 1/100

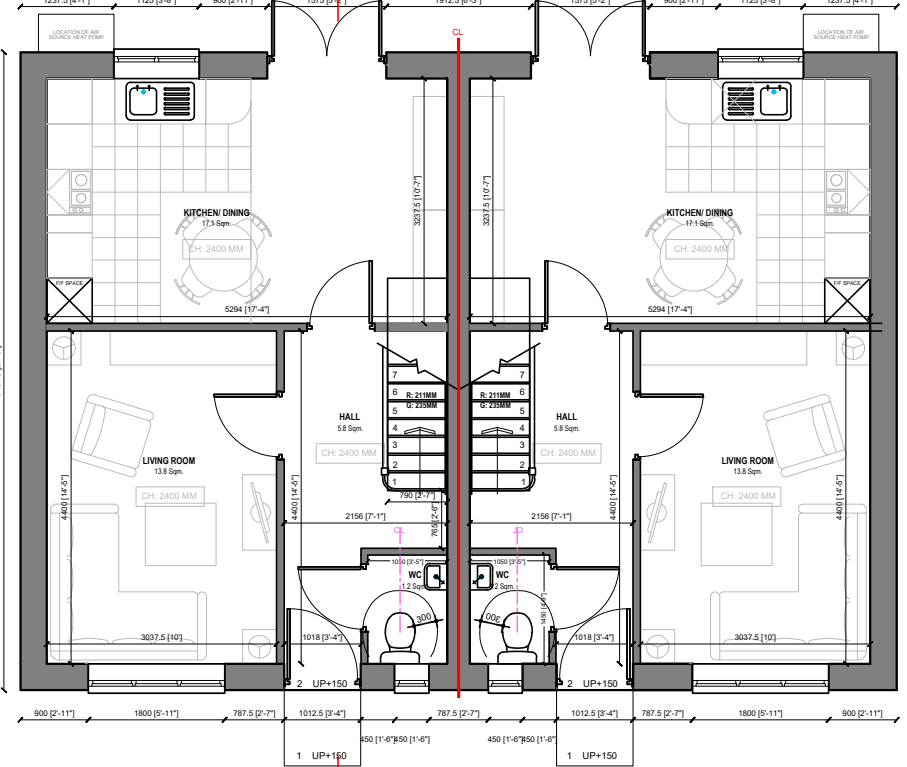

Proposed Ground Floor Plan
PLOTS 1 to 8

SCALE 1/100

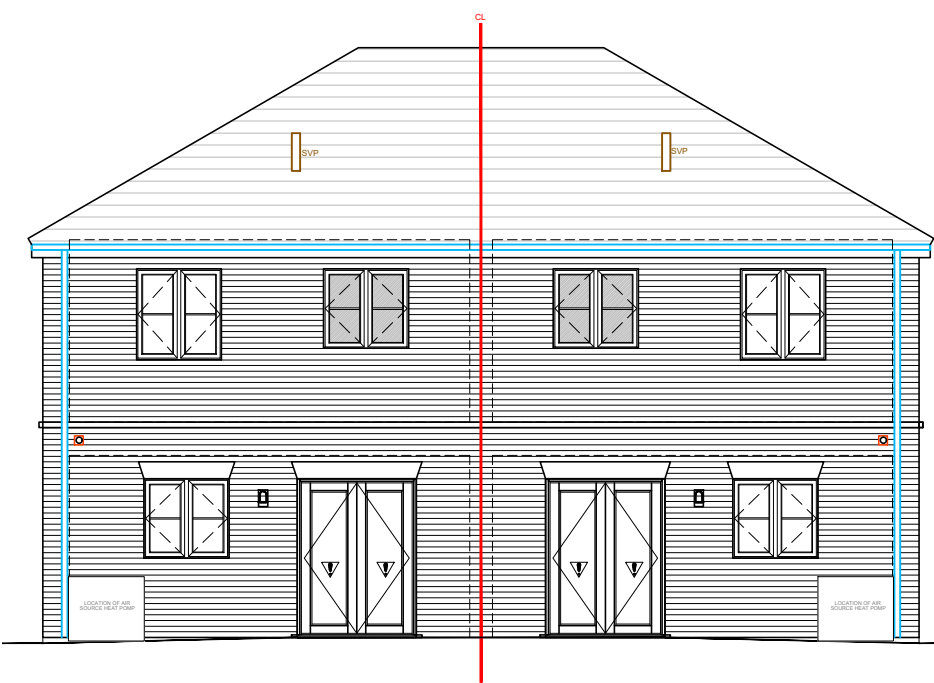


Proposed Rear Elevation
PLOTS 1 & 2, 7 & 8

SCALE 1/100




Proposed Rear Elevation
PLOTS 3 & 4, 5 & 6

SCALE 1/100

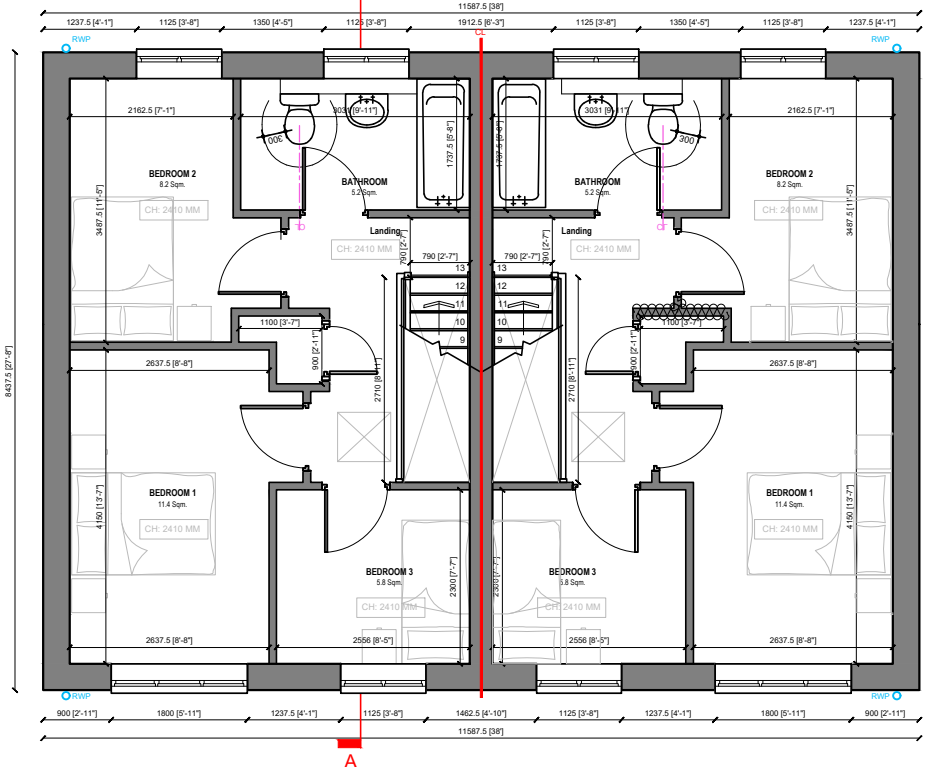


Proposed First Floor Plan
PLOTS 1 to 8

SCALE 1/100

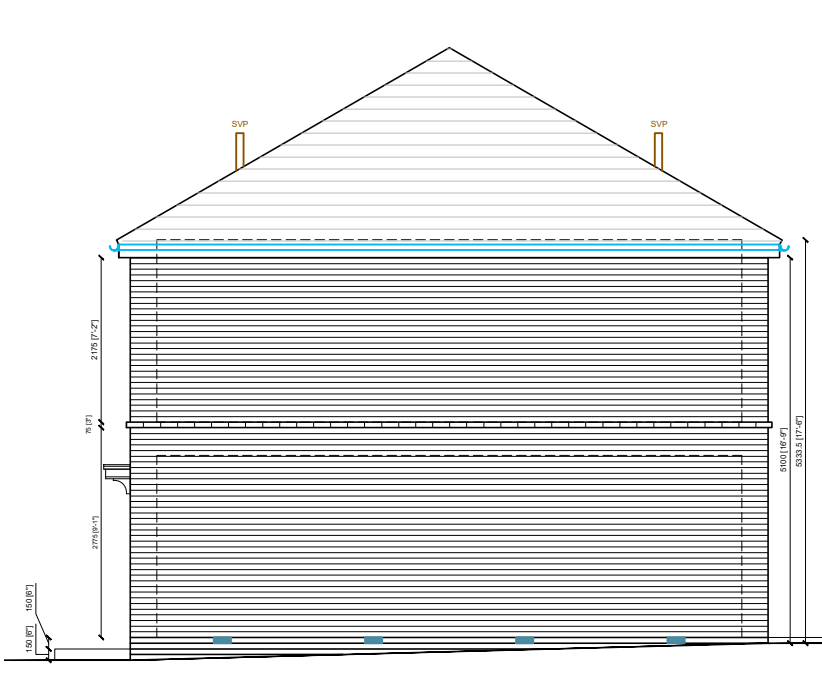


Proposed Side Elevation
PLOTS 1 & 2, 7 & 8

SCALE 1/100

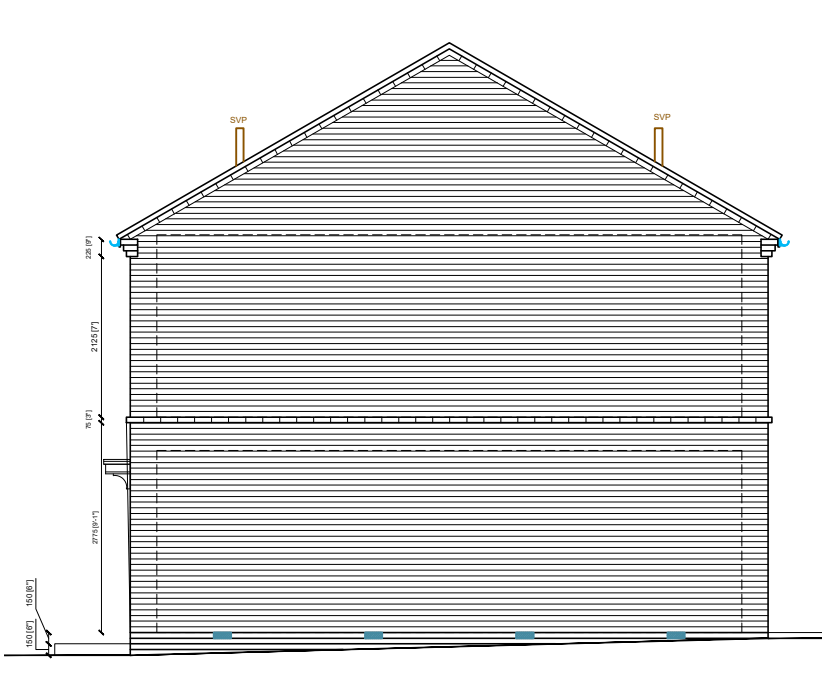


Proposed Side Elevation
PLOTS 3 & 4, 5 & 6

SCALE 1/100

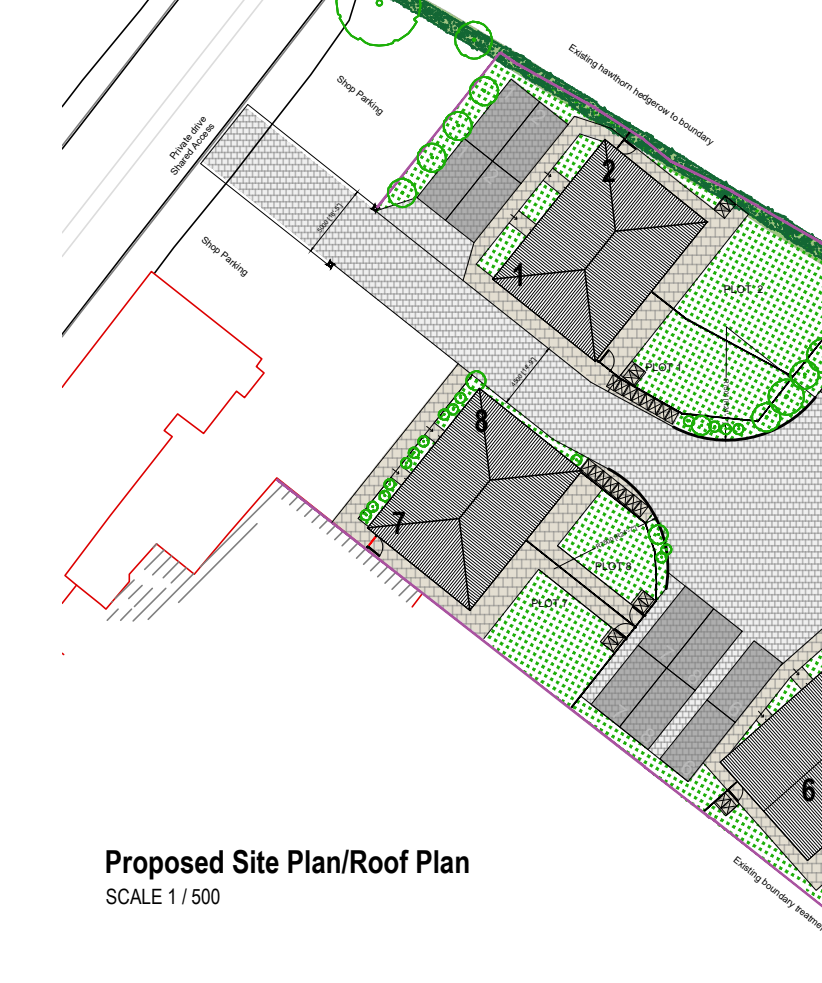

Proposed Site Plan/Roof Plan
PLOTS 1 to 8

SCALE 1/500

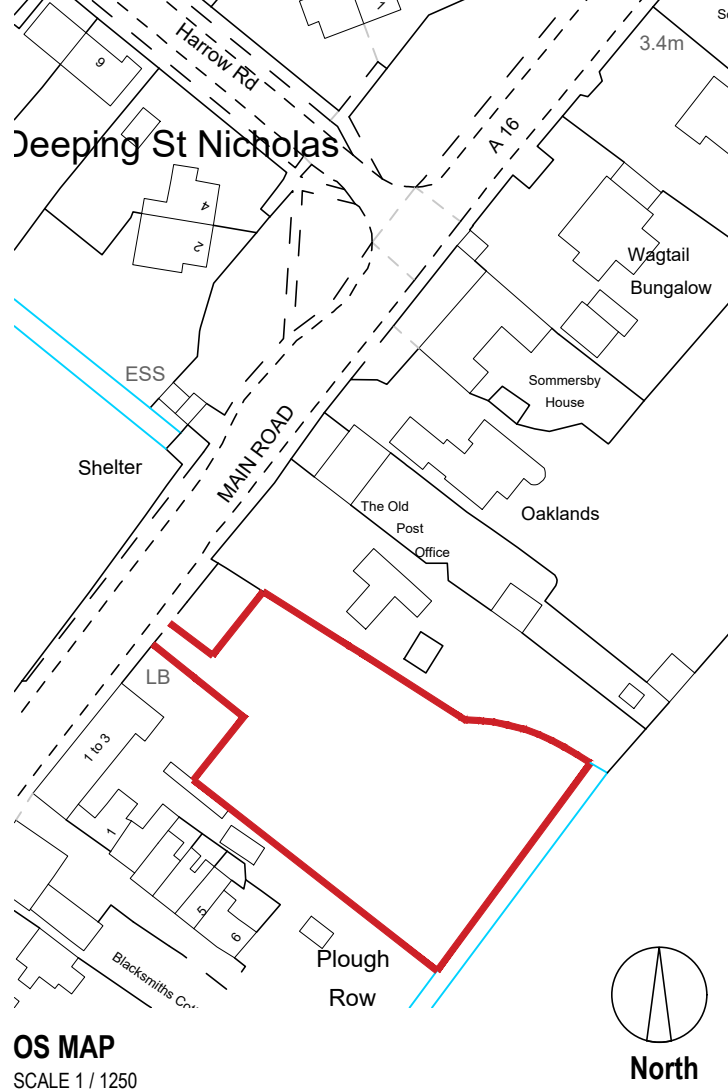

ELEVATION MATERIALS KEY LEGEND

MATERIAL	COLOR	MANUFACTURER
BRICKWORK	HEMMINGSTONE ANTIQUE	HEMMINGSTONE
BRICK - ENGINEERING	BLUE - UP TO RENDER	TBC
UPVC WINDOWS	WHITE	TBC
UPVC RWP	BLACK	TBC
UPVC COMPOSITE DOORS	WHITE	TBC
BRICK BANDING/FEATURE	STAFFORDSHIRE SMOOTH	IBSTOCK
WINDOW SOUNDOOR	BUFF, BATH HADDONSTONE	HADDONSTONE
FASCIA / SOFFIT BOARD	BLACK UPVC	TBC
TILES	EDGEMERE (SMOOTH GREY FINISH)	MARLEY ETERNIT
CILLS	STONE (BATH COLOUR) NO STONE HEADS SOLDIER COURSE GROUND FL	TBC

Insulated GRP composite front entrance door set to be PAS 023/024 certified. To be fitted with multi-point locking system, door viewer, security chain, door stop, doorbell and door numbers.

Revision: C- 01.12.21 - MK - ASHP HAS BEEN ADDED
Revision: B- 22.11.21 - MK - INTERNAL BATHROOM CHANGES
Revision: A- 03.01.21 - MK - CHANGE OF MATERIALS, INTERNAL LAYOUT CHANGES

dsa design studio architects.

Regent House,
7 Upper King Street,
Leicester LE1 6XB
Tel: 0116 251 0606
Email: info@ds-a.co.uk
Web: www.ds-a.co.uk

Drawing Stage	
FEASIBILITY	TENDER
PLANNING	CONSTRUCTION
BUILDING REGULATIONS	AS BUILT

Project: 20058 - The Former Plough, Main Road, PE11 3EN

Client: Mr Kapasi

Sheet Title: Proposed Materials | Planning Application Information

Ref: DSA-20058-PL-01-C

Scale: 1: 100, 1:500, 1:1250 @ A2

Date: 02-07-2020

Drawn: T.H. Checked: R.P.

THIS DRAWING IS ISSUED FOR THE SOLE AND EXCLUSIVE USE OF THE NAMED RECIPIENT. DISTRIBUTION TO ANY THIRD PARTY IS ON THE STRICT UNDERSTANDING THAT NO LIABILITY IS ACCEPTED BY DESIGN STUDIO ARCHITECTS LTD FOR ANY DISCREPANCIES, ERRORS OR OMISSIONS THAT MAY BE PRESENT AND NO GUARANTEE IS OFFERED AS TO THE ACCURACY OF THE INFORMATION SHOWN. THIS DRAWING IS FOR REFERENCE ONLY. PLEASE REPORT ANY DISCREPANCIES TO THE DESIGNER BEFORE ANY WORKS COMMENCE. ALL DIMENSIONS TO BE CHECKED ON SITE BEFORE ANY WORKS COMMENCE. DESIGN STUDIO ARCHITECTS LTD. 2013. COPYRIGHT RESERVED.