




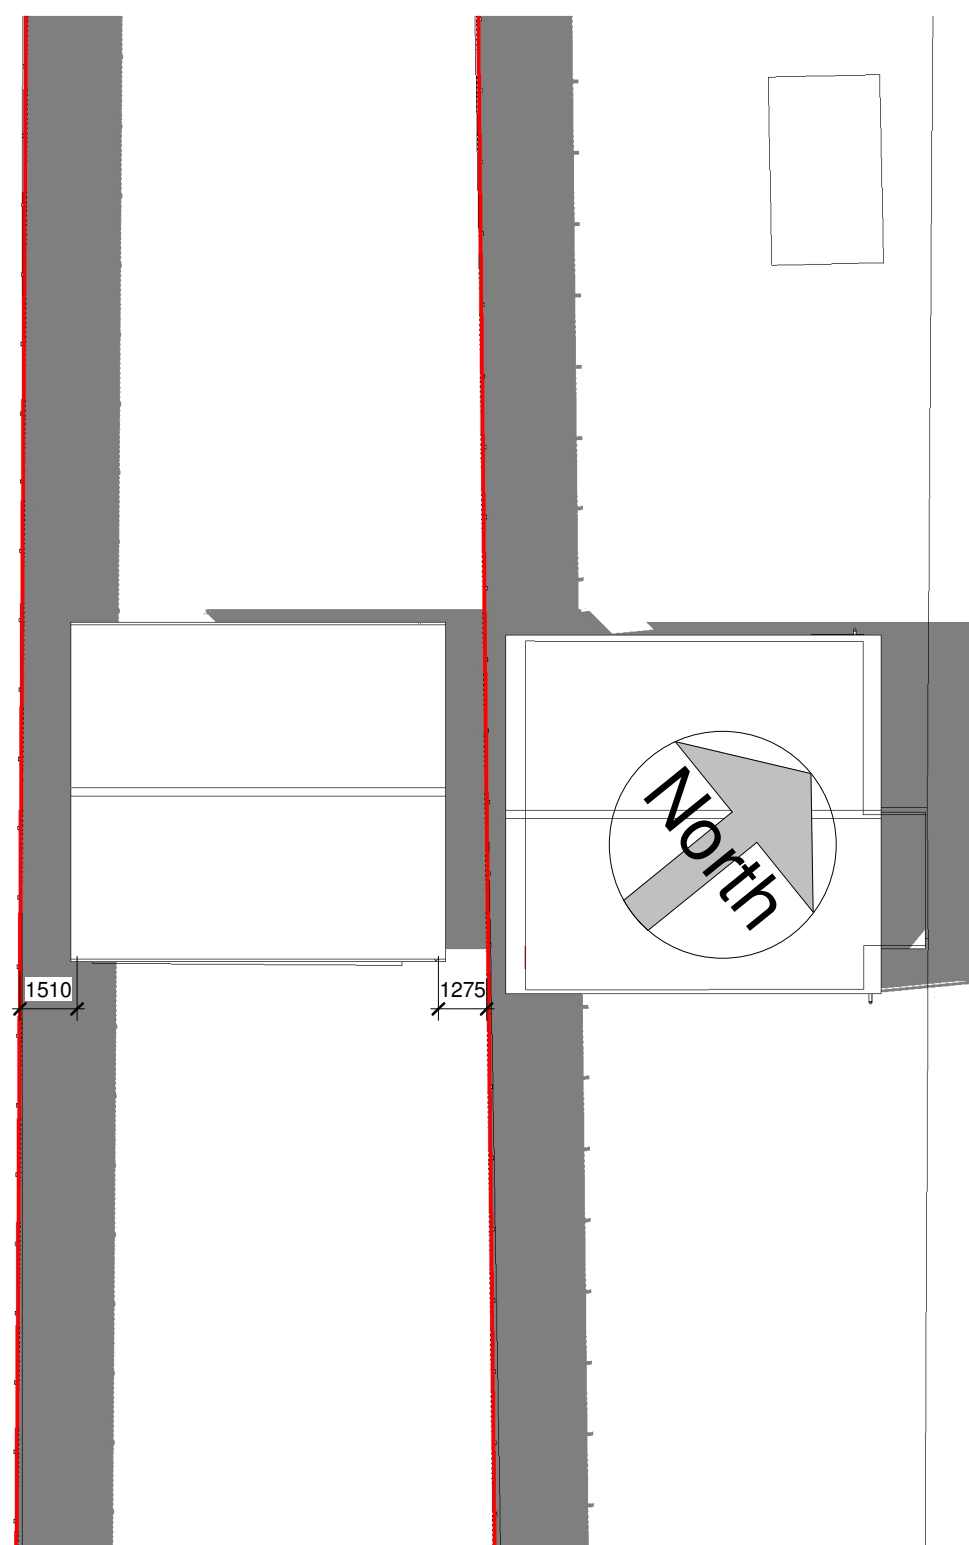


Existing Site Plan Spring
1 : 200
20th March 2022 - 14:00pm

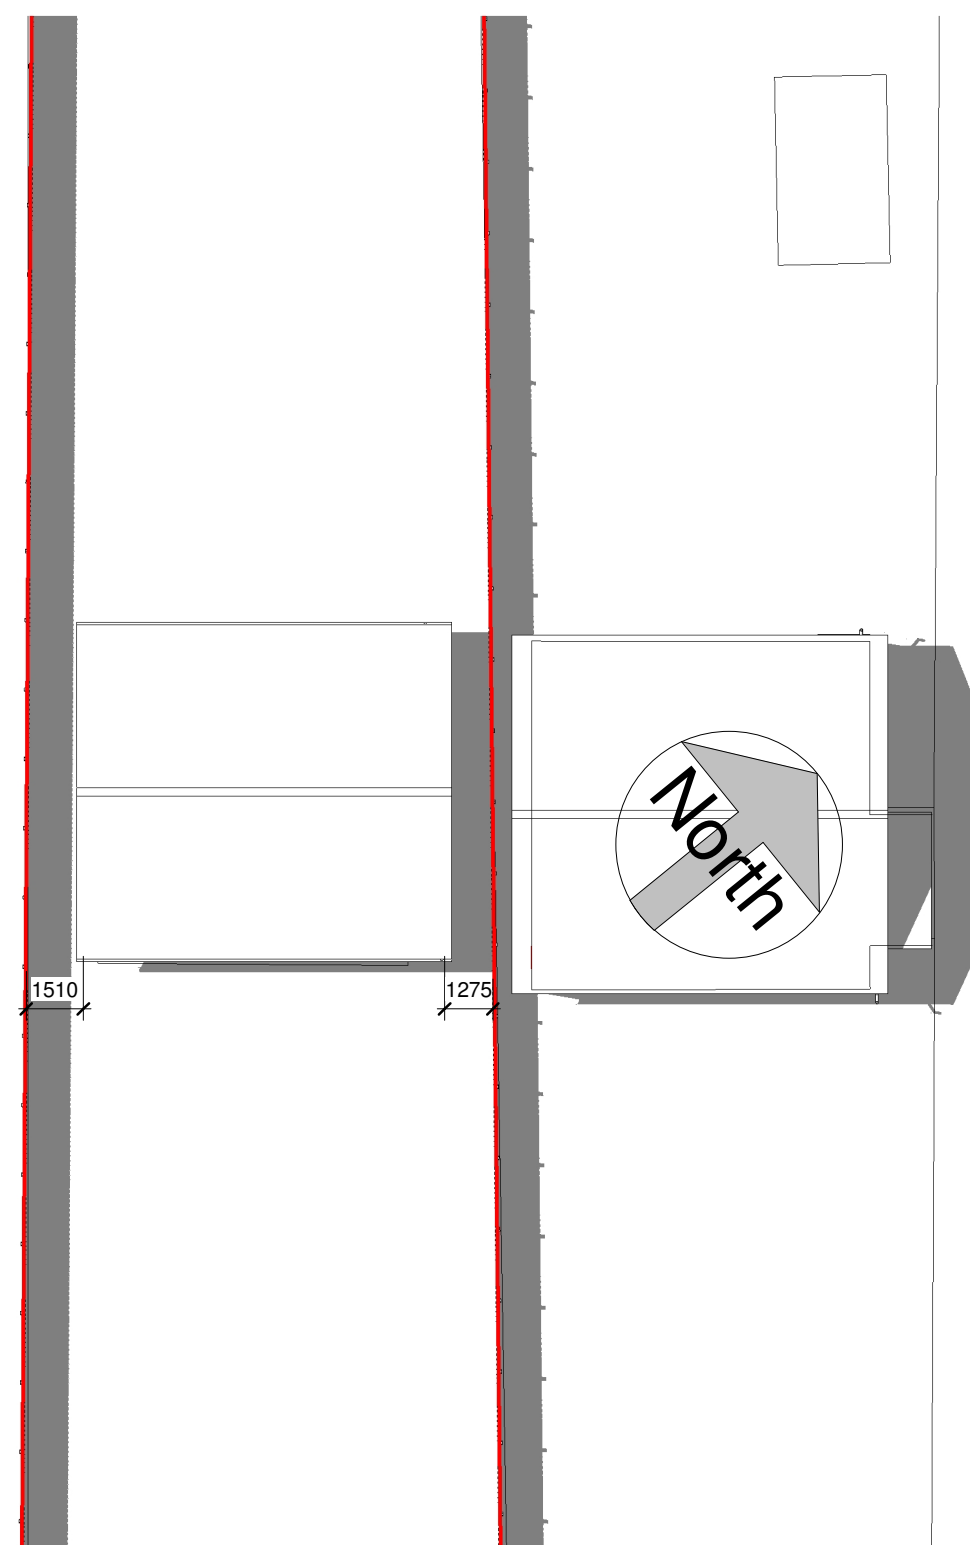


Existing Site Plan Summer
1 : 200
21st June 2022 - 14:00

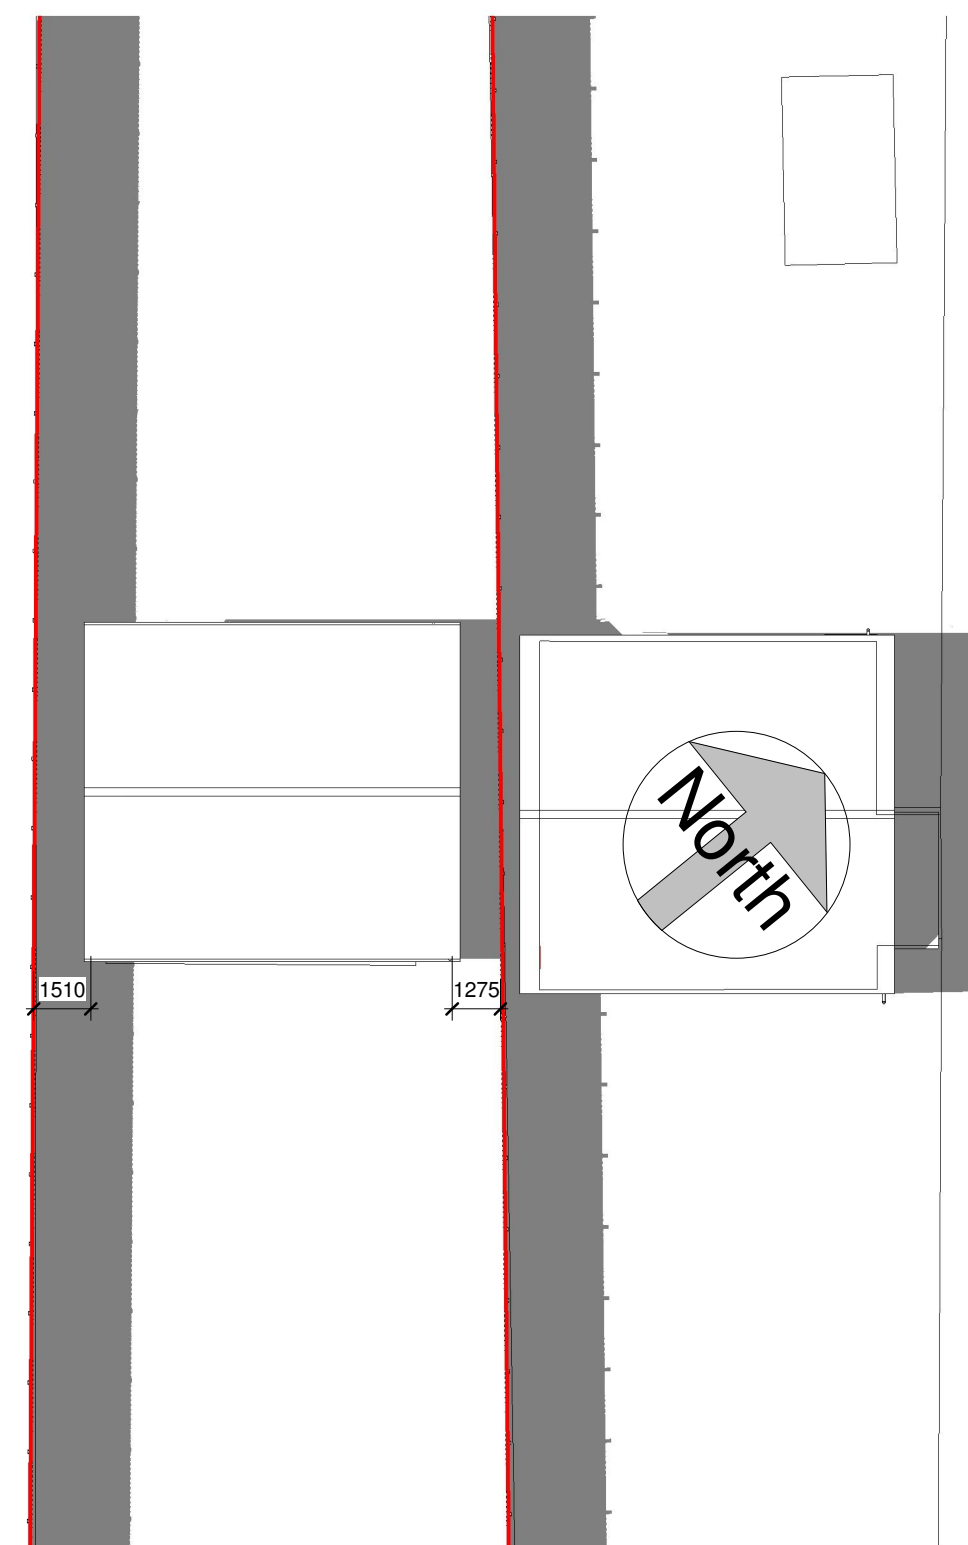


Existing Site Plan Autumn
1 : 200
23rd September 2022 - 14:00

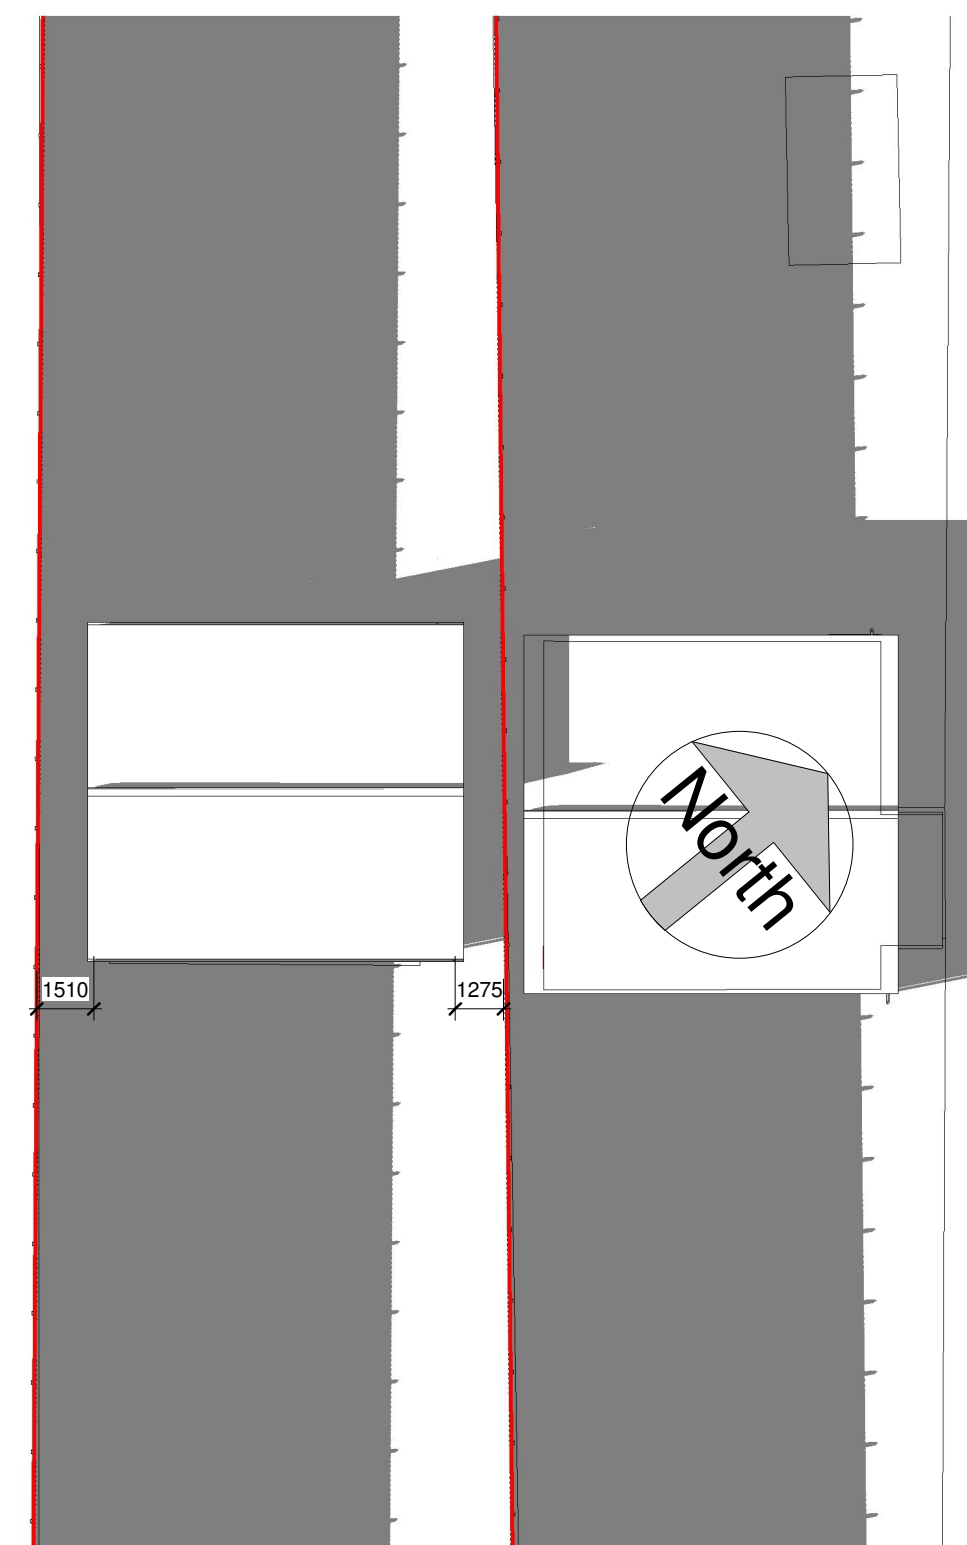


Existing Site Plan Winter
1 : 200
21st December 2022 - 14:00

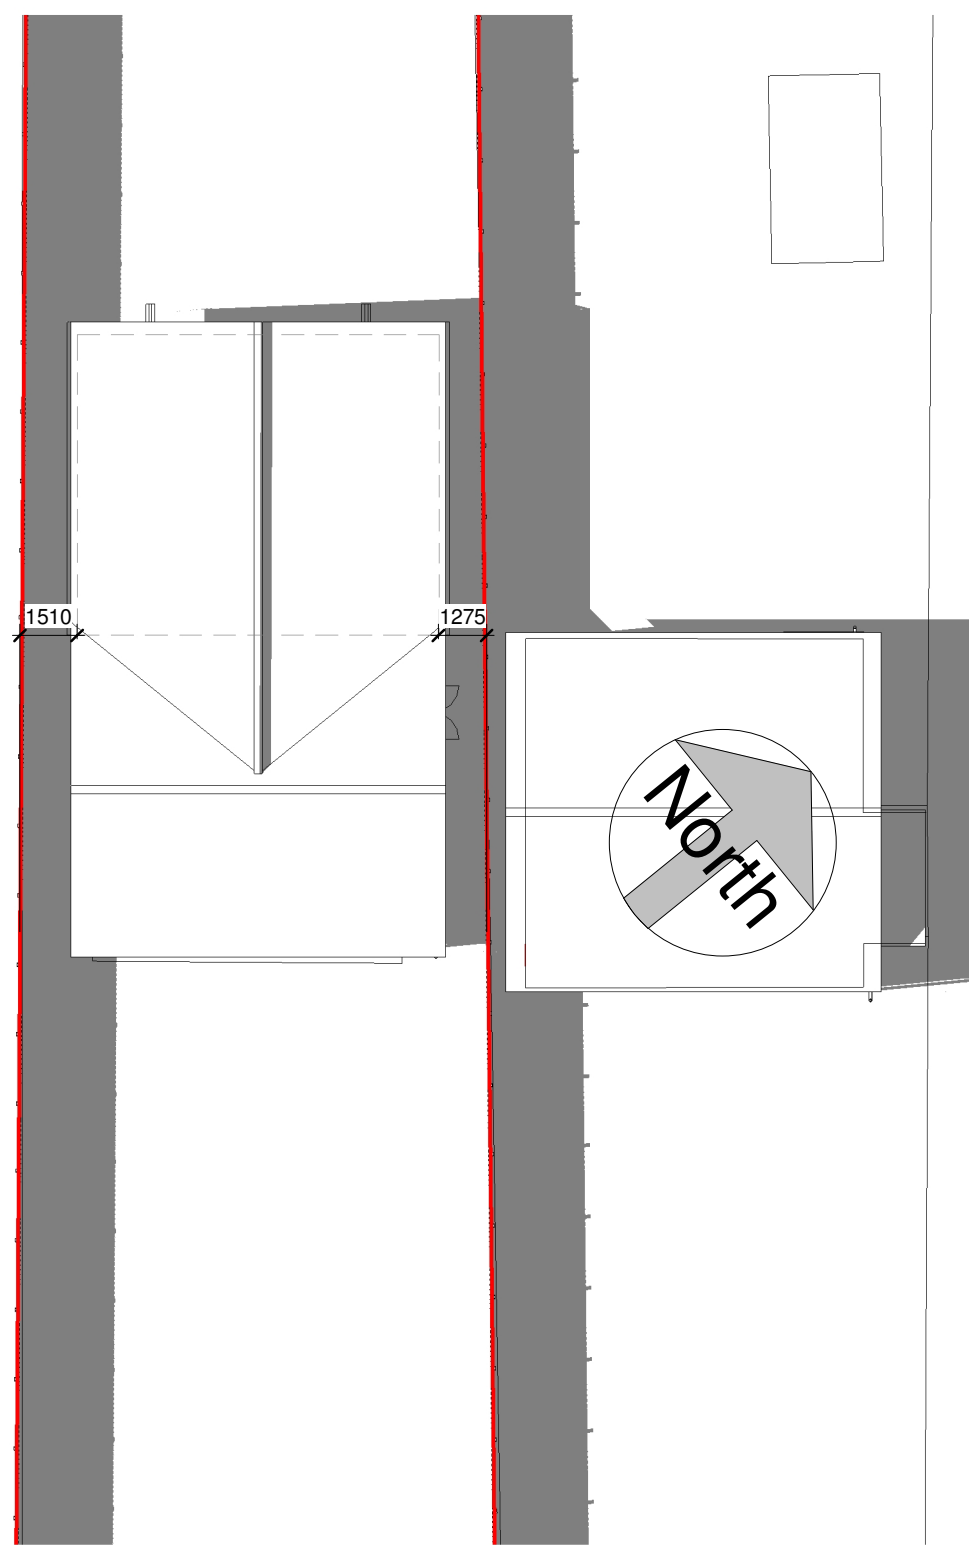


Proposed Site Plan Spring
1 : 200
20th March 2022 - 14:00pm

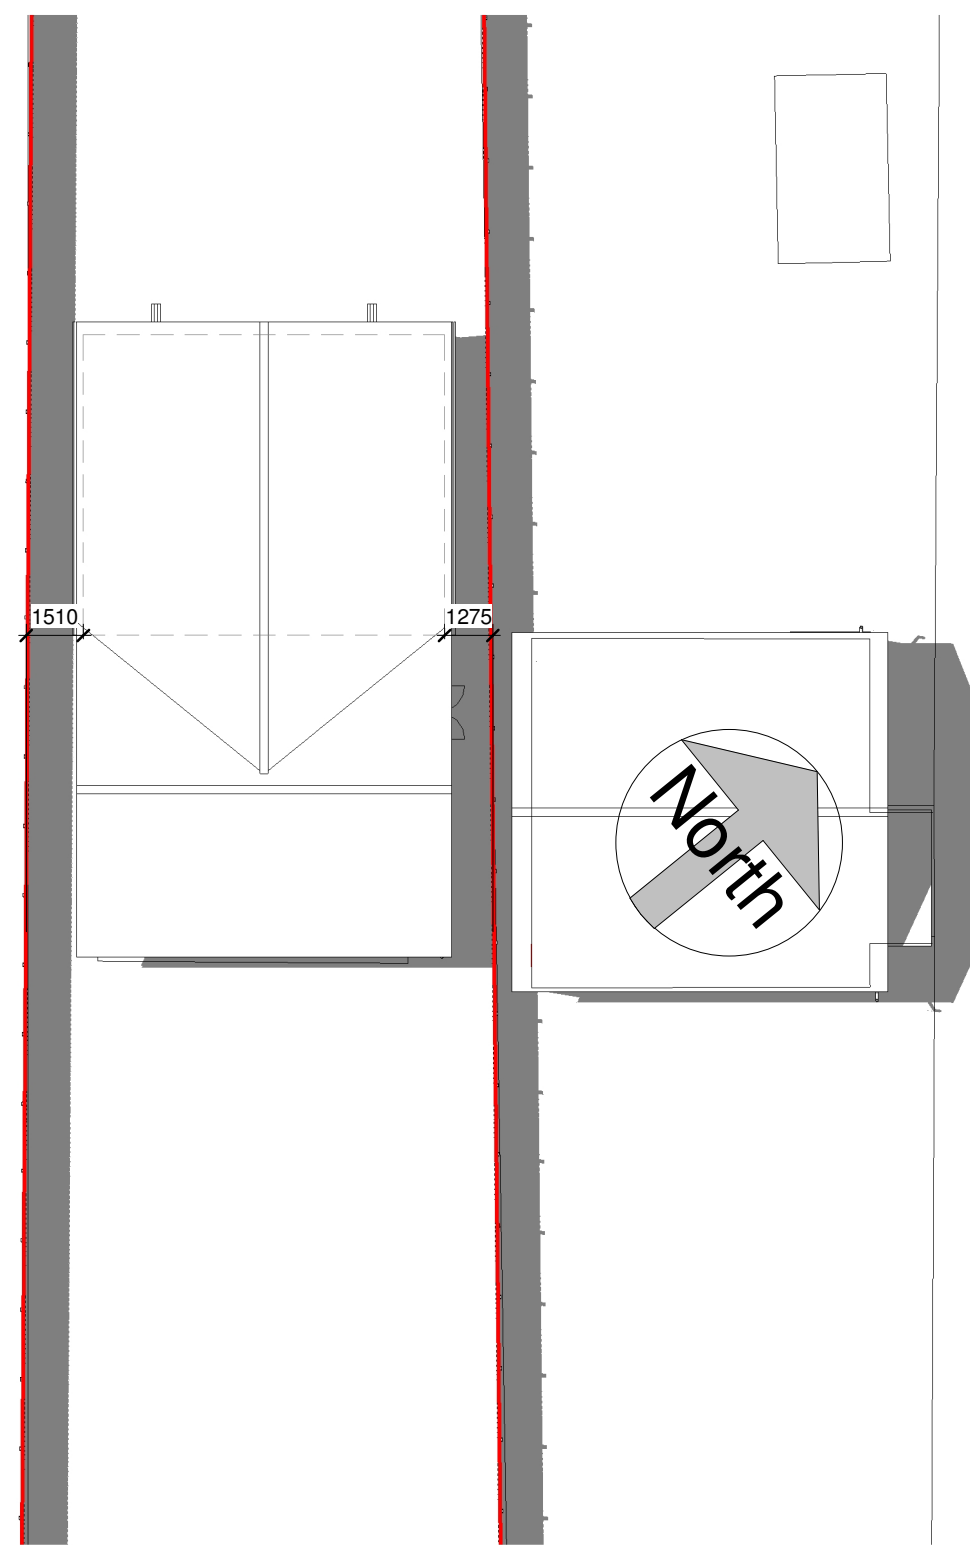

Proposed Site Plan Summer
1 : 200
21st June 2022 - 14:00

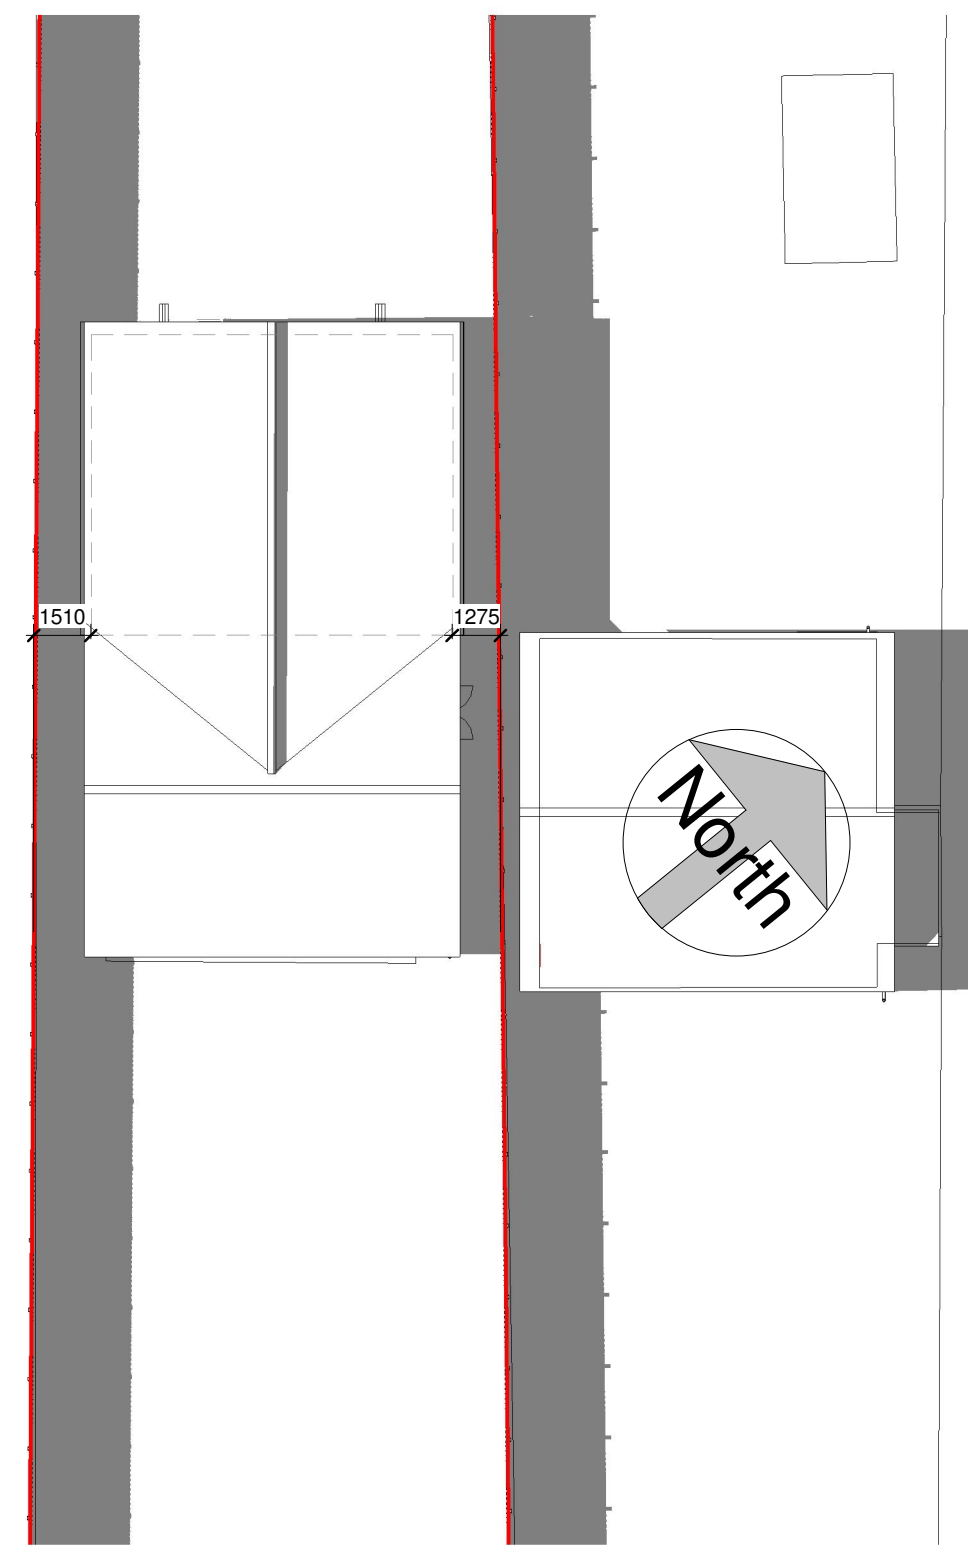

Proposed Site Plan Autumn
1 : 200
23rd September 2022 - 14:00

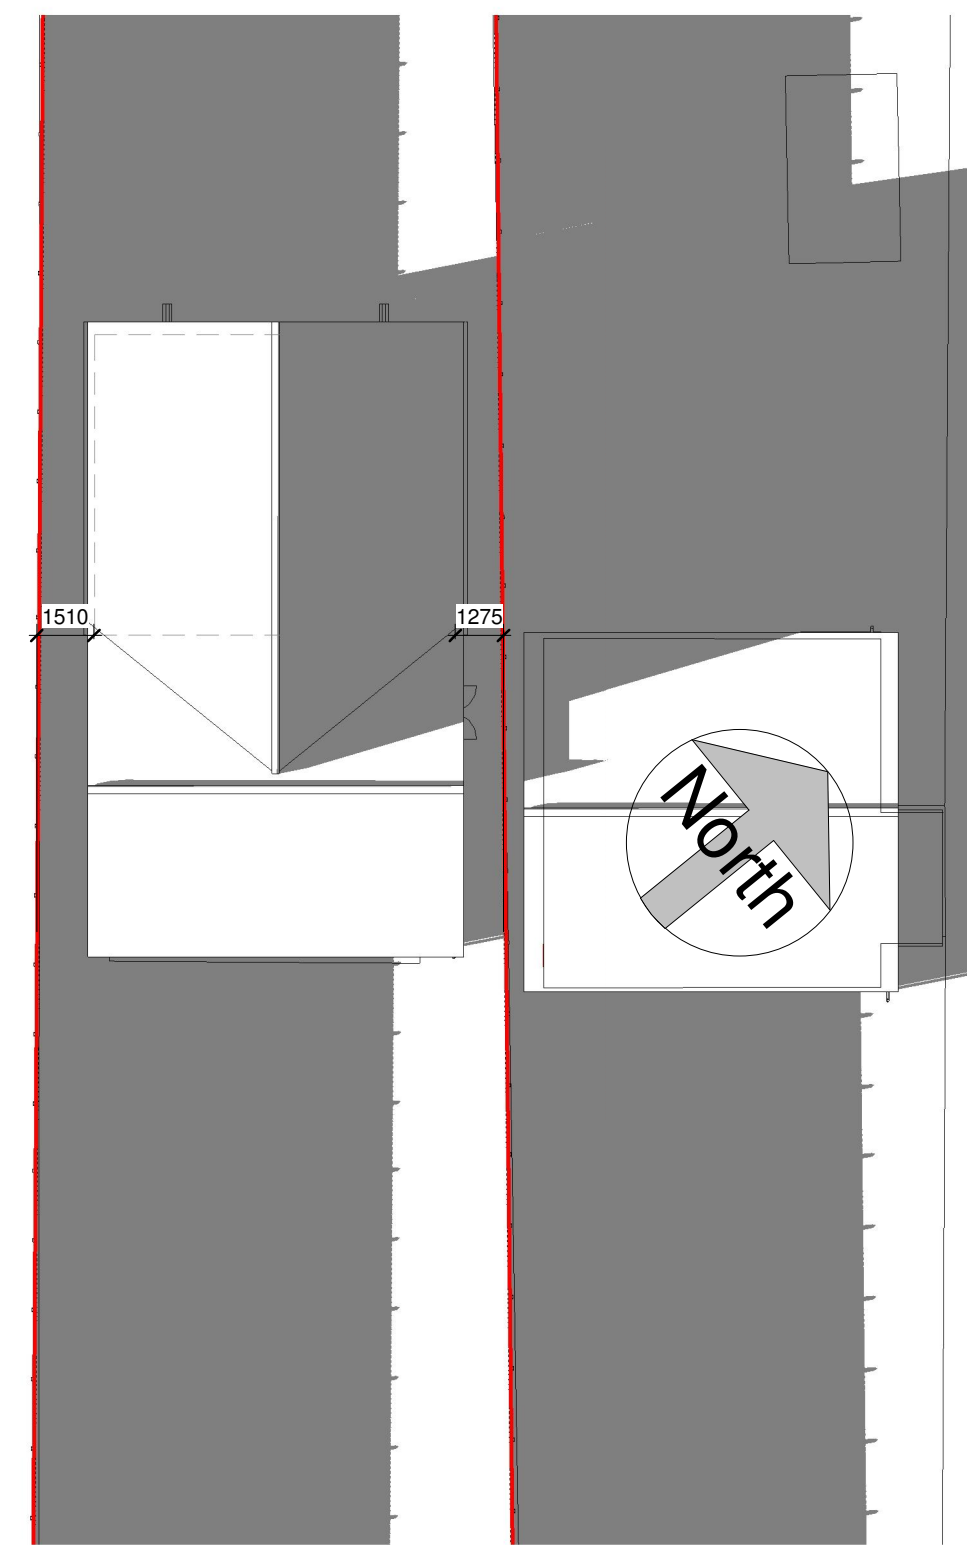

Proposed Site Plan Winter
1 : 200
21st December 2022 - 14:00

[illegible]

Quinquo Campains Lane
Deeping St. Nicholas

Rear Extension

Solar Study

Project number	21050
----------------	-------

Date	03/11/21
------	----------

Drawn by	Author
----------	--------

Paper size	A1
------------	----

P104

Scale 1 : 200