



Project:
New agricultural general purpose building.
Pepper Hill Farm.
Tongue End.
Spalding
Lincs.

Client:
Ken Bavin


Drawing number: 02

KEN BAVIN
PEPPER HILL FARM,
TONGUE END, SPALDING


SCALE 1:100

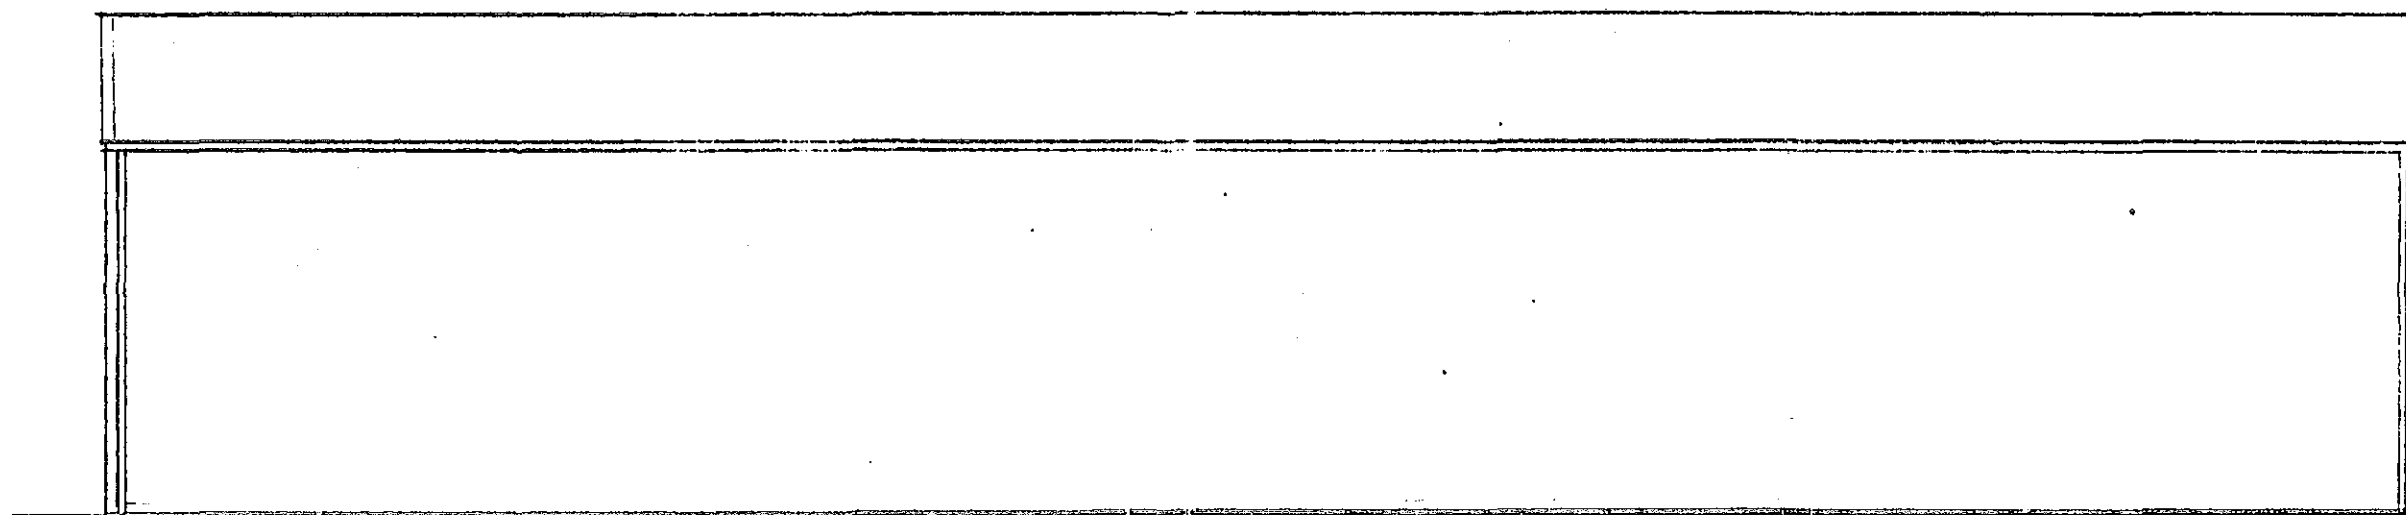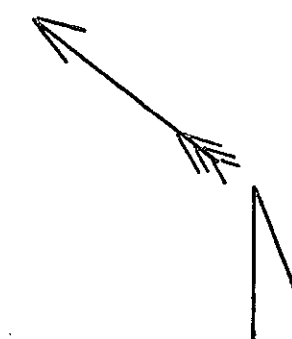


SOUTH ELEVATION

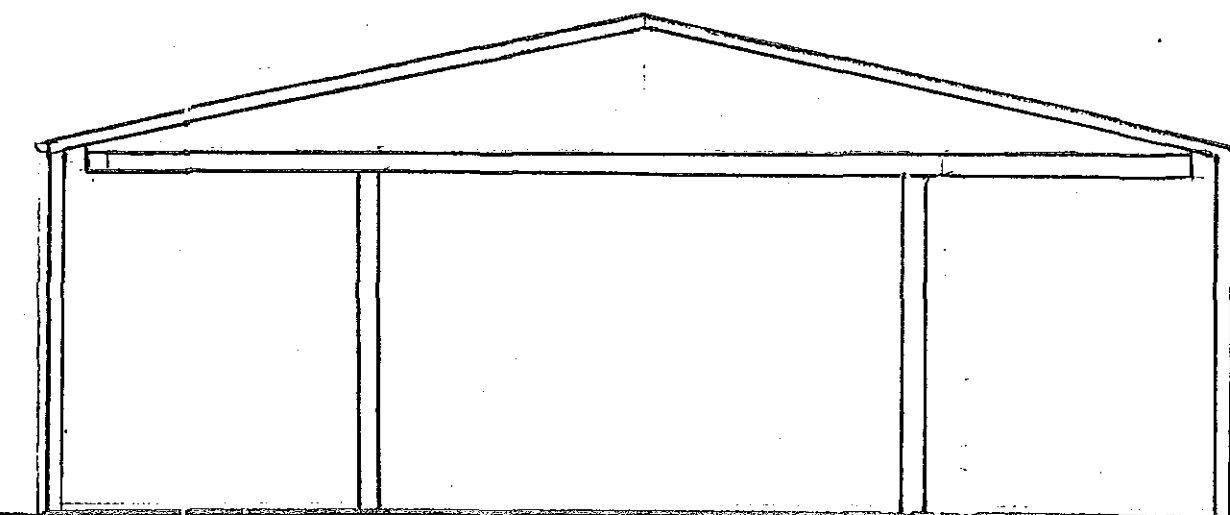

EAST ELEVATION

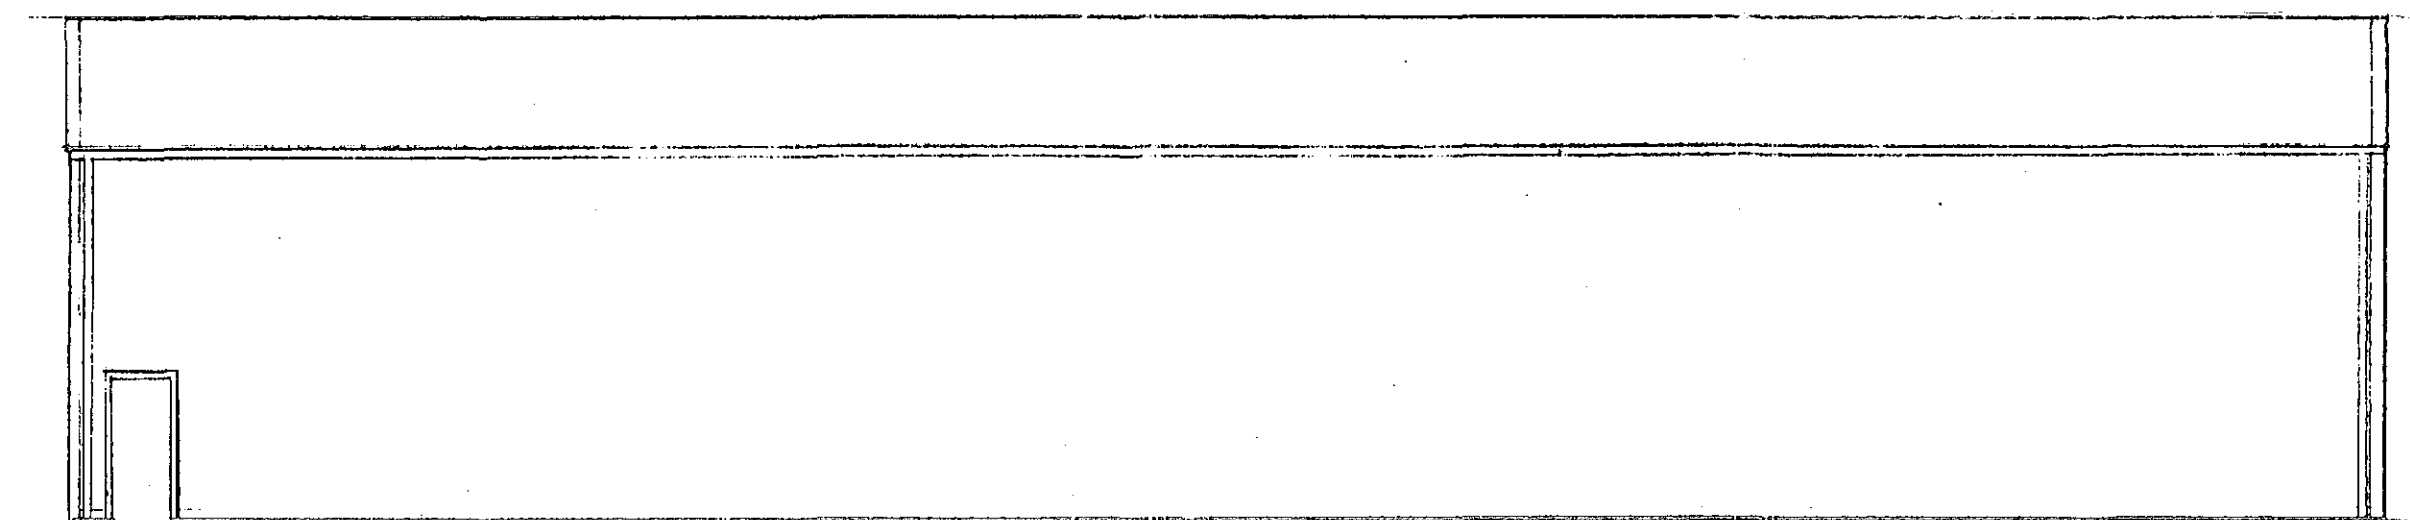

NORTH ELEVATION

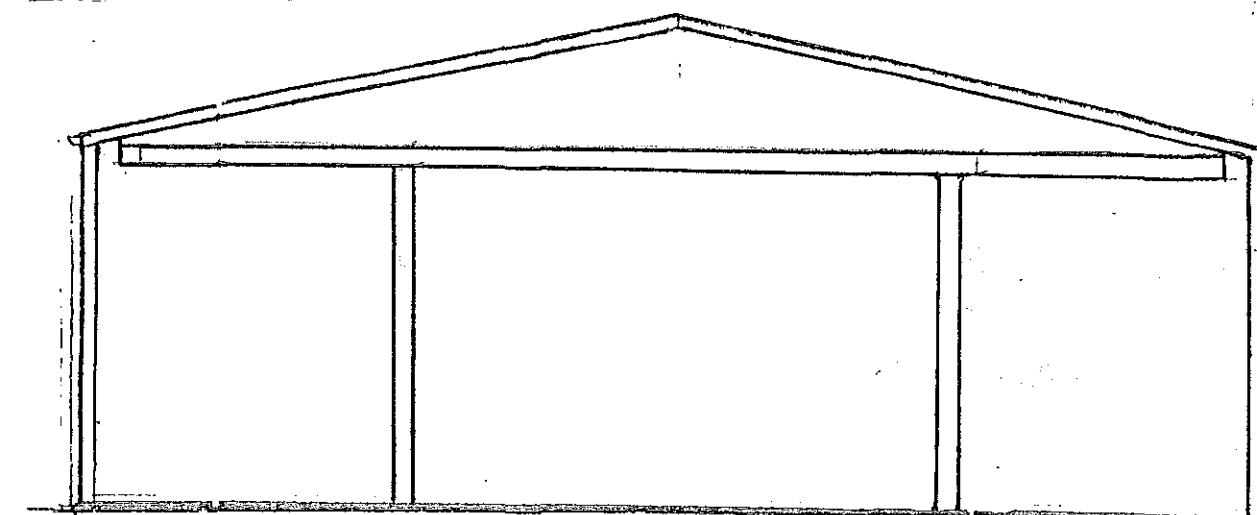

WEST ELEVATION

DETERMINED
PLAN

SHDC
Planning & Development
11 OCT 2006
Ref: 1274/04