


Ordnance Survey Site Plan Drawing

Exclusion: Ryland Design Are
NOT Principal Designer
Unless Appointed Otherwise

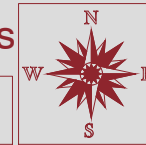


Reproduced from
Ordnance plan
1:1250 Scale by
permission of
Ordnance Survey
on Crown copyright
©. All rights behalf
of the Controller of
Her Majesty's
Stationary Office
reserved. Licence
Number
AR100036881.

This Drawing is the property of Ryland Design. Copyright is reserved by them and the Drawing is issued on the condition that it is not copied, reproduced, retained or disclosed to any unauthorised person either wholly or in part without the written consent of Ryland Design.

Notes

1. All dimensions to be verified on site prior to any fabrication or site works being commenced.
2. Any discrepancies to be reported to Ryland Design before any work is put in hand.
3. Do not scale from this Drawing, use figured dimensions only, contractors are responsible for taking and checking all site dimensions.
4. All dimensions are in millimetres unless stated otherwise.
5. This Drawing is to be read in conjunction with relevant Consultant and Specialists Drawings.
6. This Drawing is to be read in conjunction with Drawing Nos.

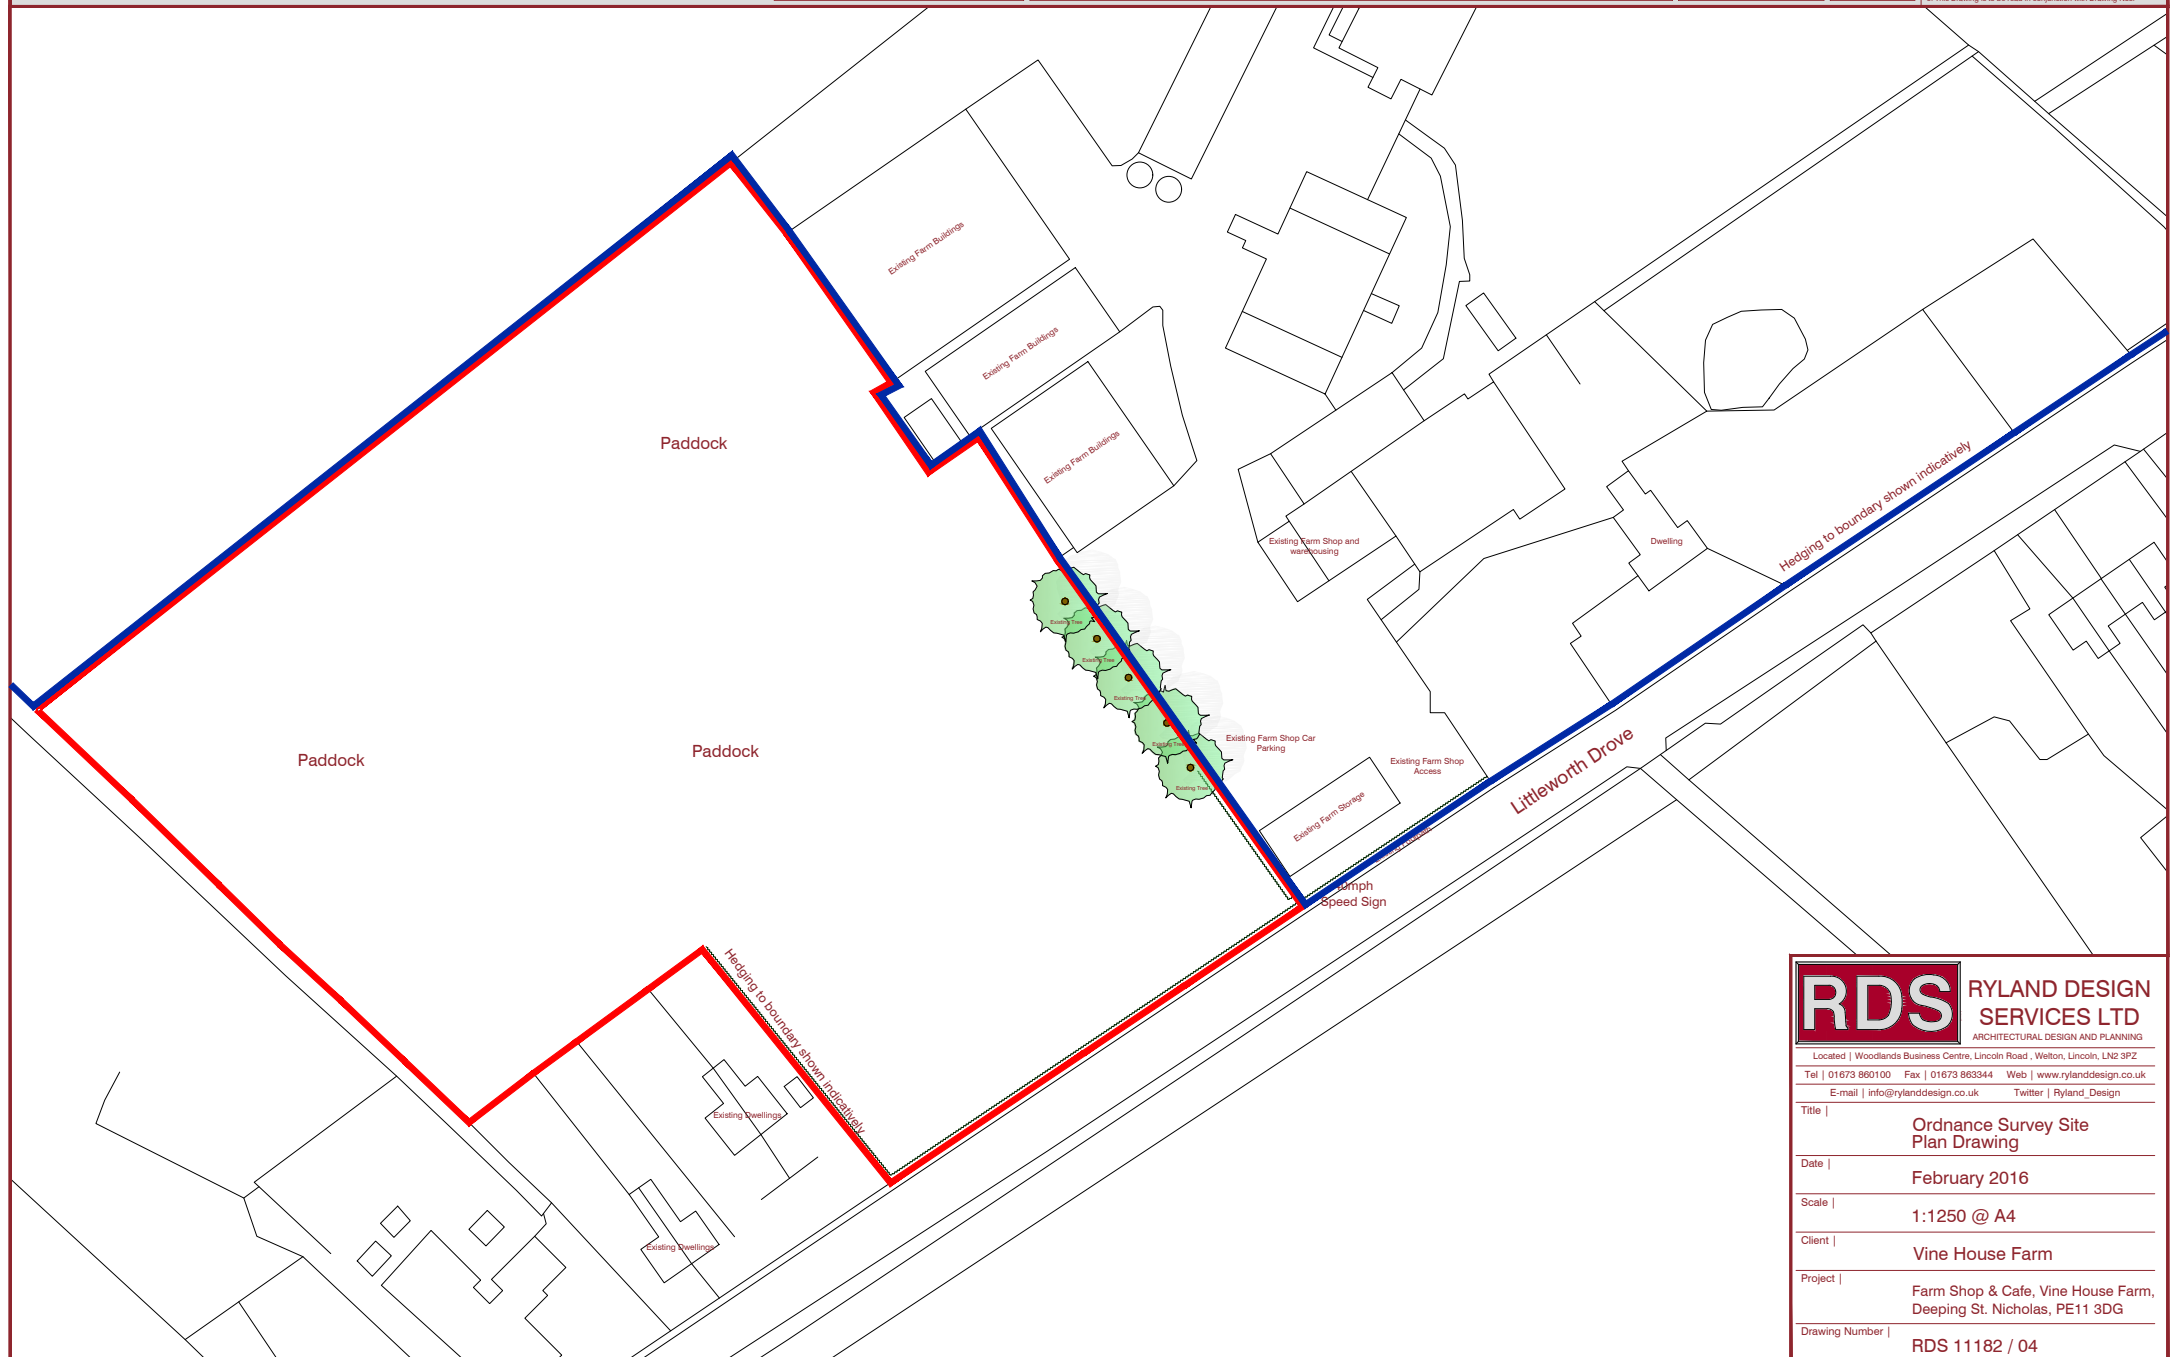

**RYLAND DESIGN
SERVICES LTD**
ARCHITECTURAL DESIGN AND PLANNING

Located | Woodlands Business Centre, Lincoln Road, Welton, Lincoln, LN2 3PZ

Tel | 01673 860100 Fax | 01673 863344 Web | www.rylanddesign.co.uk

E-mail | info@rylanddesign.co.uk Twitter | [Ryland_Design](#)

Title	Ordinance Survey Site Plan Drawing
Date	February 2016
Scale	1:1250 @ A4
Client	Vine House Farm
Project	Farm Shop & Cafe, Vine House Farm, Deeping St. Nicholas, PE11 3DG
Drawing Number	RDS 11182 / 04