


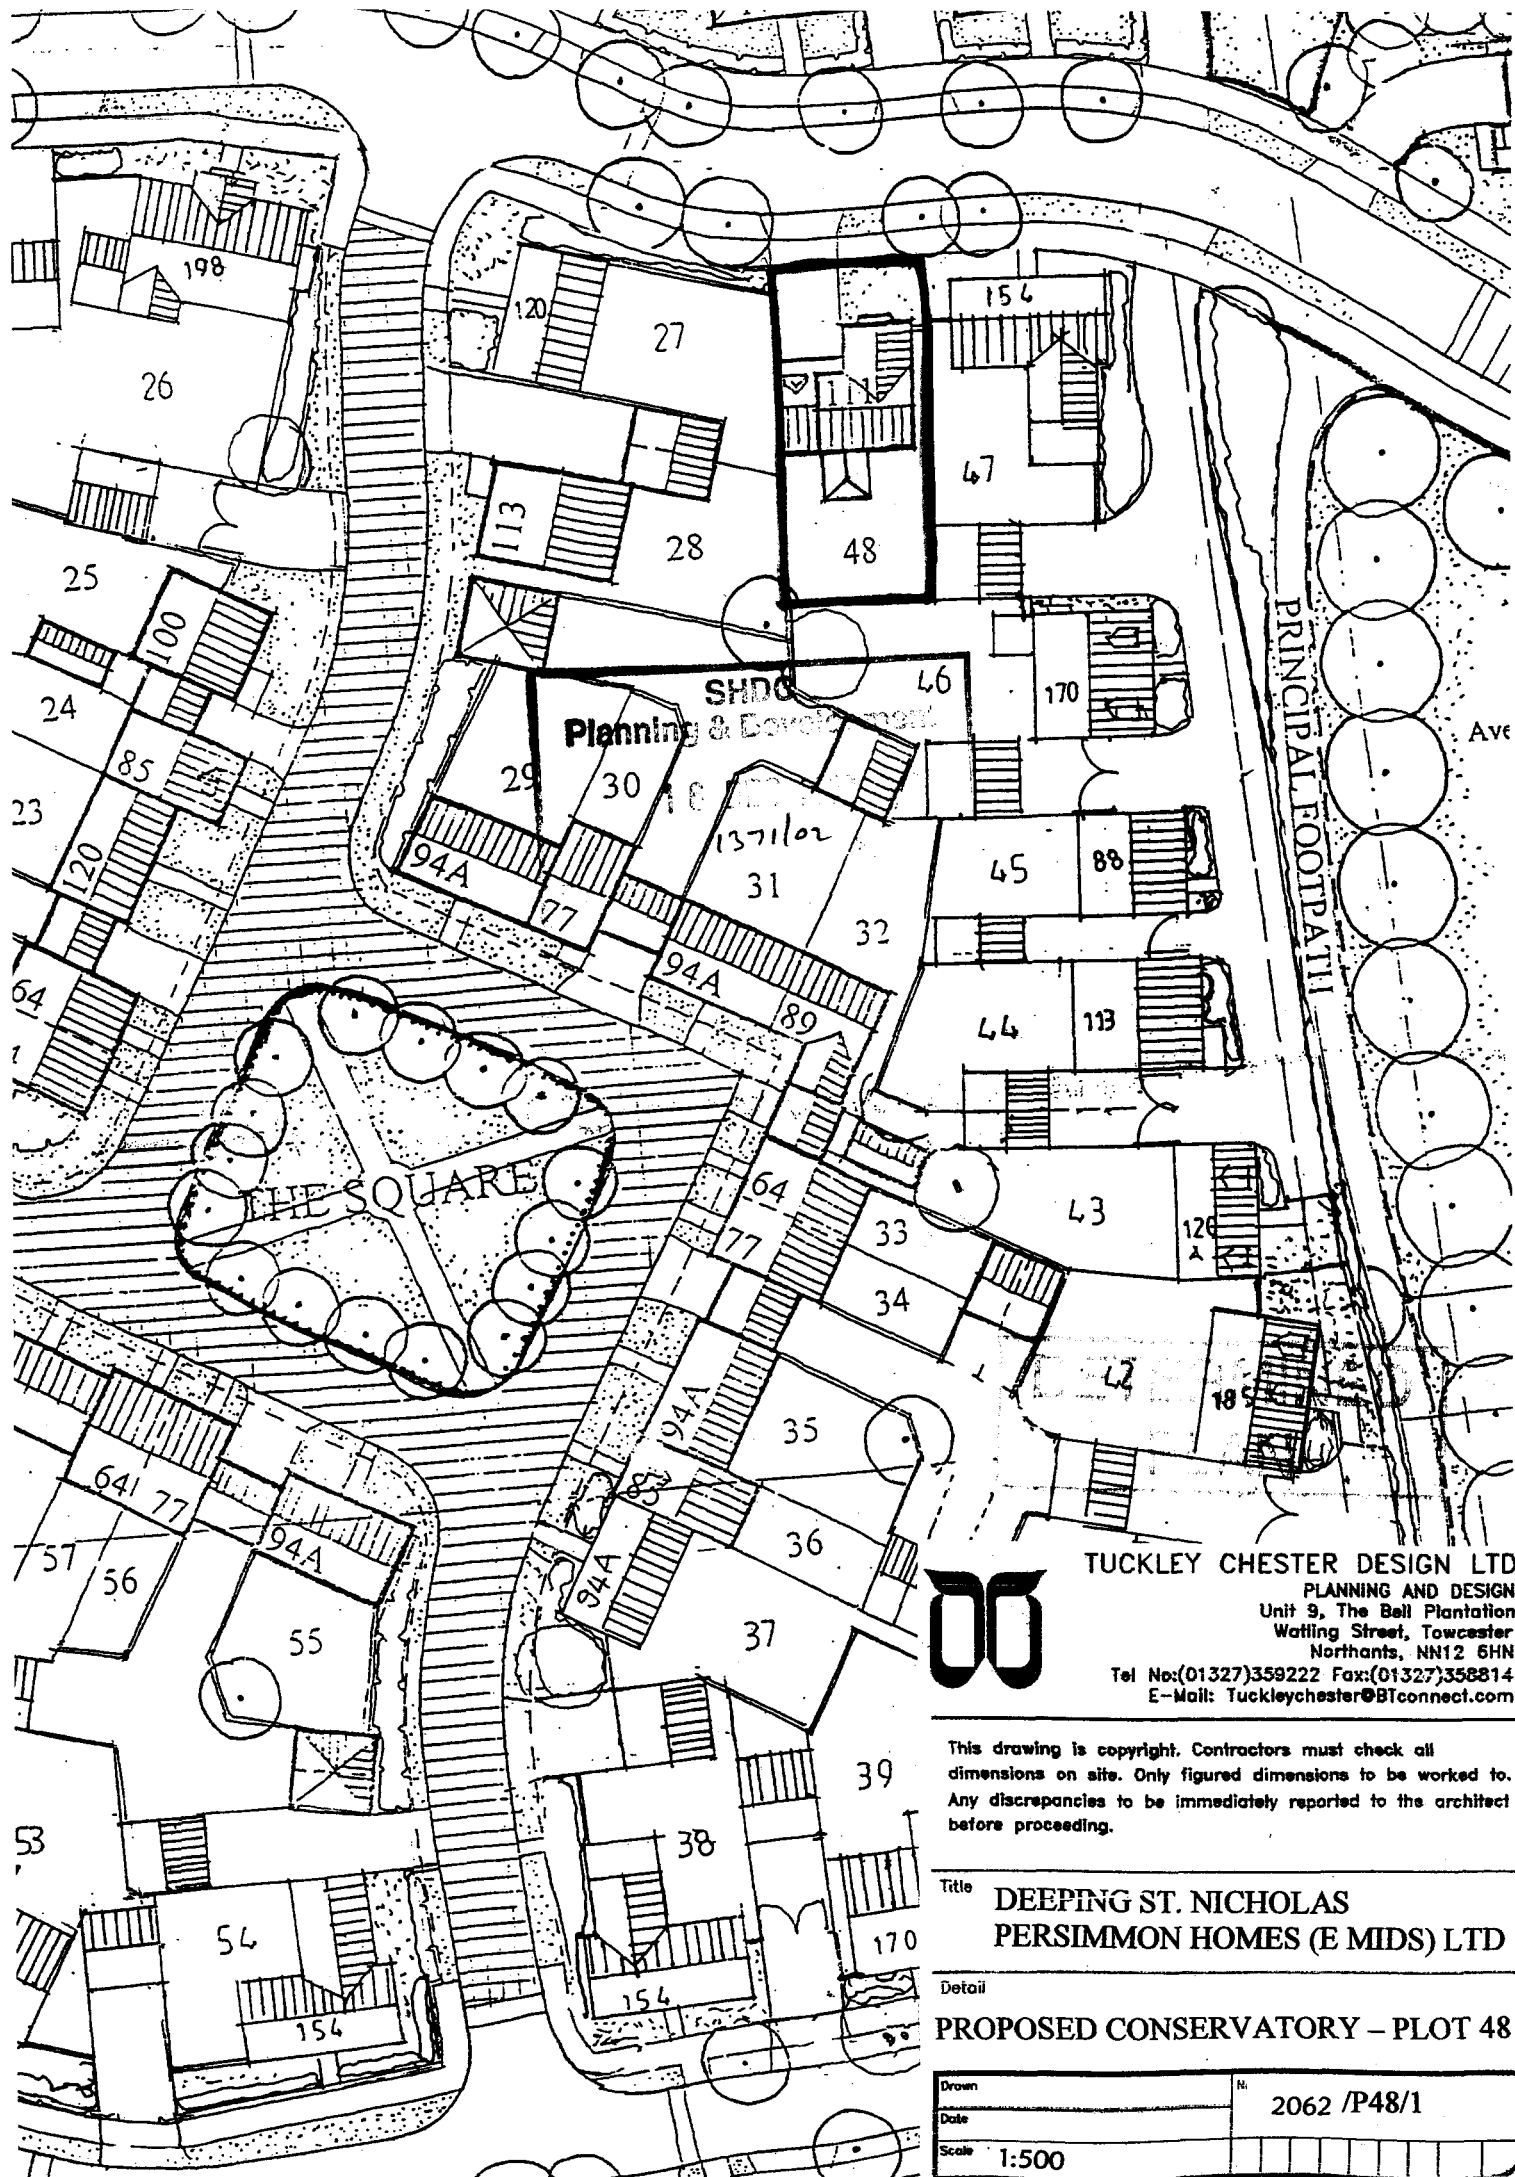


TUCKLEY CHESTER DESIGN LTD
 PLANNING AND DESIGN
 Unit 9, The Bell Plantation
 Watling Street, Towcester
 Northants, NN12 6HN
 Tel No: (01327) 359222 Fax: (01327) 358814
 E-Mail: Tuckleychester@BTconnect.com

This drawing is copyright. Contractors must check all dimensions on site. Only figured dimensions to be worked to. Any discrepancies to be immediately reported to the architect before proceeding.

Title **DEEPING ST. NICHOLAS**
PERSIMMON HOMES (E MIDS) LTD

Detail
PROPOSED CONSERVATORY - PLOT 48

Drawn	2062 /P48/1
Date	
Scale 1:500	

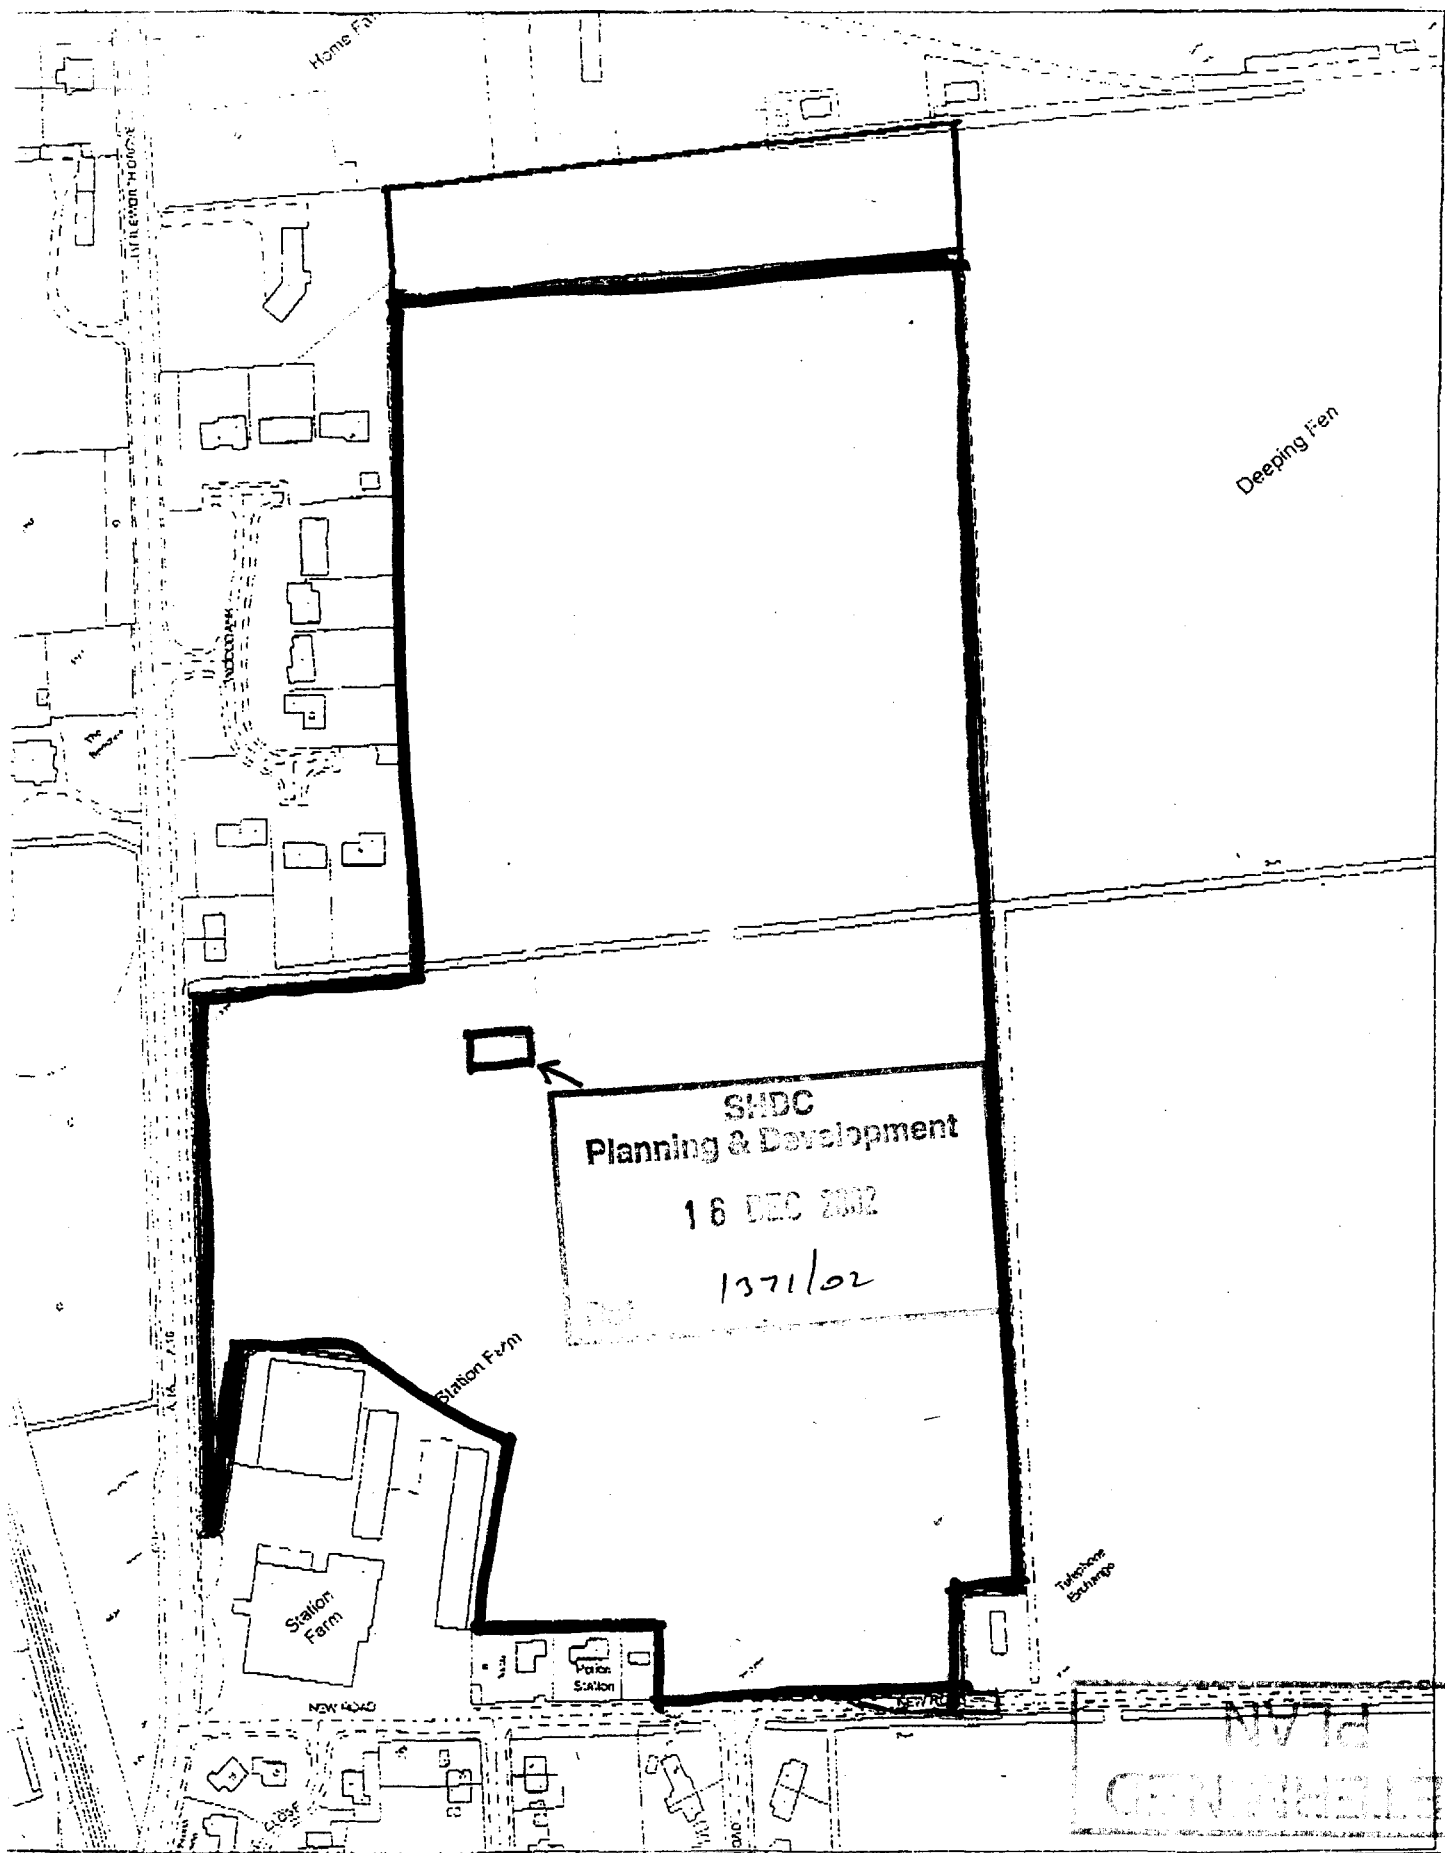

TUCKLEY CHESTER DESIGN LTD
 PLANNING AND DESIGN
 Unit 9, The Bell Plantation
 Watling Street, Towcester
 Northants, NN12 5HN
 Tel No: (01327) 359222 Fax: (01327) 358811
 E-Mail: Tuckleychester@BTconnect.com

This drawing is copyright. Contractors must check all dimensions on site. Only figured dimensions to be worked to. Any discrepancies to be immediately reported to the architect before proceeding.

Title **DEEPING ST. NICHOLAS**
PERSIMMON HOMES (E MIDS) LTD

Detail

PLOT LOCATION PLAN - PLOT 48

Drawn

Date


Scale

No.


2062/PL/1

Scale:
 1:2500




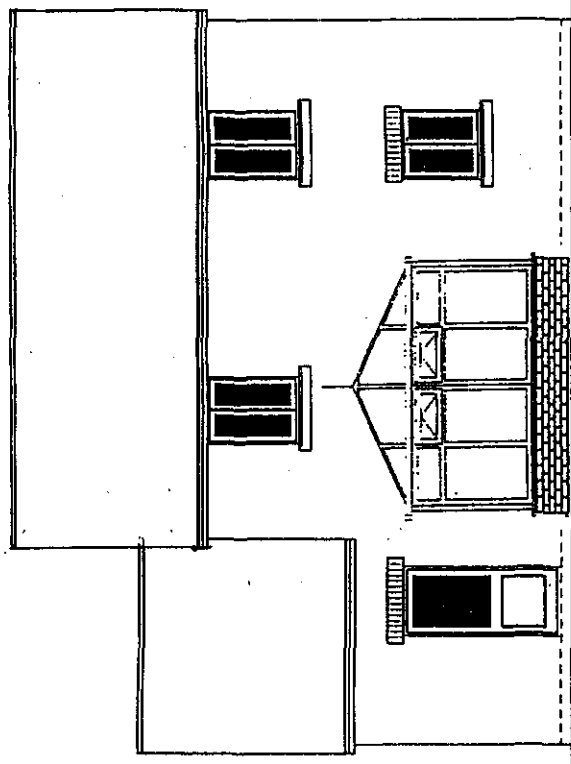

REAR ELEVATION

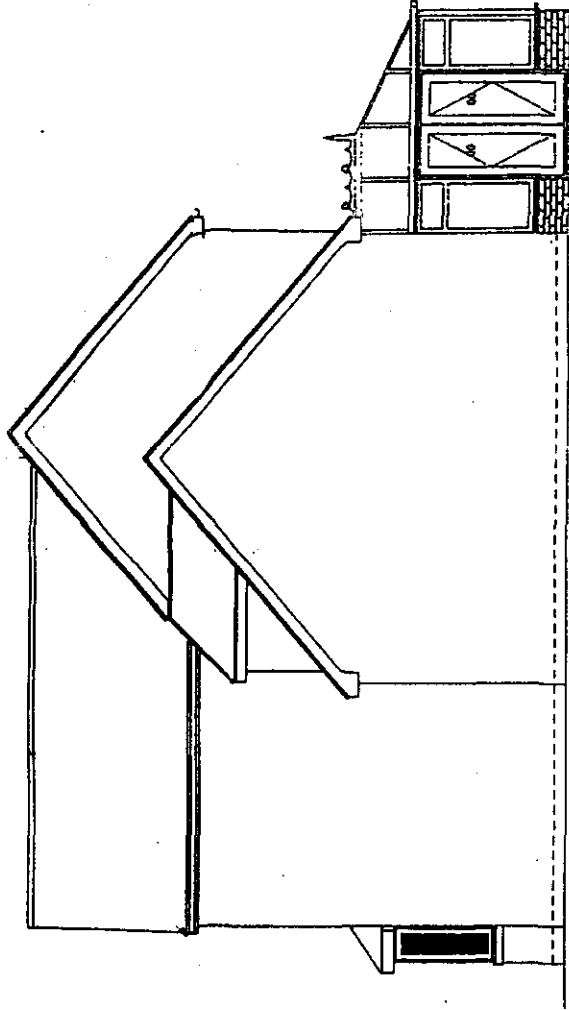

SIDE ELEVATION

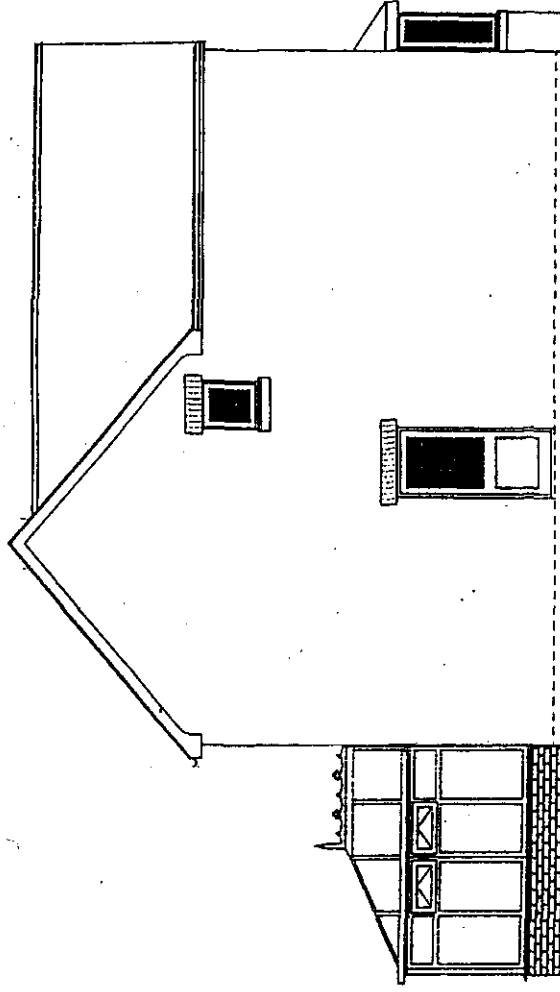

SIDE ELEVATION

SHDC
Planning & Development

16 DEC 2002

1371/02

DEVELOPED
PLAN

TUCKLEY CHESTER DESIGN LTD
PLANNING AND DESIGN
Unit 9, The Bell Plantation
Watling Street, Towcester
Northants, NN12 6HN
Tel No: (01327) 359222 Fax: (01327) 359814
E-Mail: Tuckleychester@btconnect.com




This drawing is copyright. Contractors must check all dimensions on site. Only figured dimensions to be worked to. Any discrepancies to be immediately reported to the architect before proceeding.


Title **DEEPING ST. NICHOLAS**
PERSIMMON HOMES (E MIDS) LTD

Detail
PROPOSED CONSERVATORY - PLOT 48

Drawn	No.	2062/P48/A
Date		
Scale	1:100	

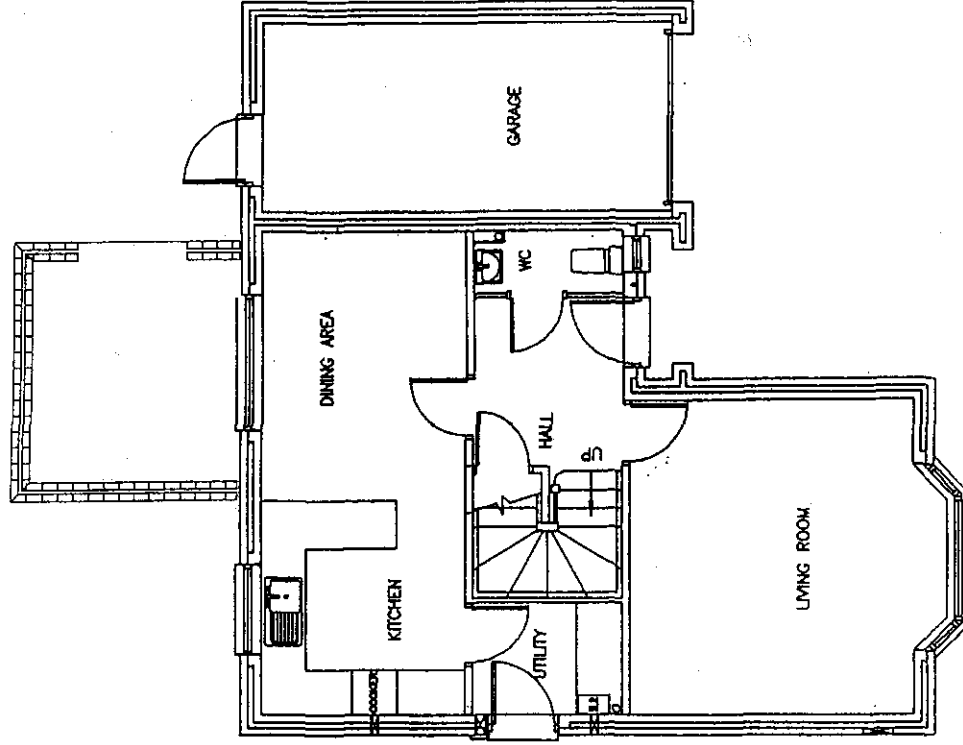

PROPOSED GROUND FLOOR

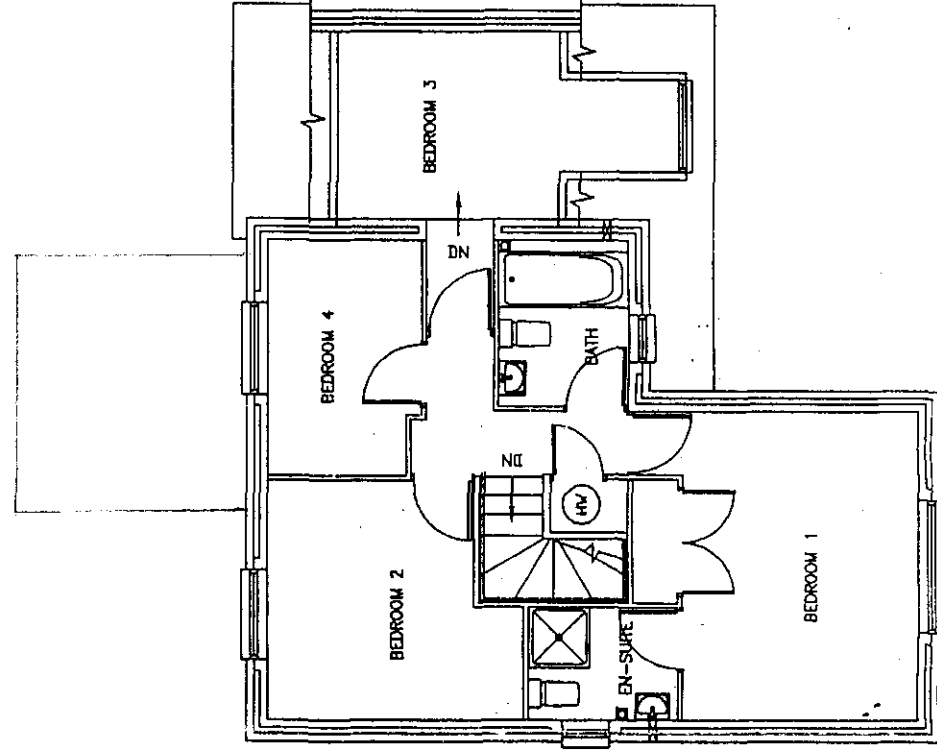

PROPOSED FIRST FLOOR