




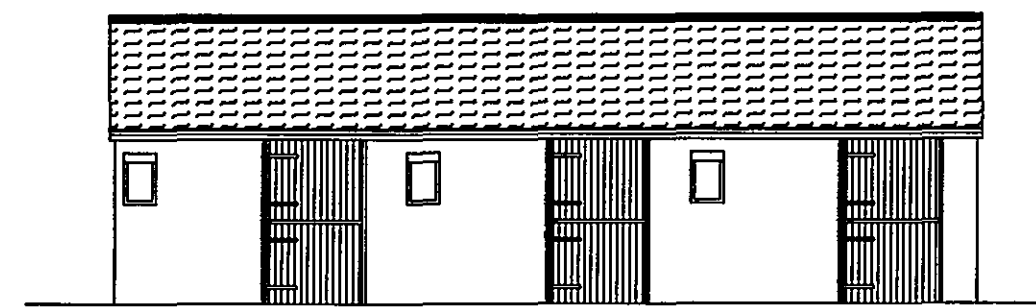


EXISTING FRONT ELEVATION

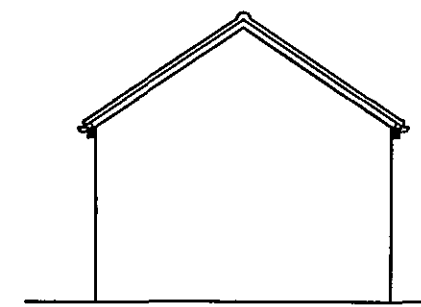


EXISTING SIDE ELEVATION

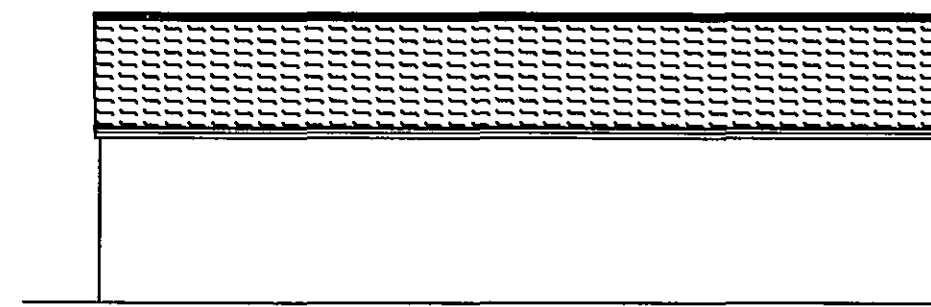


EXISTING REAR ELEVATION

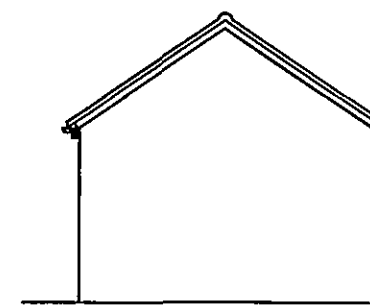


EXISTING SIDE ELEVATION

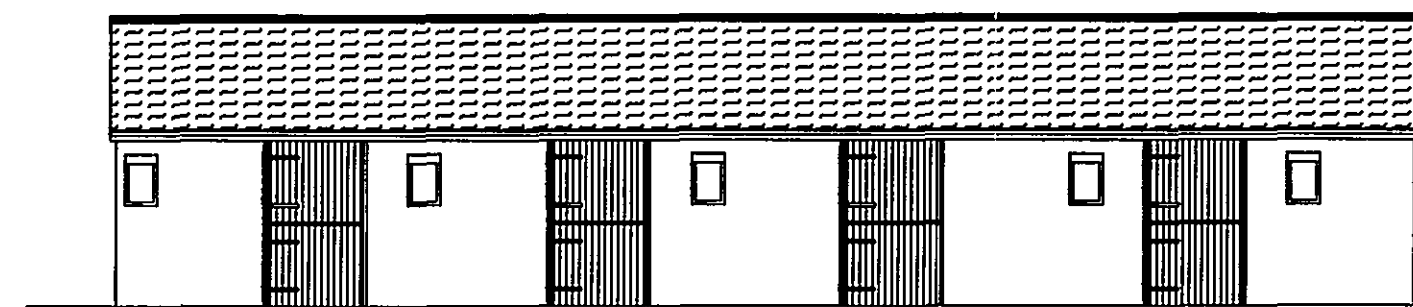


PROPOSED FRONT ELEVATION

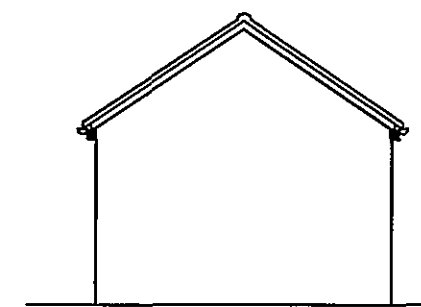

PROPOSED SIDE ELEVATION

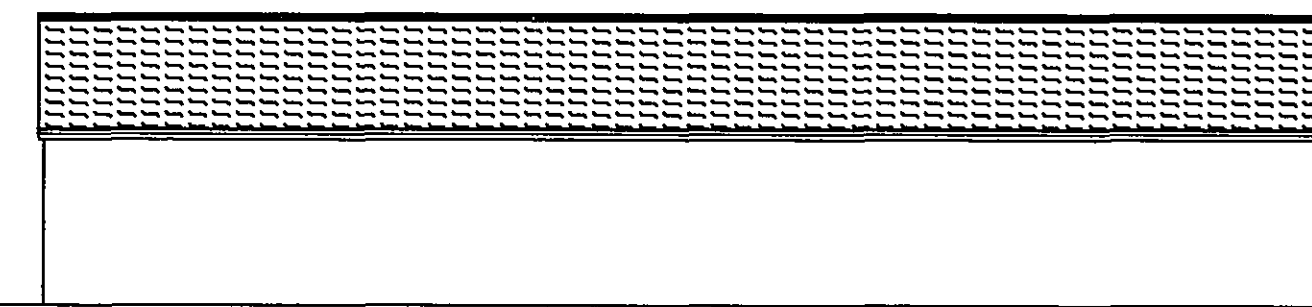

PROPOSED REAR ELEVATION

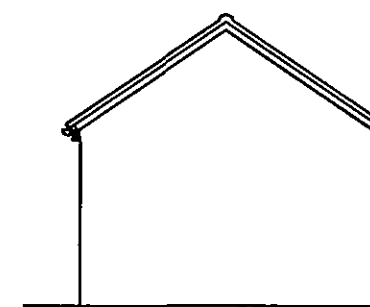

PROPOSED SIDE ELEVATION

NOTES
EXTENSION TO STABLE BLOCK

1-WALLS

BLOCKWORK-Rendered- Type & Colour to Match Existing

2-ROOF

TILES- Type & Colour to Match Existing

3- DOORS & WINDOWS


Wood- Stained units-Type & Colour to Match Existing

NOTE


This drawing and any design shown on it is the copyright of R&M Associates and must not be used for any purposes whatsoever without their written consent.

All dimensions shown to be verified on site and R&M Associates informed of any discrepancy.


DO NOT SCALE-IF IN DOUBT ASK

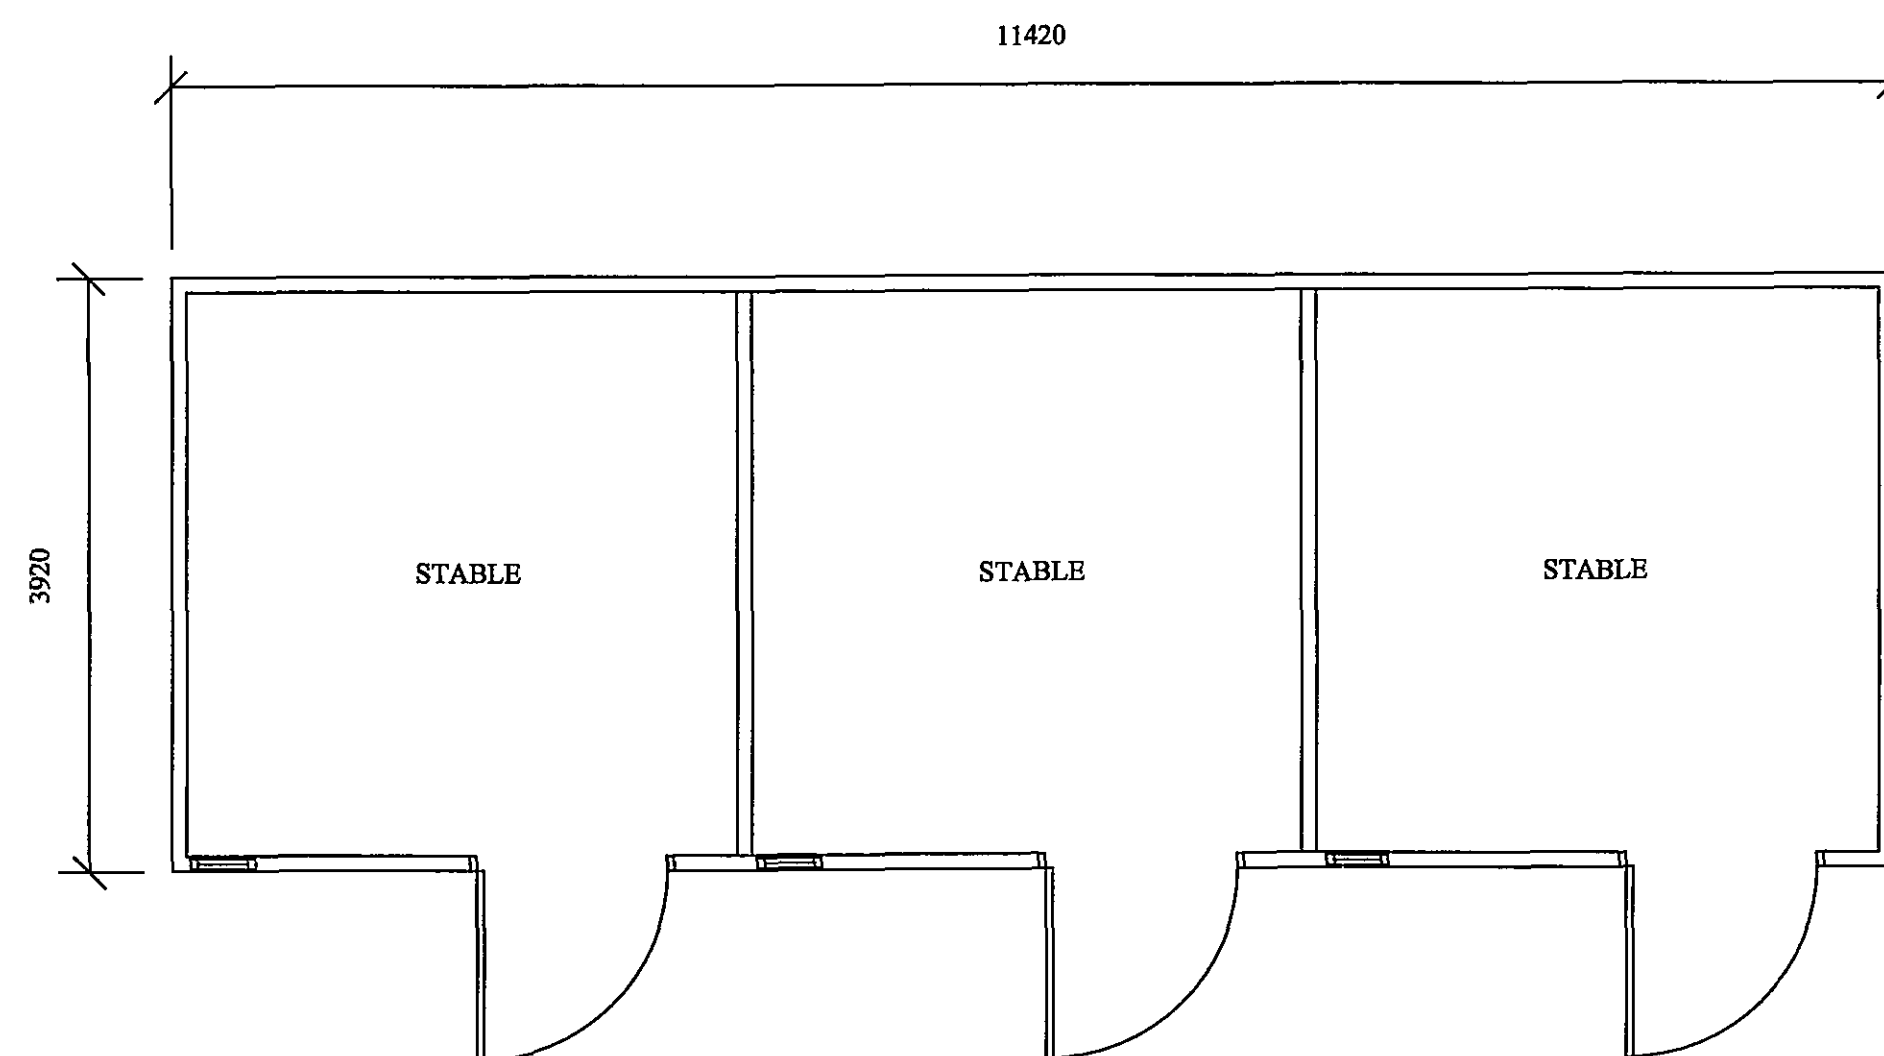

EXISTING GROUND FLOOR PLAN

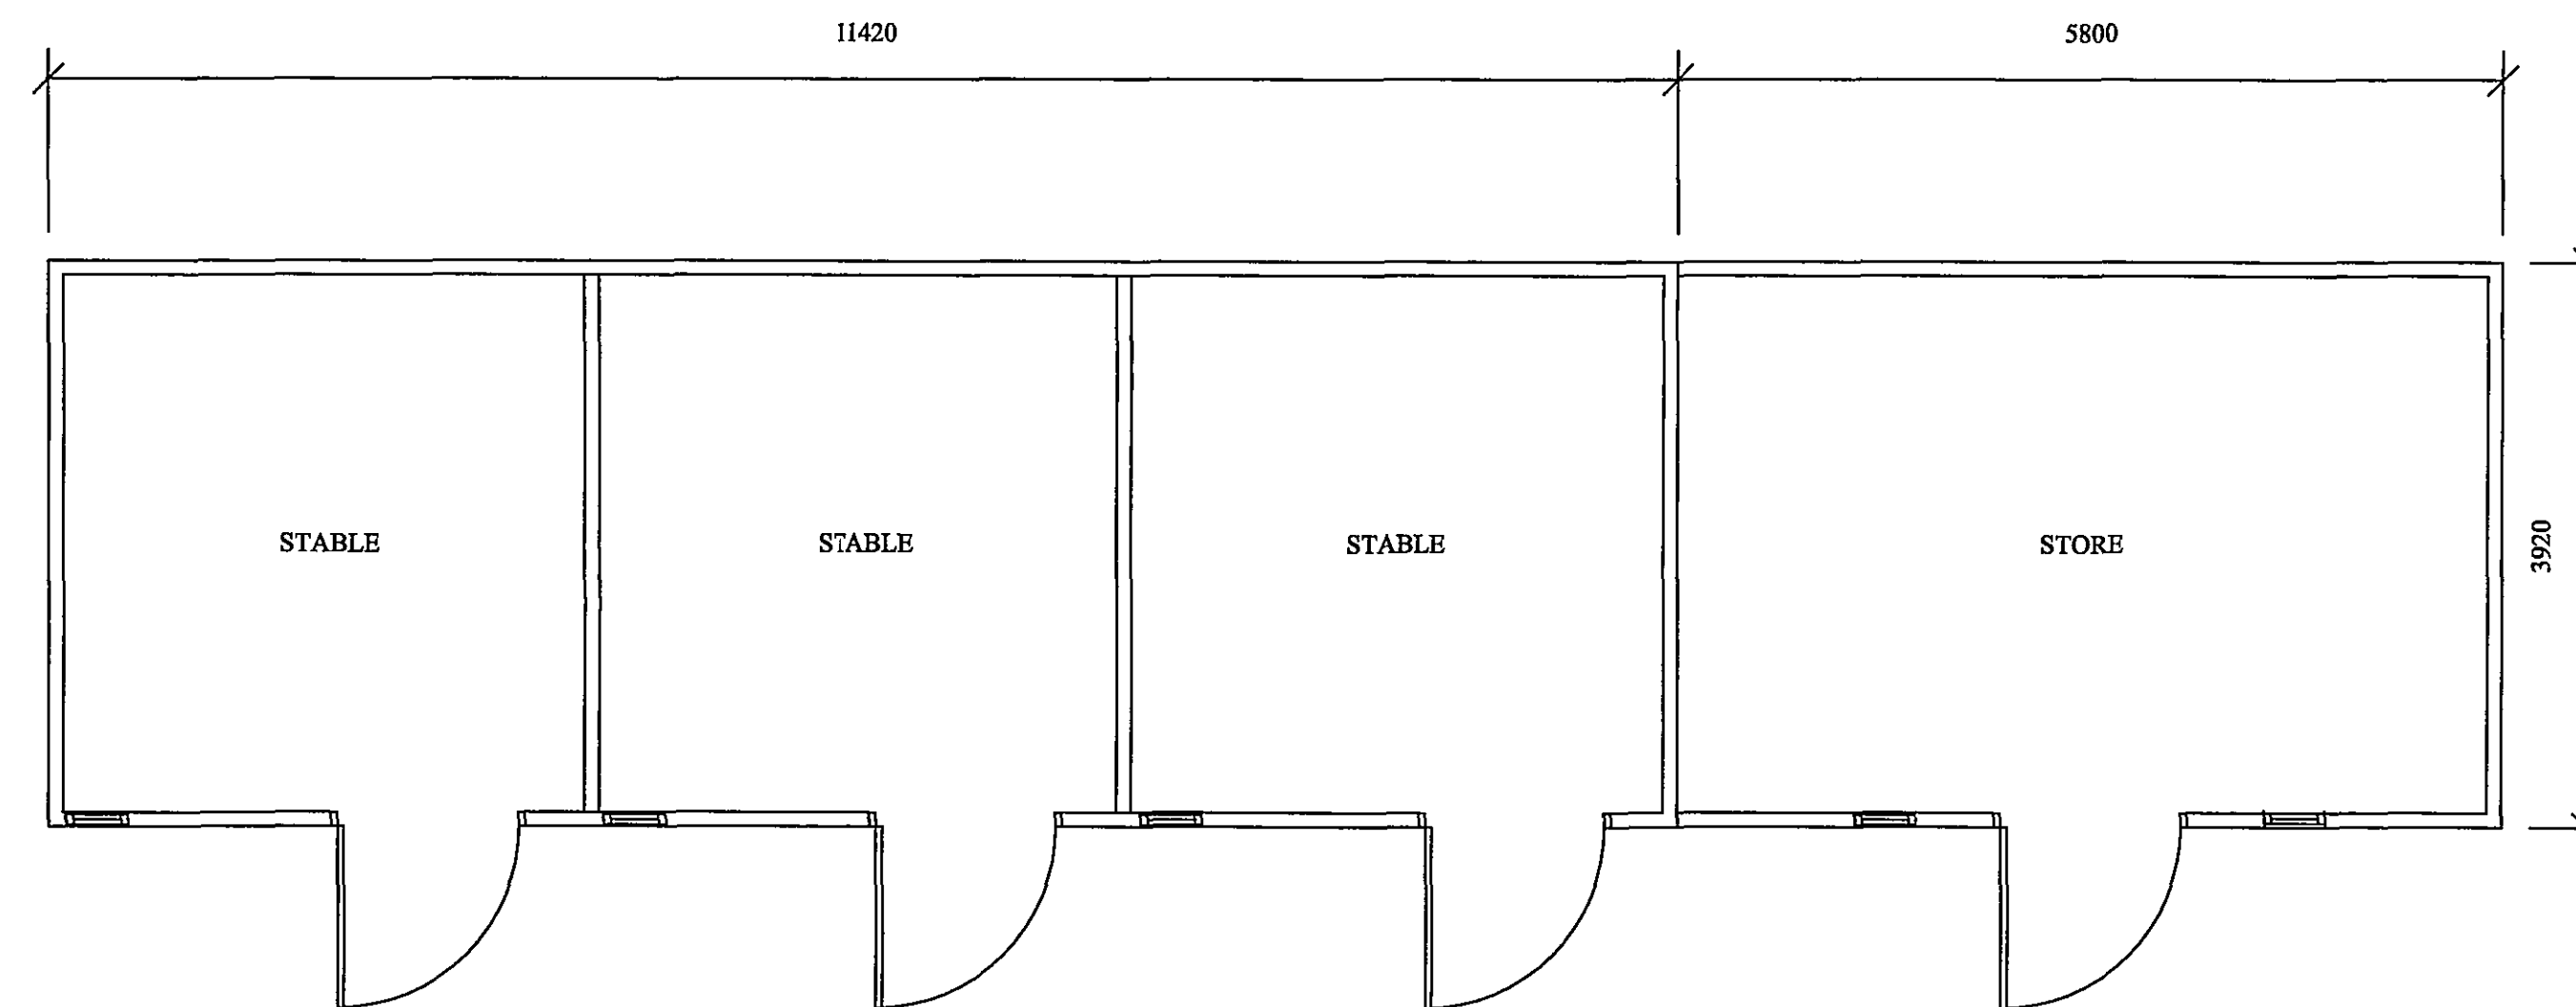

PROPOSED GROUND FLOOR PLAN

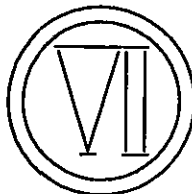Rev	Date	SHDC PLANNING & DEVELOPMENT 15 OCT 2007 Ref. 1376/07	By
Revision			
  <i>R. & M. Associates</i> <i>Peterborough</i>			
Project PROPOSED TWO STORY EXTENSION TO SIDE - REAR & EXTENSION TO STABLE BLOCK TO FORM STORE			
Client MR M HAWKES FOX COURT 16A STOWGATE DEEPING ST. JAMES PETERBOROUGH PE6 8RW			
Title STABLE BLOCK/STORE ELEVATIONS & PLANS			
Scale 1-100 1-50		Date 26-09-2007	
Drawing Number 777/150 SHEET 3			
Drawn <i>R A Johnson-Markley</i>			