



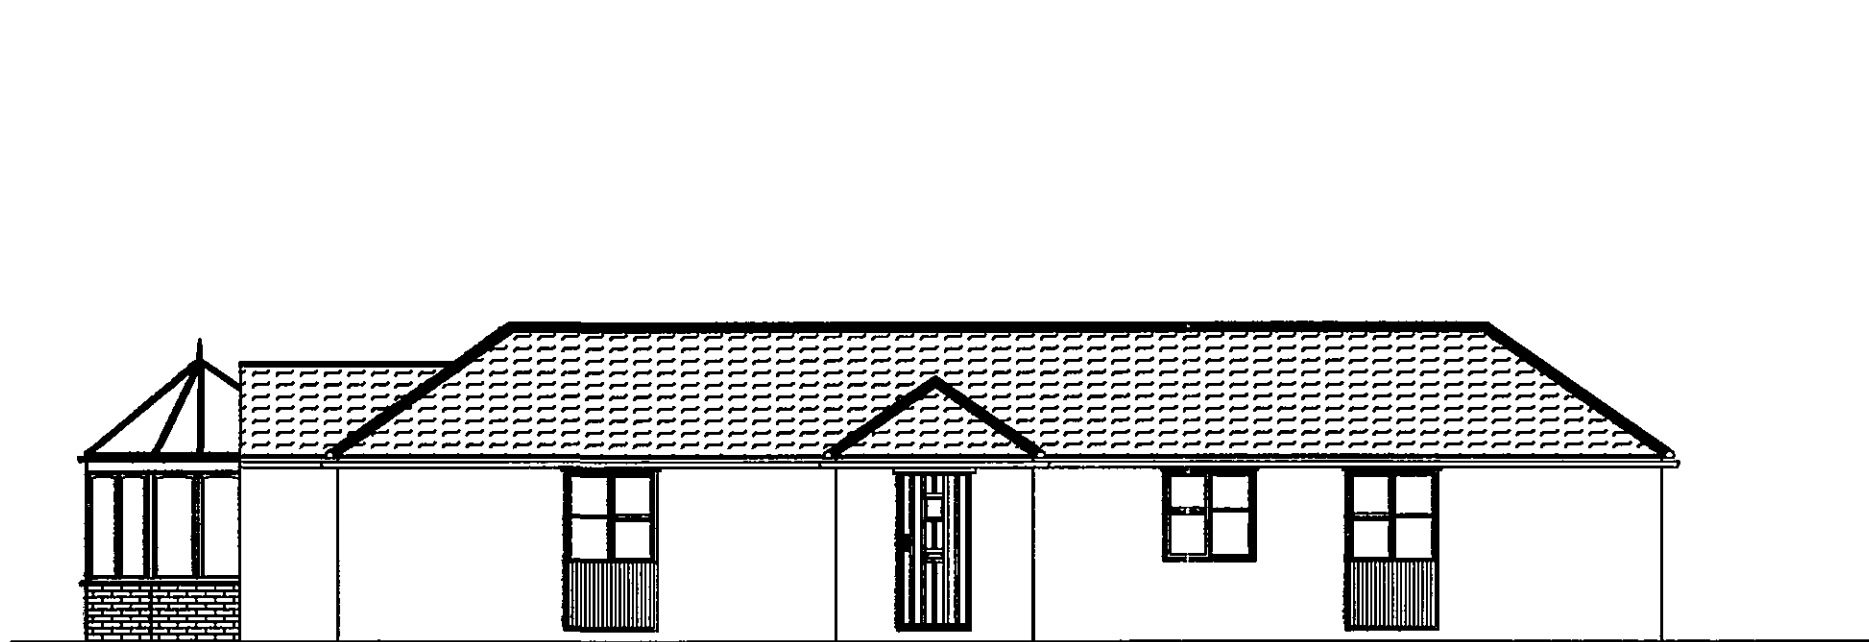

EXISTING FRONT ELEVATION

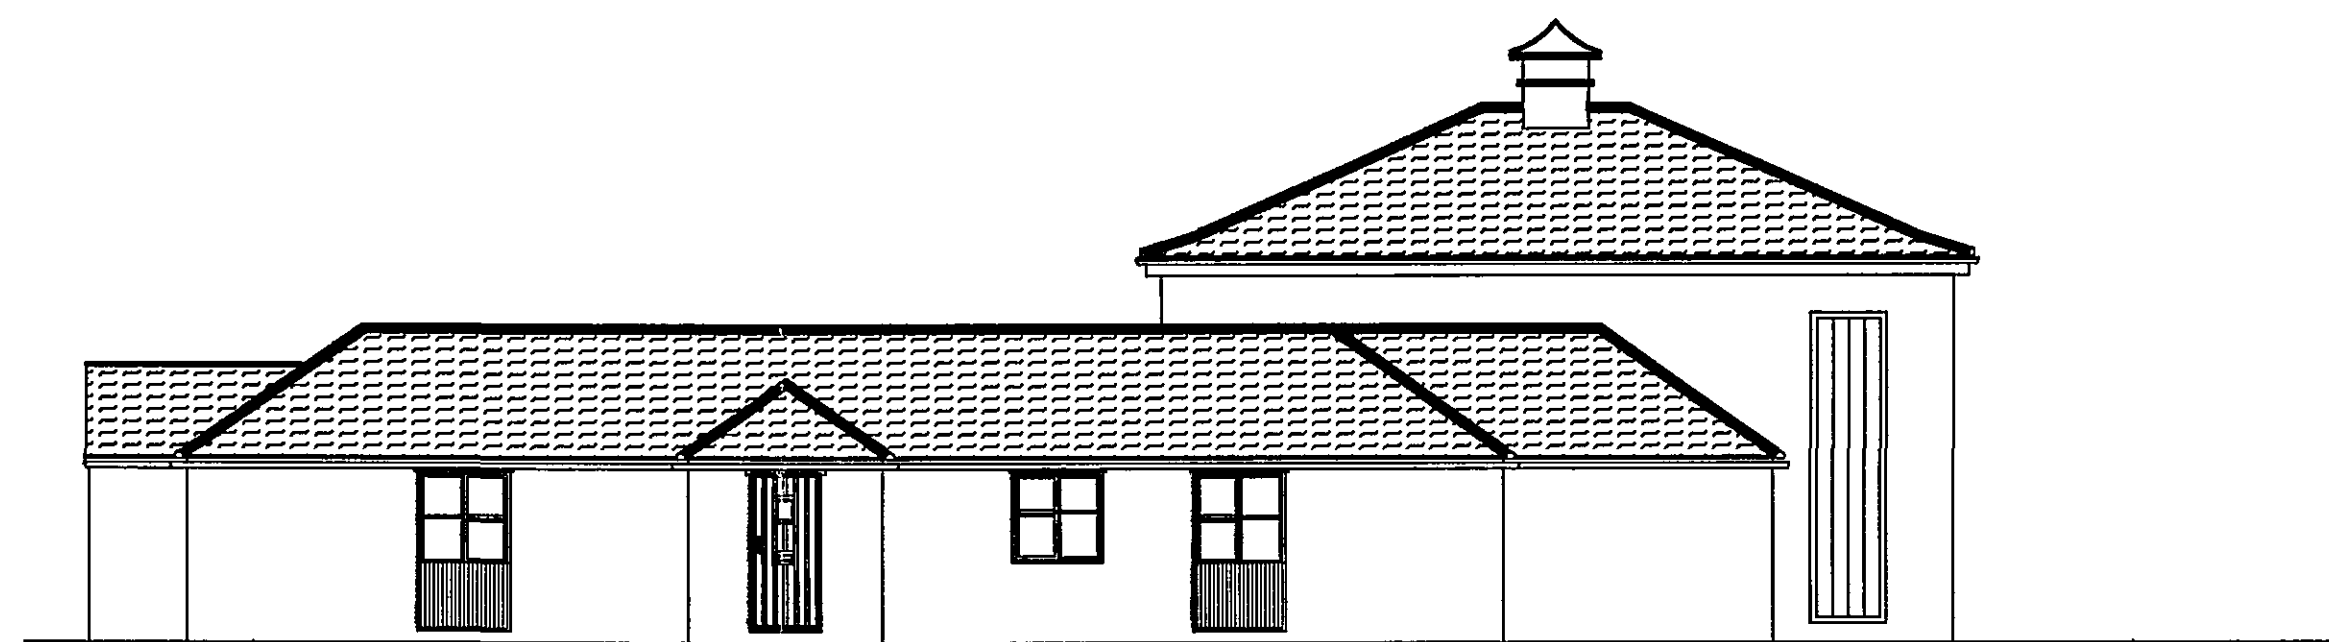


PROPOSED FRONT ELEVATION




EXISTING SIDE ELEVATION




PROPOSED SIDE ELEVATION

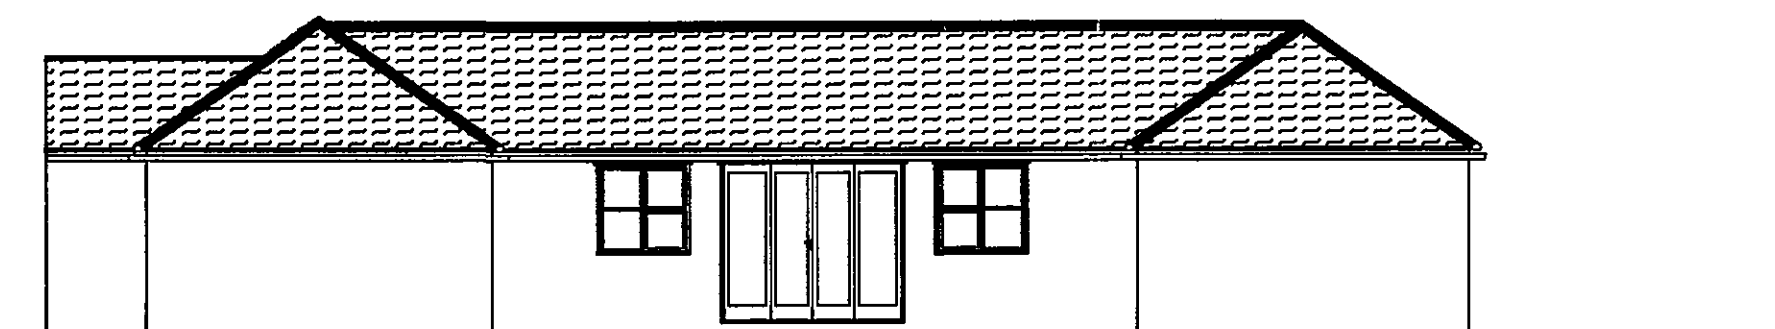


EXISTING REAR ELEVATION

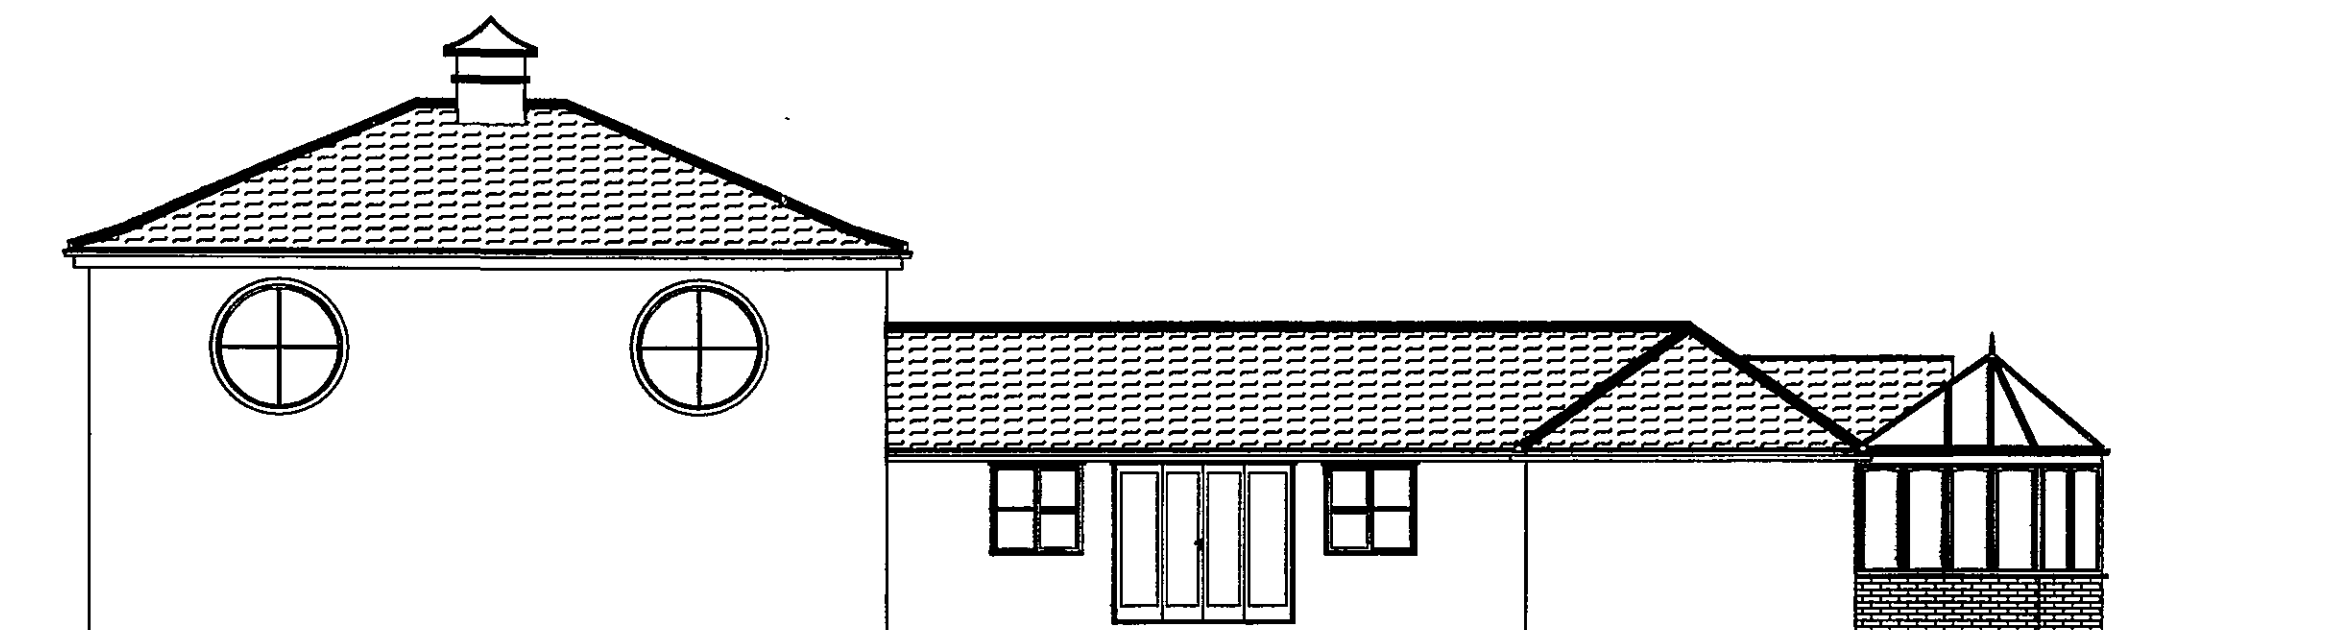

PROPOSED REAR ELEVATION

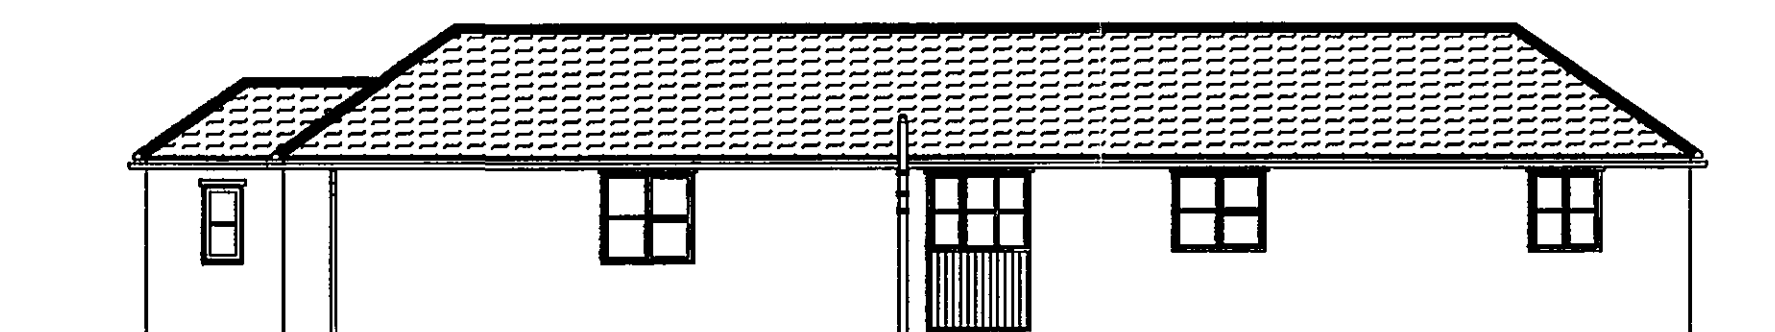

EXISTING SIDE ELEVATION

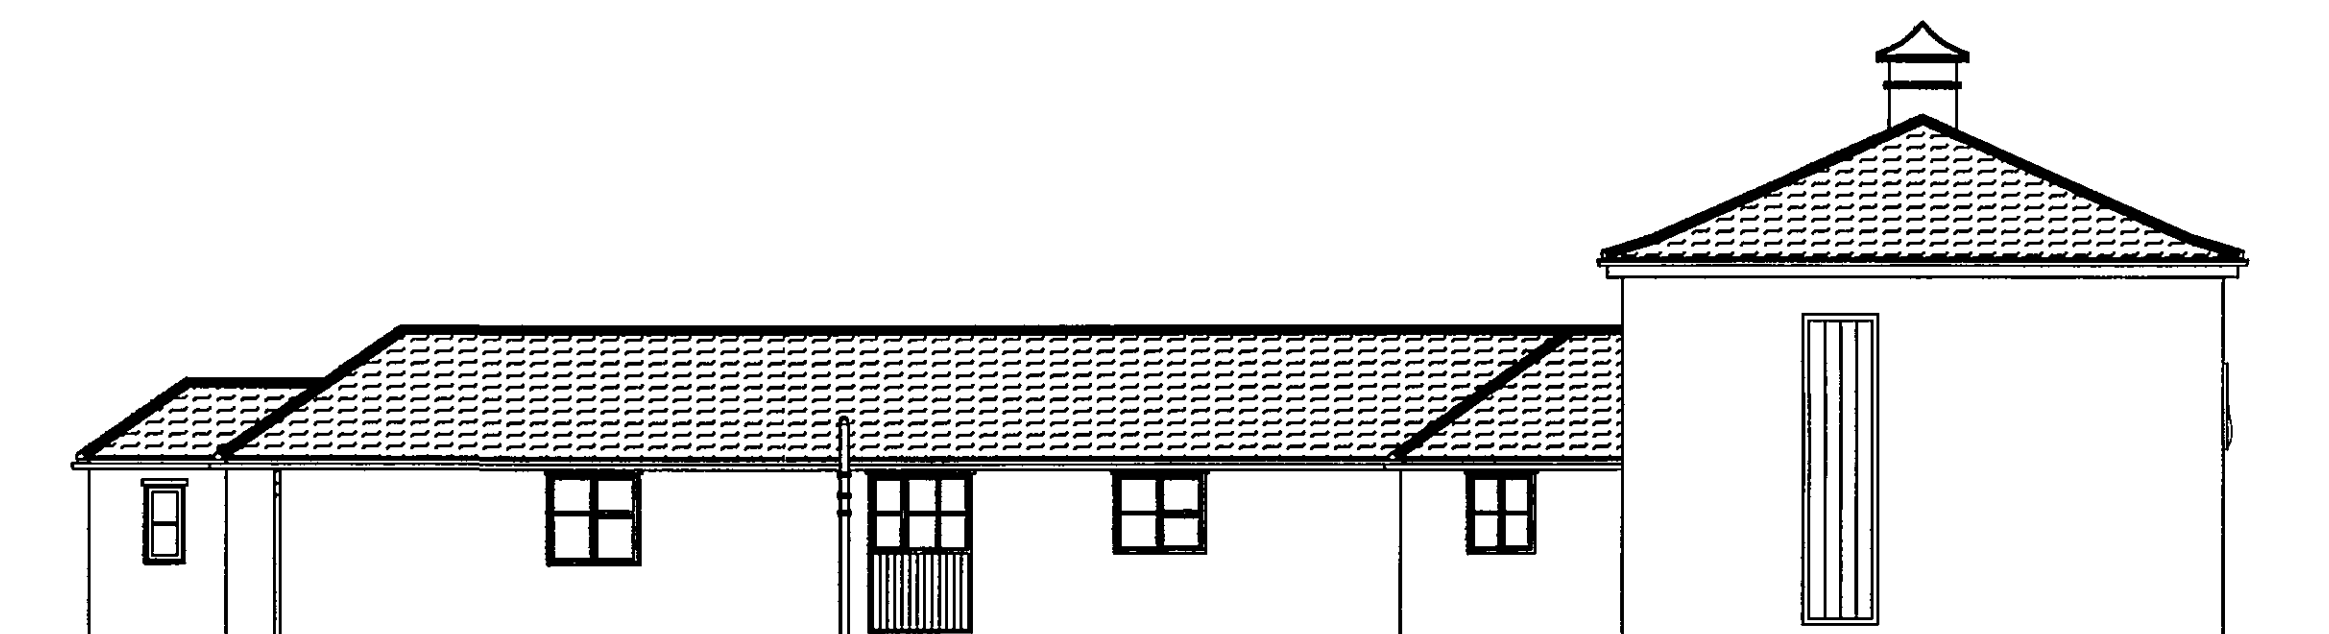

PROPOSED SIDE ELEVATION

NOTES
TWO STORY EXTENSION
TO SIDE - REAR

1-WALLS

BLOCKWORK-Rendered- Type & Colour to Match Existing

2-ROOF

TILES- Type & Colour to Match Existing

3- DOORS & WINDOWS

Wood- Double Glazed Units-Type & Colour to Match Existing


NOTE

This drawing and any design shown on it is the copyright of R&M Associates and must not be used for any purposes whatsoever without their written consent.

All dimensions shown to be verified on site and R&M Associates informed of any discrepancy.

DO NOT SCALE-IF IN DOUBT ASK

Rev	Date	By

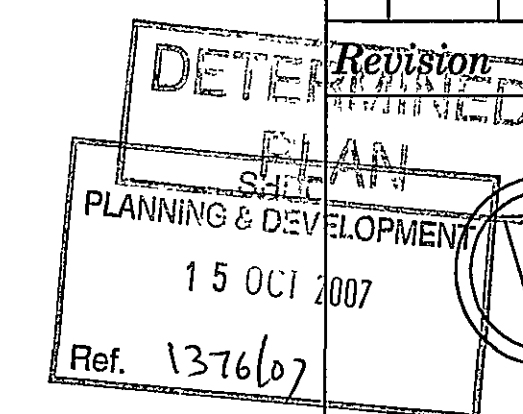

R. & M. Associates
Peterborough

Project

PROPOSED TWO STORY EXTENSION
TO SIDE - REAR
&
EXTENSION TO STABLE BLOCK
TO FORM STORE

Client

MR M HAWKES
FOX COURT 16A STOWGATE
DEEPING ST. JAMES
PETERBOROUGH
PE6 8RW

Title

ELEVATIONS

Scale 1-100

Date 26-09-2007

Drawing Number 777/150 SHEET 1

Drawn *R. A. Johnson-Markley*