

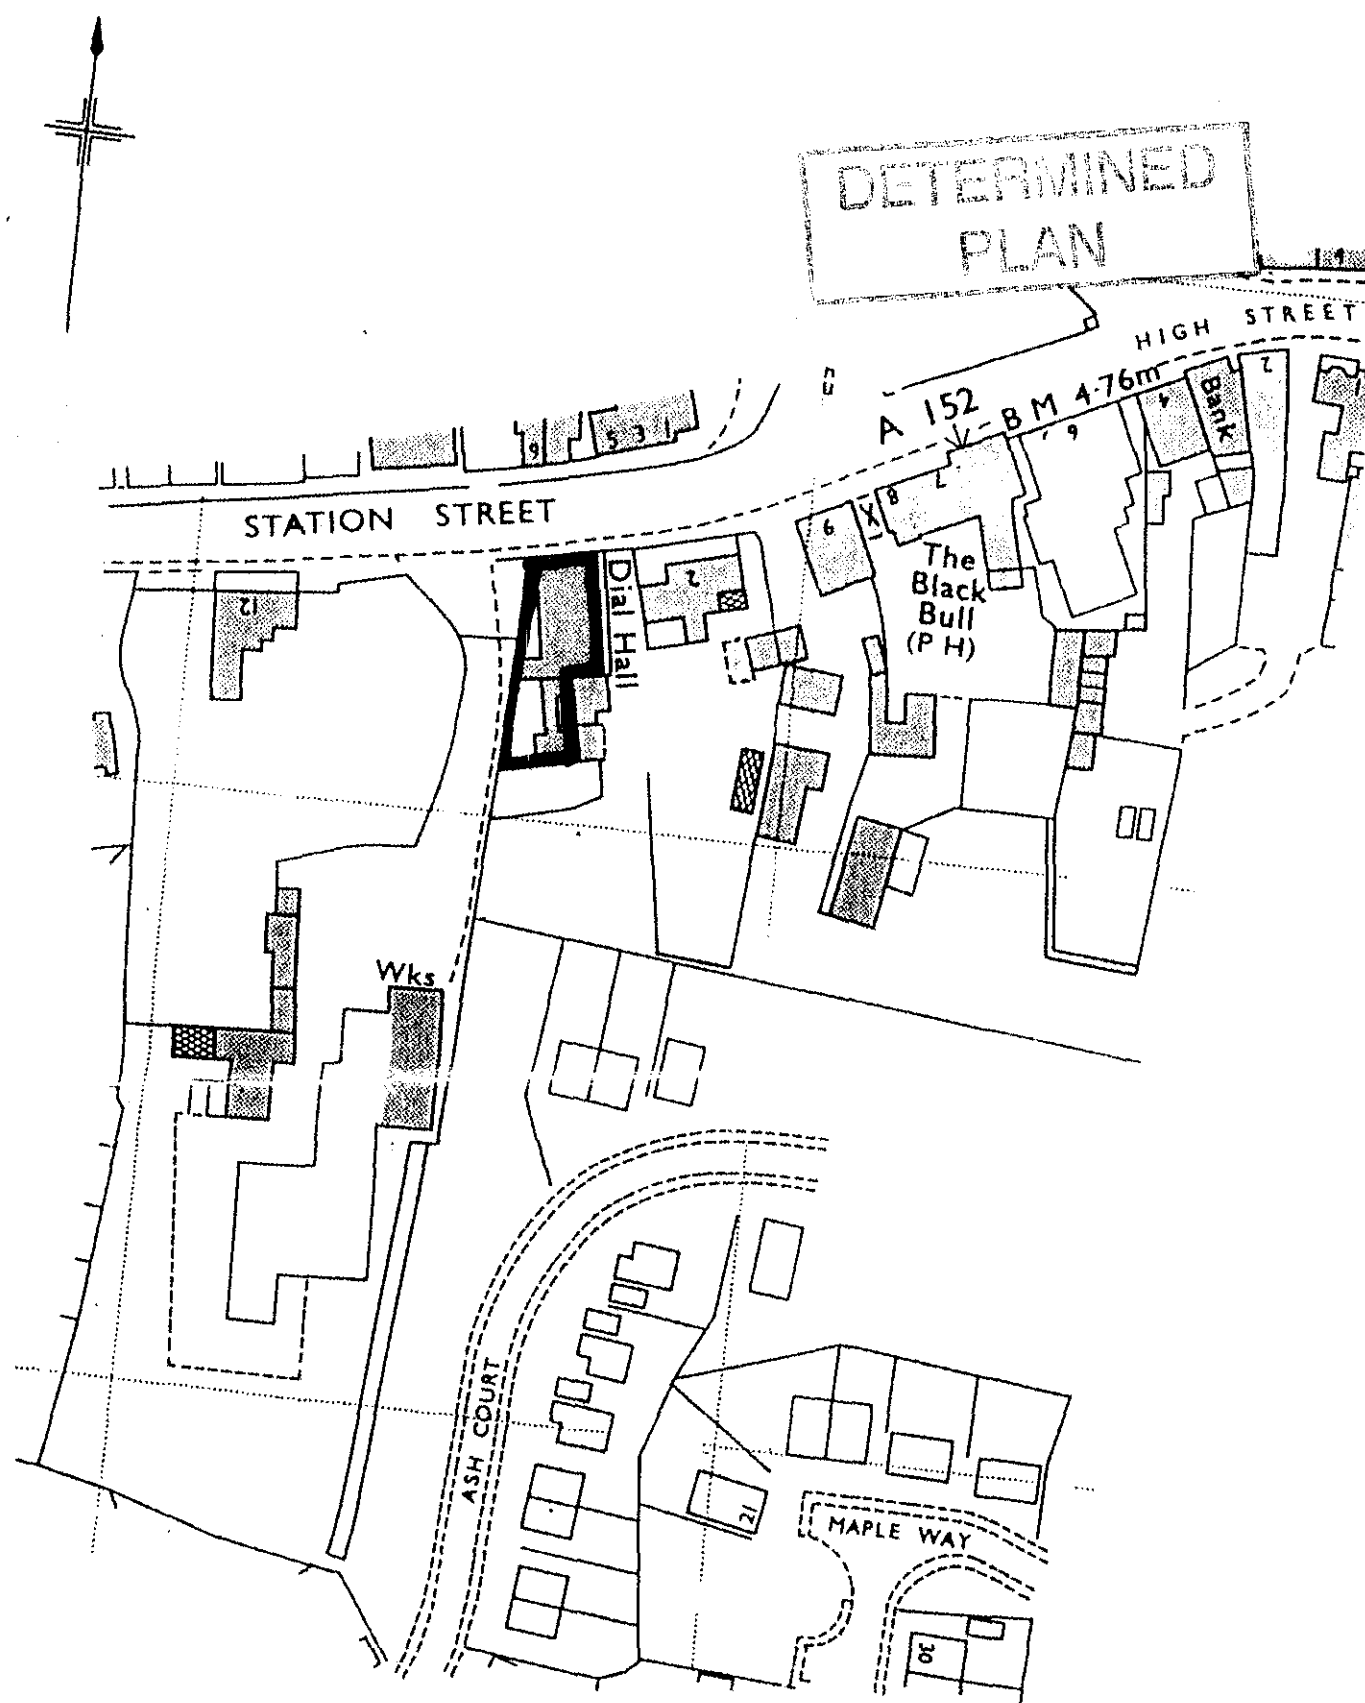


H.M. LAND REGISTRY		TITLE NUMBER	
		LL70038	
ORDNANCE SURVEY PLAN REFERENCE	TF 2035	SECTION M	Scale 1/1250 Enlarged from 1/2500
COUNTY LINCOLNSHIRE	DISTRICT SOUTH HOLLAND	© Crown copyright 1988	

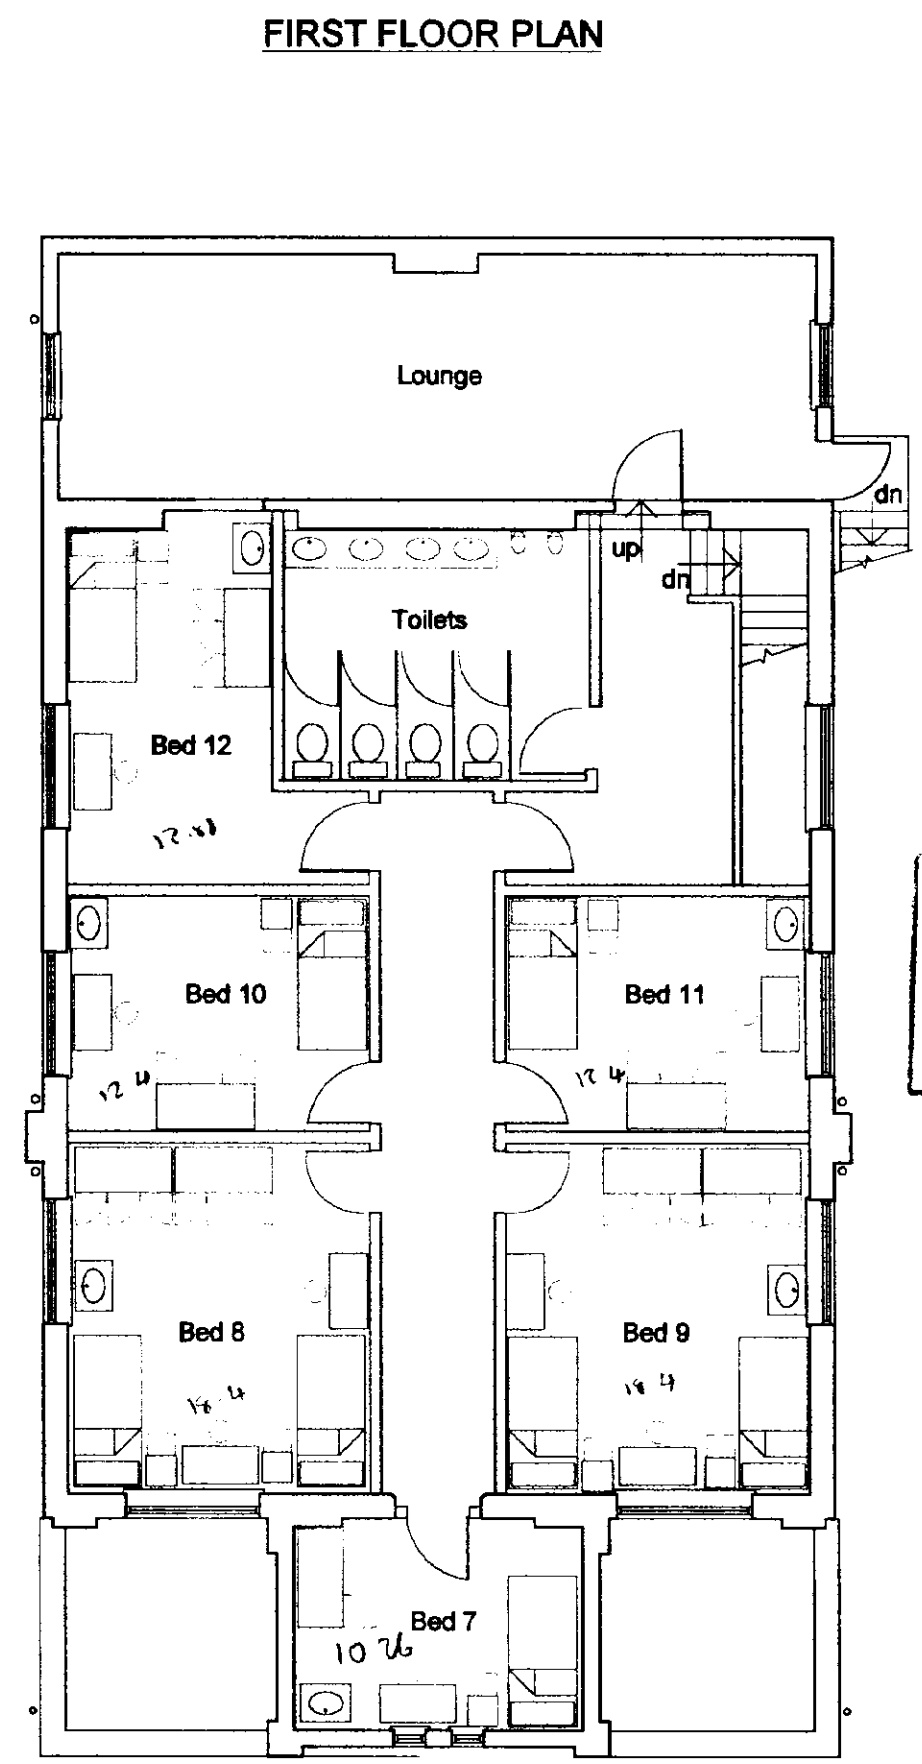

This OFFICE COPY shows the state of the title plan on 25 October 2000 and is admissible in evidence to the same extent as the original. This office copy of the title plan may be subject to minor distortions in scale.
 Issued on 26 October 2000 by the Kingston-Upon-Hull District Land Registry.
 Crown Copyright. Produced by HMLR. Further reproduction in whole or part is prohibited without the prior written permission of Ordnance Survey. Licence Number GD272728.

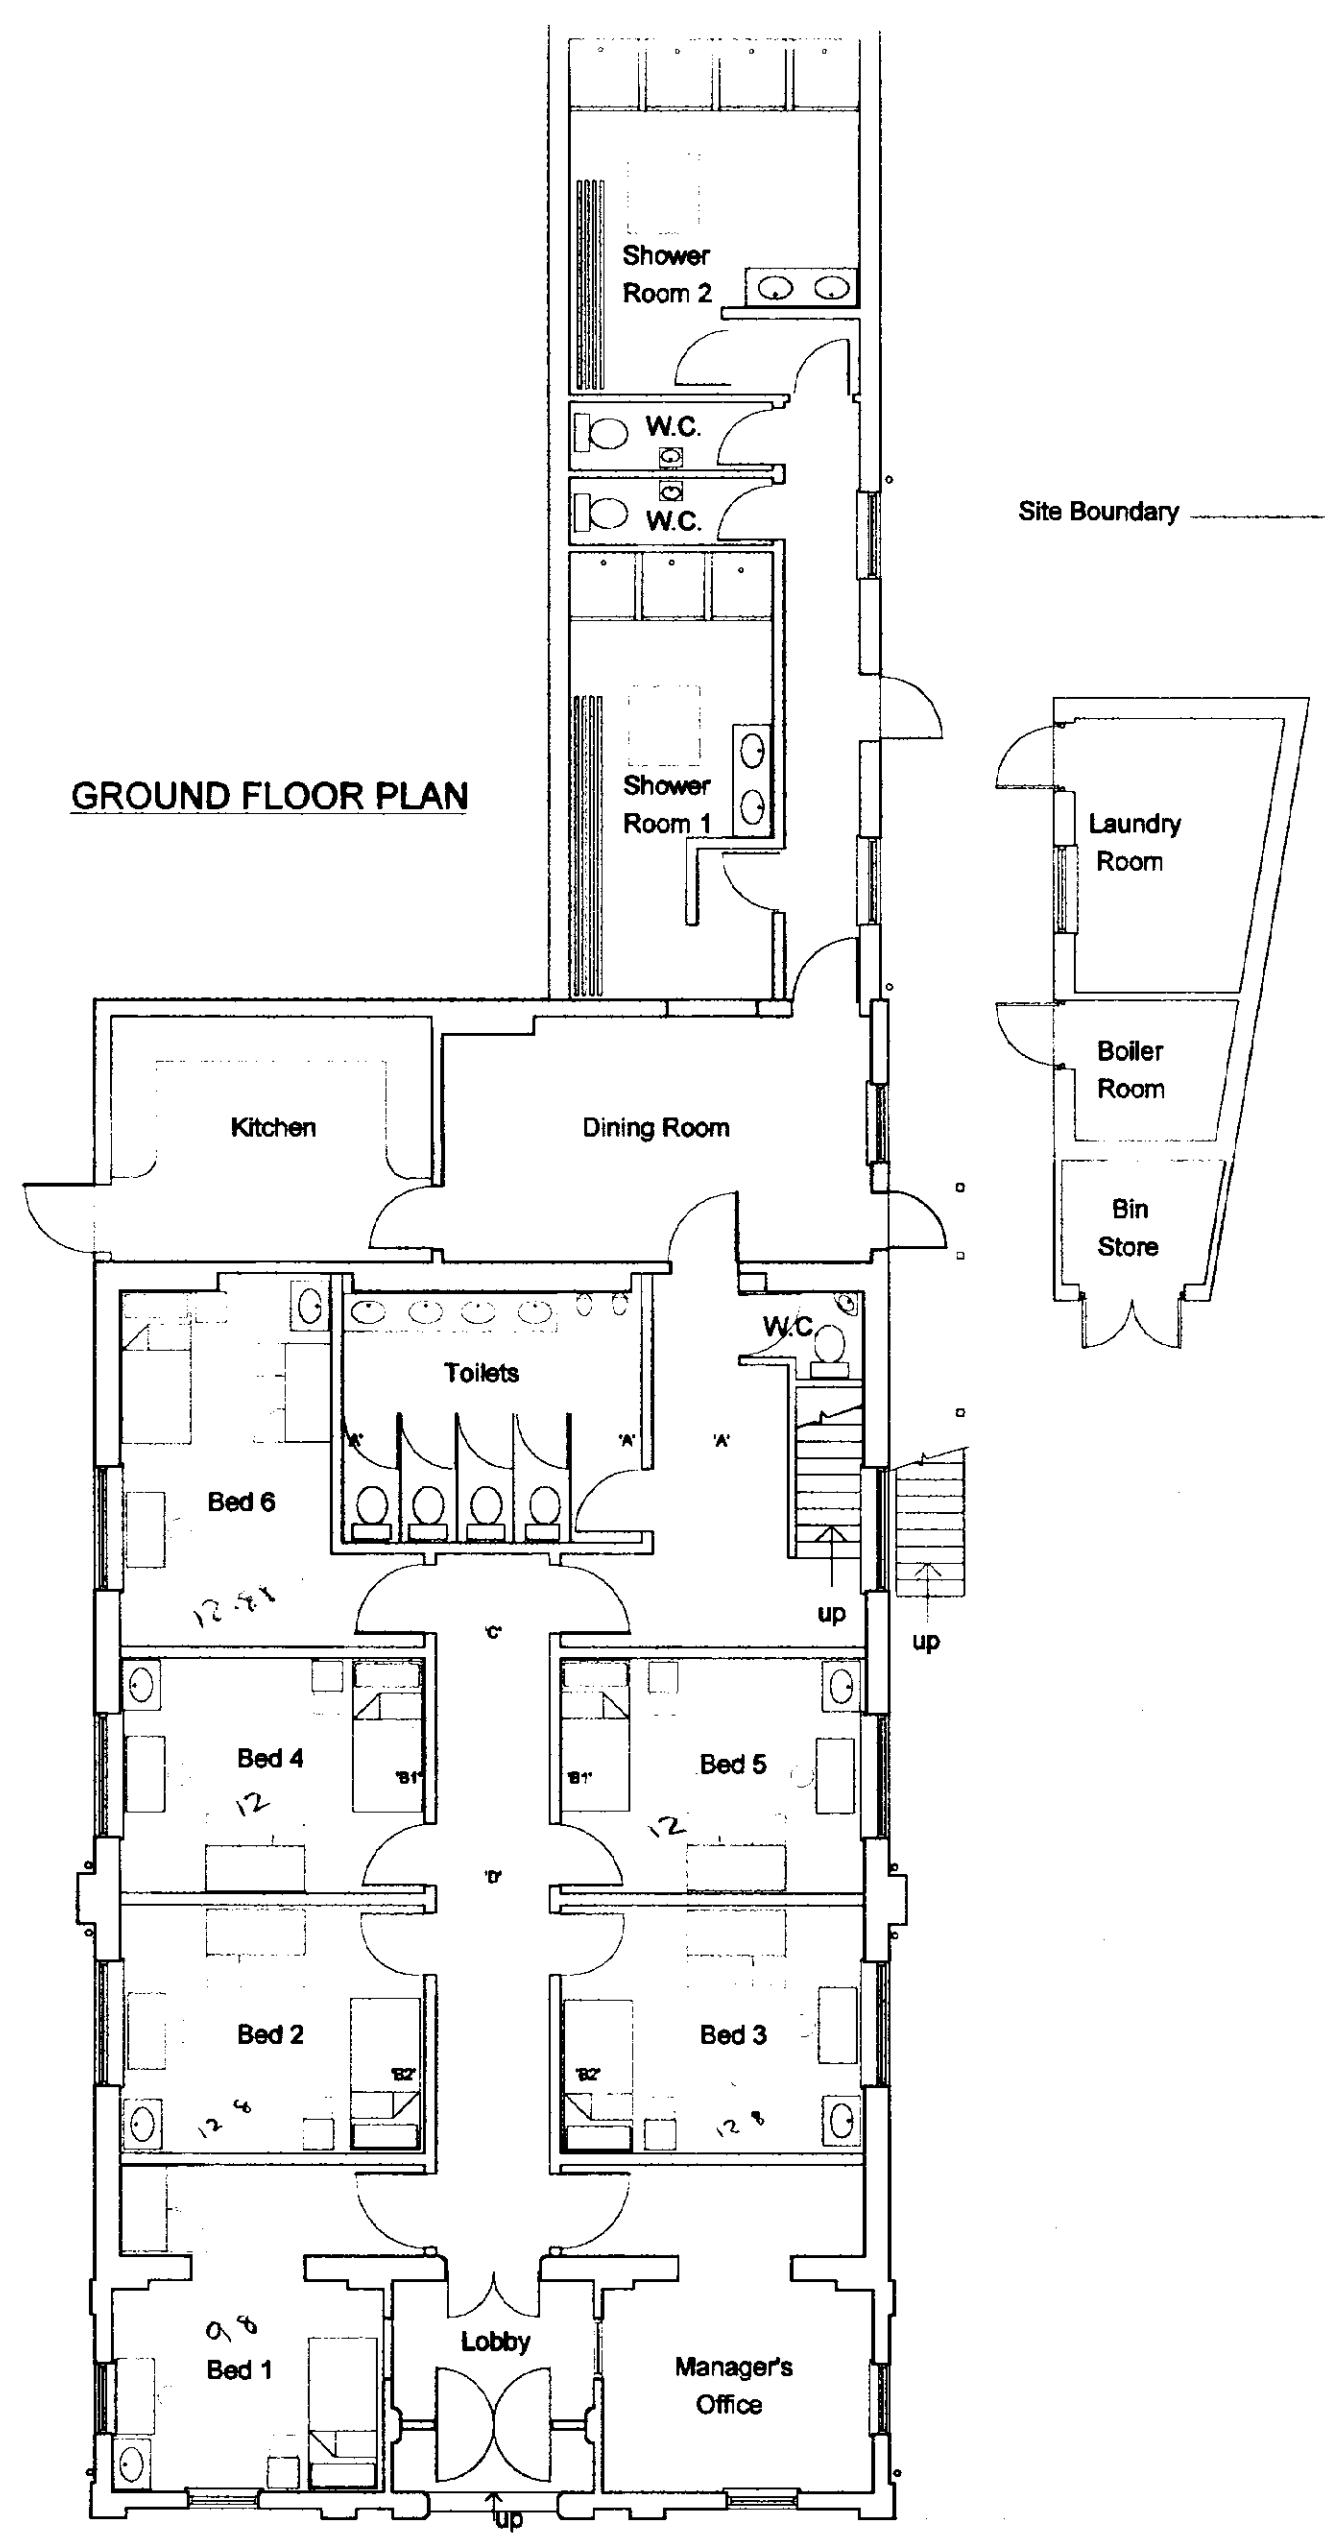

APPROVED
 Ref.
 SOUTH HOLLAND DC
 HOUSING & PLANNING
 12 FEB 2001
 Ref: 001/01
 DETERMINED
 PLAN

DIAL HALL
 STATION STREET
 DONINGTON
 PROPOSED GROUND
 and FIRST FLOOR PLANS

Client M J & S M Congreve
 Drawn gjb
 Scale 1:100
 Date December 2000
 Drg. No. 001.025 / 04 P3



SIDE (East) ELEVATION



SIDE (West) ELEVATION

Ref.

SOUTH HOLLAND DC
HOUSING & PLANNING
12 FEB 2001
Ref: 0001/01


DETERMINED
PLAN

P3 05.02.01 Window to Shower Room 2 removed;
rooflight added


DIAL HALL
STATION STREET
DONINGTON

PROPOSED ELEVATIONS
(East and West)




Client	M J & S M Congreve
Drawn	gjb
Scale	1:100
Date	December 2000
Drg. No.	001.025 / 05 P3

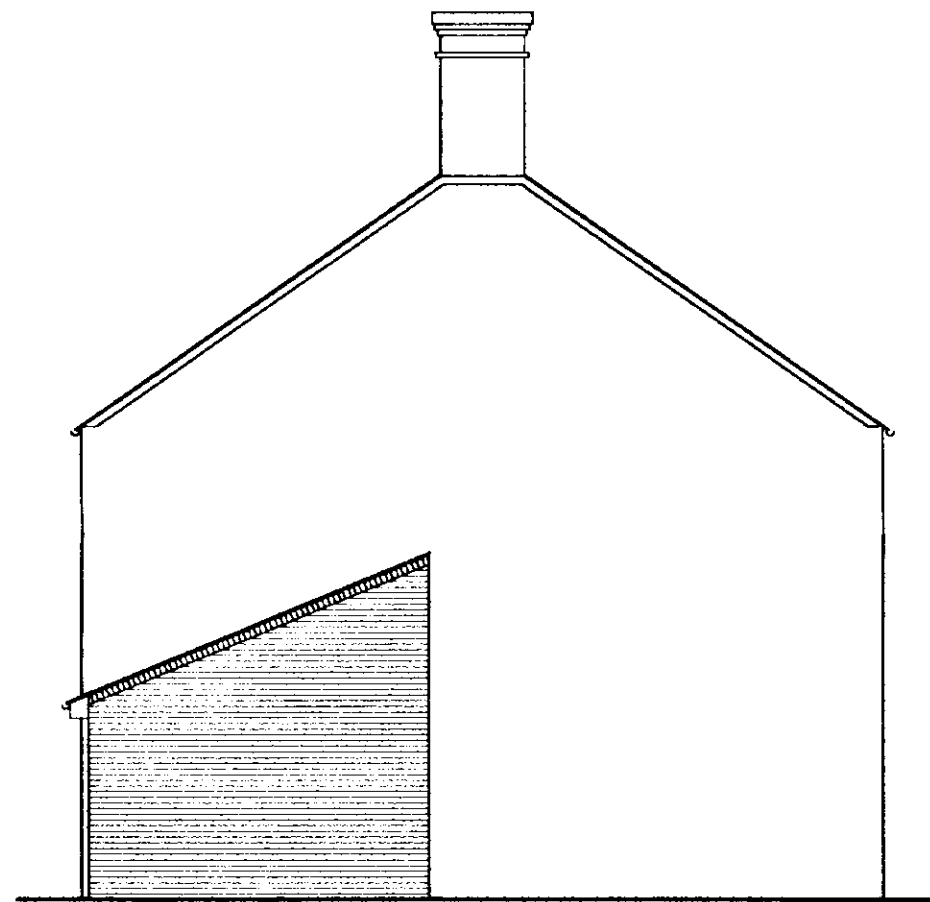

REAR ELEVATION

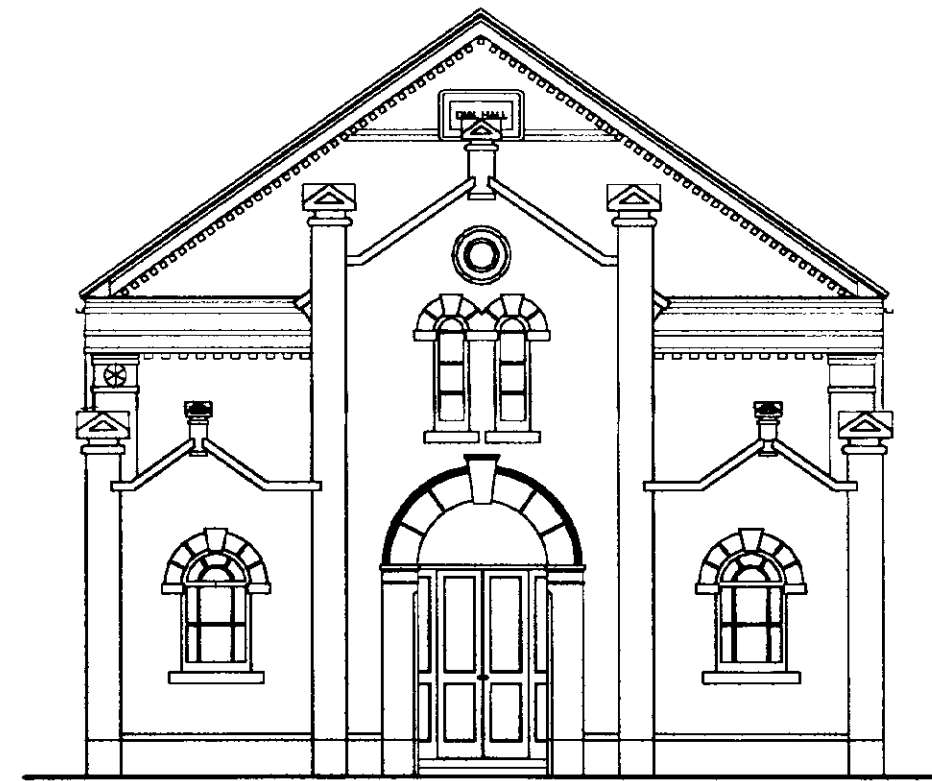

FRONT ELEVATION

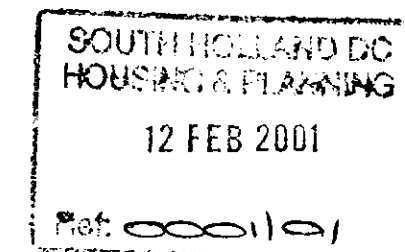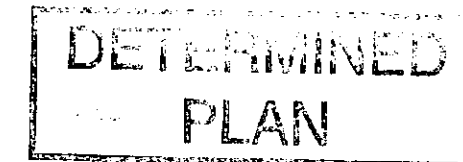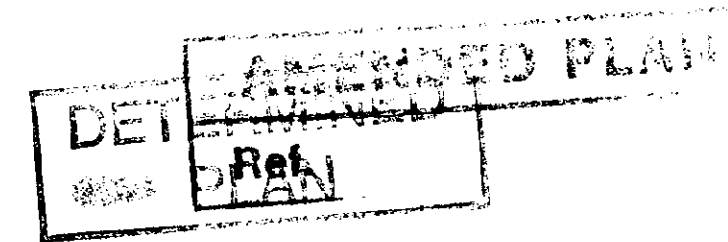


P3 Rear extension reduced in width by 100 mm

DIAL HALL
STATION STREET
DONINGTON

PROPOSED ELEVATIONS
(North and South)

Client	M J & S M Congreve
Drawn	gjb
Scale	1:100
Date	December 2000
Drg. No.	001.025 / 06 P3

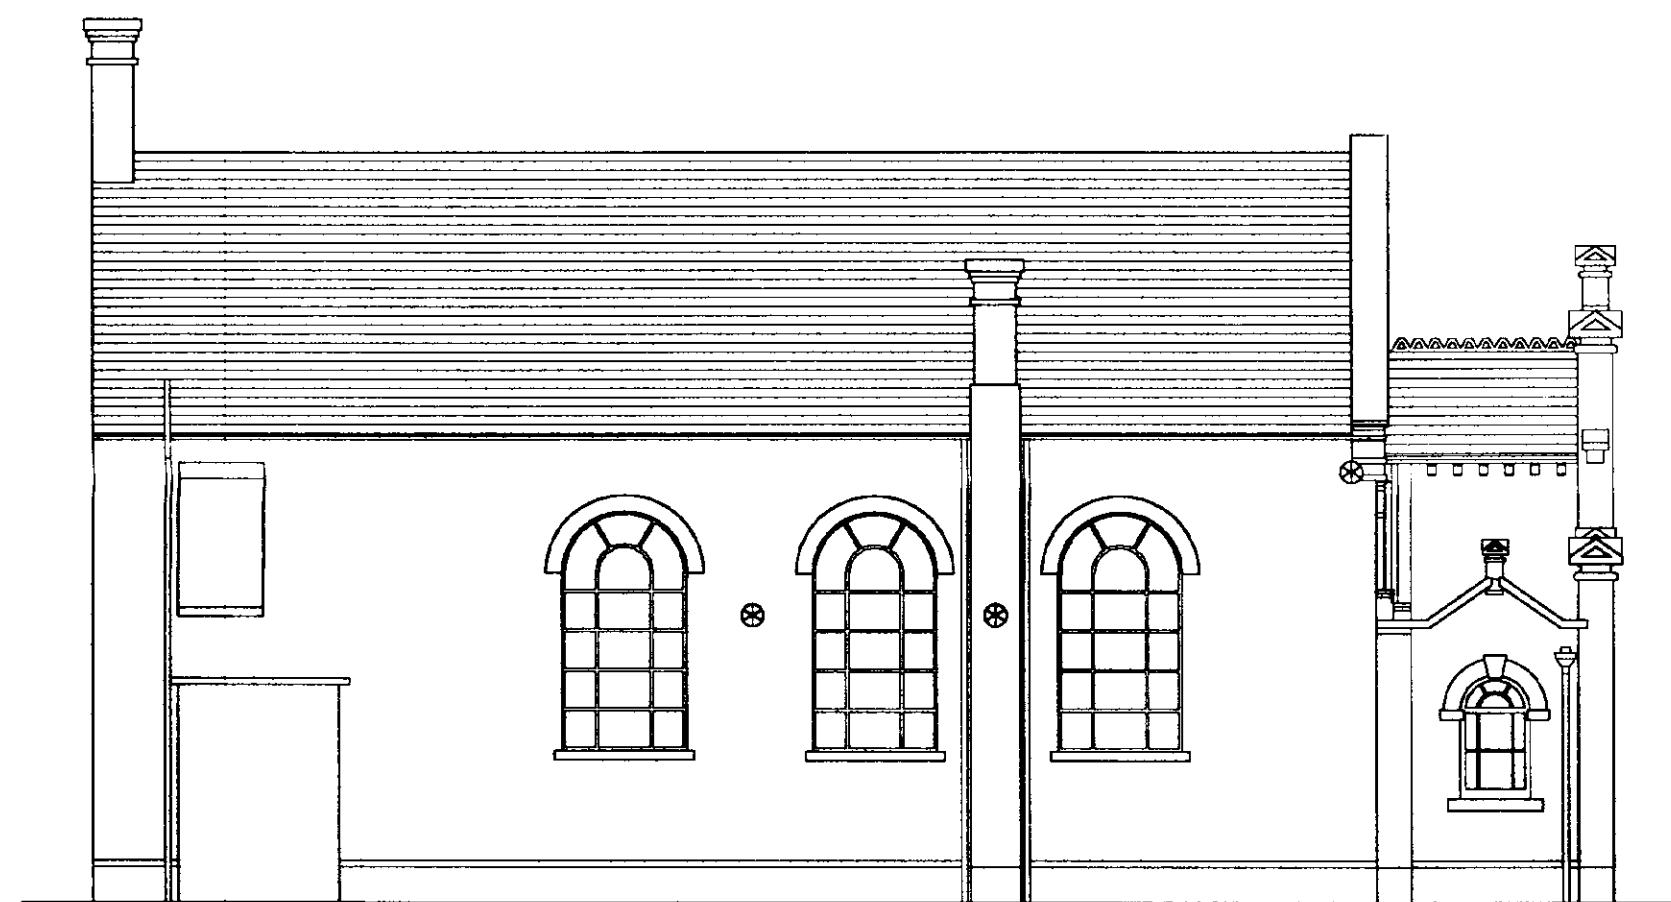

SIDE (East) ELEVATION



FRONT (North) ELEVATION


DETERMINED
PLAN

SOILS REPORT
HOBBY
- 2.1.1.1.1
Ref: Hall 0001/01


DIAL HALL
STATION STREET
DONINGTON

EXISTING ELEVATIONS
(North and East)

Client	M J & S M Congreve
Drawn	gjb
Scale	1:100
Date	December 2000
Dwg. No.	001.025 / 02 P1

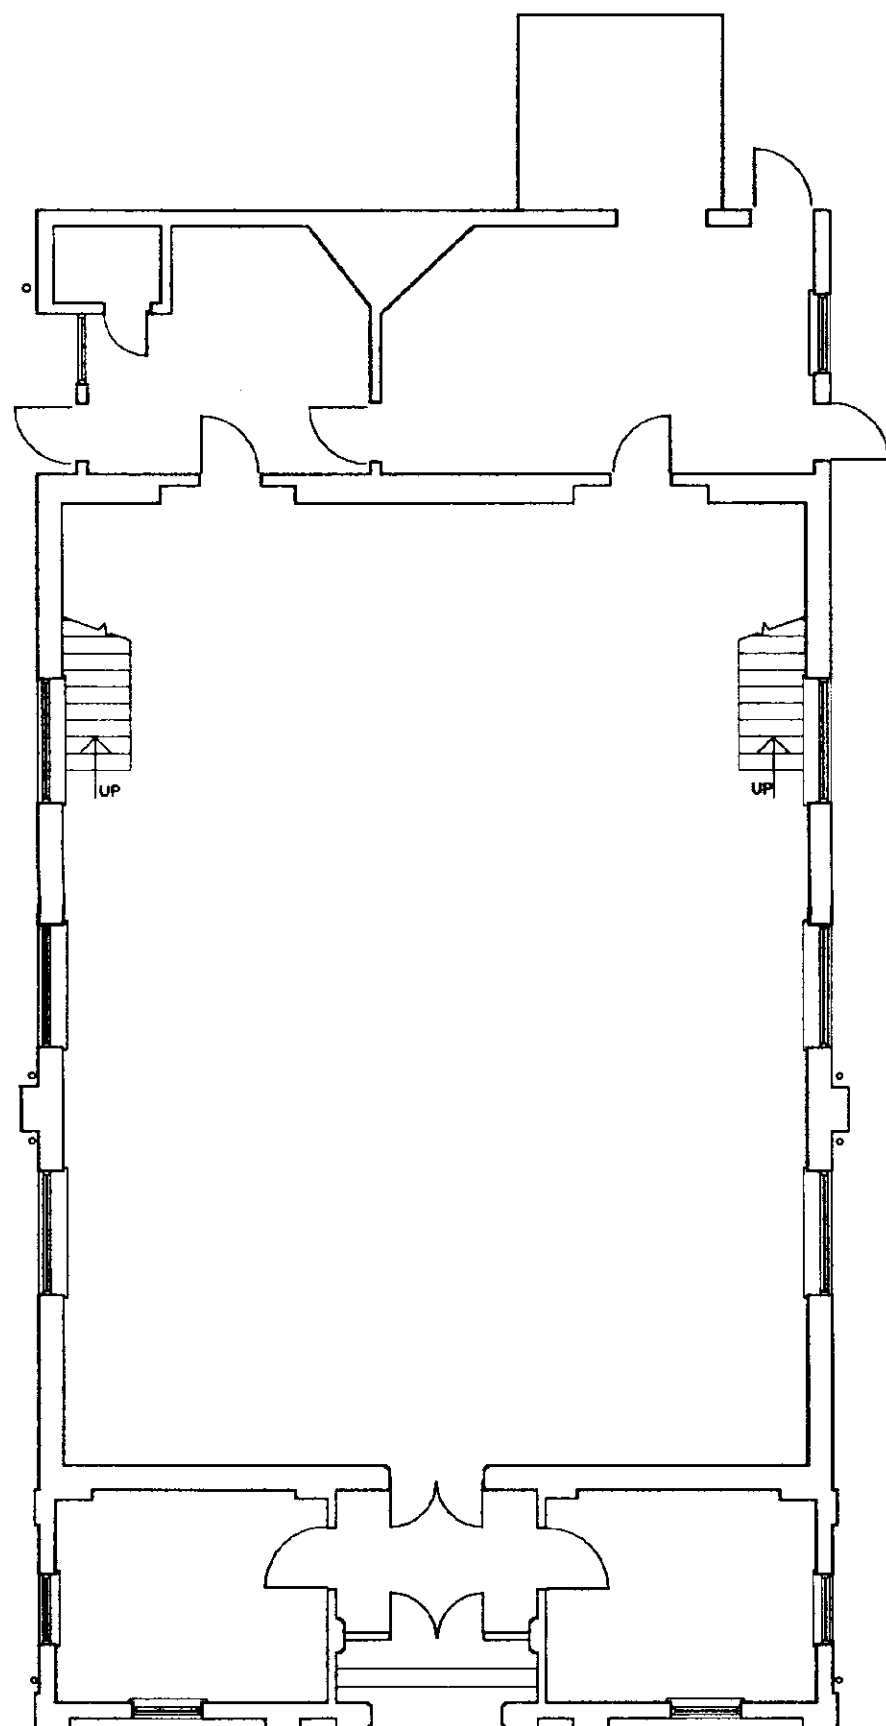

GROUND FLOOR PLAN

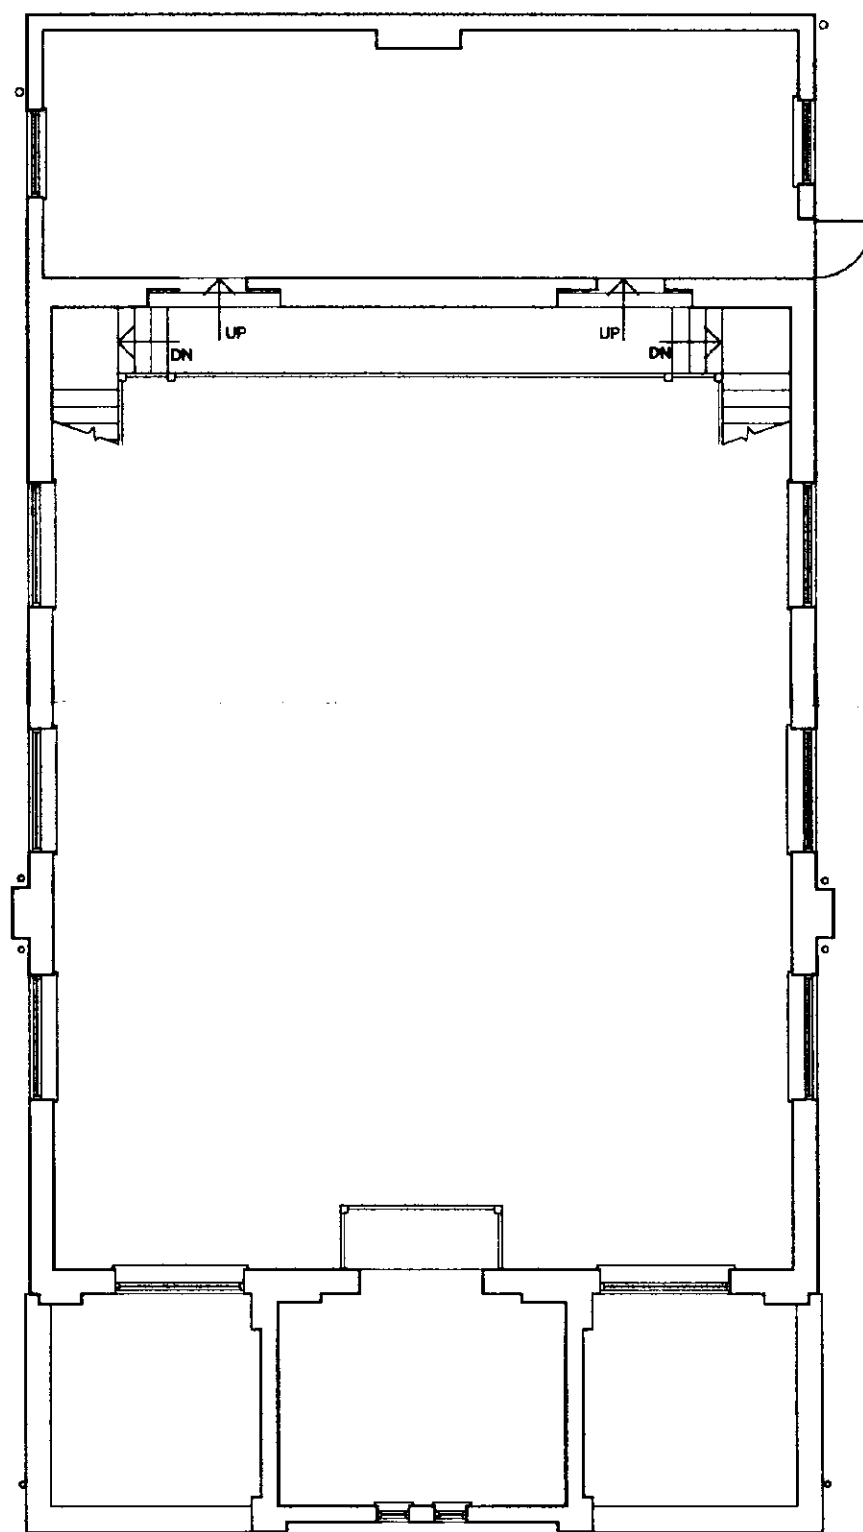

FIRST FLOOR PLAN


**DETERMINED
PLAN**

NO. 104/0001/01
-2-11-2001
104/0001/01

DIAL HALL
STATION STREET
DONINGTON

EXISTING FLOOR PLANS

Client	M J & S M Congreve
Drawn	gjb
Scale	1:100
Date	December 2000
Drg. No.	001.025 / 01 P2

 

DETERMINED
PLAN

EX-100-100000
- 2 JAN 2001
H04/0001/01

DIAL HALL
STATION STREET
DONINGTON

**EXISTING ELEVATIONS
(West and South))**

Client	M J & S M Congreve
Drawn	gjb
Scale	1:100
Date	December 2000
Dwg. No.	001.025 / 03 P2