

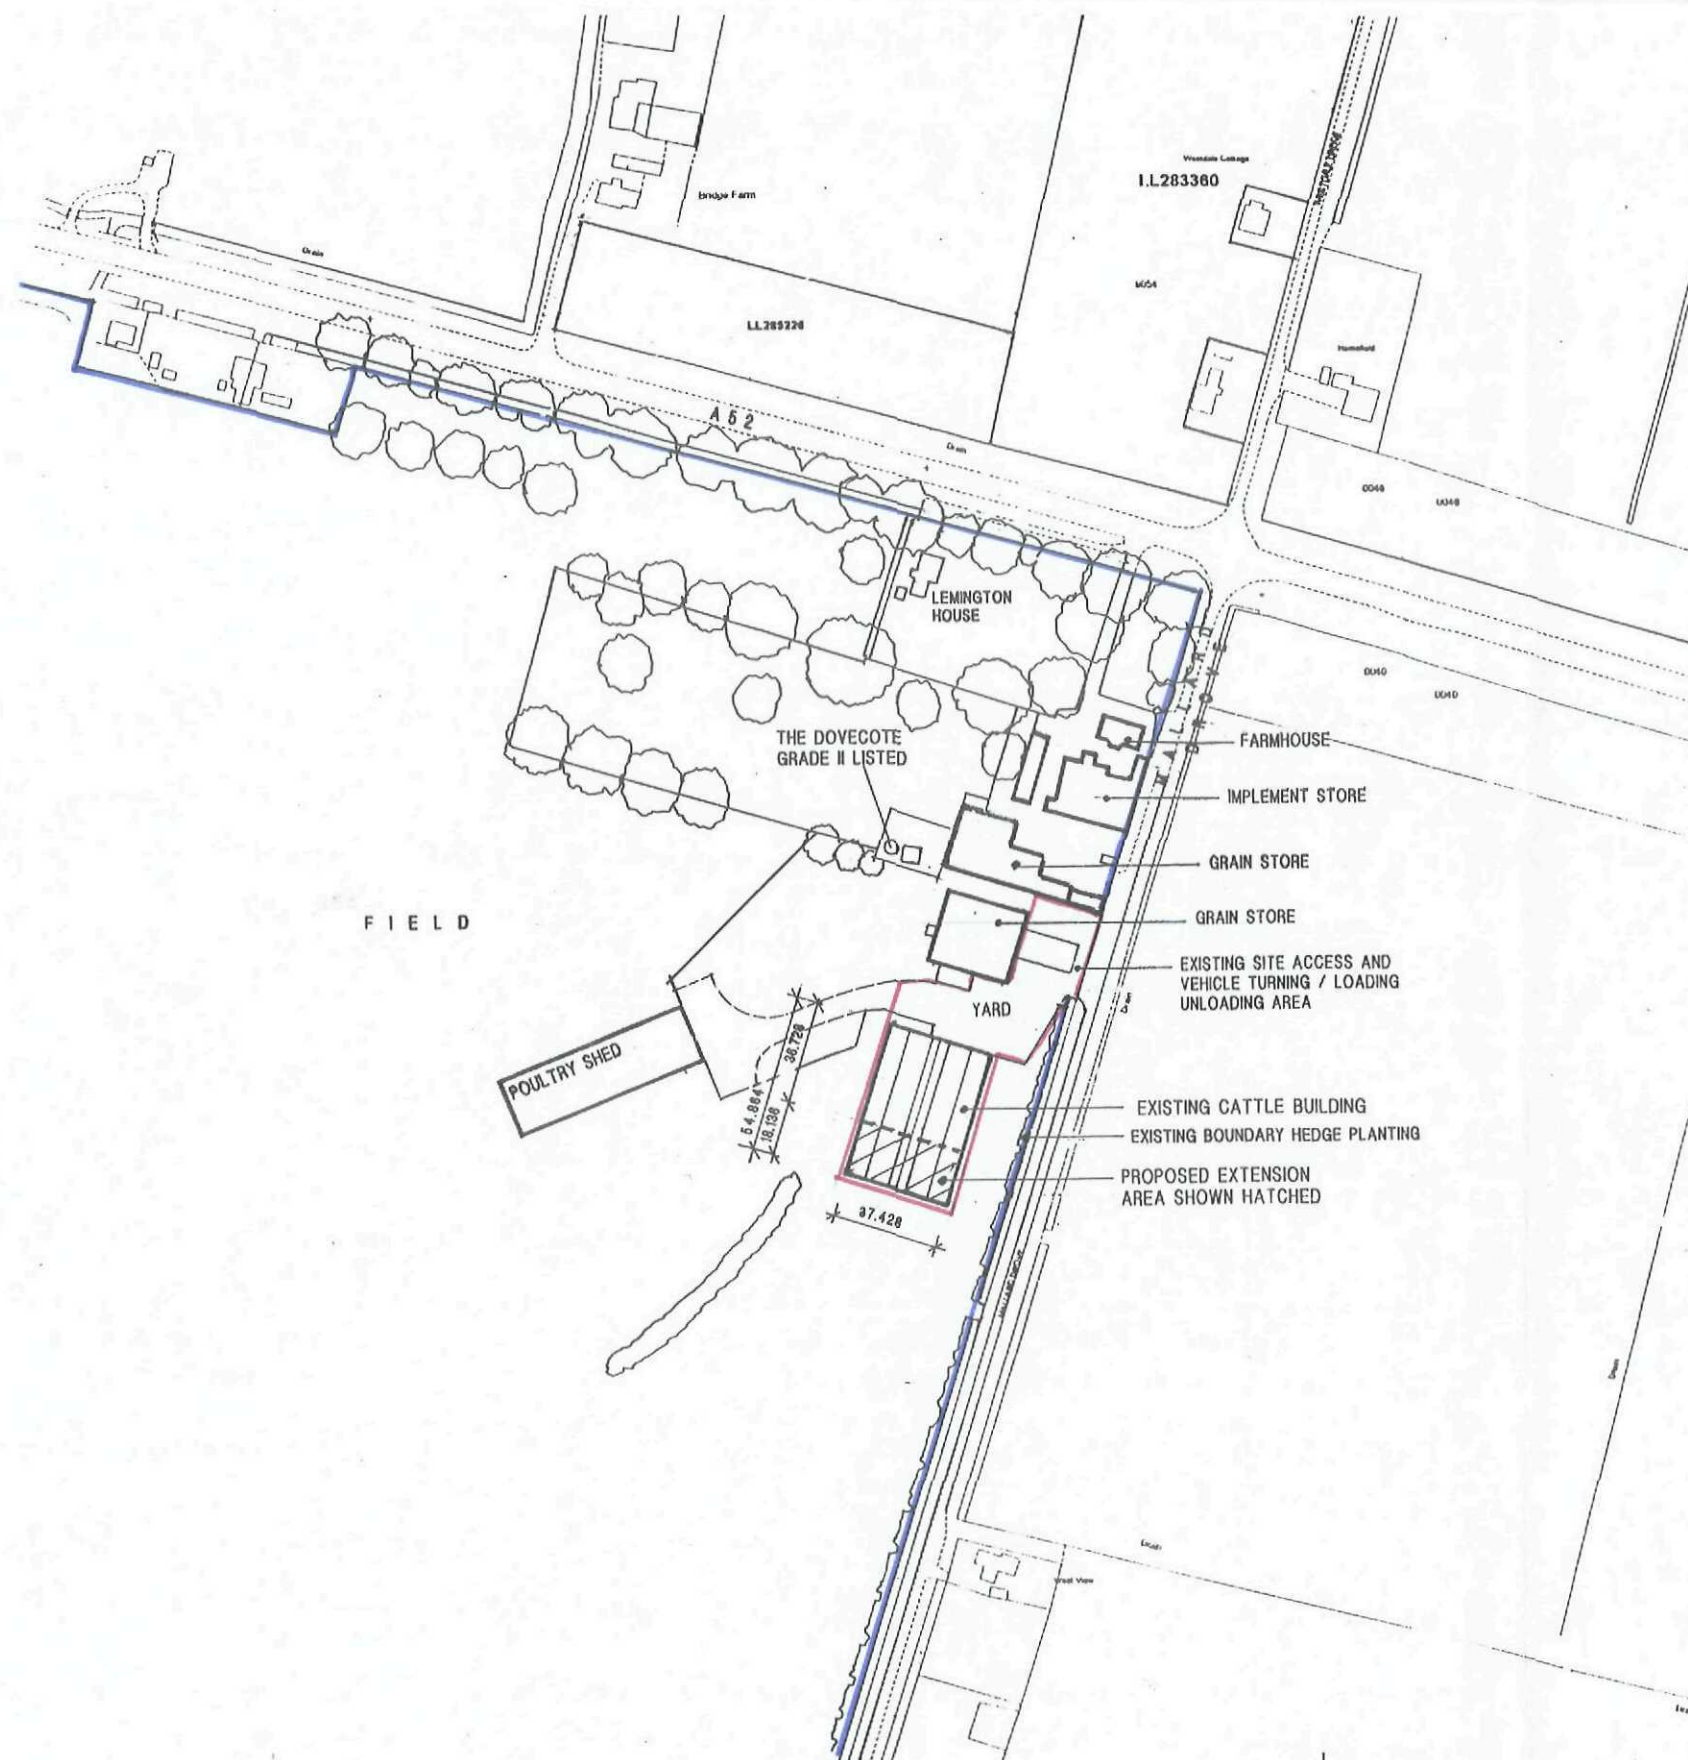


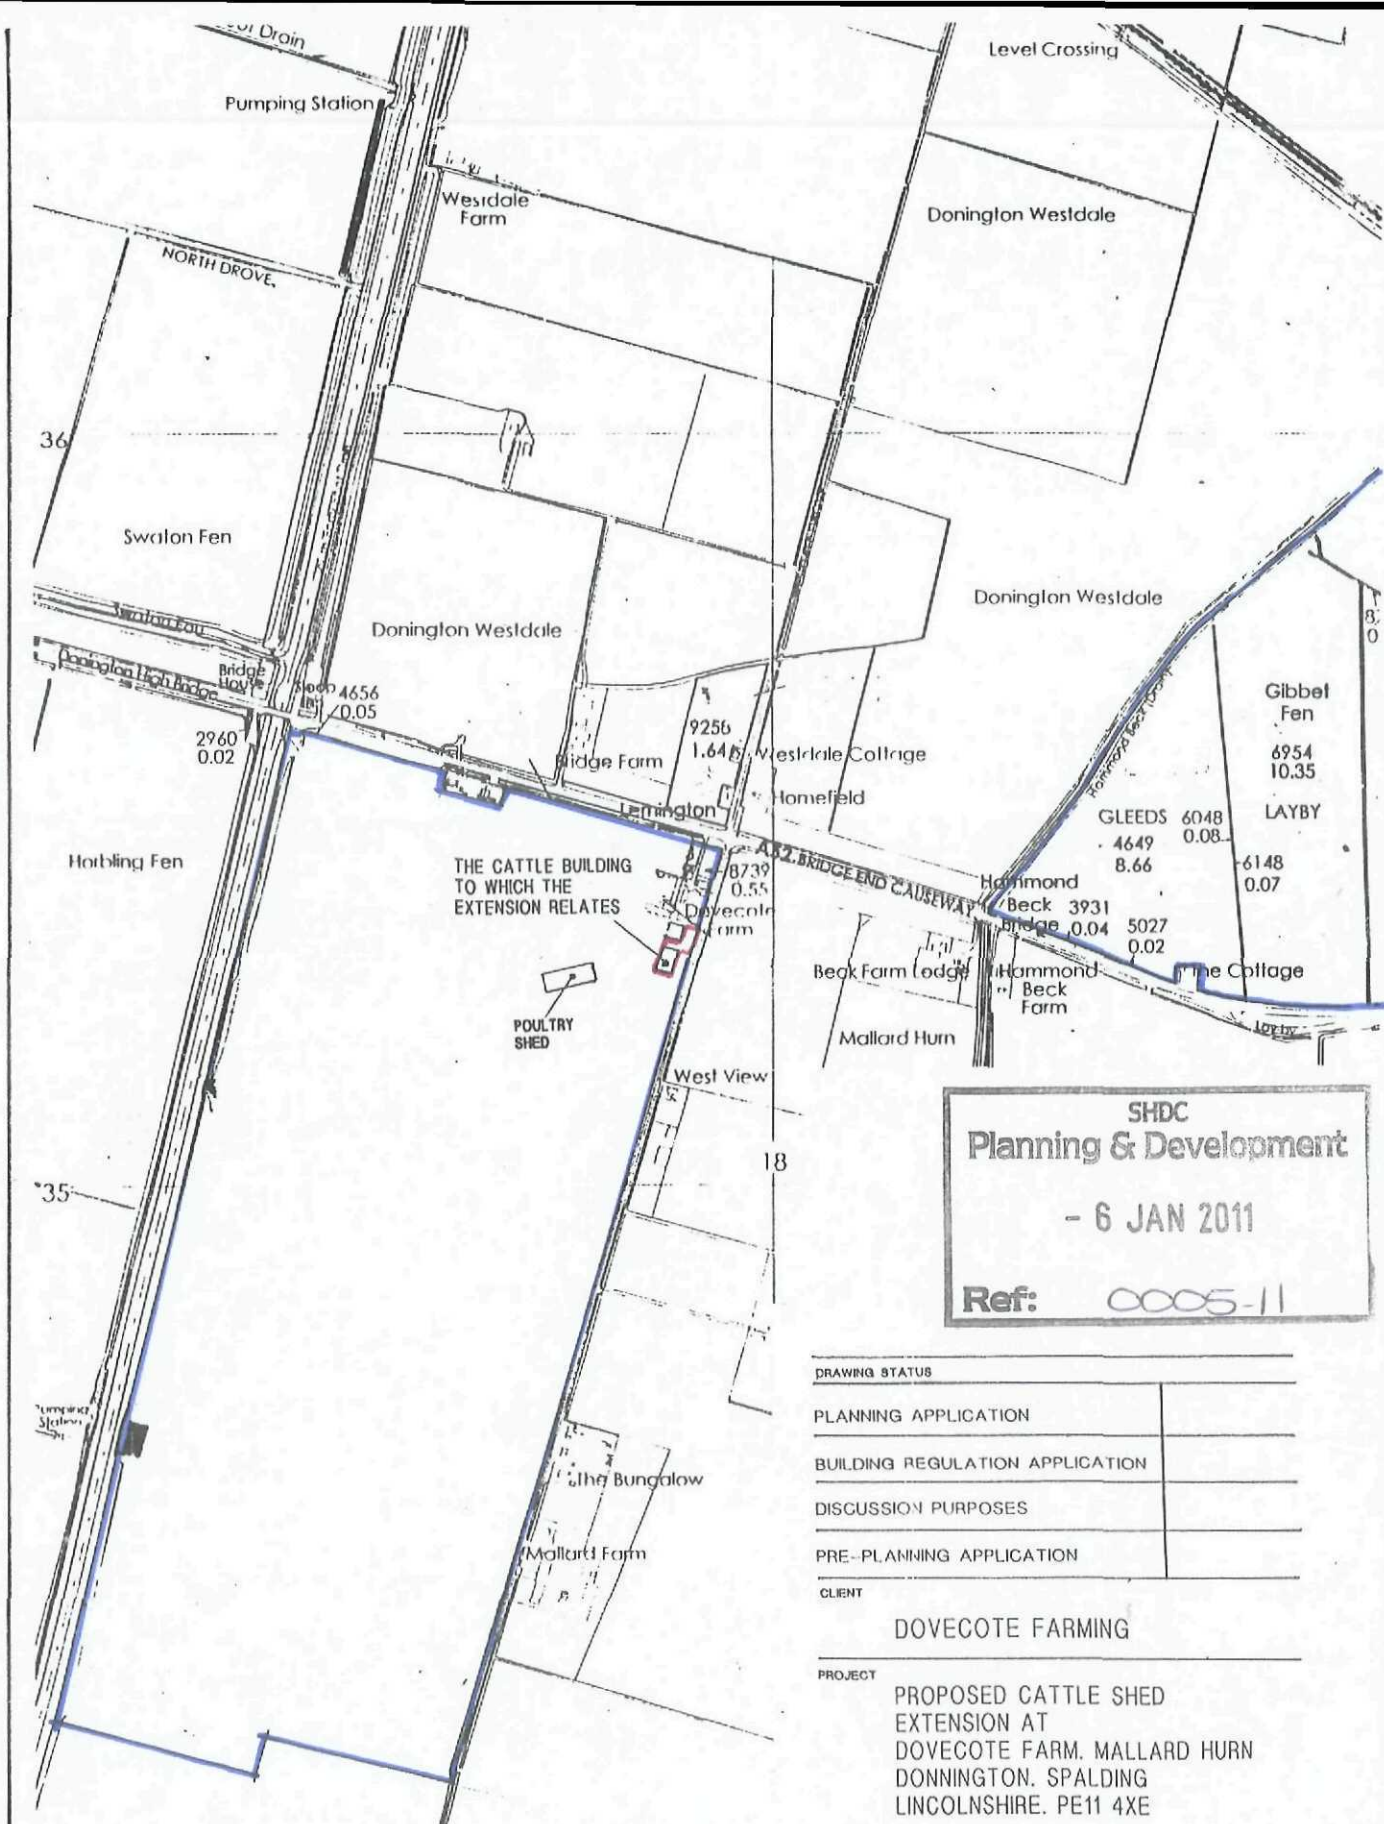

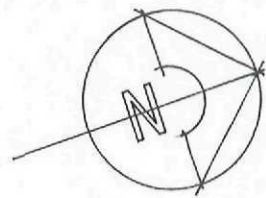

CATTLE BUILDING

FLOOR AREAS

EXISTING BUILDING INCLUDING CANOPY OVERHANG = 1381m²
PROPOSED EXTENSION = 679m²
2060m² Total

ROOF WATER DISPOSAL

GUTTERS/DOWNPipes CONNECTED TO NEW UNDERGROUND DRAINS
CONNECTED TO EXISTING SURFACE WATER SYSTEM
THE SURFACE WATER DRAINAGE WILL NOT DISCHARGE INTO THE
EXISTING DRAIN SITUATED ALONGSIDE MALLARD HURN

FREE RANGE
POULTRY UNIT

FIELD

ROAD

ROOF
REINFORCED FIBRE CEMENT
SHEET ROOFING WITH ROOFLIGHTS
TO MATCH EXISTING
SEE ELEVATIONS AS PROPOSED
DRWG No.2592/A2/06 FOR
POSITION OF ROOFLIGHTS

FIELD

37.428 O/A BUILDING

54.864 O/A BUILDING

18.136 (EXTENSION)

36.728 (EXISTING BUILDING)

AREA OF DEMOUNTABLE CATTLE PENS

BAY

12

11

10

9

8

7

6

5

4

3

2

1

RIDGE

VALLEY

RIDGE

VALLEY

RIDGE

CATTLE BUILDING

CANOPY OVERHANG

FACE OF BUILDING

AREA OF DEMOUNTABLE CATTLE PENS

EXISTING BOUNDARY
HEDGE PLANTING

FIELD

DRAIN

GRASSED VERGE

HIGHWAY

GRASSED VERGE

DRAIN

YARD
LOADING/UNLOADING
VEHICLE TURNING AREA
(NO CHANGE)

GRAIN
STORE

GRAIN
STORE

ROAD. NO ACCESS FOR CATTLE
LORRIES

RAMP

YARD

YARD

GREENHOUSE

IMPLEMENT STORE

FARMHOUSE

EXISTING SITE ACCESS

MALLARD HURN

DRAWING STATUS

PLANNING APPLICATION

BUILDING REGULATION APPLICATION

DISCUSSION PURPOSES

PRE-PLANNING APPLICATION

CLIENT

DOVECOTE FARMING

PROJECT

PROPOSED CATTLE SHED
EXTENSION AT
DOVECOTE FARM, MALLARD HURN
DONNINGTON, SPALDING
LINCOLNSHIRE. PE11 4XE

DRAWING

SITE LAYOUT PLAN
AS PROPOSED

SCALE 1/500

DRAWING NUMBER



DATE DEC 10

2592/A3/02


R B & S HAYWARD (Architectural Technicians)
30 Beckside, Scopwick, Near Lincoln LN4 3NX
Telephone: 01526-320923

Email: hayward.roy1@btinternet.com

SHDC
Planning & Development
- 6 JAN 2011
Ref: 0005-11

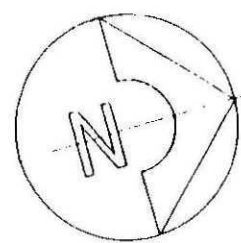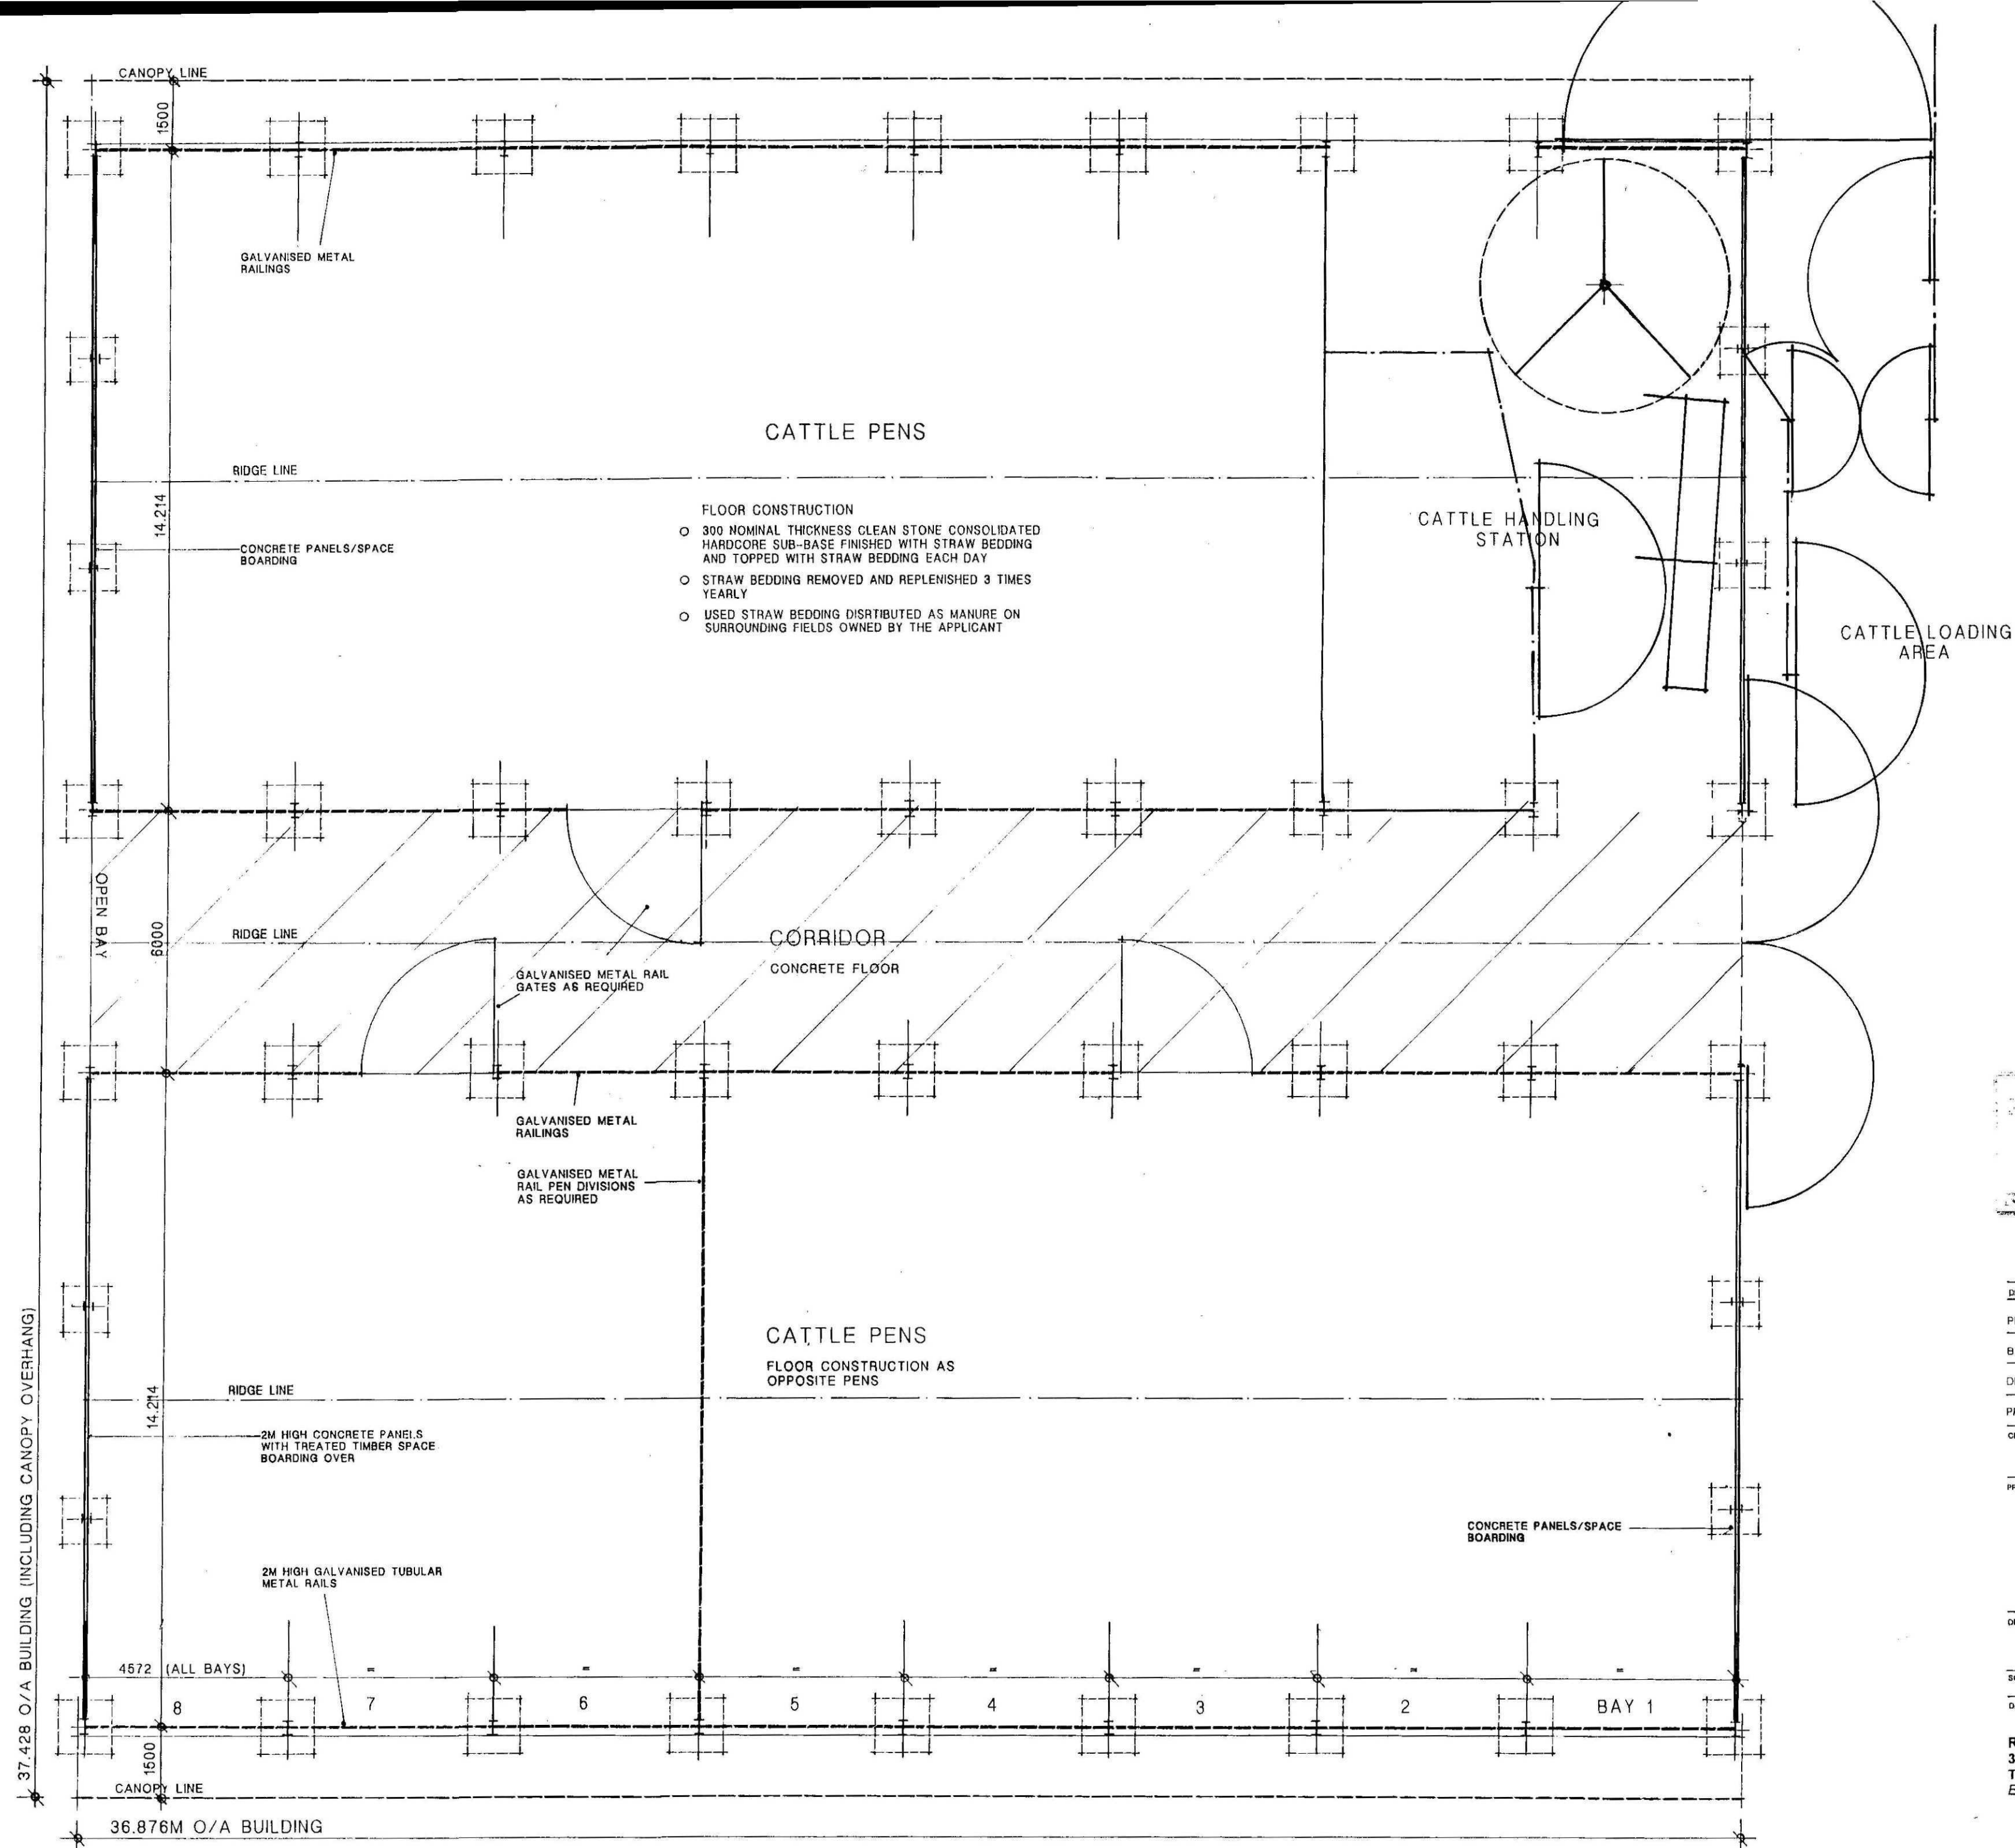

DRAWING STATUS	
PLANNING APPLICATION	
BUILDING REGULATION APPLICATION	
DISCUSSION PURPOSES	
PRE-PLANNING APPLICATION	
CLIENT	
DOVECOTE FARMING	
PROJECT	
PROPOSED CATTLE SHED EXTENSION AT DOVECOTE FARM, MALLARD HURN DONINGTON, SPALDING LINCOLNSHIRE, PE11 4XE	
DRAWING	
PLAN AS EXISTING	
SCALE	DRAWING NUMBER
1/100	2592/A2/03
DATE	
OCT 10	
R B & S HAYWARD (Architectural Technicians) 30 Beckside, Scopwick, Near Lincoln LN4 3NX Telephone: 01526-320923 Email - hayward.roy1@btinternet.com	

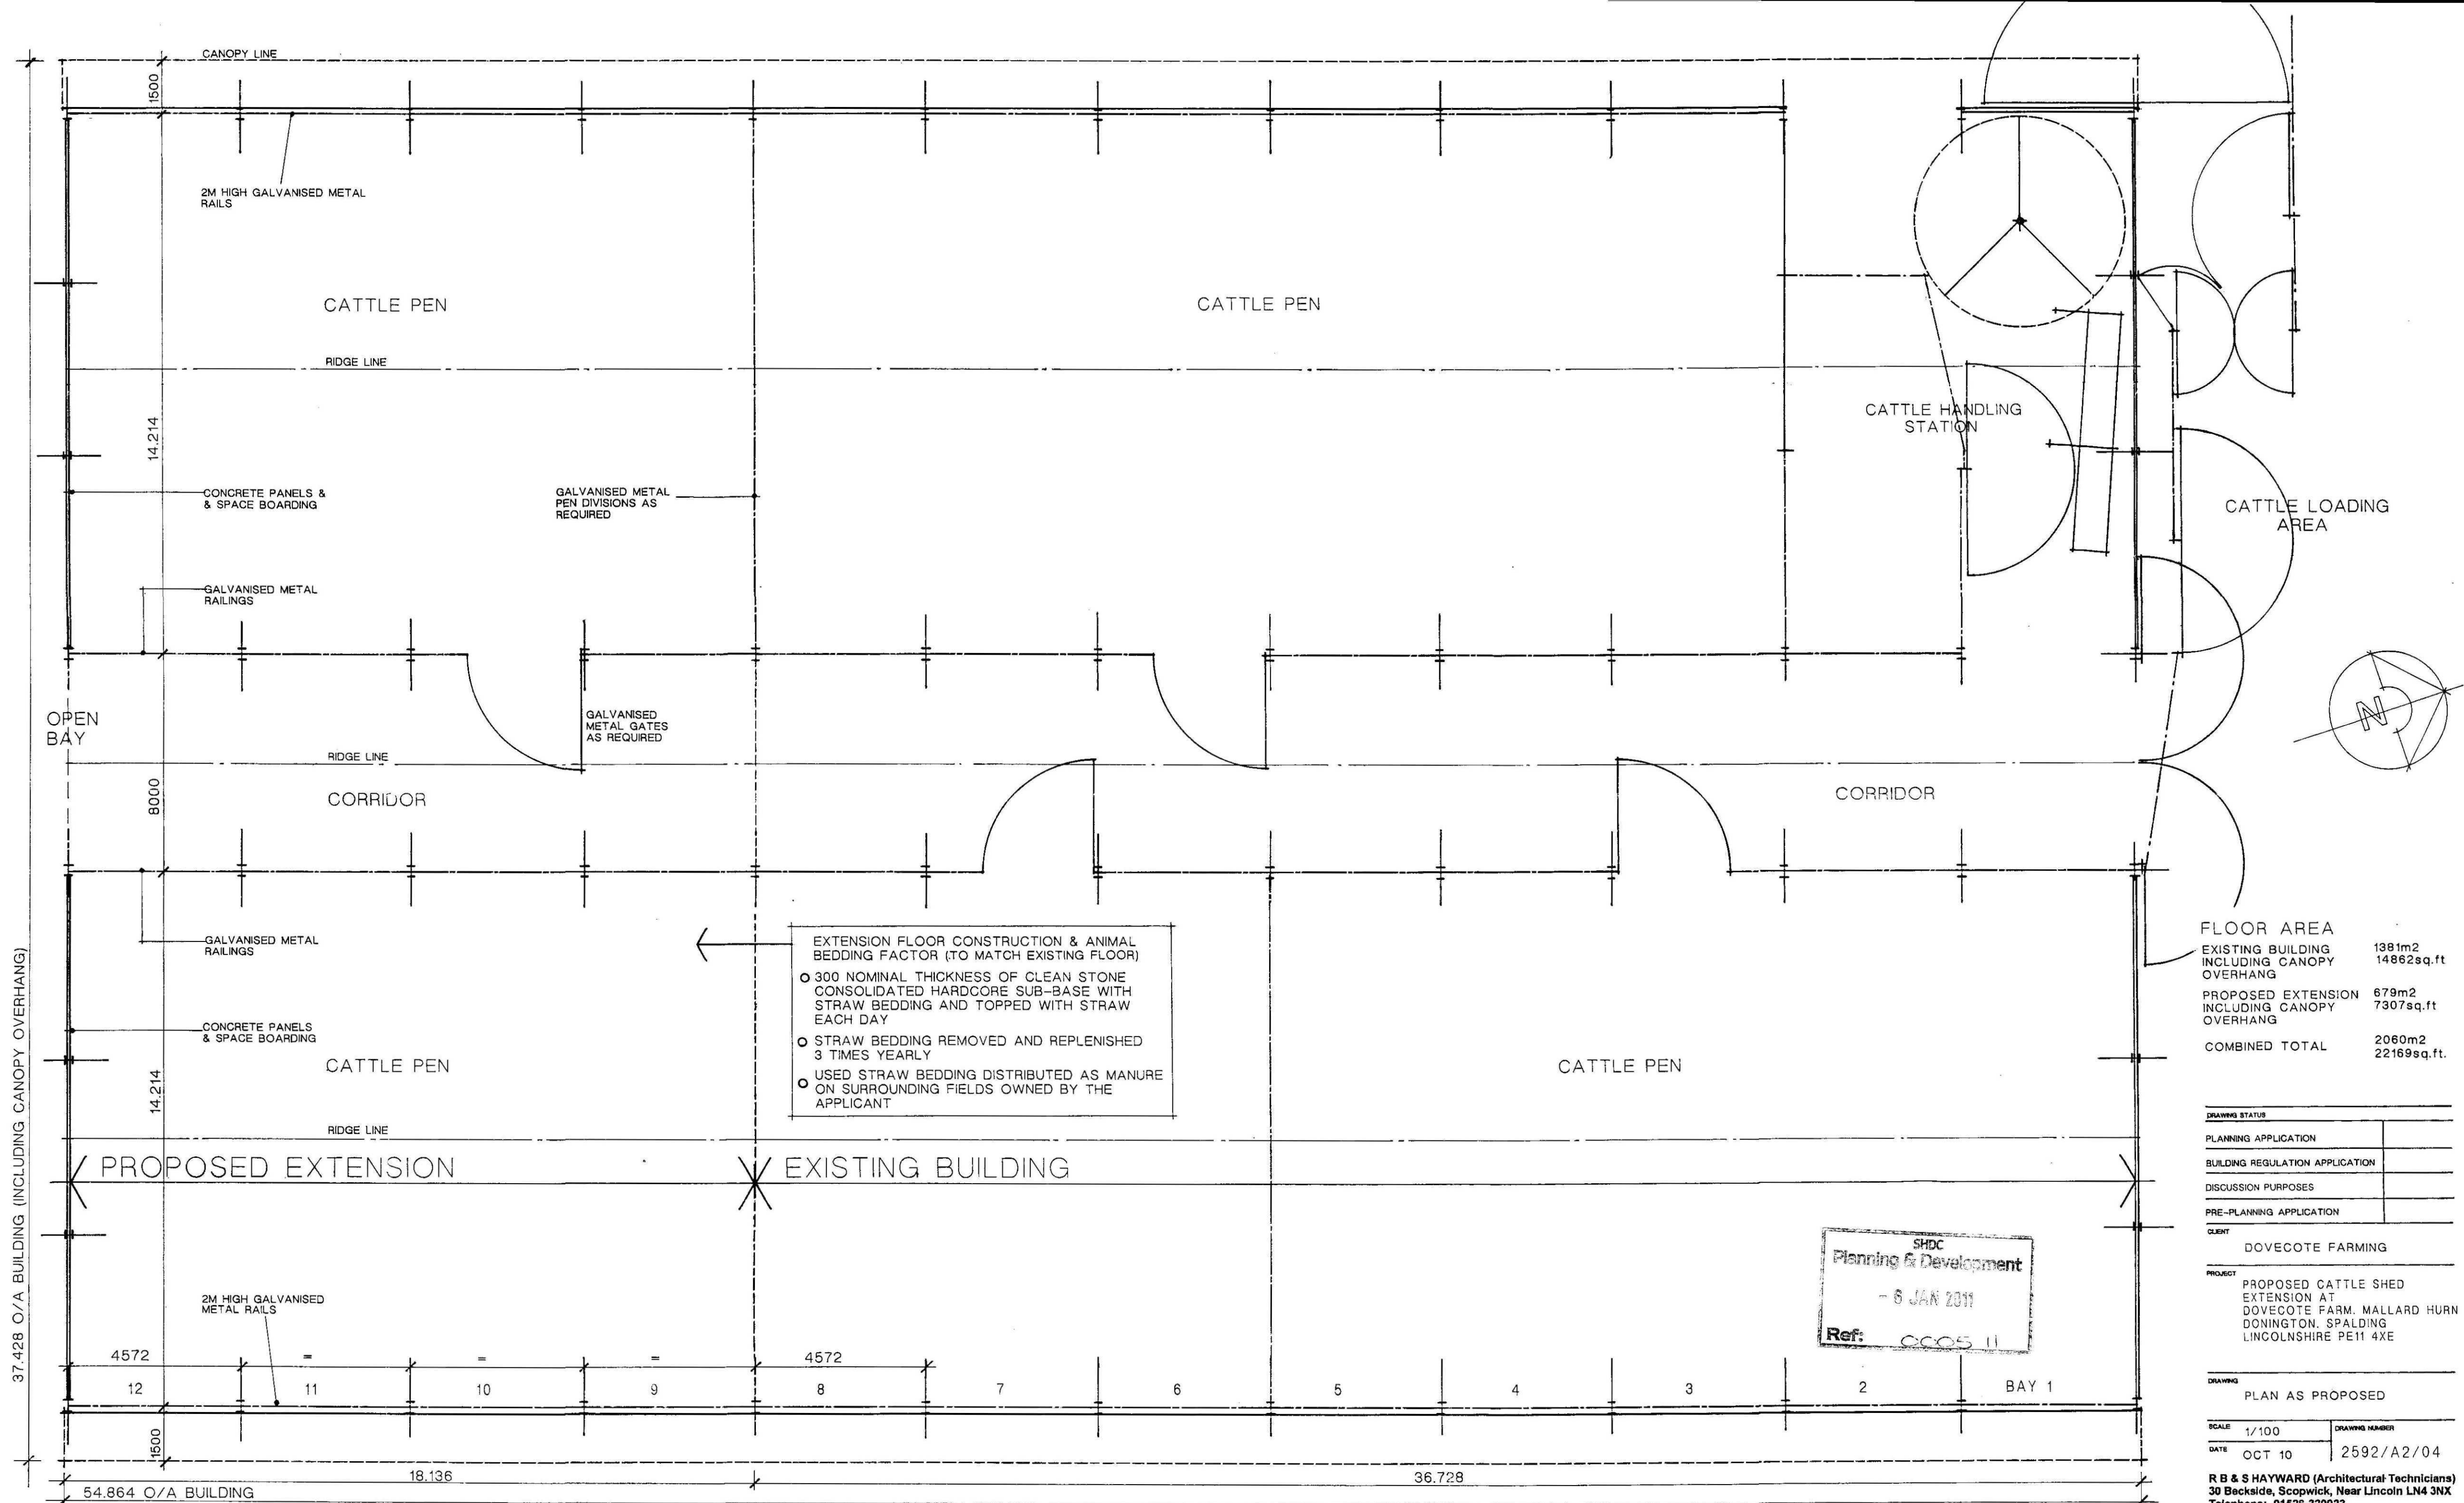

PLAN AS PROPOSED


FLOOR AREA	
EXISTING BUILDING INCLUDING CANOPY OVERHANG	1381m ² 14862sq.ft
PROPOSED EXTENSION INCLUDING CANOPY OVERHANG	679m ² 7307sq.ft
COMBINED TOTAL	2060m ² 22169sq.ft.

DRAWING STATUS	
PLANNING APPLICATION	
BUILDING REGULATION APPLICATION	
DISCUSSION PURPOSES	
PRE-PLANNING APPLICATION	
CLIENT	DOVECOTE FARMING


PROJECT	PROPOSED CATTLE SHED EXTENSION AT DOVECOTE FARM, MALLARD HURN DONINGTON, SPALDING LINCOLNSHIRE PE11 4XE
---------	---

DRAWING PLAN AS PROPOSED	
SCALE	1/100
DATE	OCT 10
DRAWING NUMBER	2592/A2/04


R B & S HAYWARD (Architectural Technicians)
30 Beckside, Scopwick, Near Lincoln LN4 3NX
Telephone: 01528-320923
Email - hayward.roy1@btinternet.com

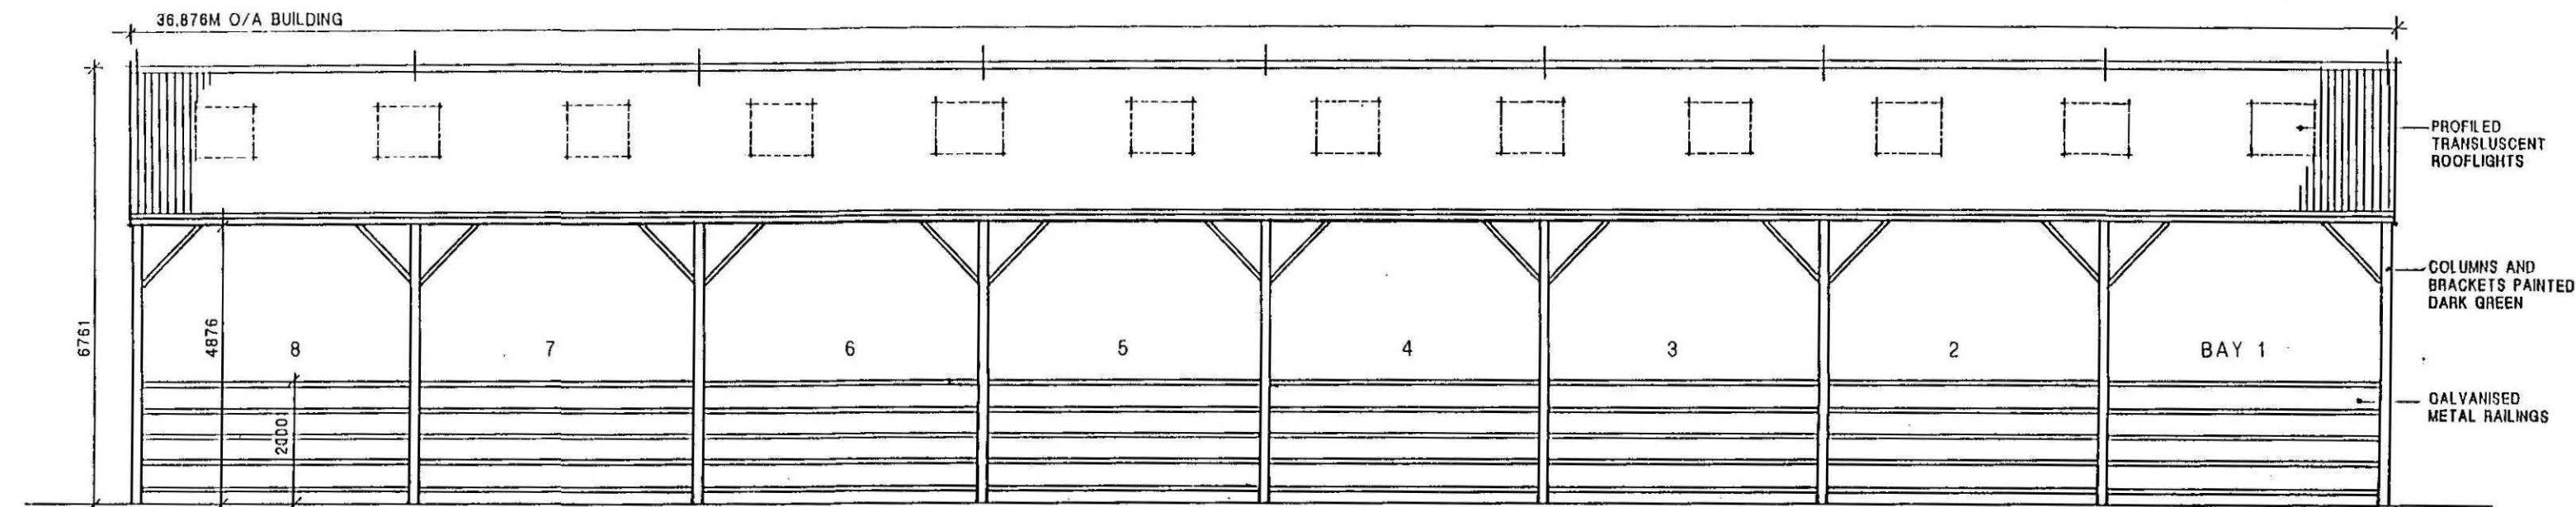

EAST ELEVATION / AS EXISTING

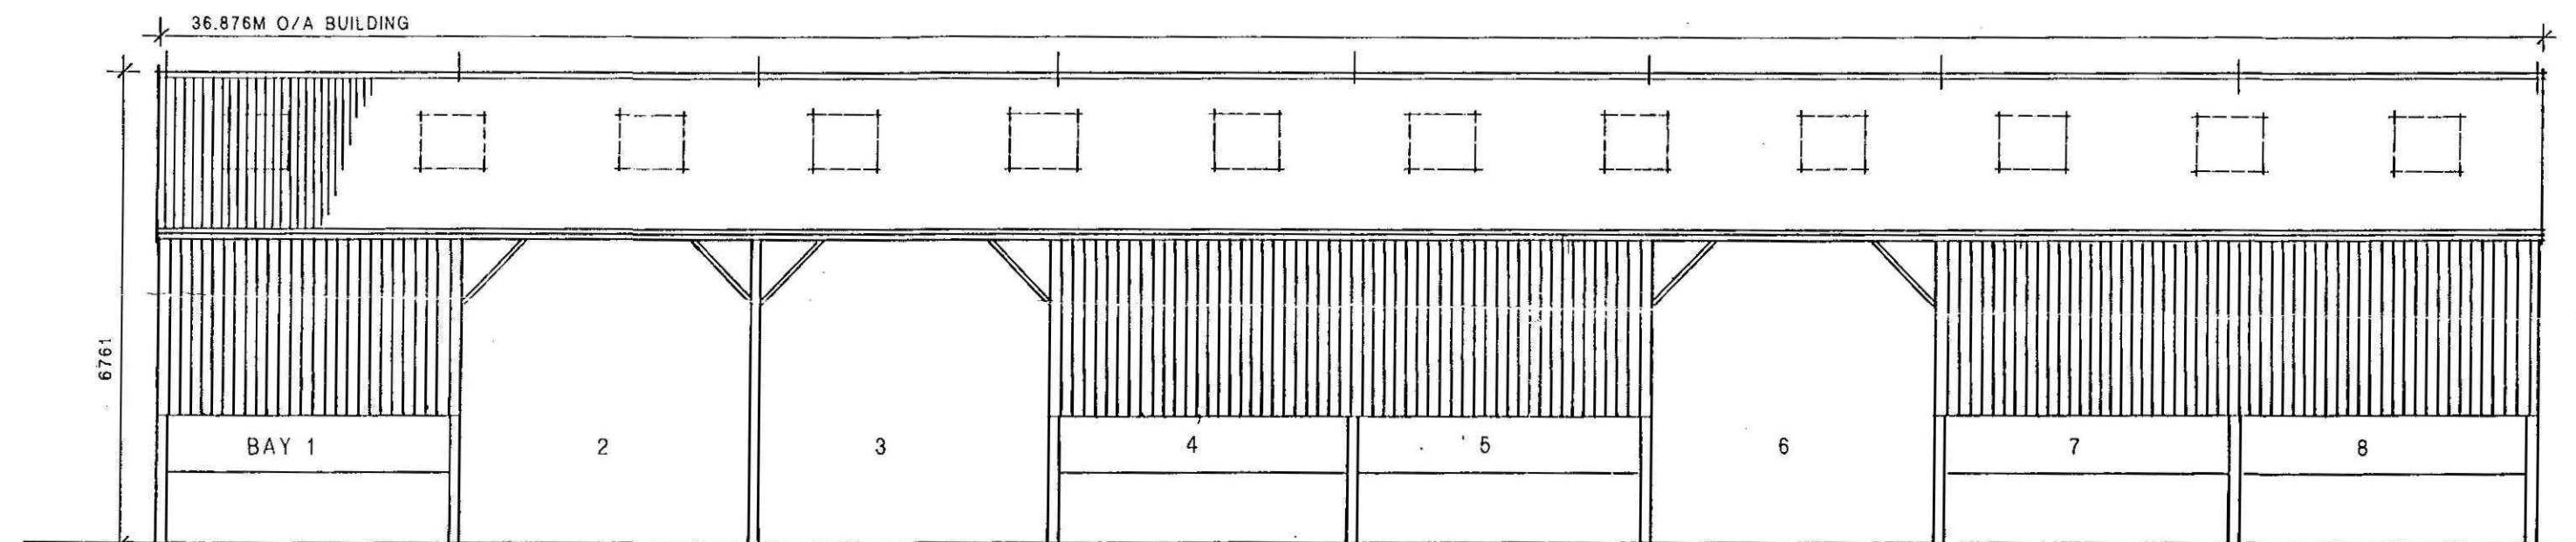

WEST ELEVATION / AS EXISTING



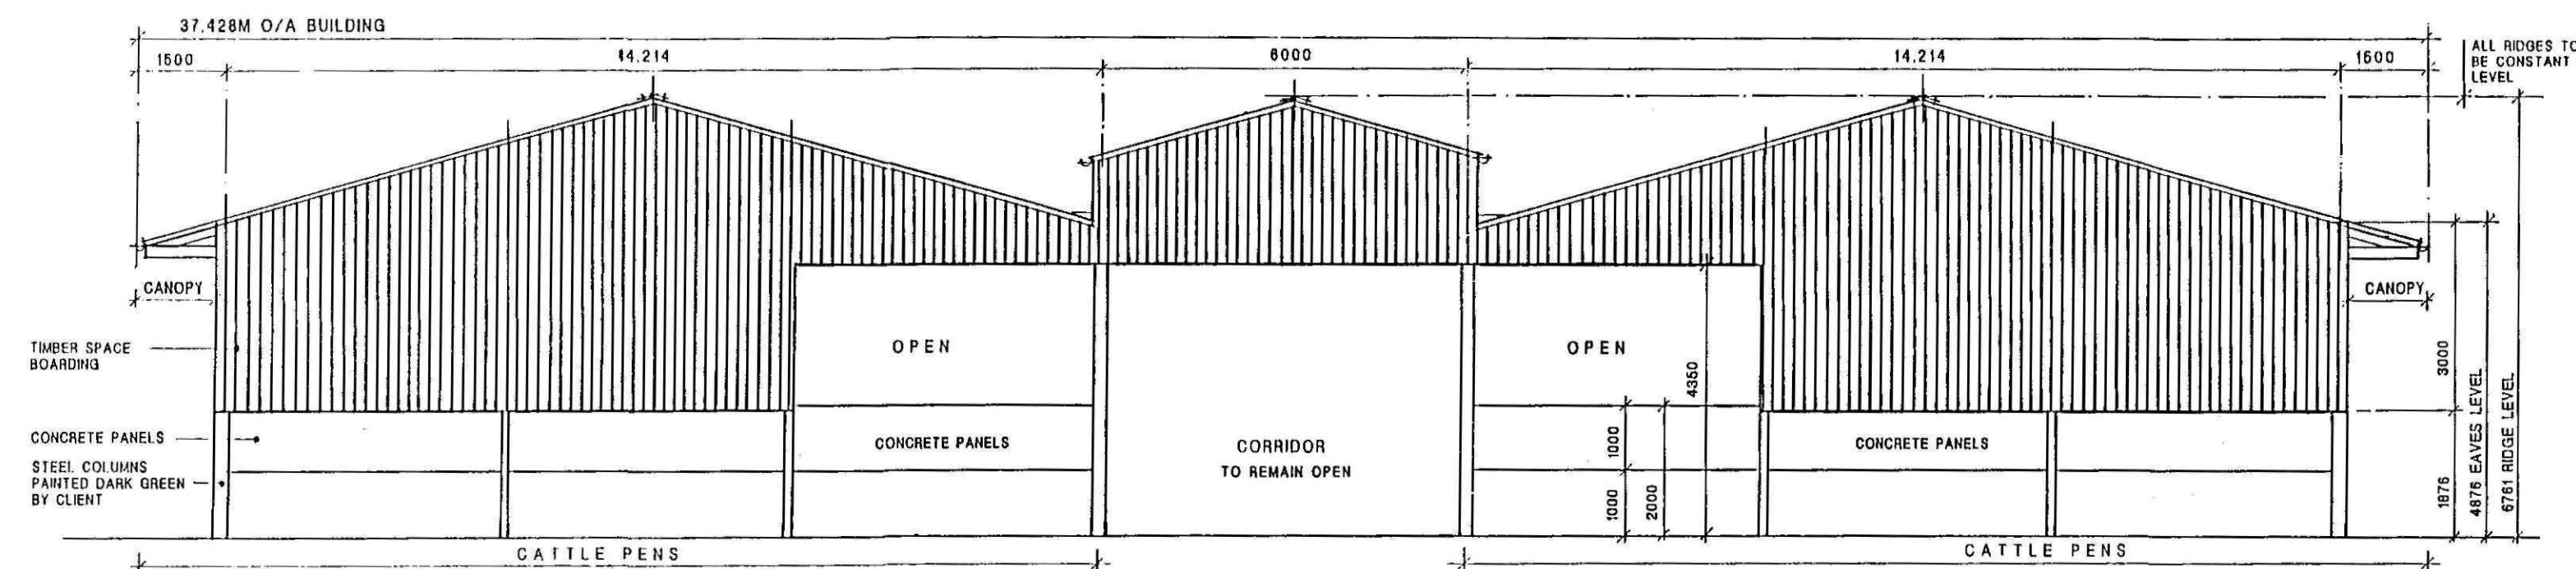


SOUTH ELEVATION / AS EXISTING



DRAWING STATUS	
PLANNING APPLICATION	
BUILDING REGULATION APPLICATION	
DISCUSSION PURPOSES	
PRE-PLANNING APPLICATION	
CLIENT	DOVECOTE FARMING
PROJECT	PROPOSED CATTLE SHED EXTENSION AT DOVECOTE FARM, MALLARD HURN DONINGTON, SPALDING LINCOLNSHIRE PE11 4XE
DRAWING	ELEVATIONS AS EXISTING
SCALE	1/100
DATE	OCT 10
DRAWING NUMBER	2592/A2/05

R B & S HAYWARD (Architectural Technicians)
30 Beckside, Scopwick, Near Lincoln LN4 3NX
Telephone: 01526-320923
Email - hayward.roy1@btinternet.com

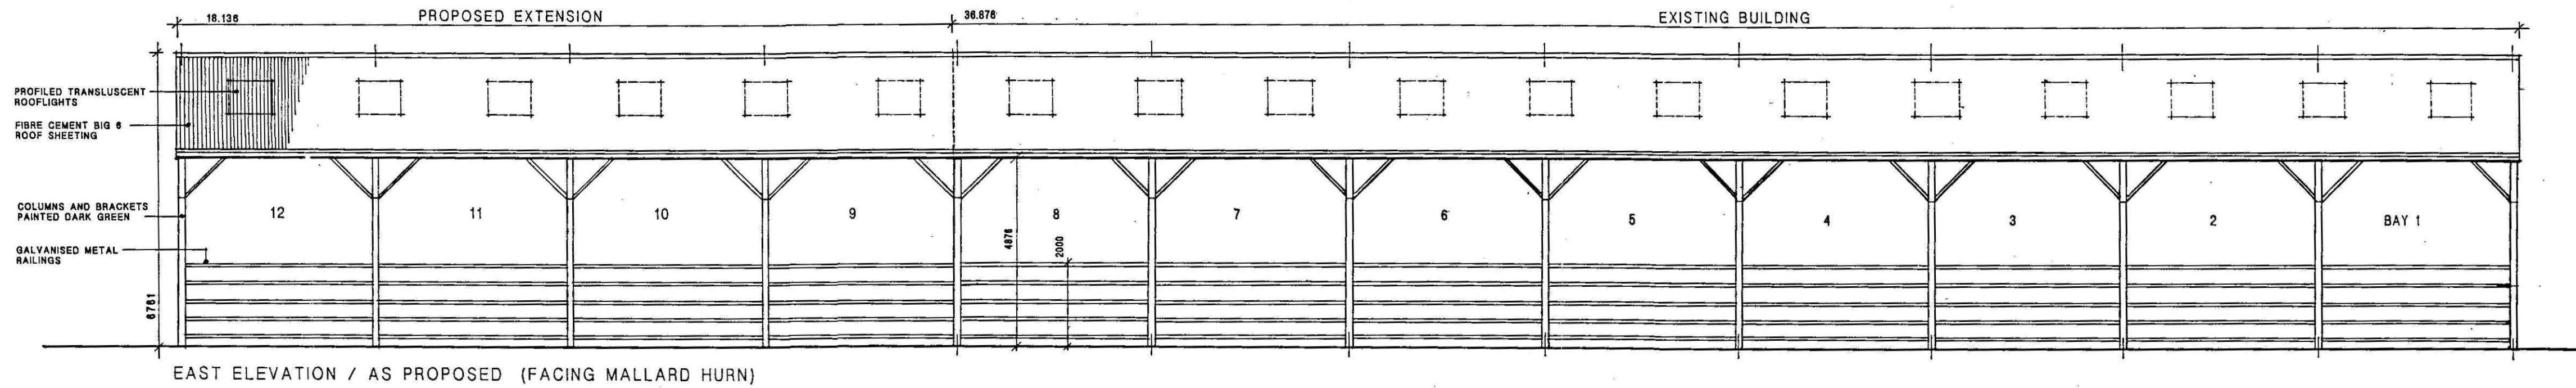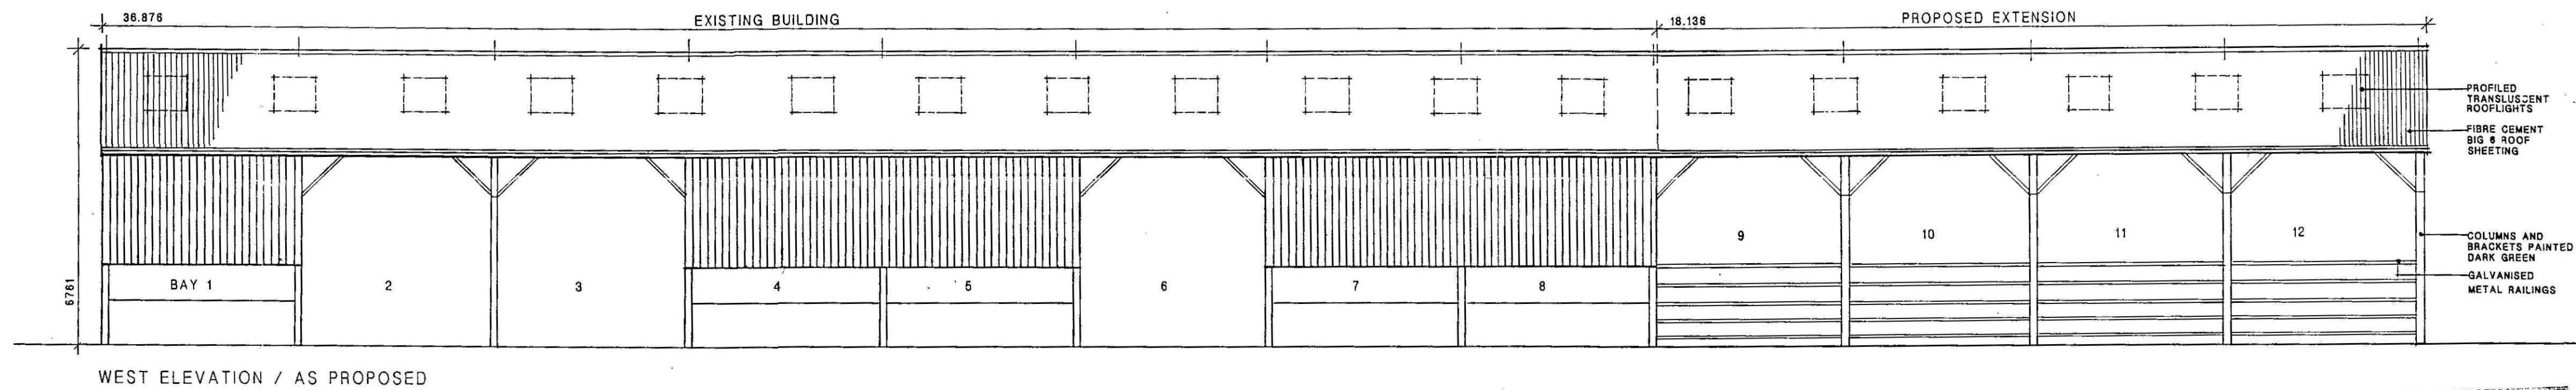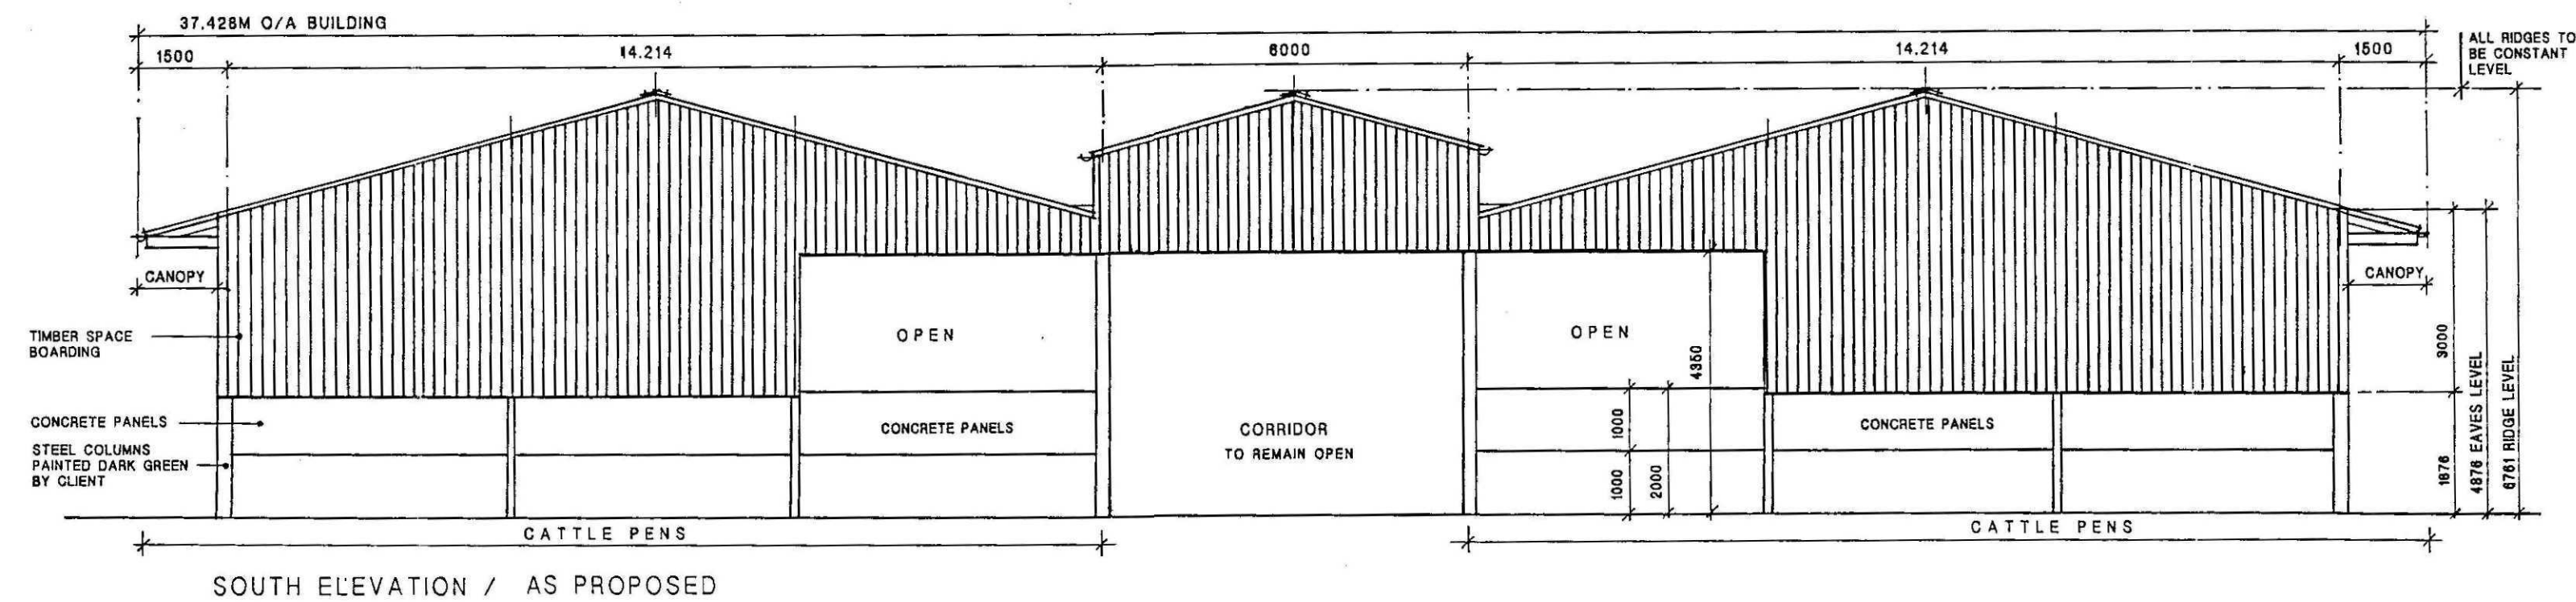

DRAWING STATUS	
PLANNING APPLICATION	
BUILDING REGULATION APPLICATION	
DISCUSSION PURPOSES	
PRE-PLANNING APPLICATION	
CLIENT	DOVECOTE FARMING
PROJECT	PROPOSED CATTLE SHED EXTENSION AT DOVECOTE FARM, MALLARD HURN DONINGTON, SPALDING LINCOLNSHIRE PE11 4XE

DRAWING	
ELEVATIONS AS PROPOSED	
SCALE	1/100
DATE	OCT '10
DRAWING NUMBER	2592/A2/06

R B & S HAYWARD (Architectural Technicians)
30 Backside, Scopwick, Near Lincoln LN4 3NX
Telephone: 01526-320923
Email - hayward.roy1@btinternet.com