



Store Name: Donington
Store No: 4876
Futurama W.O: 129651
Store Type: Everyday Convenience - Mainstream
Programme: Rollback
Address: 6 Market Place
Donington
Spalding
Lincolnshire, PE11 4ST
CAD reference: N/A

Revision:

06/01/17 - TH - Original Scheme

Olympia House
Lockwood Court
Middleton Grove
Leeds
LS11 5TY
United Kingdom

Telephone: 0113 270 5595
Facsimile: 0113 277 1143
E-mail: postbox@futurama.ltd.uk

delivering
branded
environments™





Existing Elevation

Store Name: Donington
Store No: 4876
Futurama W.O: 129651
Store Type: Everyday Convenience - Mainstream
Programme: Rollback
CAD reference: N/A

Address: 6 Market Place
Donington
Spalding
Lincolnshire, PE11 4ST
Revision: -
Original Scheme: TH

Olympia House
Lockwood Court
Middleton Grove
Leeds
LS11 5TY
United Kingdom

Telephone: 0113 270 5595
Facsimile: 0113 277 1143
E-mail: postbox@futurama.ltd.uk

delivering
branded
environments™





Photos of Store

Store Name: Donington
Store No: 4876
Futurama W.O: 129651
Store Type: Everyday Convenience - Mainstream
Programme: Rollback
CAD reference: N/A


Address: 6 Market Place
Donington
Spalding
Lincolnshire, PE11 4ST
Revision: -
Original Scheme: TH

Olympia House
Lockwood Court
Middleton Grove
Leeds
LS11 5TY
United Kingdom

Telephone: 0113 270 5595
Facsimile: 0113 277 1143
E-mail: postbox@futurama.ltd.uk


delivering
branded
environments™



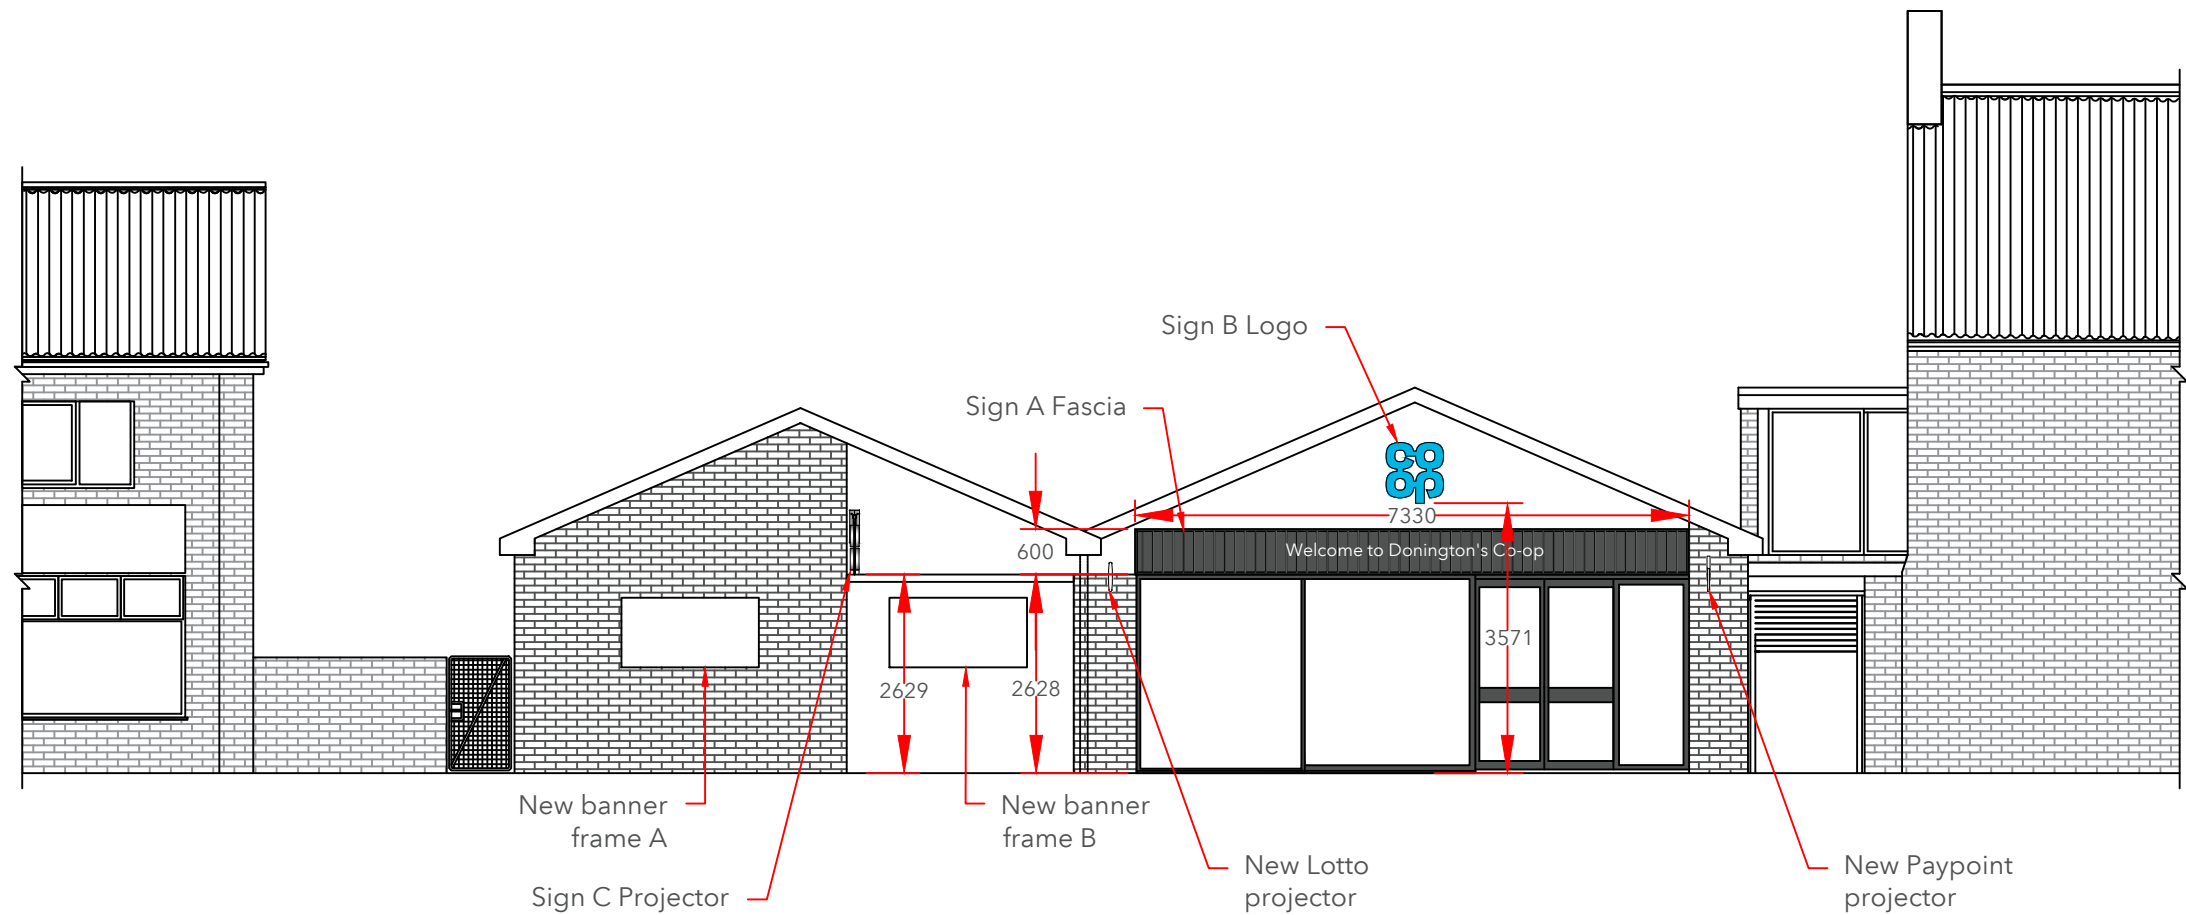

Building is undergoing extensive repairs to shop front.
 Check survey required prior to manufacture of slats.
 Co-op to supply new background

Elevation 1
 Scale 1:100 @A3

 

All illuminated signs to have 5amp switched
 fused spur located behind sign location



Proposed Elevation

Store Name: Donington
 Store No: 4876
 Futurama W.O: 129651
 Store Type: Everyday Convenience - Mainstream
 Programme: Rollback
 CAD reference: N/A


Address: 6 Market Place
 Donington
 Spalding
 Lincolnshire, PE11 4ST
 Revision: -
 Original Scheme: TH

Olympia House
 Lockwood Court
 Middleton Grove
 Leeds
 LS11 5TY
 United Kingdom

Telephone: 0113 270 5595
 Facsimile: 0113 277 1143
 E-mail: postbox@futurama.ltd.uk

delivering
 branded
 environments™



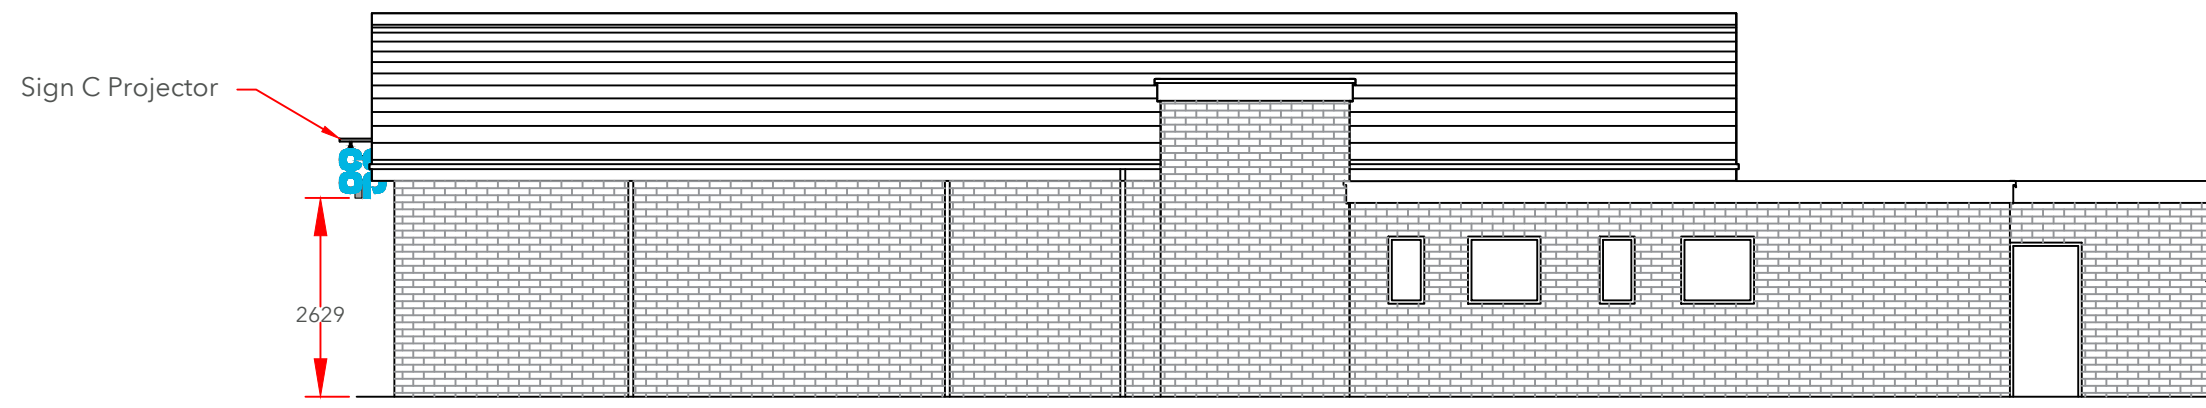

Elevation 2
Scale 1:100 @A3

All illuminated signs to have 5amp switched fused spur located behind sign location



Proposed Elevation

Store Name: Donington
Store No: 4876
Futurama W.O: 129651
Store Type: Everyday Convenience - Mainstream
Programme: Rollback
CAD reference: N/A

Address: 6 Market Place
Donington
Spalding
Lincolnshire, PE11 4ST
Revision: -
Original Scheme: TH



Olympia House
Lockwood Court
Middleton Grove
Leeds
LS11 5TY
United Kingdom

Telephone: 0113 270 5595
Facsimile: 0113 277 1143
E-mail: postbox@futurama.ltd.uk

delivering
branded
environments™



Sign A
Scale 1:20 @A3

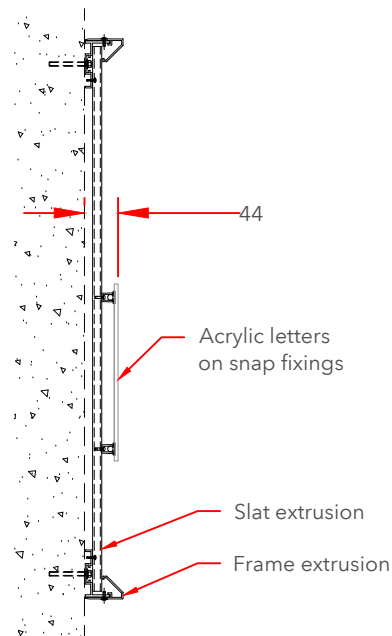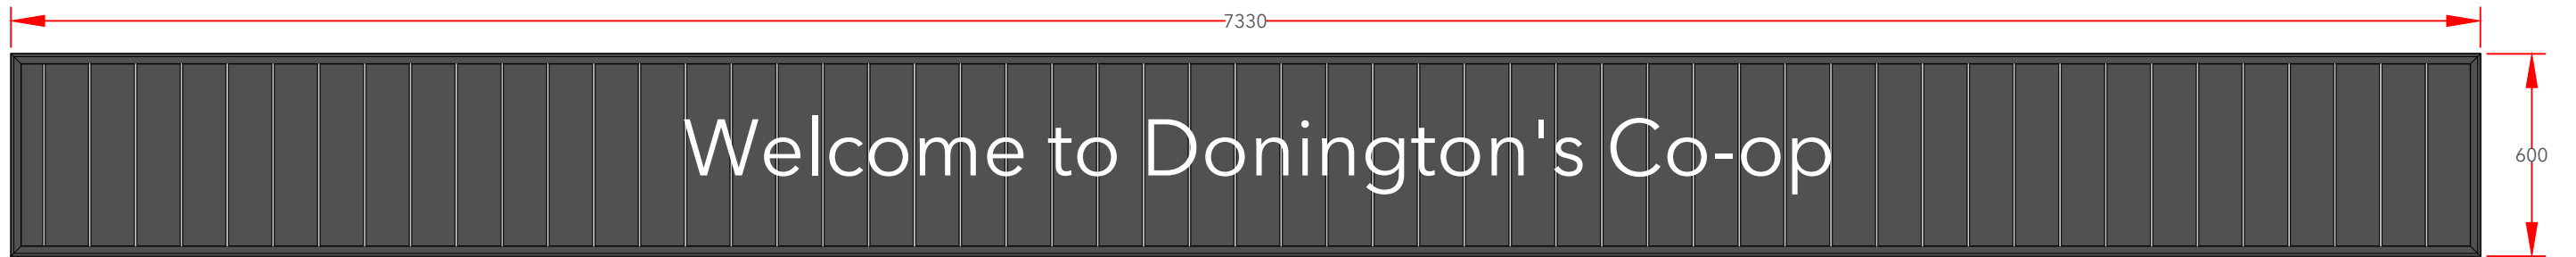

Letters Cross Section
Scale 1:10 @A3

Sign A Specifications:

Fascia


Aluminium slat fascia to suit site conditions.

Fascia constructed from individual Aluminium extrusions. Perimeter support extrusion fixed to the building substrate with suitable fixings, Aluminium vertical slats mounted and fixed to the support extrusion and trimmed around the perimeter with a chamfered trim.


Slat and trim to be finished Dark Grey Wood effect:
Decoral powder coating: 8G-940-A005 (lab code FP 714/38)
Decoral sublimatic Film: 2217/19 L.

Letters

"Welcome to Anytown Co-op" 234mm to match 800mm logo to be from 5mm WHITE Perspex 069 Acrylic on locator snap fixings.

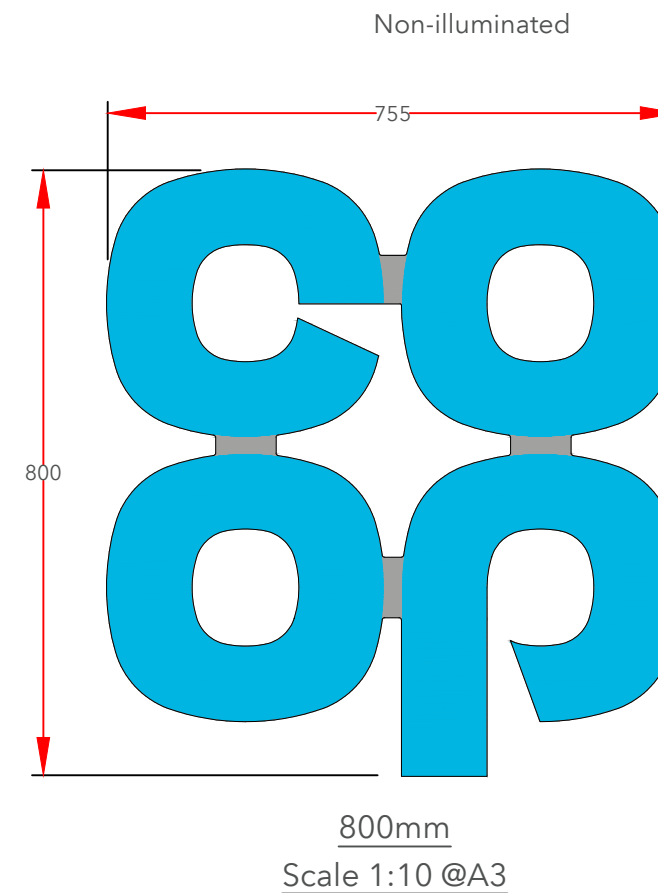

800mm
Scale 1:10 @A3

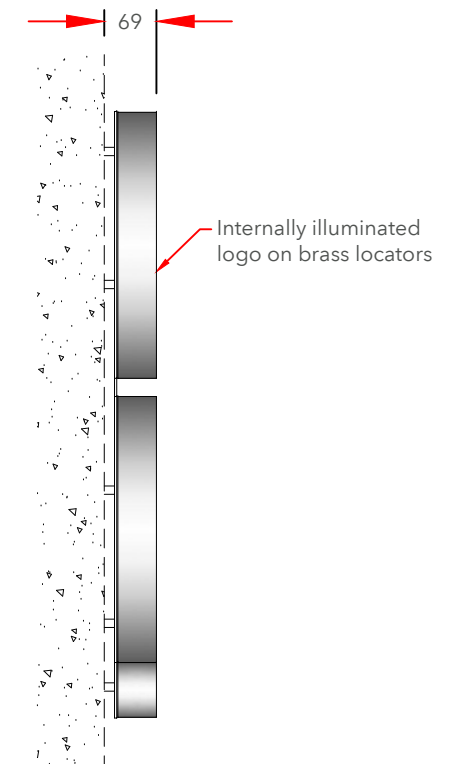

Cross Section
Scale 1:10 @A3

Sign B Specifications:

800mm Single sided built up logo.
Steel mounting plate with individual built-up letters. Mounting plate to be 3mm Mild Steel fixed to building substrate with brass locator fixings.

3D built-up letters to have aluminium sides, 50mm deep with 5mm Co-op BLUE acrylic faces. All visible edges, aluminium returns & mounting plate to be finished Silver RAL 9006 60% gloss. Internally illuminated by white LEDs.



Collections

Store Name: Donington
Store No: 4876
Futurama W.O: 129651
Store Type: Everyday Convenience - Mainstream
Programme: Rollback
CAD reference: N/A


Address: 6 Market Place
Donington
Spalding
Lincolnshire, PE11 4ST
Revision: -
Original Scheme: TH

Olympia House
Lockwood Court
Middleton Grove
Leeds
LS11 5TY
United Kingdom

Telephone: 0113 270 5595
Facsimile: 0113 277 1143
E-mail: postbox@futurama.ltd.uk

delivering
branded
environments™



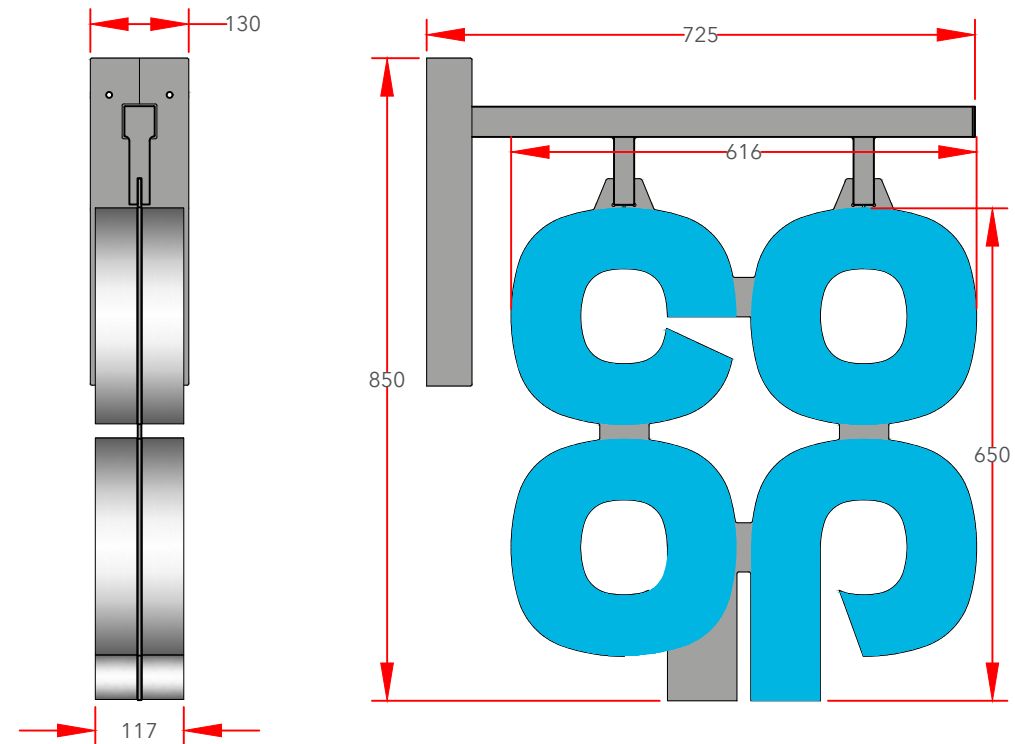

650mm
Scale 1:10 @A3

Sign C Specifications:

Projection sign size 650mm Internally Illuminated built up letters on both sides. Individual 3D letters constructed from silver aluminium side returns and Co-op BLUE acrylic faces - faces only to illuminate.

Fully welded 5mm Mild Steel wall mounting plate and support frame.
Profile cut logo mounting plate from 5mm Mild Steel, welded to the hanging tubes. All visible steel work to be finished silver to match RAL 9006 60% gloss.



Collections

Store Name: Donington
Store No: 4876
Futurama W.O: 129651
Store Type: Everyday Convenience - Mainstream
Programme: Rollback
CAD reference: N/A



Address: 6 Market Place
Donington
Spalding
Lincolnshire, PE11 4ST
Revision: -
Original Scheme: TH

Olympia House
Lockwood Court
Middleton Grove
Leeds
LS11 5TY
United Kingdom

Telephone: 0113 270 5595
Facsimile: 0113 277 1143
E-mail: postbox@futurama.ltd.uk

delivering
branded
environments™




 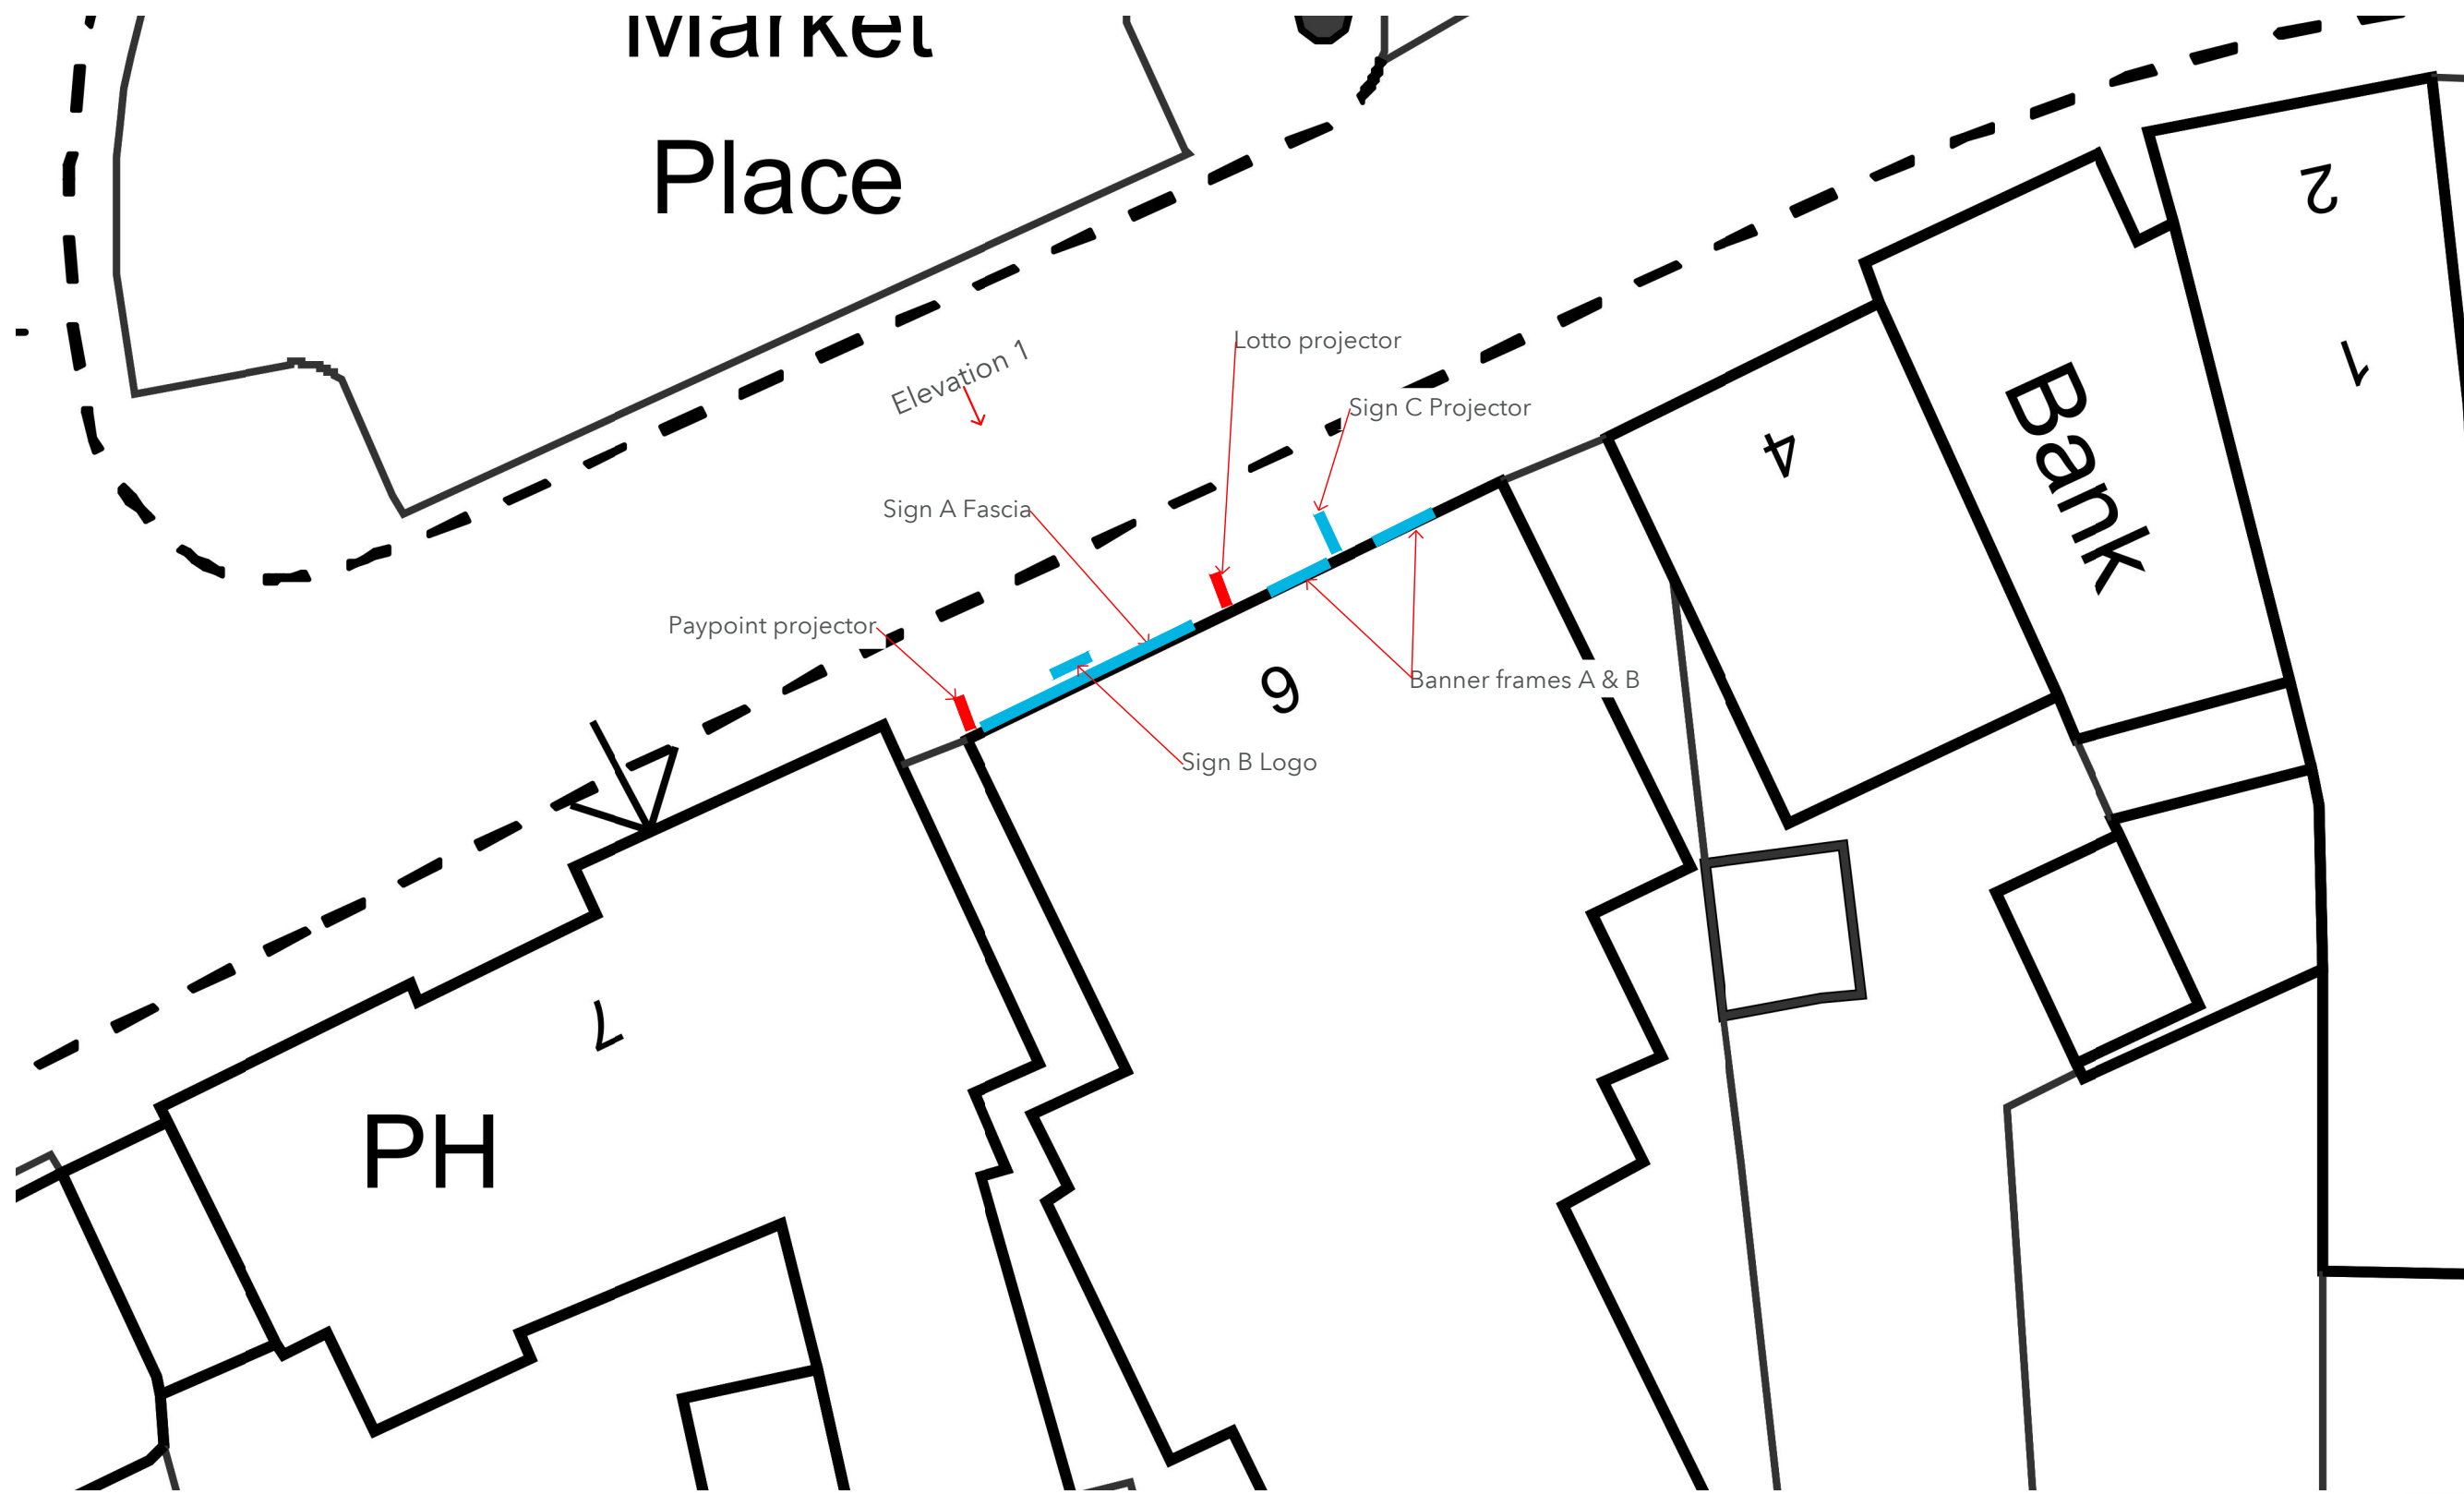

Key

Co-op signs

3rd Party signs

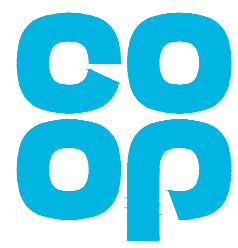

Site plan - Scale 1:200@A3

Store Name: Donington
Store No: 4876
Futurama W.O: 129651
Store Type: Everyday Convenience - Mainstream
Programme: Rollback
CAD reference: N/A

Address: 6 Market Place
Donington
Spalding
Lincolnshire, PE11 4ST

Revision: -
Original Scheme: TH

Olympia House
Lockwood Court
Middleton Grove
Leeds
LS11 5TY
United Kingdom

Telephone: 0113 270 5595
Facsimile: 0113 277 1143
E-mail: postbox@futurama.ltd.uk

delivering
branded
environments™

