




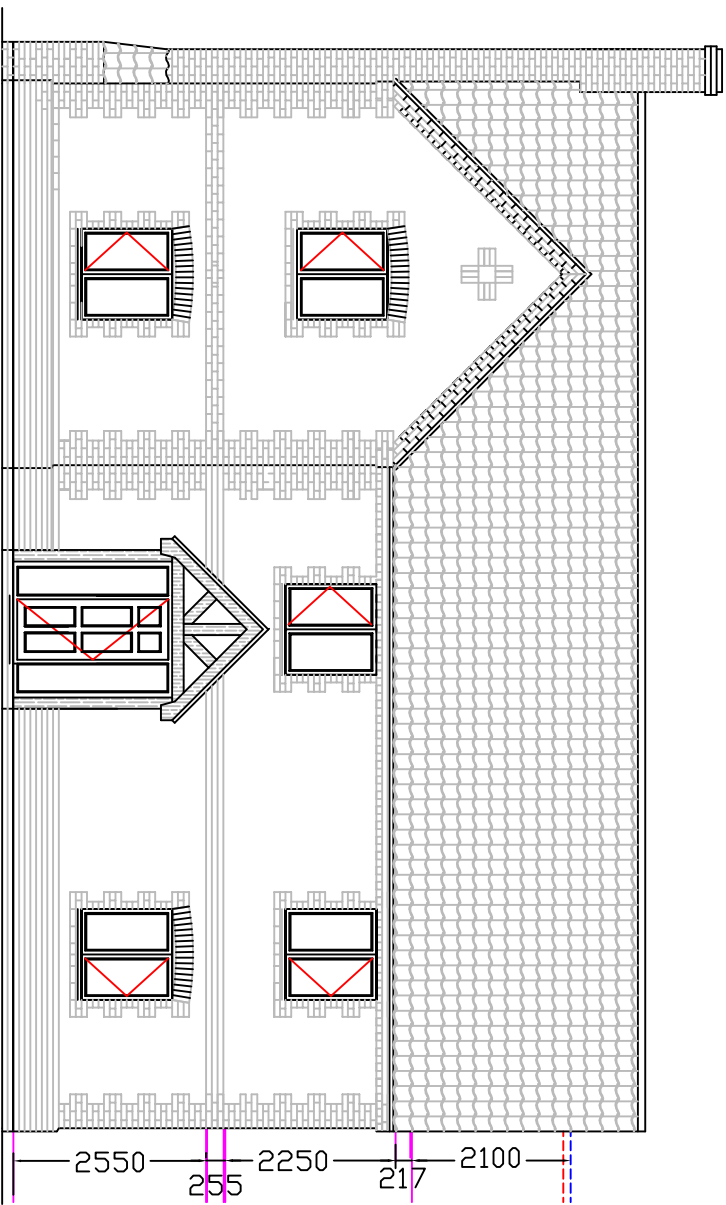


PROPOSED FRONT ELEVATION 1:50

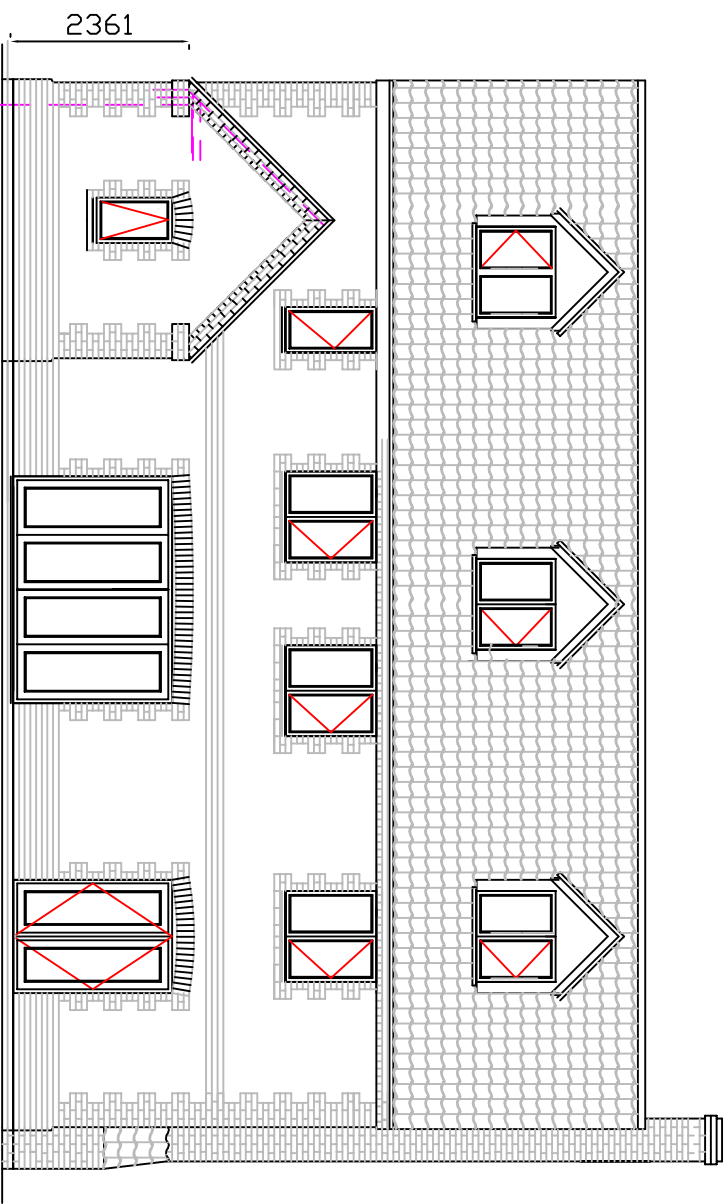


PROPOSED REAR ELEVATION 1:50

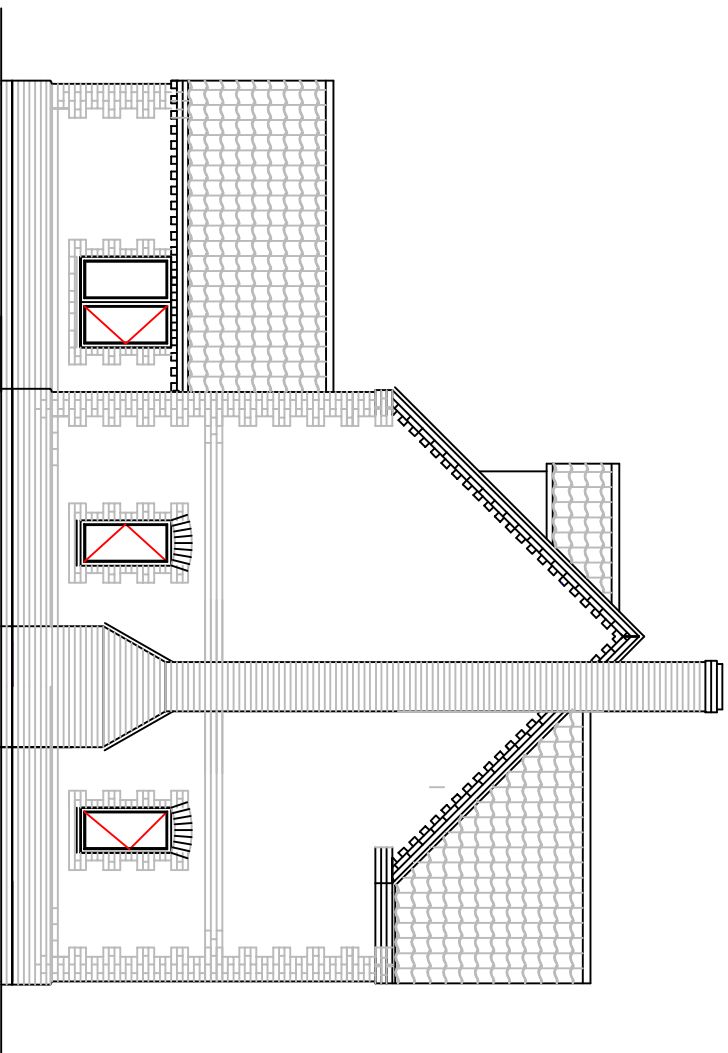

PROPOSED SIDE ELEVATION 1:50

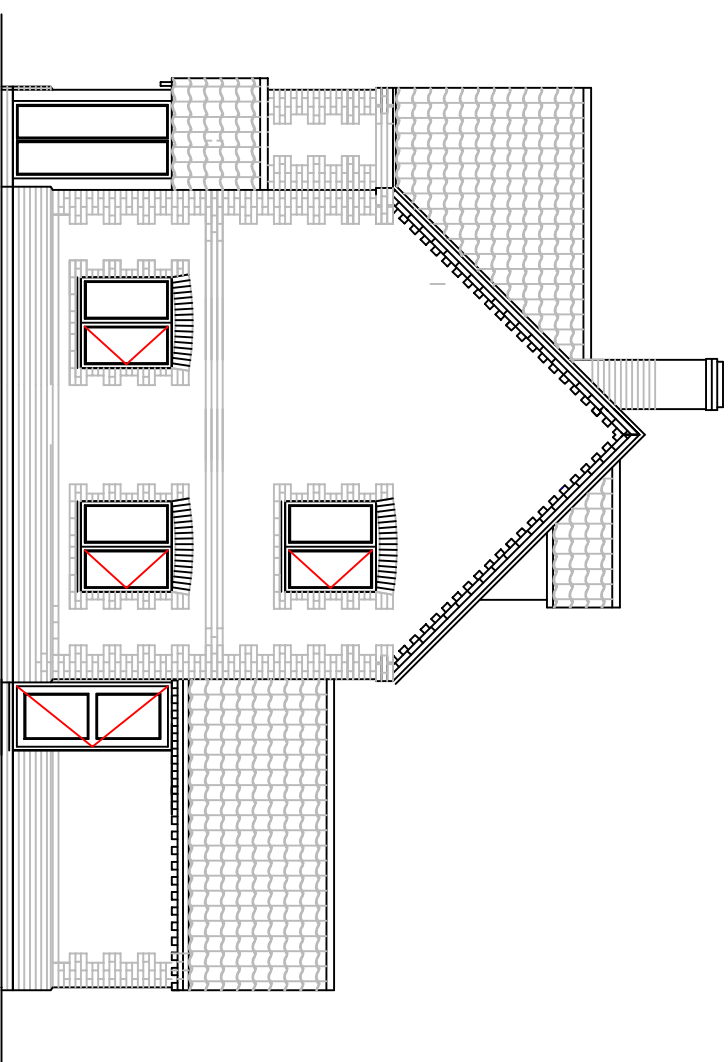

PROPOSED SIDE ELEVATION 1:50

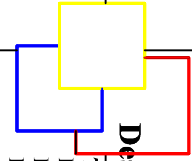 Design & Management.co.uk 7 West Fen Fritchville Boston Lincs PE22 7EX Tel 01205 750775		SCALE BAR METRES 0 1 2 3 4 5		NOTES
JOB TITLE Proposed Layout Land Adj 60 Northorpe Road Donington Lincs PE11 4XU		SCALE 1:100 on A3 DATE Dec 2024		
DESIGNED & DRAWN BY Design and Management.co.uk which is a trading name of Planning and Property Consultants.com which is a trading name of Planning and Property Consultants.com. ALL DRAWINGS ARE SUPPLIED SUBJECT TO THE STANDARD CONDITIONS, WHICH ARE AVAILABLE ON REQUEST. © COPYRIGHT KEITH BAKER 11/24				