



Materials

Roof: White UPVC framed opal polycarbonate glazing units.
Walls: White UPVC framed double glazed window and door units.
Plinth Wall: Clay facing bricks to match existing. White plastic gutters and RWP.

Foundations: NHBC recommendation for foundations. Heavy clays with frost susceptibility, 900mm to invert from finished ground level. Light clays/sandy soils, 675mm to invert. Foundation to be 600mm wide x 225mm deep concrete strip foundation.

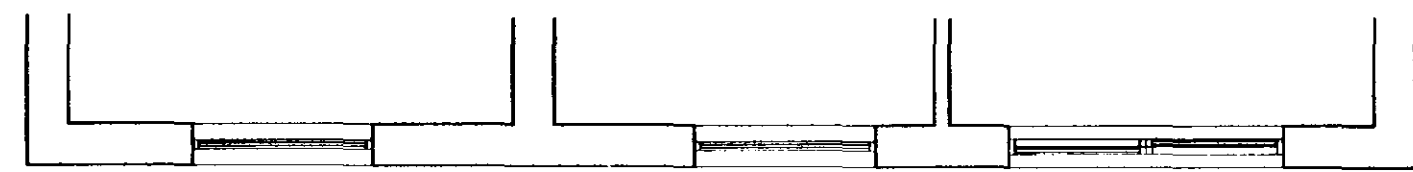

Existing Plan Layout

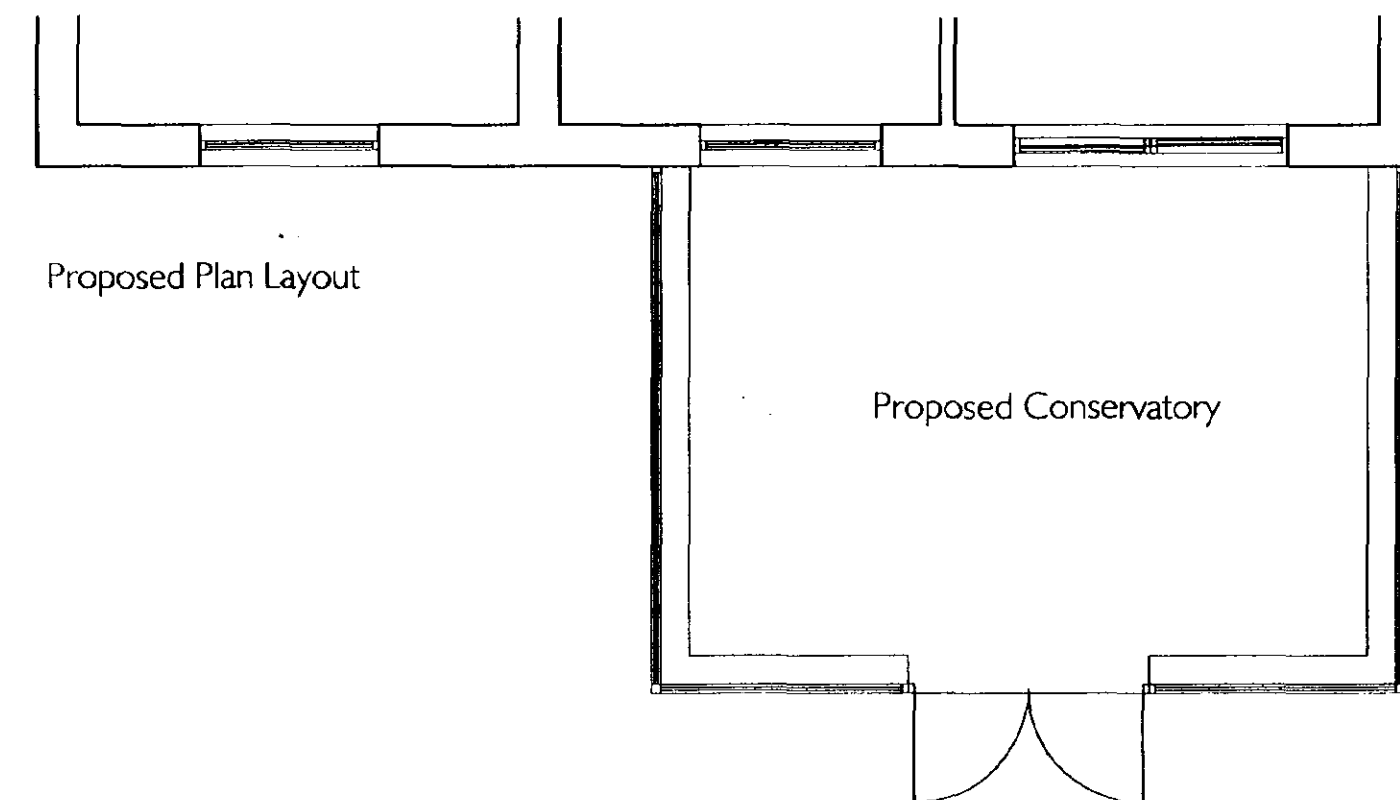


Proposed Plan Layout


Proposed Conservatory



Existing Rear Elevation

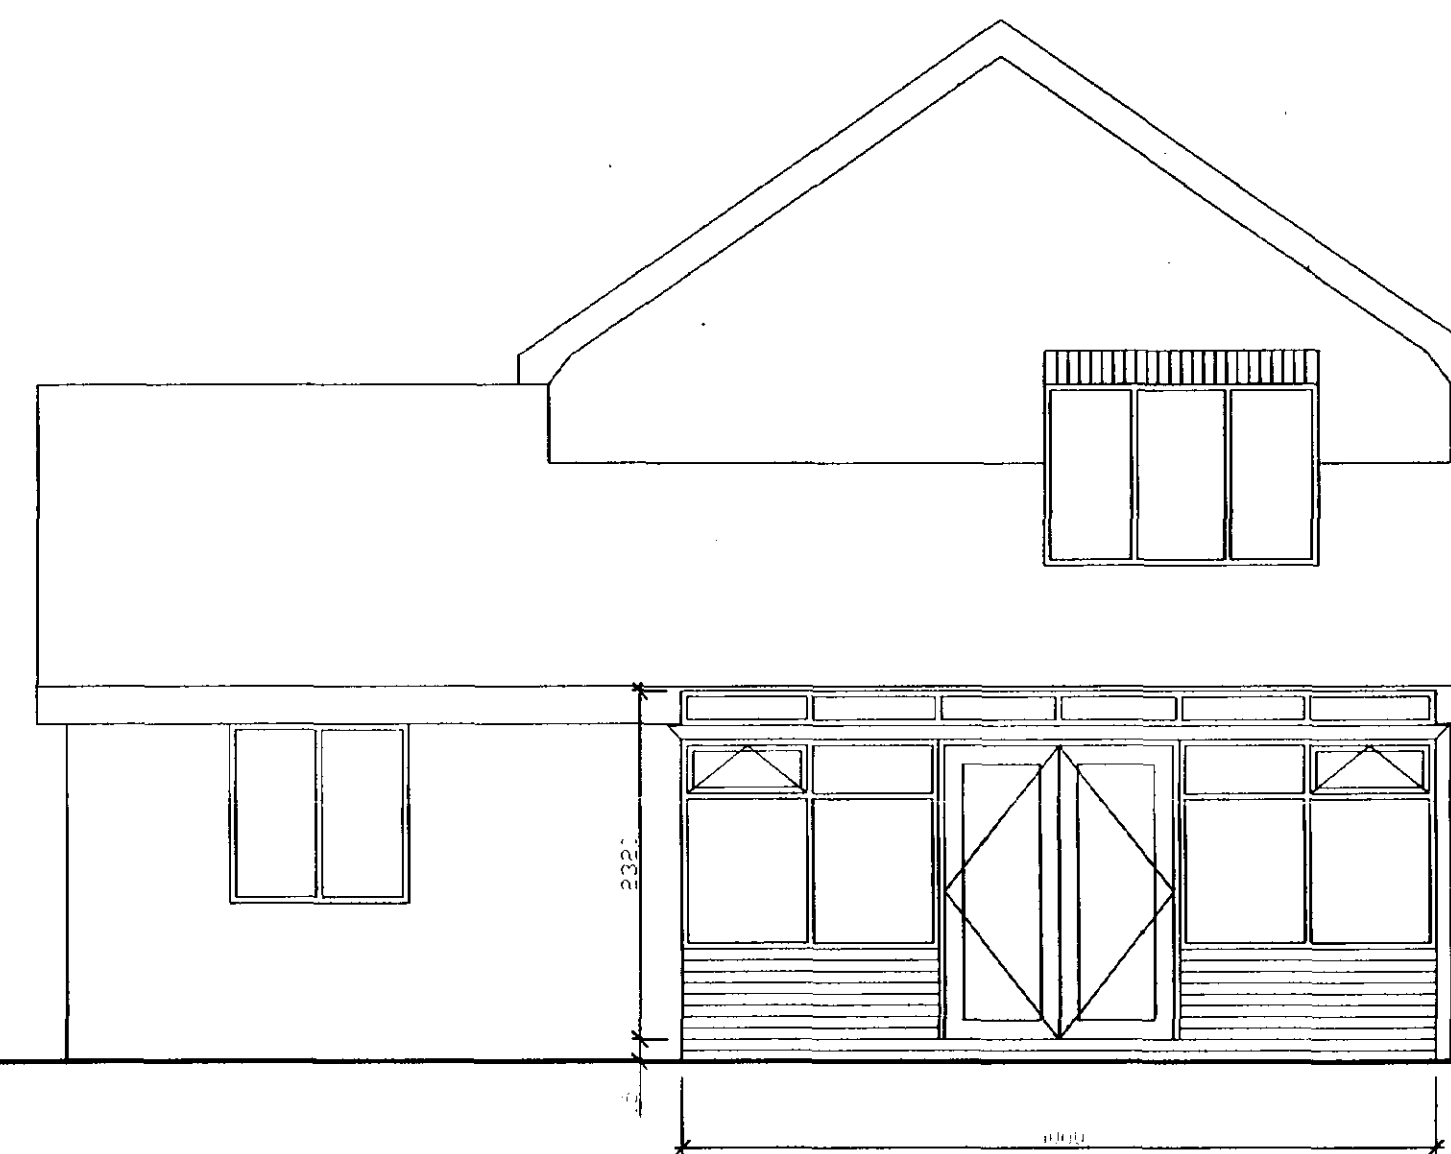


Proposed Rear Elevation

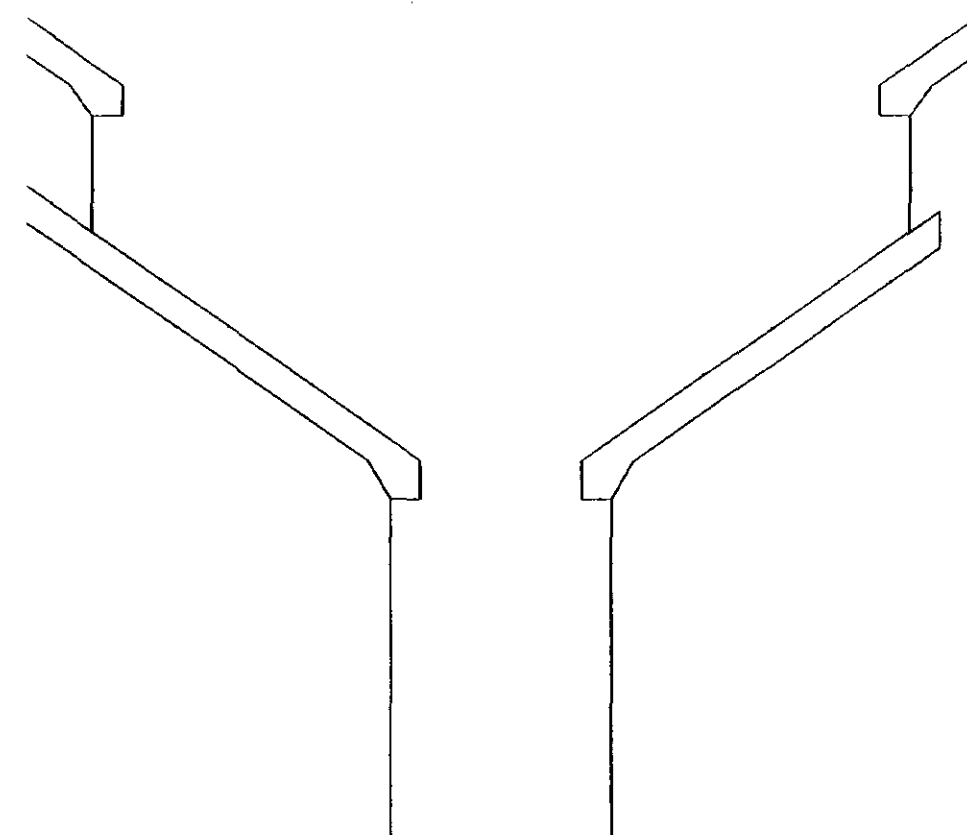


Existing Side Elevation


Existing Side Elevation

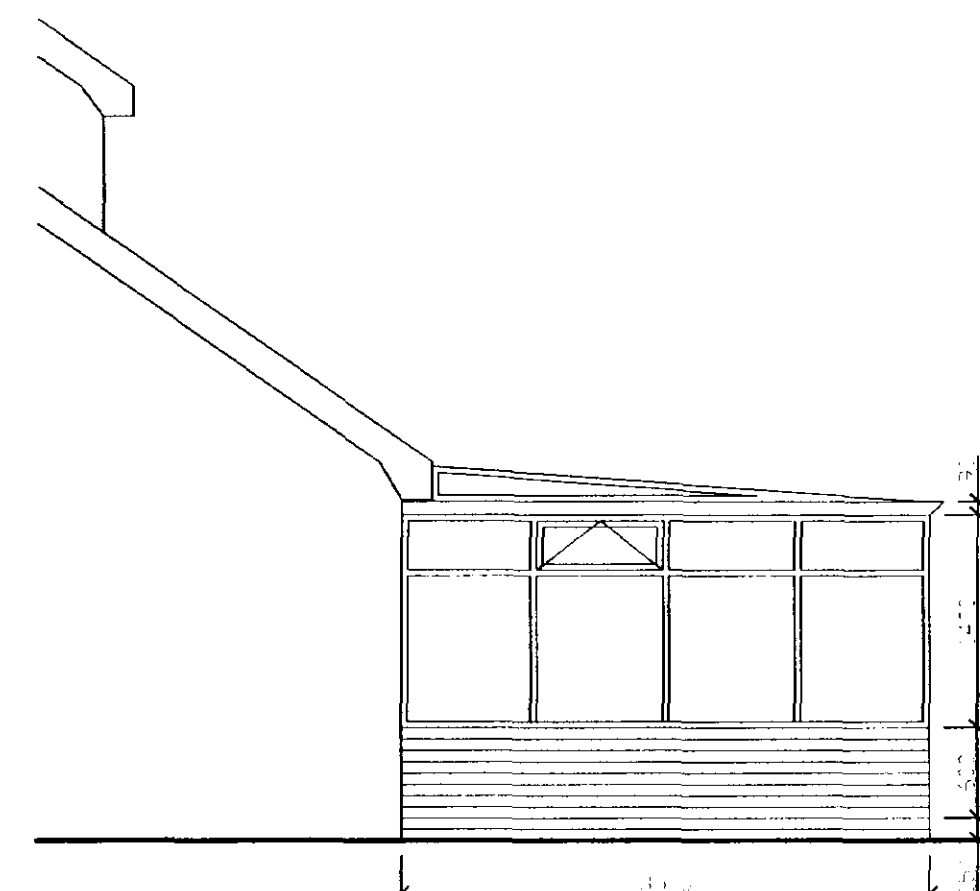

Proposed Side Elevation

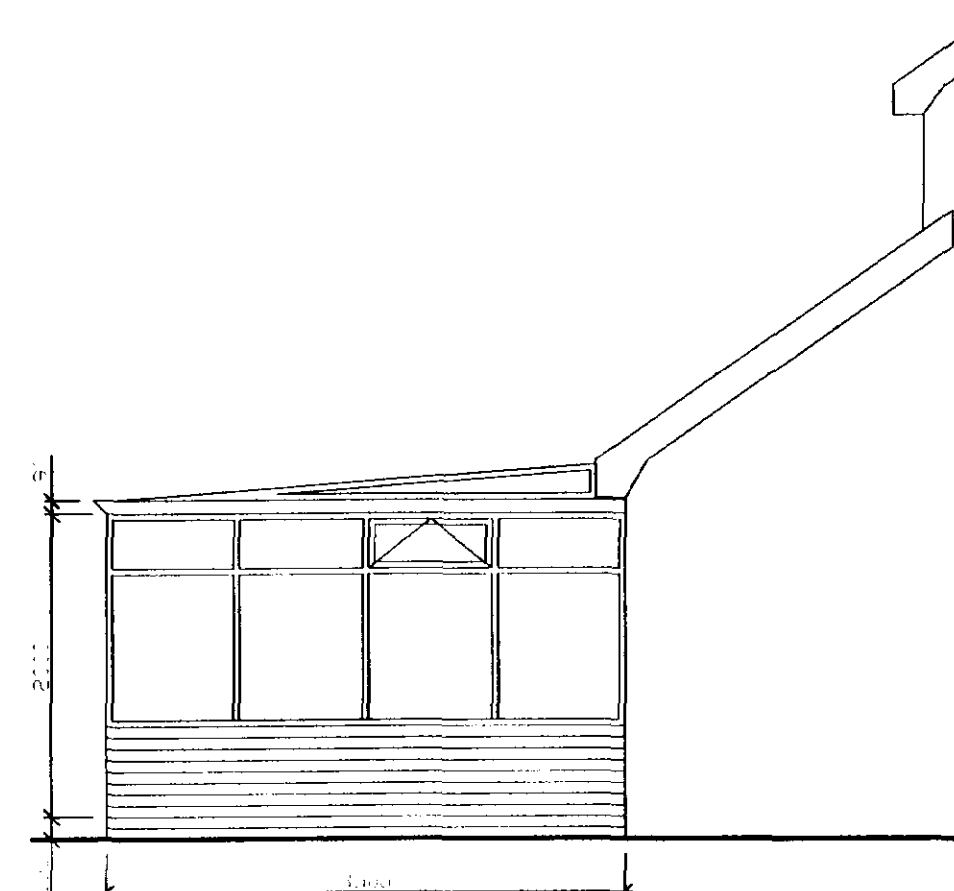

Proposed Side Elevation

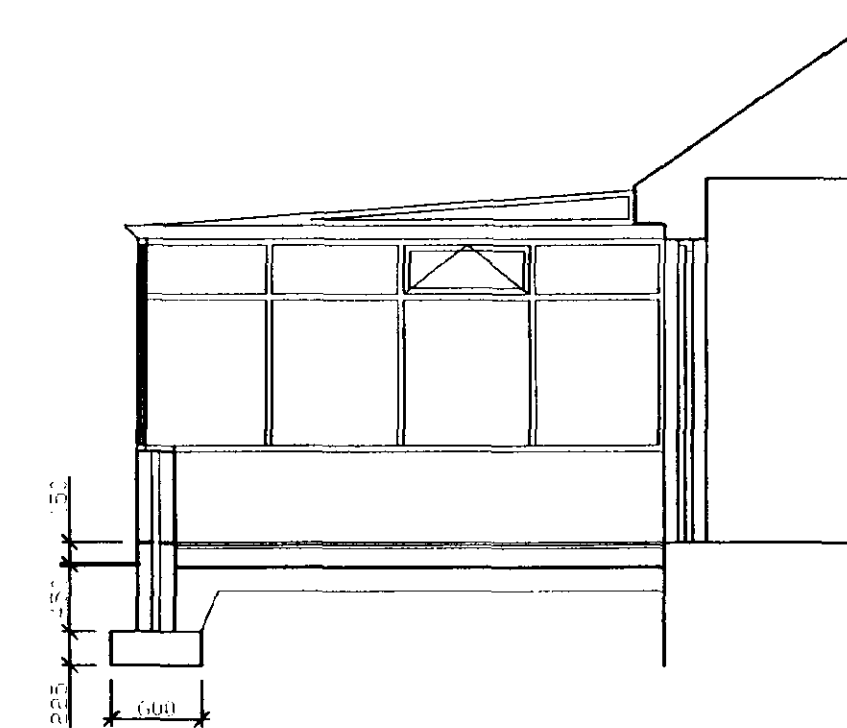

Section

DETERMINED
PLAN

MORGAN LLOYD JONES
Chartered Architects

4 PARK COURT, CASTLE STREET, HULL HU1 1TE TEL: 01482 581061 FAX: 01482 581010

CLIENT

Mr. & Mrs. Sandell

PROJECT

Proposed Conservatory at
37 Crosslands, Donnington, Spalding

TITLE

Existing & Proposed Plans, Elevations & Section

SCALE 1:50 DRAWN NS DATE 02.01.02

CAD FILE

DRAWING NO.

SOUTH HOLLAND DC
HOUSING & PLANNING
11 JAN 2002
Ref: 0028102

2001-78

101