


LEGEND

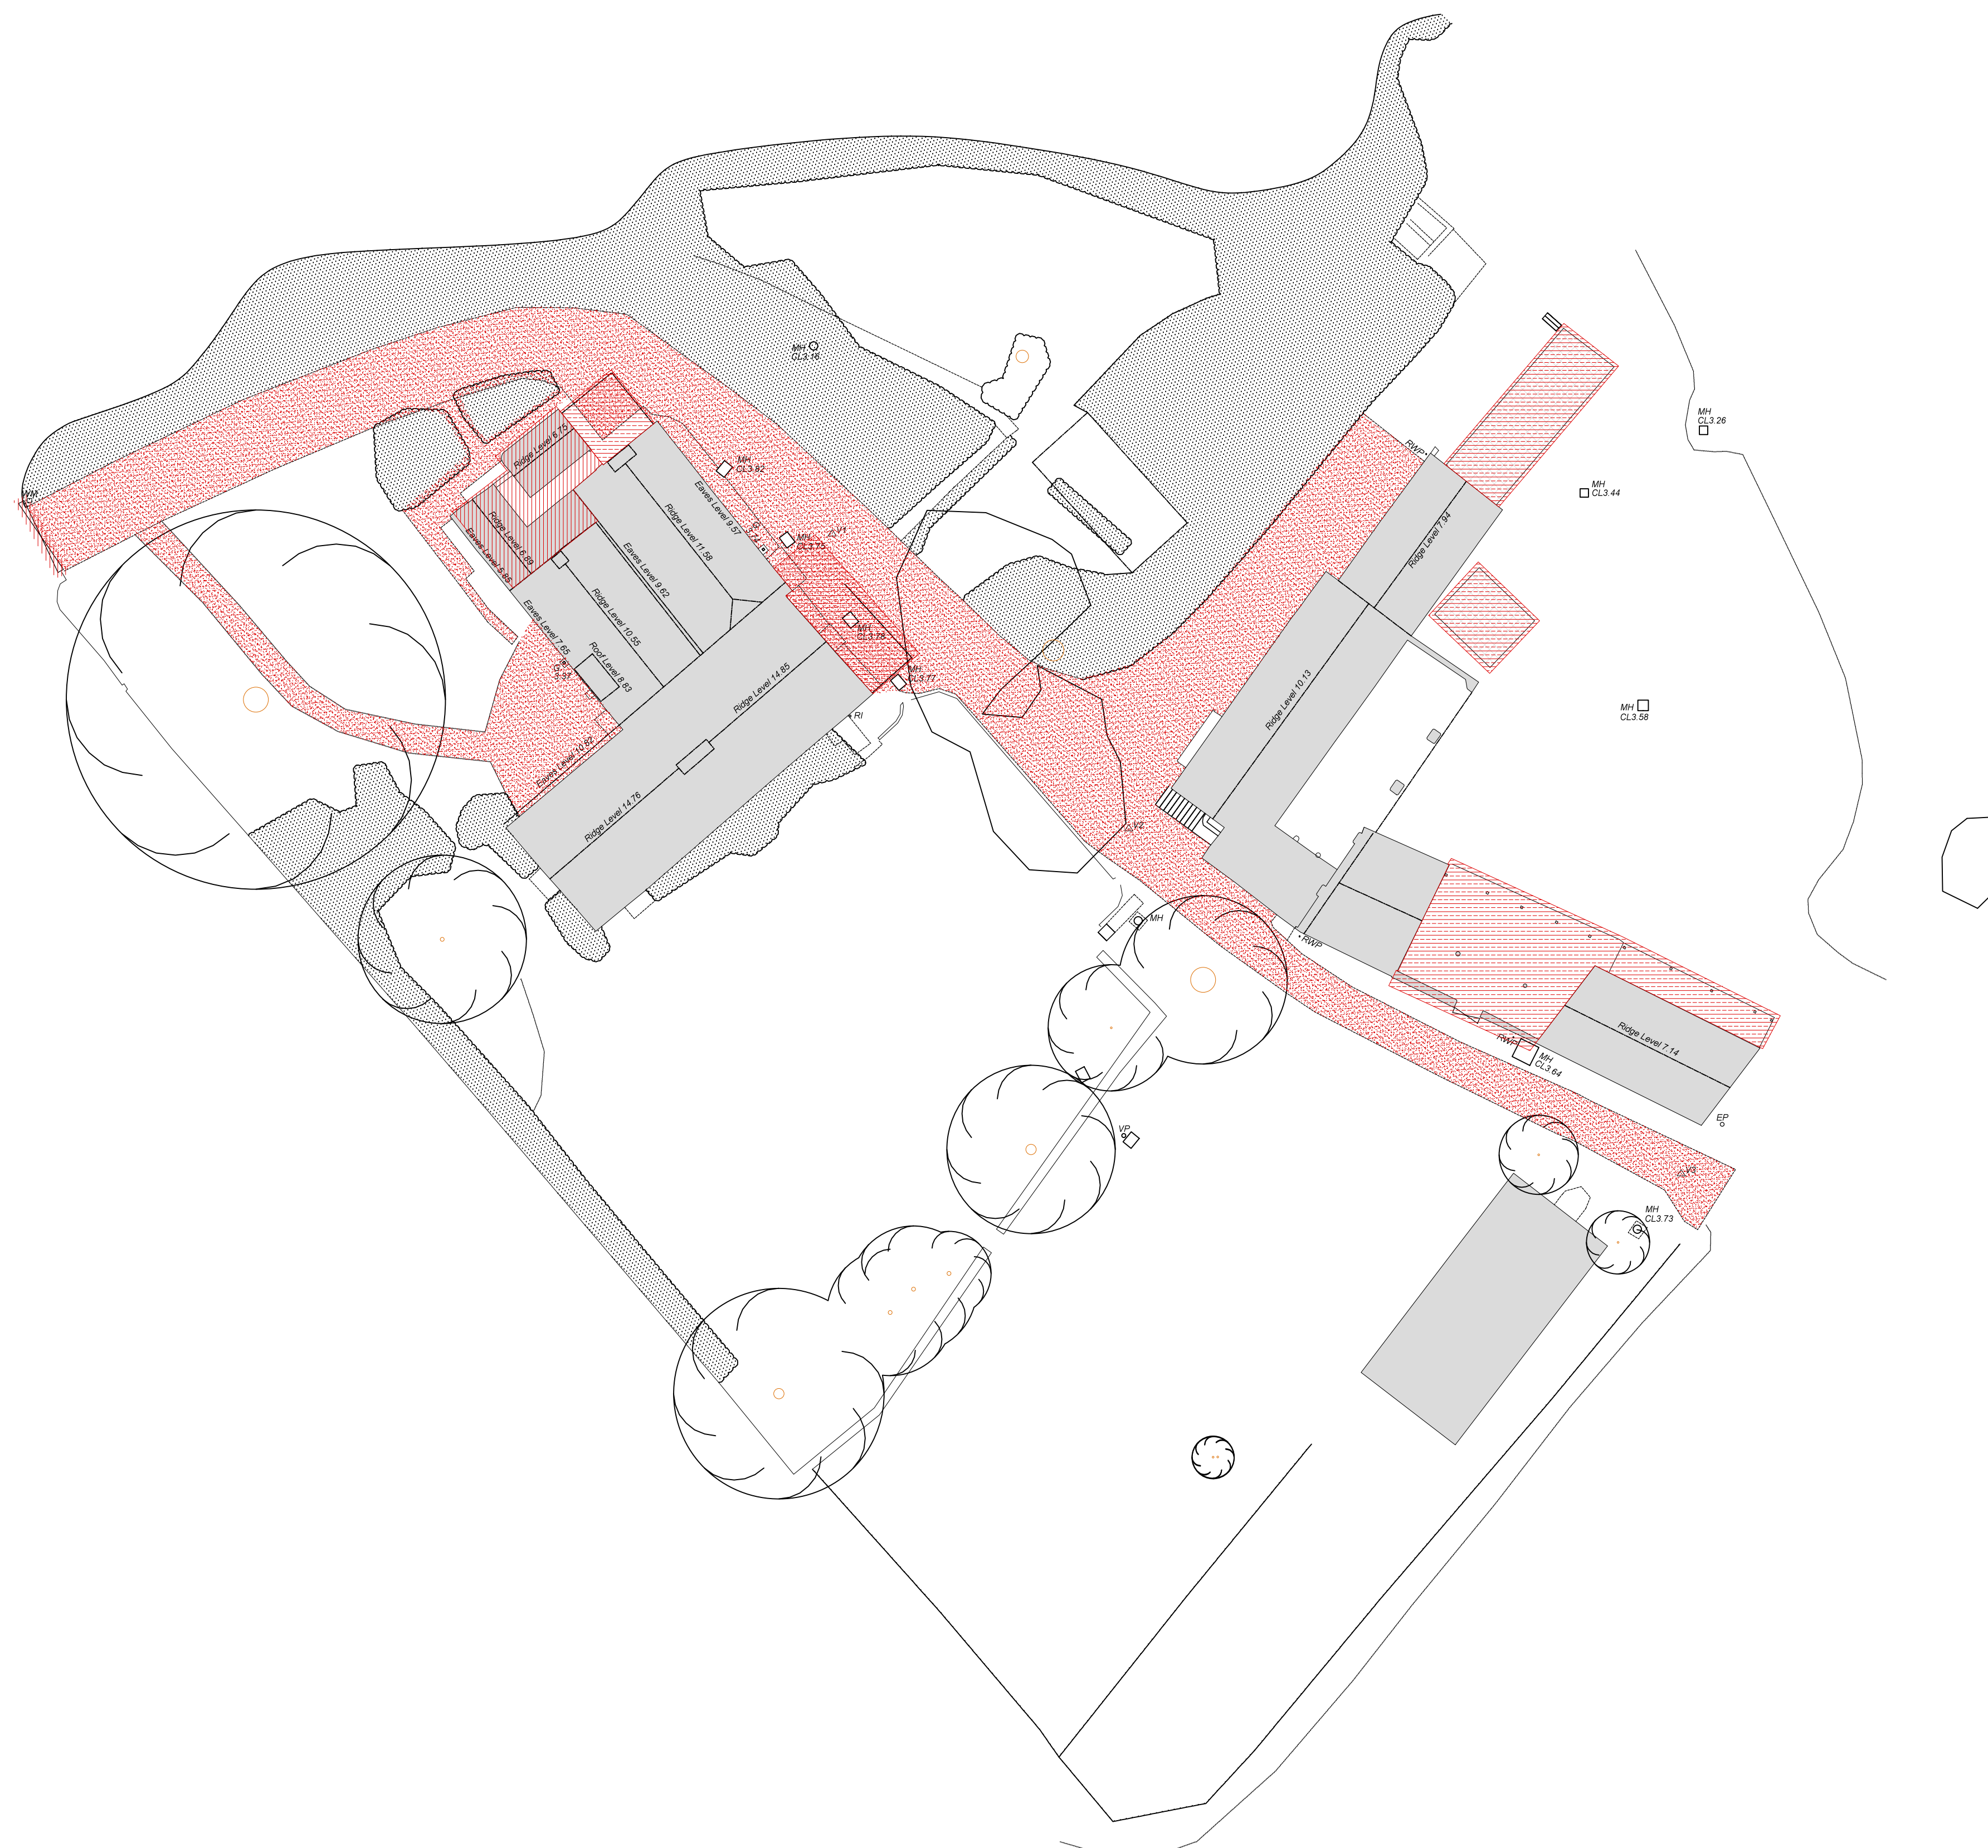

PROPOSED DEMOLITION

Issued for Planning	11.01.2023	01
Issued for Information	16.11.2022	01
Issued for Information	17.10.2022	00
Issue - Amendment	Date	Rev

Project Wykes Manor, Wykes Ln, Donington,
Spalding, PE11 4SD

JONATHANHENDRYARCHITECTS Ltd

10 Nickerson Way
Peacefields Business Park
Hollon-le-Clay
Lincolnshire
DN36 5HS

T. 01522458100
W. www.jonathanhendryarchitects.com

Subject Demolition Site Plan

Scale 1:200 Date 07.10.2021

Original size: 7x1

Drawing No. _____ Revision _____

g No. DM_001 Revision 01

