


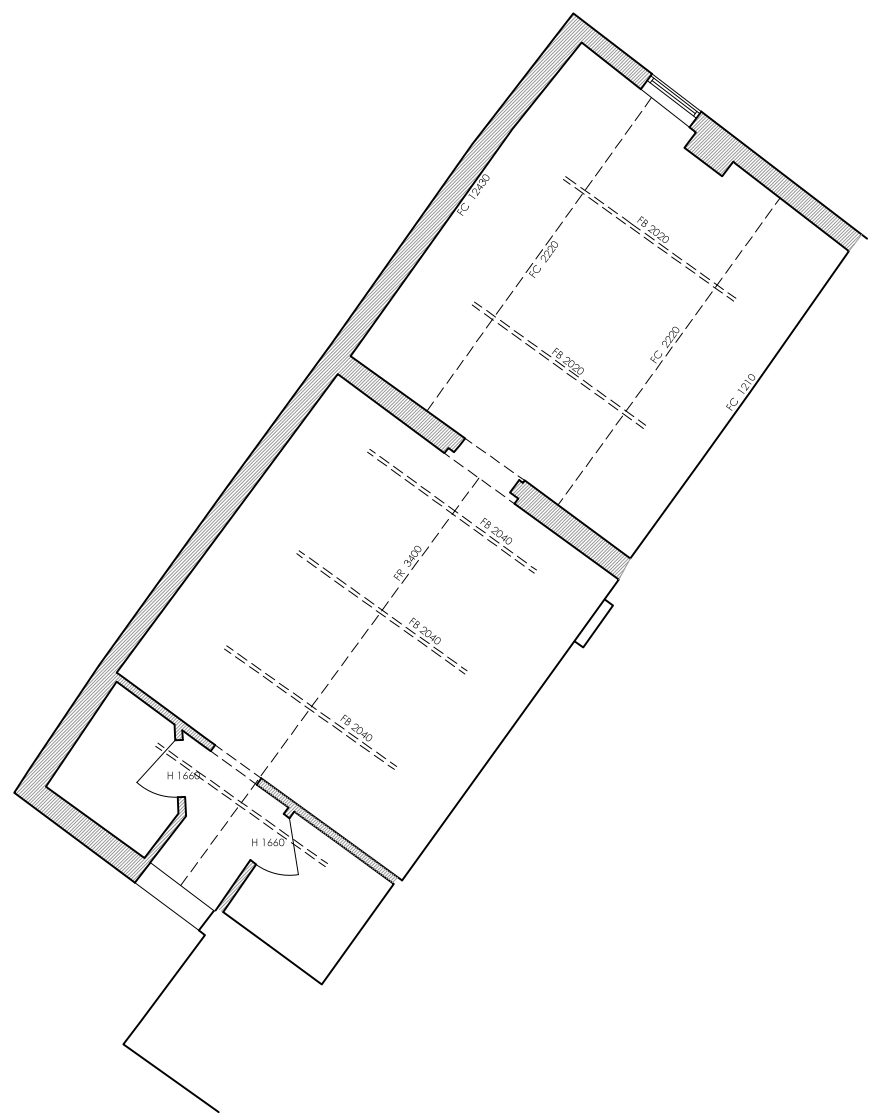


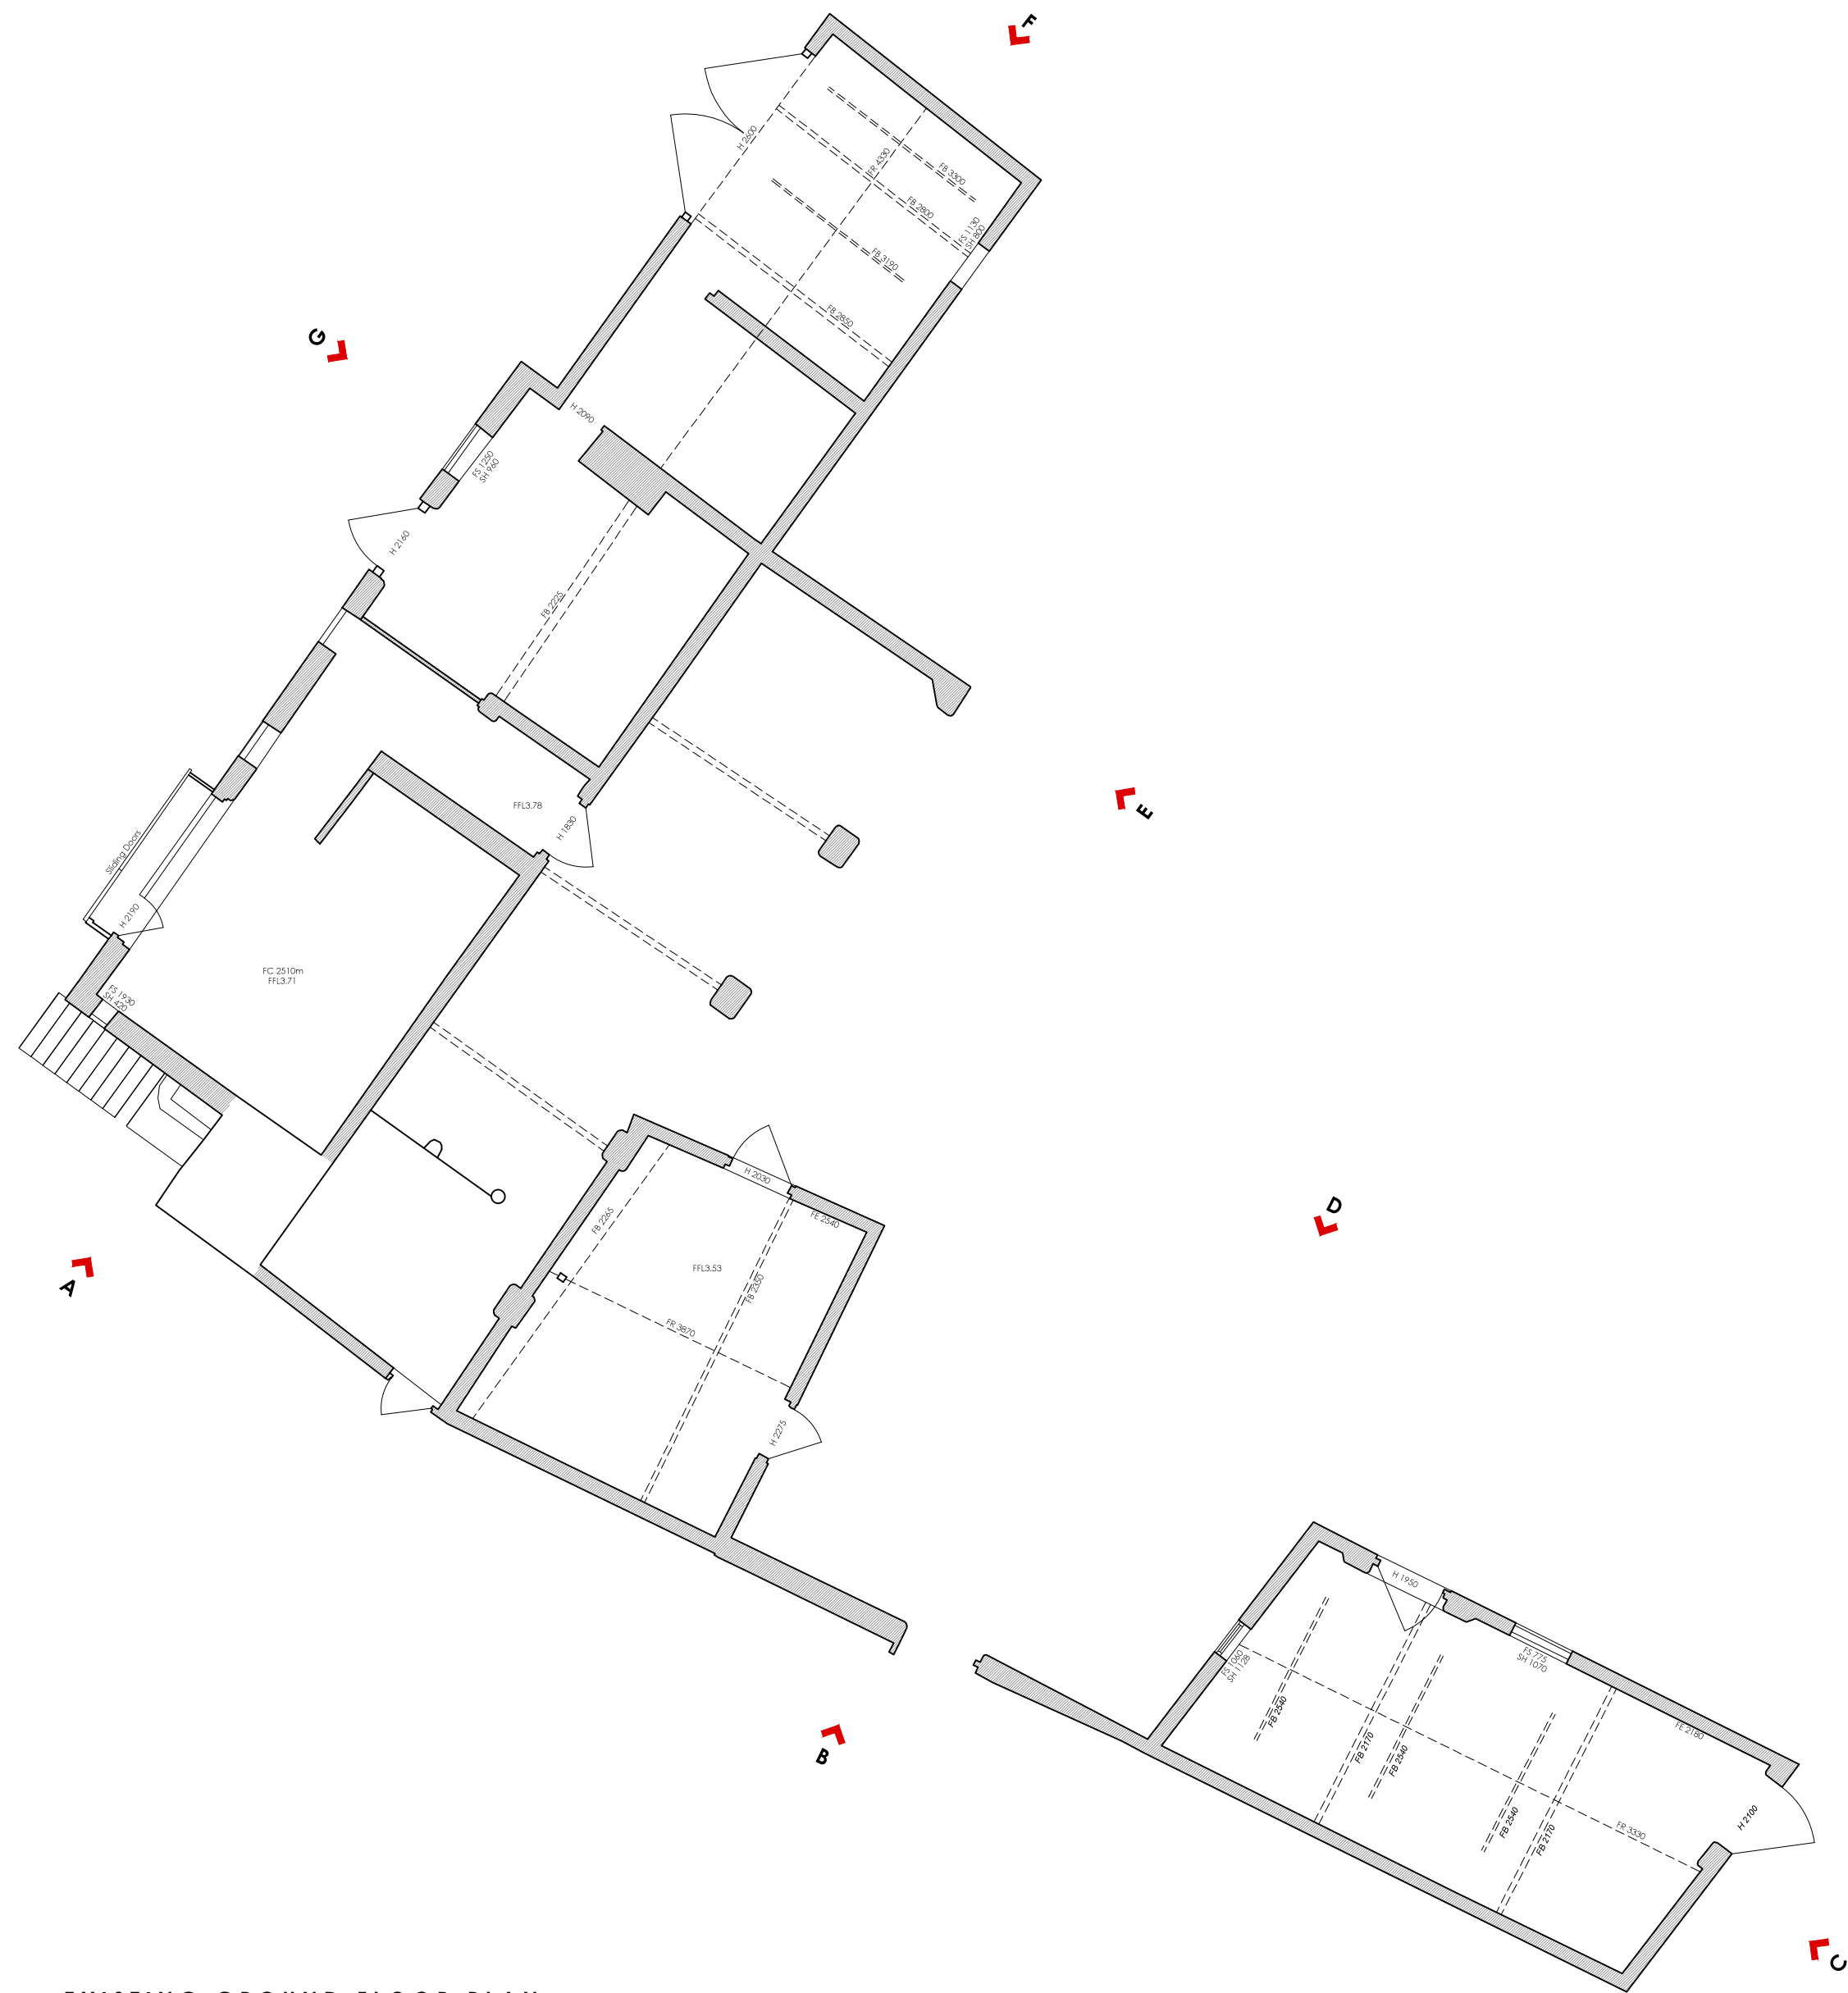


EXISTING FIRST FLOOR PLAN

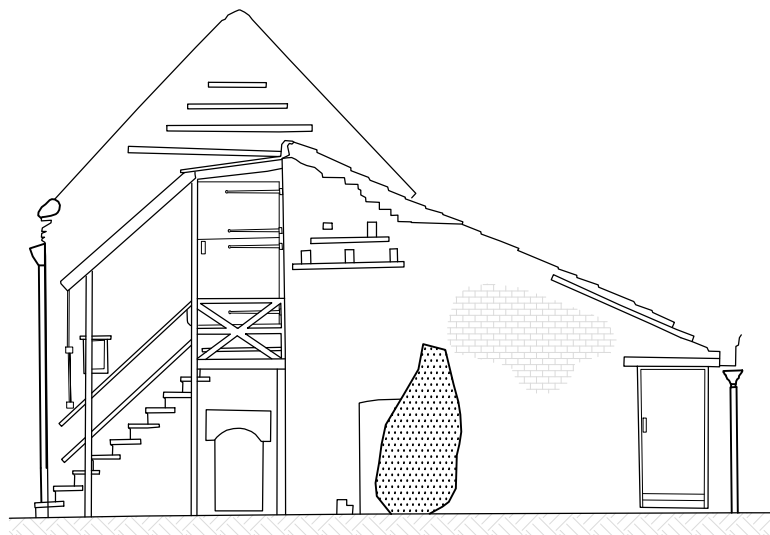


EXISTING GROUND FLOOR PLAN

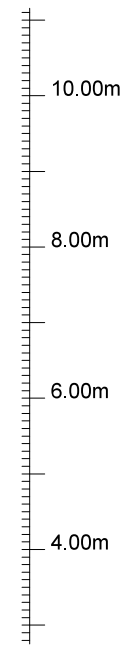



EXISTING ELEVATION A

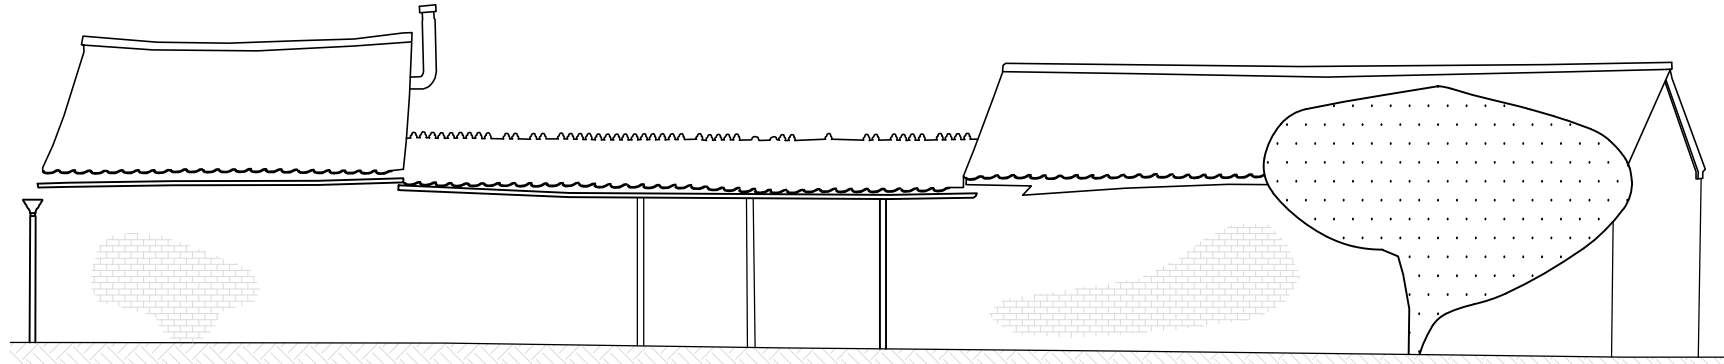



EXISTING ELEVATION B

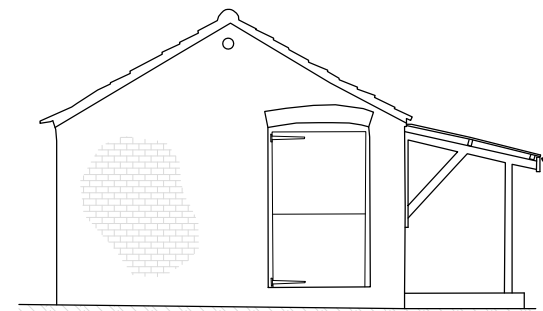


EXISTING ELEVATION C

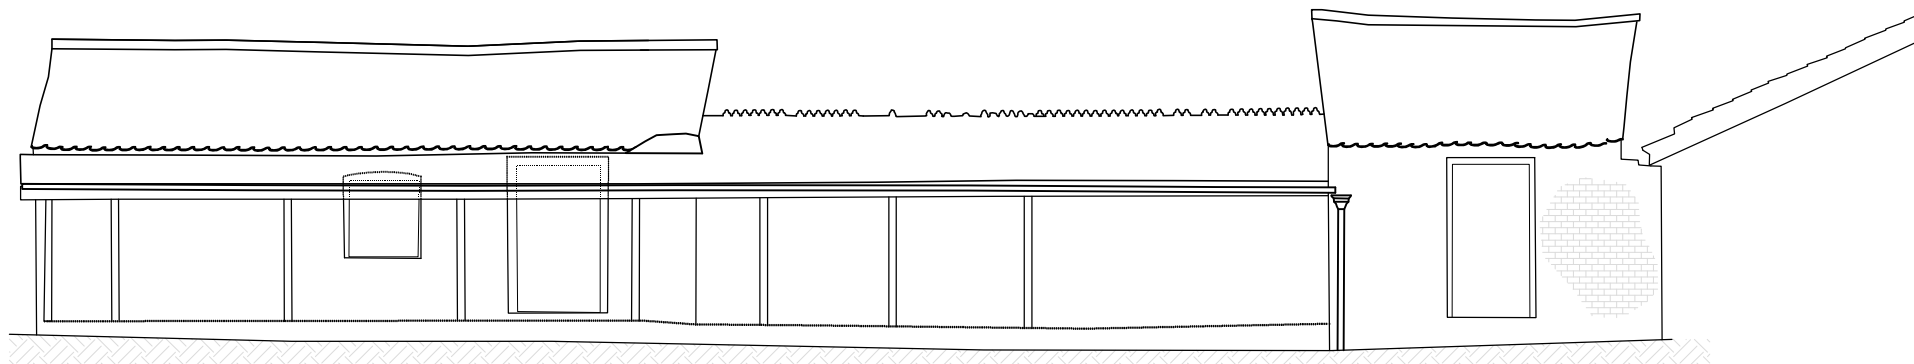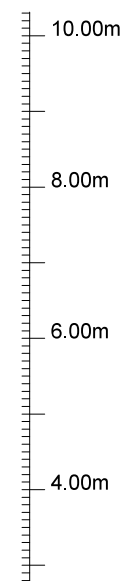


EXISTING ELEVATION D

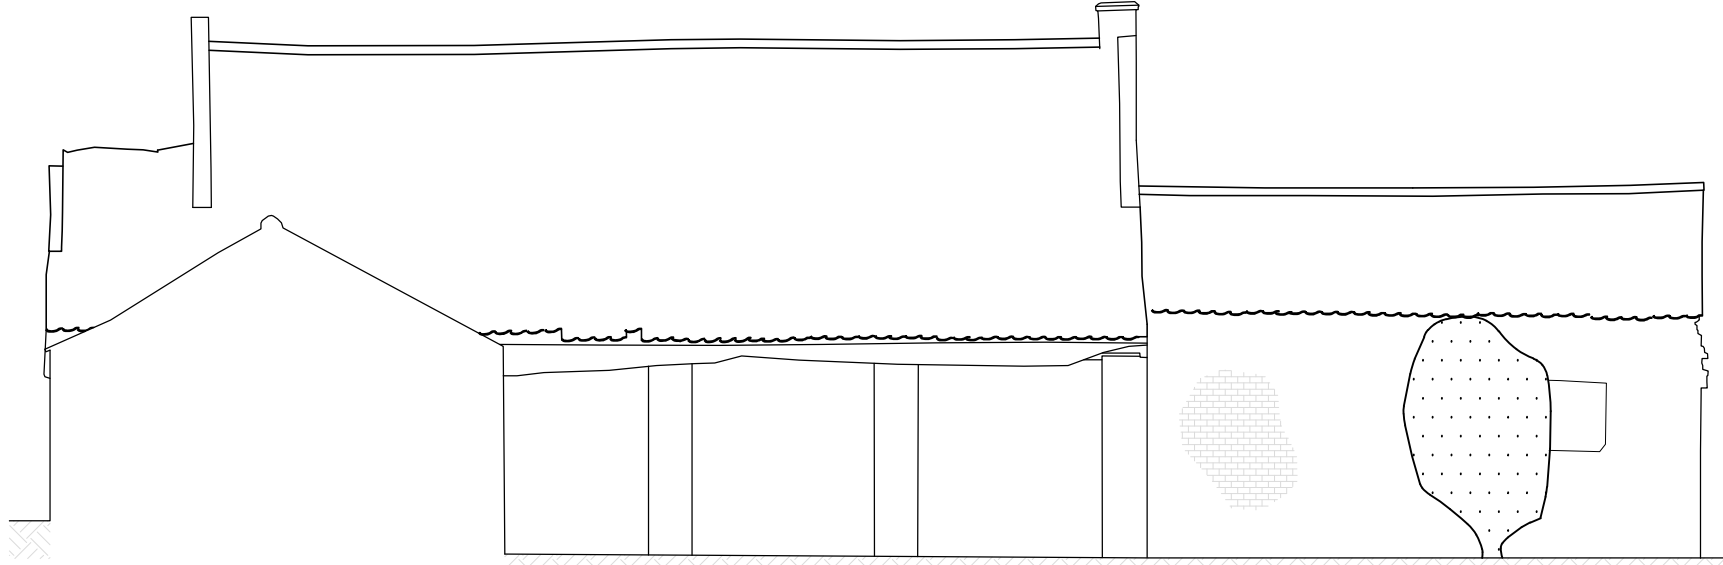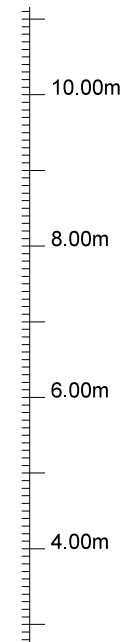


EXISTING ELEVATION E

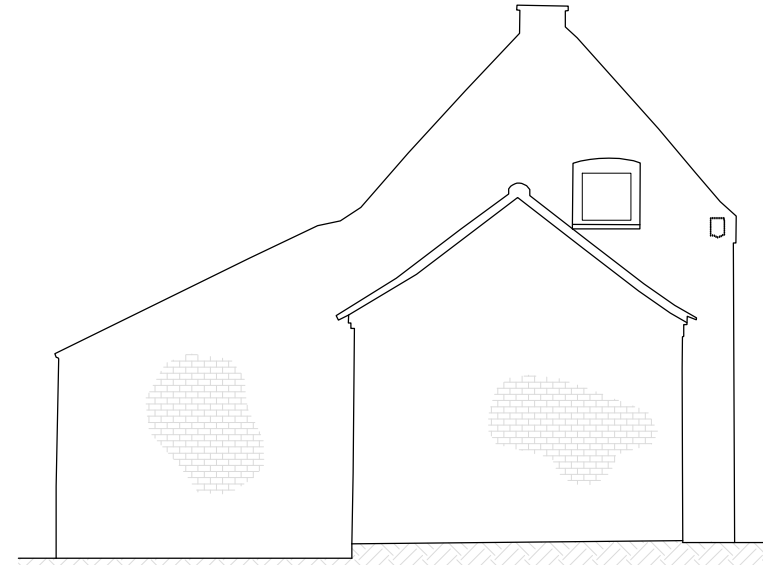

EXISTING ELEVATION F

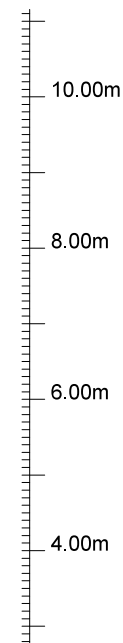

EXISTING ELEVATION G

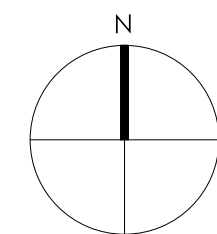

Issued for Planning	11.01.2023	01
Issued for Information	16.11.2022	01
Issued for Information	30.09.2021	00
Issue - Amendment	Date	Rev

Project Wykes Manor, Wykes Ln, Donington,
Spalding, PE11 4SD

JONATHAN HENDRY ARCHITECTS LTD

10 Nickerson Way
Peasefields Business Park
Hullands-Cray
Lincolnshire
DN33 2HS

T. 0152458100
W. www.jonathanhendryarchitects.com

Subject Outbuildings - Existing Plans & Elevations

Scale 1:100 Date 09.06.2021

Original Size A1

Drawing No. EX_110 Revision 01