


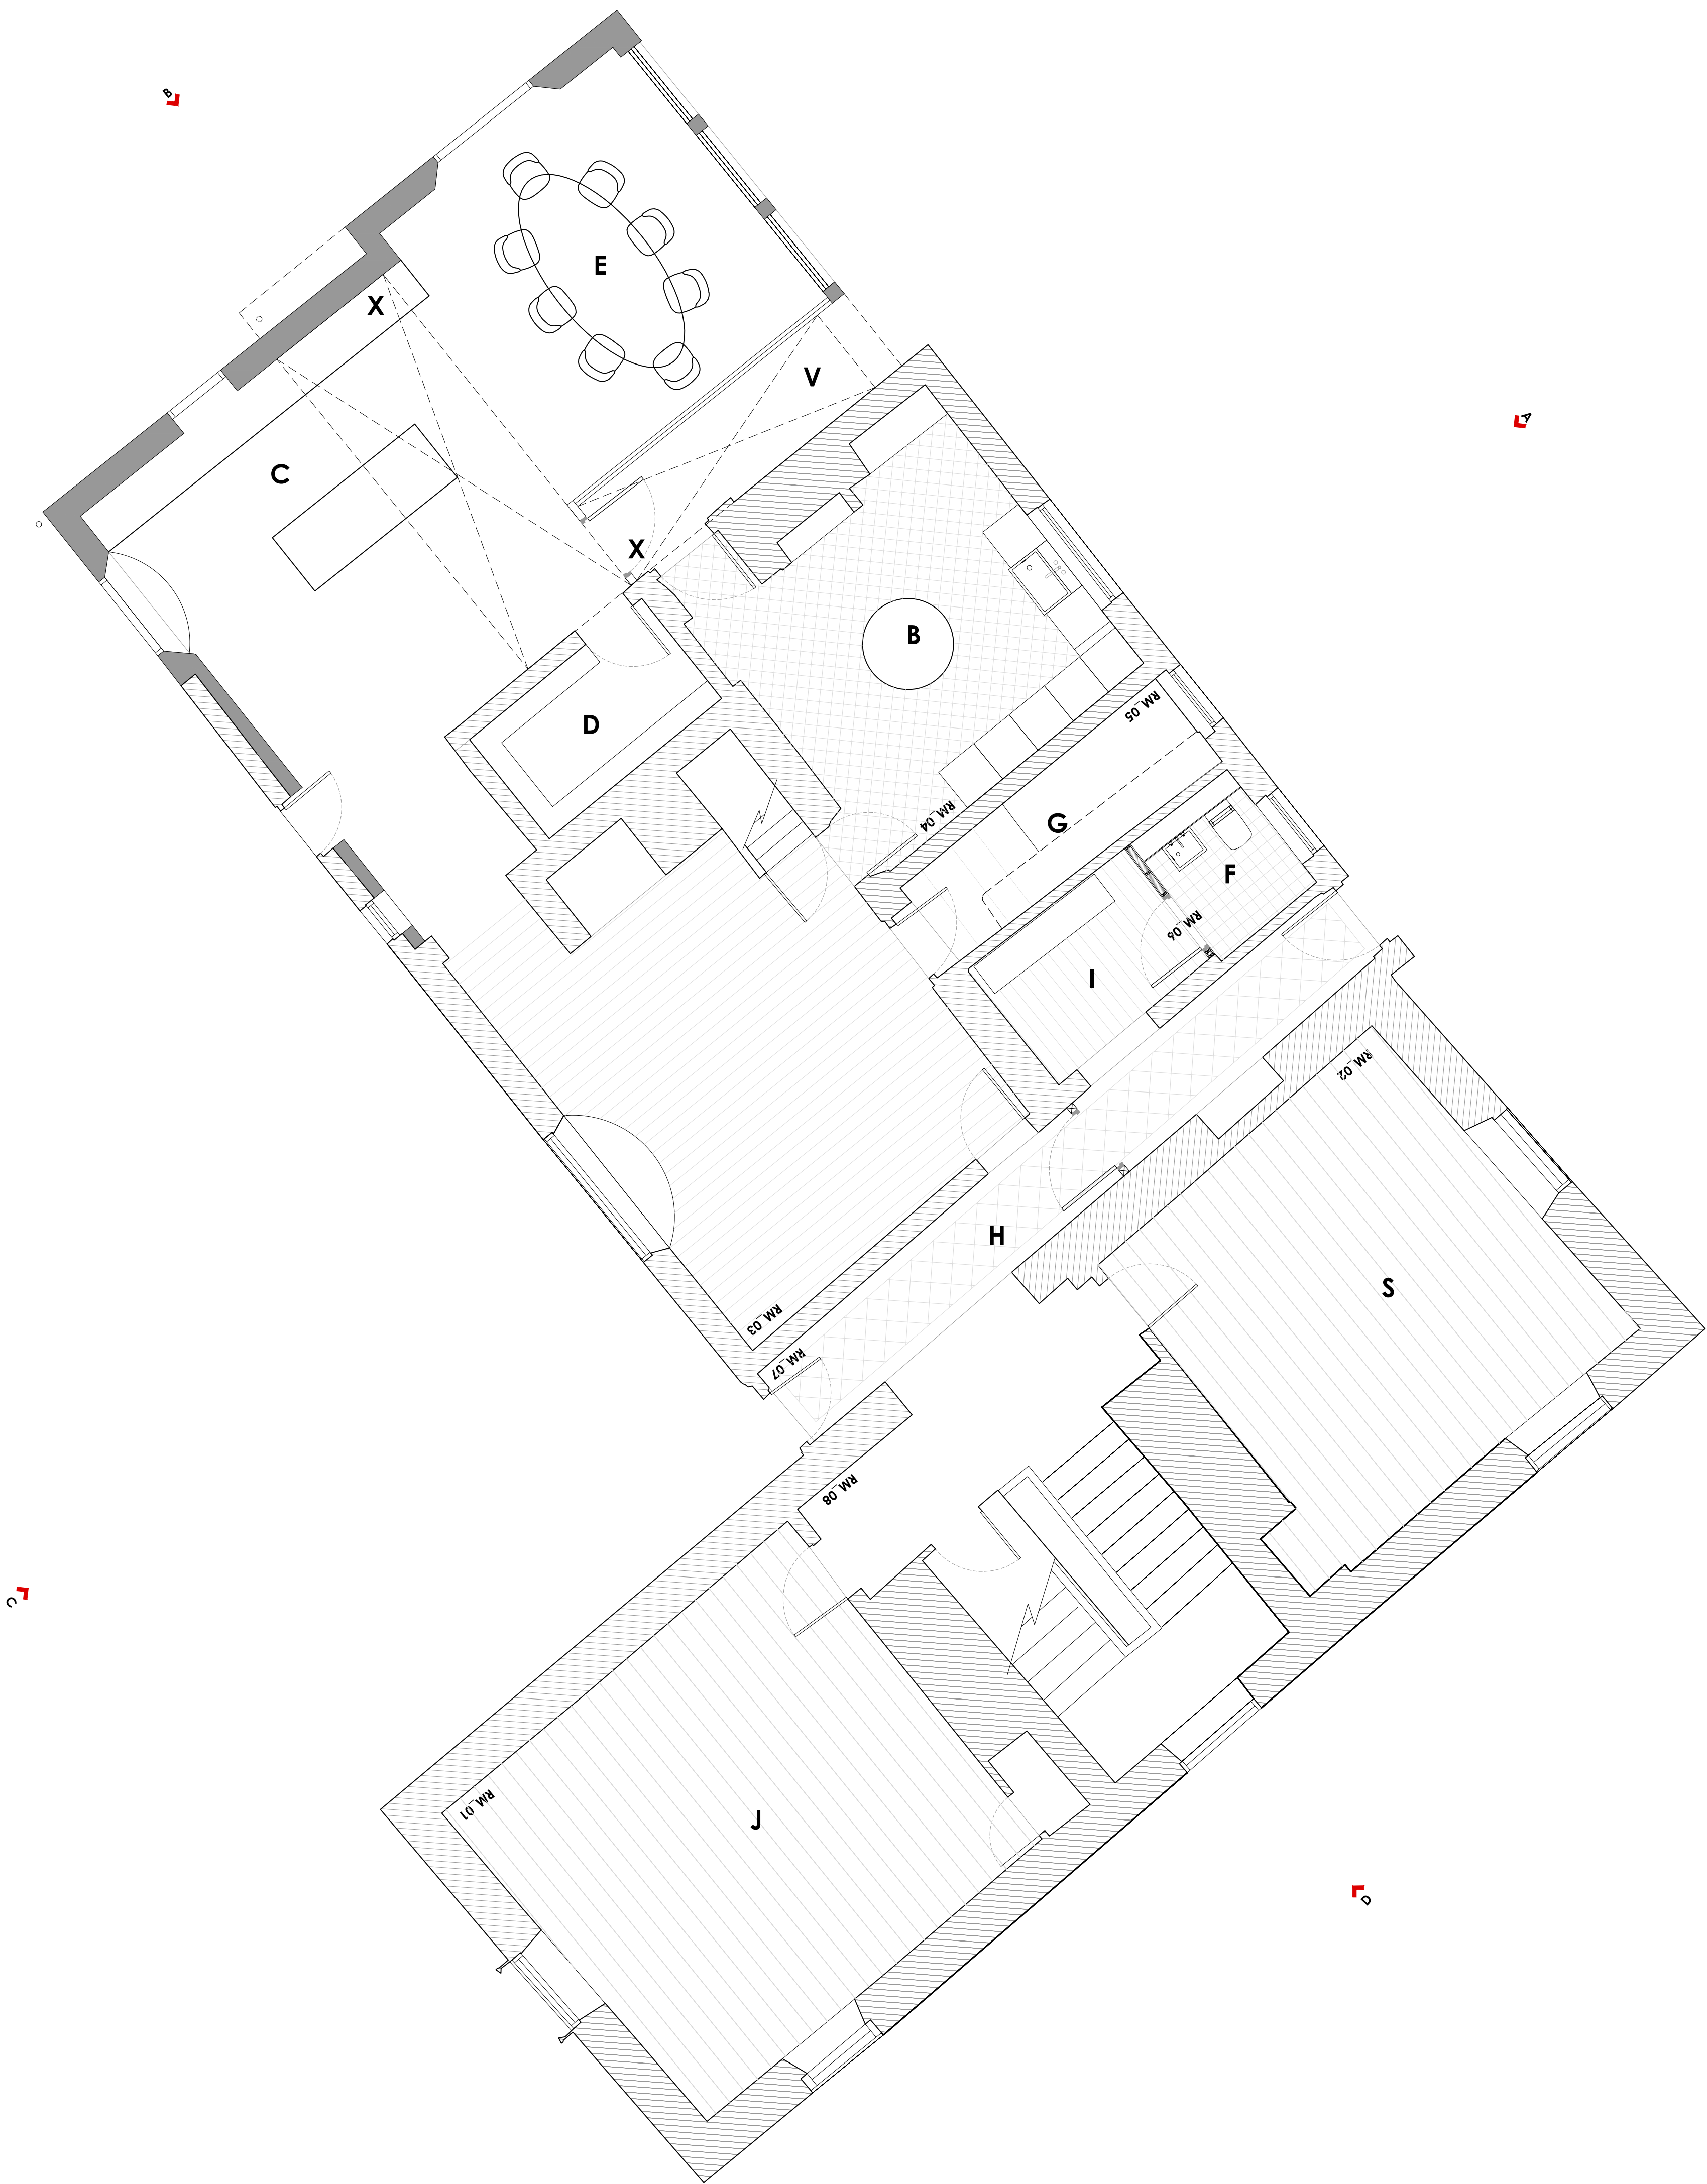

PROPOSED GROUND FLOOR PLAN

Note: Remedial works as per
CARE Engineers drawings.

- LEGEND**
- A. Entrance
 - B. Bootroom/Dogs/Utility
 - C. Kitchen
 - D. Pantry
 - E. Dining Room
 - F. W/C
 - G. Log Store
 - H. Hallway
 - I. Clockroom
 - J. Drawing Room
 - K. Bedroom
 - L. Ensuite
 - M. Dressing Room
 - N. Games Room/Cinema
 - P. Bathroom
 - Q. Laundry
 - R. Dresser
 - S. Study
 - T. Wine Cellar
 - U. Plant
 - V. Passage
 - W. Service cpb
 - X. Rooflight

Issued for Planning	11.01.2023	08
Issued for Information	16.11.2022	08
Issued for Information	17.10.2022	07
Issued for Information	11.10.2022	06
Issued for Information	07.06.2022	05
Issued for Information	26.04.2022	04
Issued for Information	14.04.2022	03
Issued for Information	08.12.2021	02
Issued for Information	02.12.2021	01
Issued for Information	07.10.2021	00
Issue - Amendment	Date	Rev

Project Wykes Manor, Wykes Ln, Dorington,
Spalding, PE11 4SD

JONATHANHENDRYARCHITECTS LTD
10 Nickerson Way
Peacocks Business Park
Hull-on-the-Hill
Lincolnshire
DN30 9JG
T. 01522458100
W. www.jonathanhendryarchitects.com

Subject Proposed Ground Floor Plan

Scale 1:50 Date 08.12.2021

Original Size A1

Drawing No. GA_100 Revision 08

