


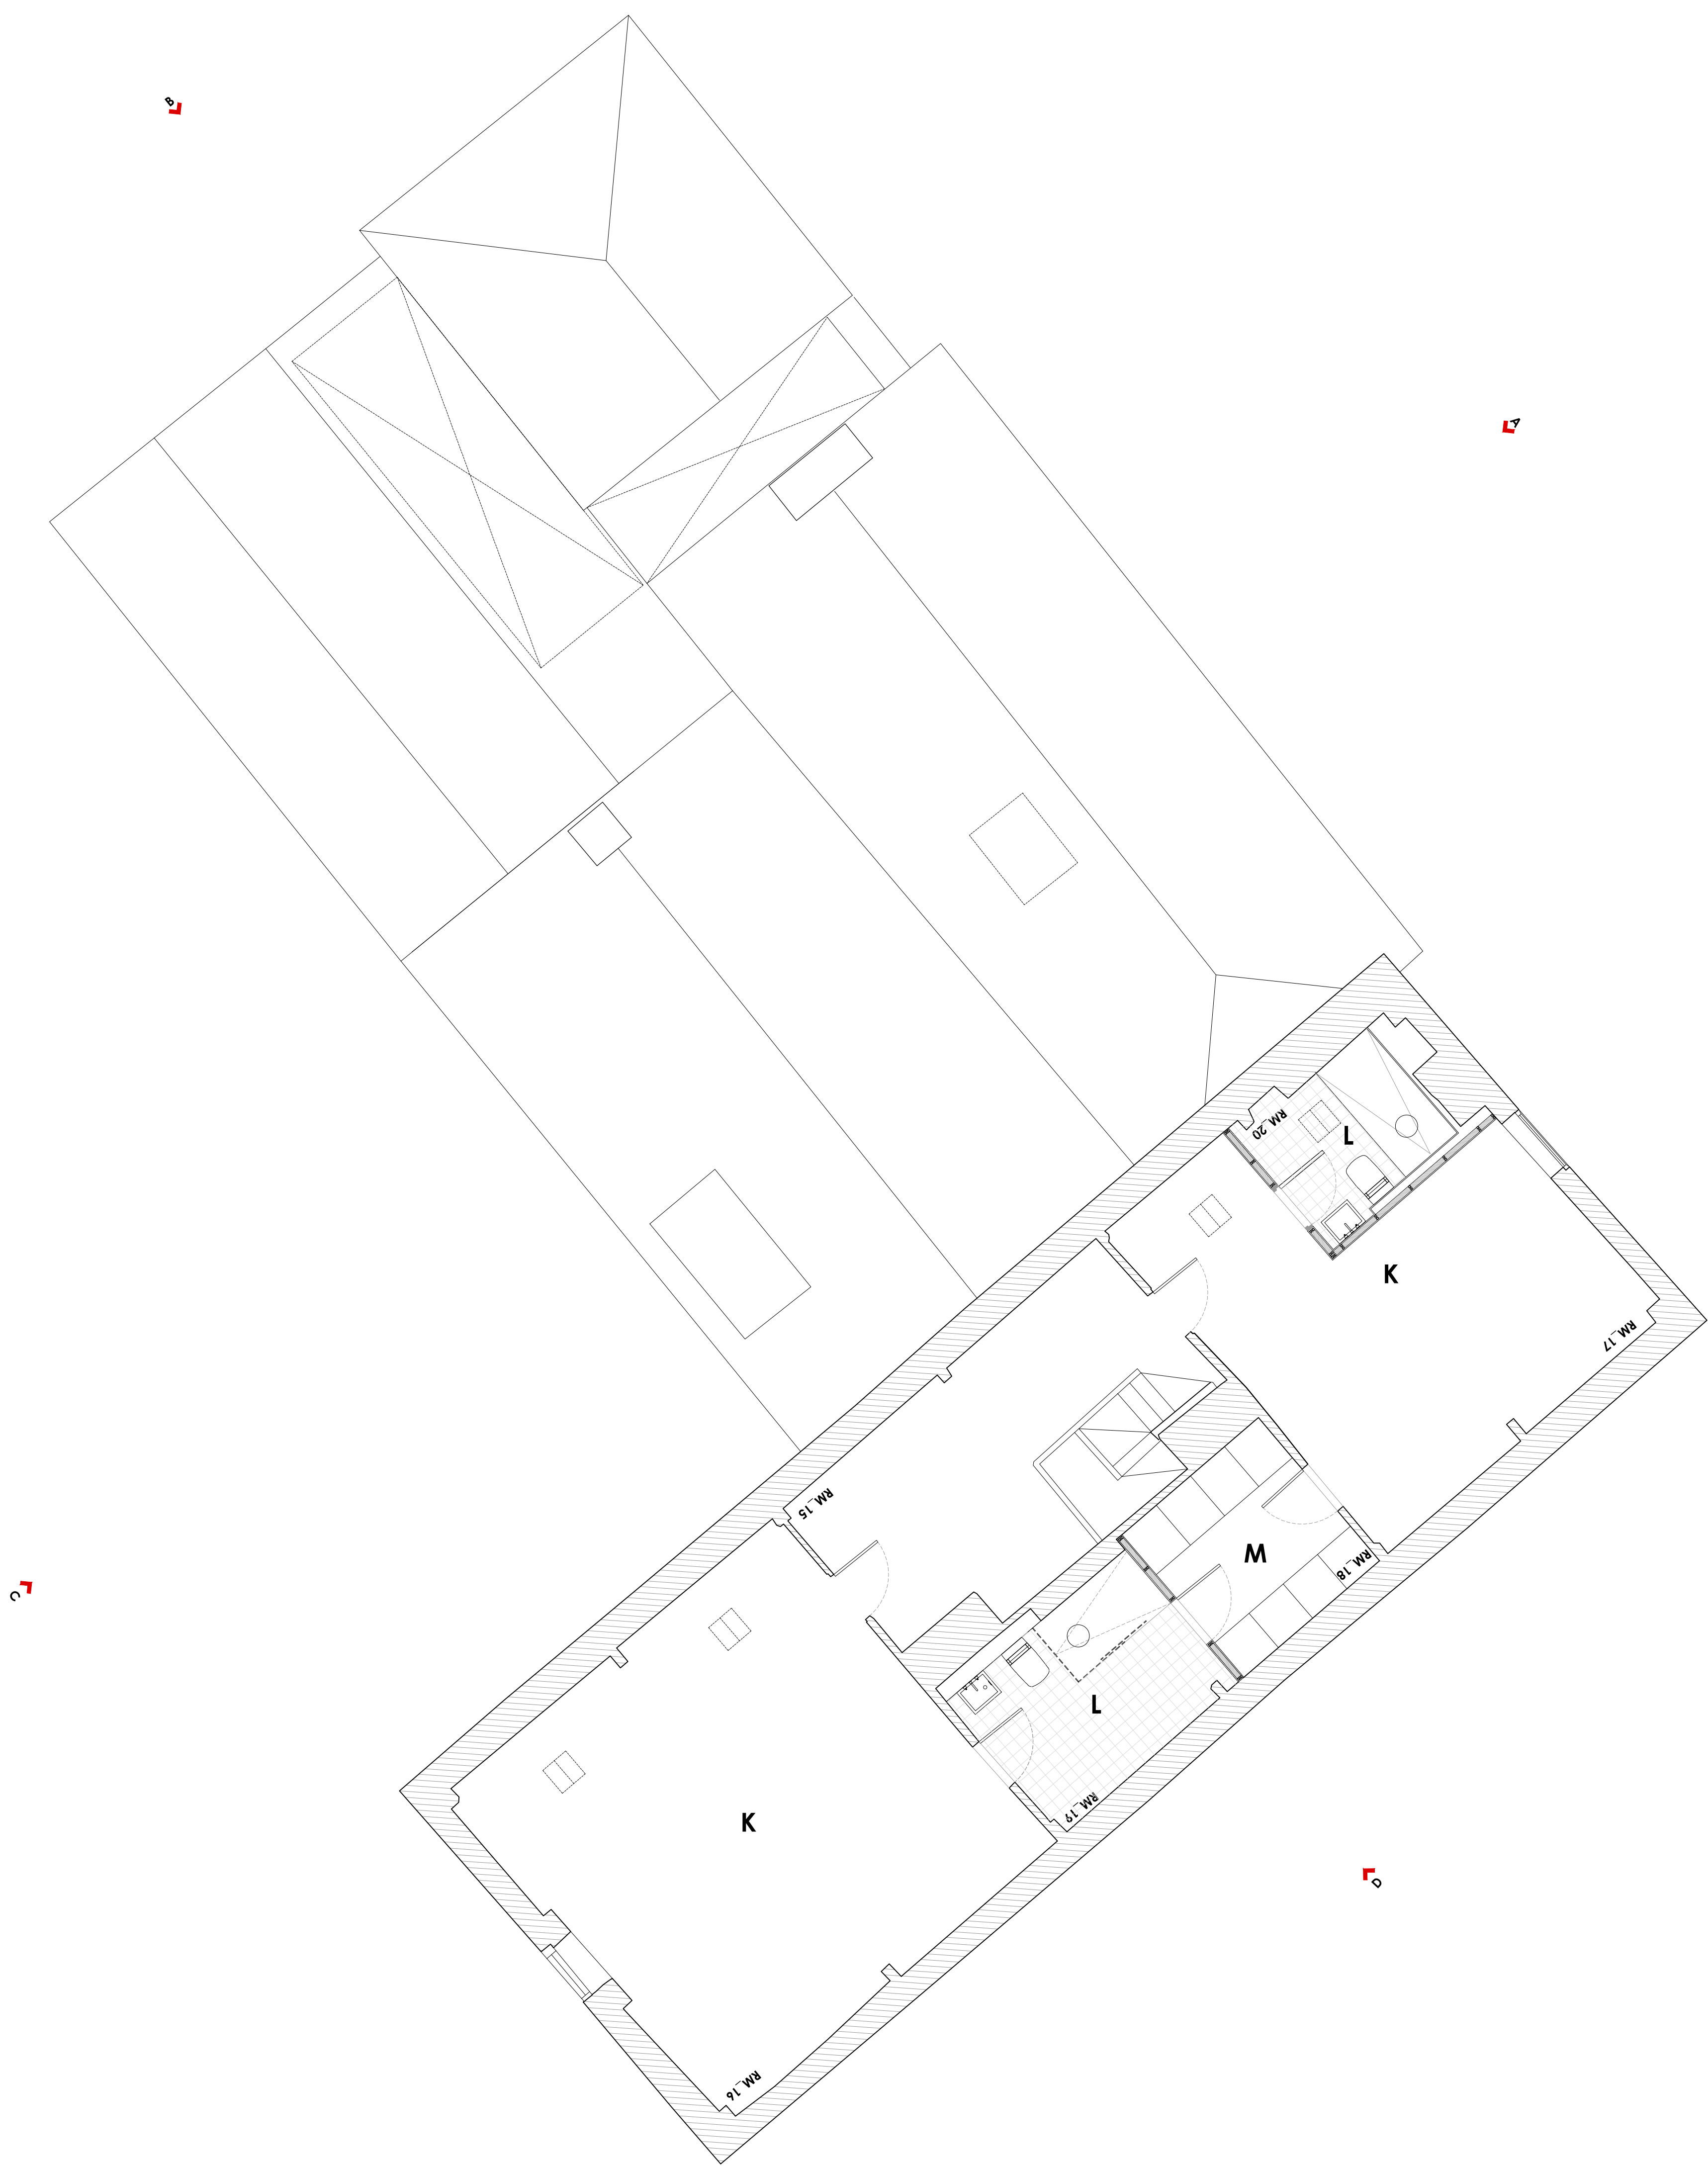

Note: Remedial works as per CARE Engineers drawings.

LEGEND

- A. Entrance
- B. Bootroom/Dogs/Utility
- C. Kitchen
- D. Pantry
- E. Dining Room
- F. W/C
- G. Wine Store
- H. Hallway
- J. Drawing Room
- K. Bedroom
- L. Ensuite
- M. Dressing Room
- N. Games Room/Cinema
- P. Bathroom
- Q. Laundry
- R. Dresser

Issued for Planning	11.01.2023	07
Issued for Information	16.11.2022	07
Issued for Information	11.11.2022	06
Issued for Information	17.10.2022	05
Issued for Information	11.10.2022	04
Issued for Information	06.07.2022	03
Issued for Information	14.04.2022	02
Issued for Information	02.12.2021	01
Issued for Information	07.10.2021	00
Issue - Amendment	Date	Rev

Project Wykes Manor, Wykes Ln, Donington,
Spalding, PE11 4SD

JONATHANHENDRYARCHITECTS Ltd

10 Nickerson Way
Peacefields Business Park
Hollon-le-Clay
Lincolnshire
DN12 6HS

T. 01522458100
W. www.jonathanhendryarchitects.com

Subject Proposed Second Floor Plan

Scale 1:50 Date 02.12.2021

Original Size A1
Drawing No. C-100 Revision 07

GA_102 07

