



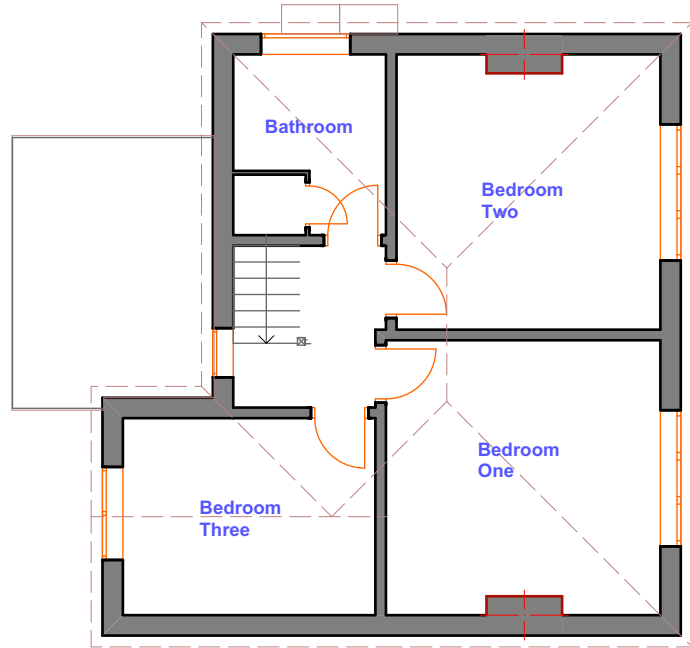


FIRST FLOOR
PLAN

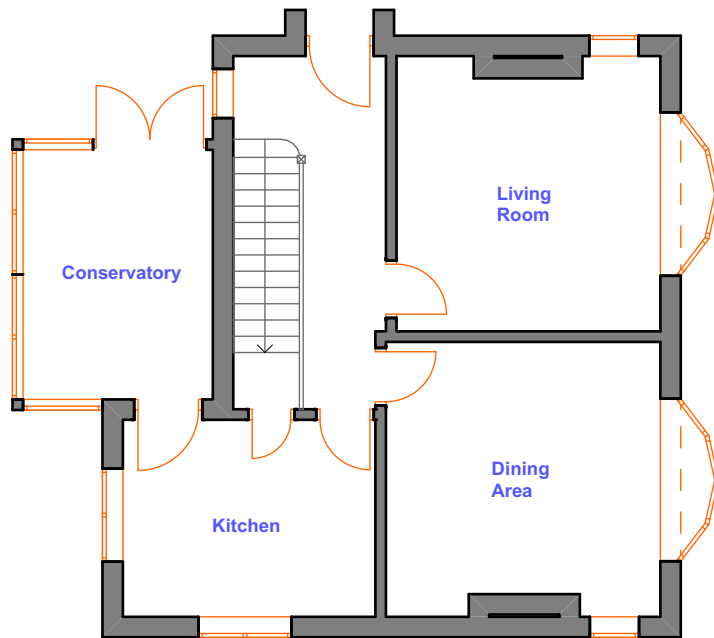

GROUND FLOOR
PLAN



NORTH EAST ELEVATION

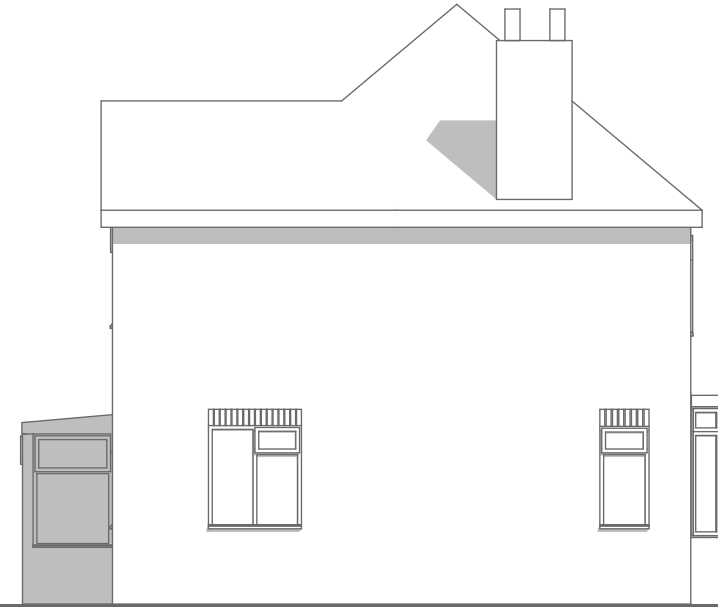

NOTH WEST



SOUTH WEST ELEVATION



SOUTH
EAST



8 Oxford Court, Sleaford
Lincolnshire, NG34 8WW

Tel: 07857657772
email: clarkdraughting@gmail.com

PROJECT TITLE:			CLIENT:		
PROPOSED EXTENSION TO HOUSE 95 QUADRING ROAD, DONINGTON			MR & MRS RASHLEIGH		
DRAWING TITLE:			DRAWING NUMBER:		
PLANS & ELEVATIONS AS EXISTING			CDD/20/155/01		
SCALE: 1:100 A3			DATE: 29.11.2020		DRAWN BY: I.C.

© Clark Design and Draughting Ltd. Copyright, Designs and Patents Act 1988 -
The copyright in this drawing, and the design right in any qualifying
design depicted in this drawing, belongs to Clark Design and Draughting Ltd.
Reproduction of this drawing, or the manufacture or construction of
any article to a qualifying design depicted in it, is an infringement of those rights.

Date:	Revisions: