



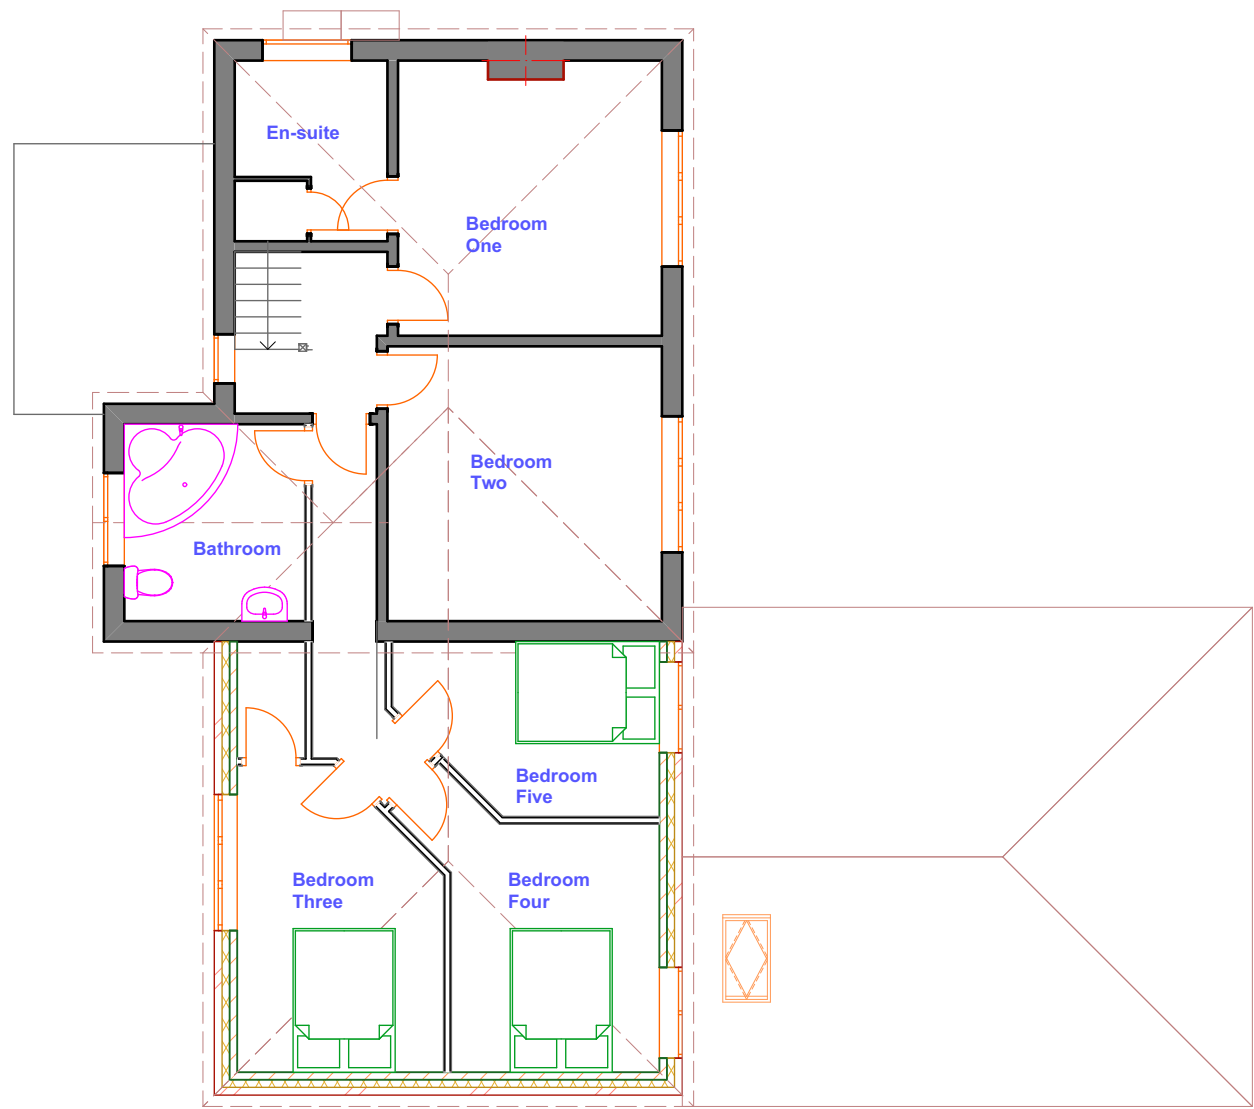

FIRST FLOOR PLAN

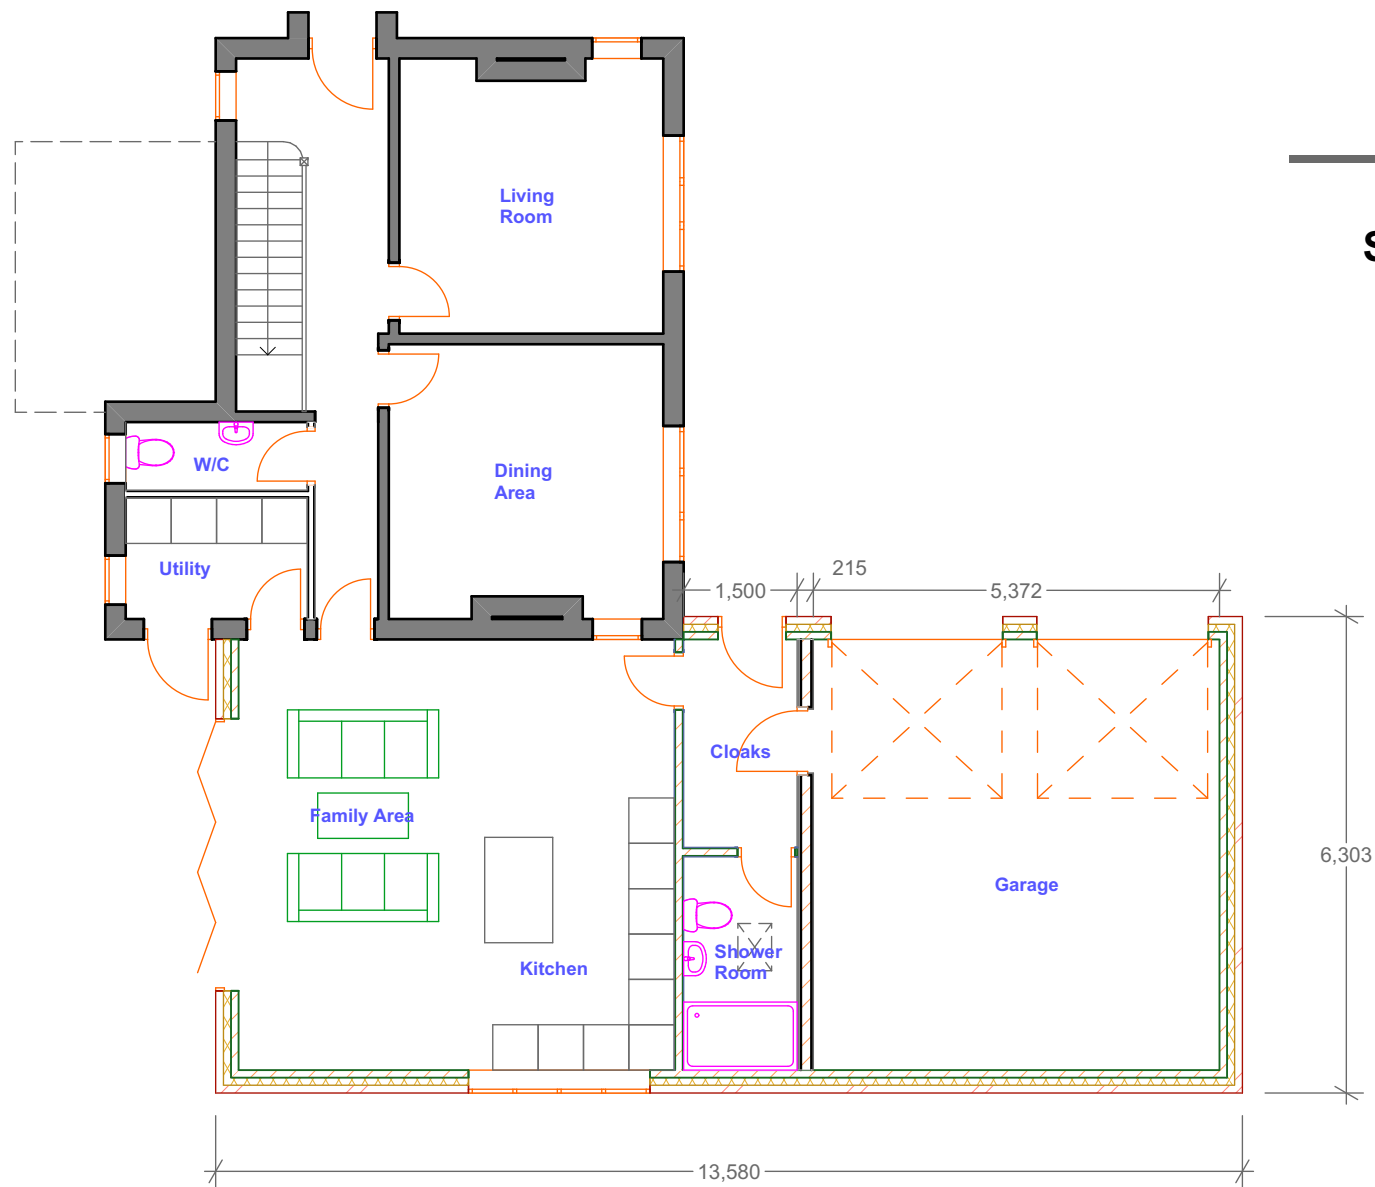

GROUND FLOOR PLAN



NORTH EAST ELEVATION

NORTH WEST



SOUTH WEST ELEVATION

SOUTH EAST

Date:	Revisions:

8 Oxford Court, Sleaford
Lincolnshire, NG34 8WW

Tel: 07857657772
email: clarkdraughting@gmail.com

PROJECT TITLE:	CLIENT:	
PROPOSED EXTENSION TO HOUSE 93 QUADRING ROAD, DONINGTON	MR & MRS RASHLEIGH	
DRAWING TITLE:	DRAWING NUMBER:	
PLANS & ELEVATIONS AS PROPOSED	CDD/20/155/02	
SCALE: 1:100 A2	DATE: 29.11.2020	DRAWN BY: I.C.

© Clark Design and Draughting Ltd. Copyright, Designs and Patents Act 1988 -
The copyright in this drawing, and the design right in any qualifying
design depicted in this drawing, belongs to Clark Design and Draughting Ltd.
Reproduction of this drawing, or the manufacture or construction of
any article to a qualifying design depicted in it, is an infringement of those rights.