


Ground Floor Plan

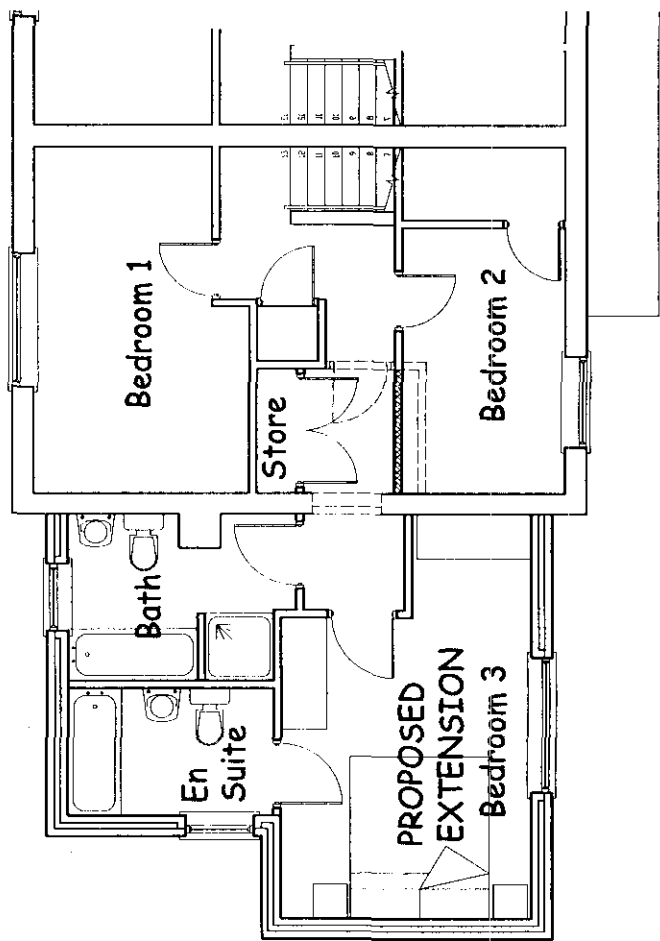

First Floor Plan


ROBERT LOWE
CHARTERED ARCHITECT
 Beck House, Kilton Holme
 Boston, Lincs., PE20 1TT
 Phone/fax 01205-290266
 Mobile 07774-927965
 e-mail rob.lowe@bigfoot.com

Project: Alterations & Extensions
 13 Church View Close
 Donington, Lincs
 Client: Mr. & Mrs. Wilson
 Drawing Title: GROUND & FIRST FLOOR PLANS

Date: Dec 2001
 Scale: 1:100


Project No: 0148
 Drawing No: 03
 Drawn: RWL
 Rev:

Contractors are to check all dimensions on site and to report any discrepancy to the Architect.
 Do not scale from the drawing.
 © 2001

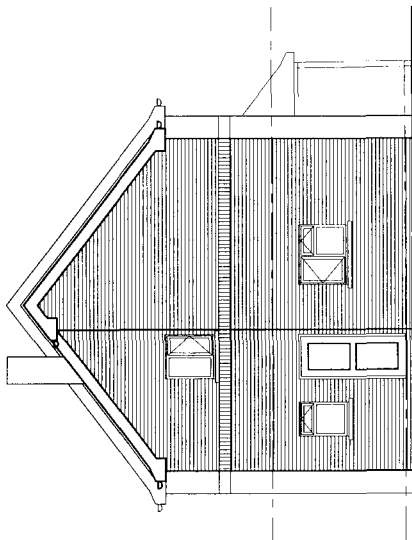


proposed extension

East Elevation

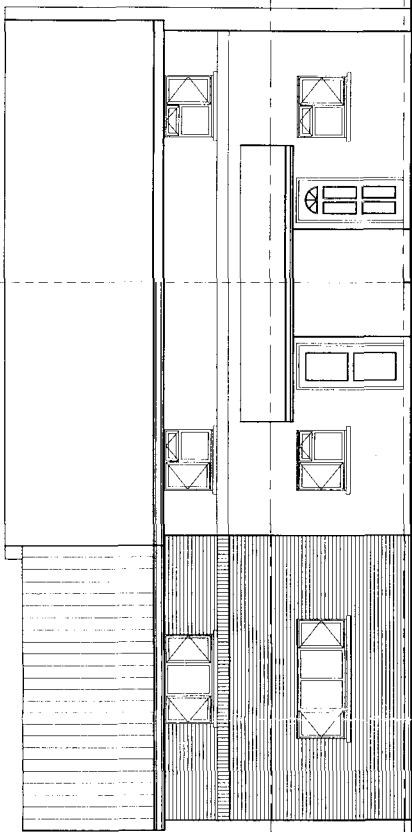

proposed extension

North Elevation

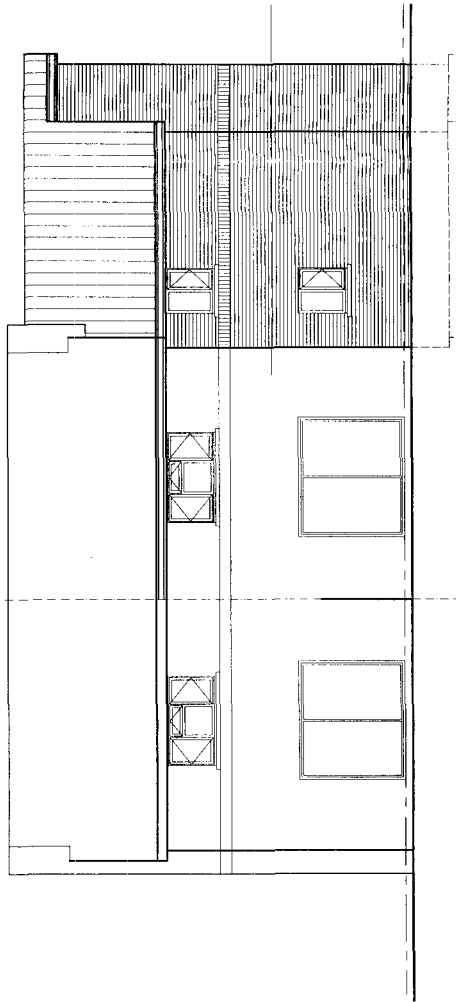

proposed extension

South Elevation

Project: Alterations & Extensions
13 Church View Close
Donington, Lincs

Client: Mr. & Mrs. Wilson
Drawing Title: Elevations

ROBERT LOWE
CHARTERED ARCHITECT

Beck House, Kirton Holme
Boston, Lincs., PE20 1TT
Phone/fax 01205-290266
Mobile 07774-927965
e-mail rob.lowe@bigfoot.com


Date: Dec 2001
Scale: 1:100


Project No: 0148
Drawing No: 04

Drawn: RWL
Rev:

04

Contractors are to check all dimensions on site and to report any discrepancy to the Architect.
Do not scale from the drawing.
© 2001

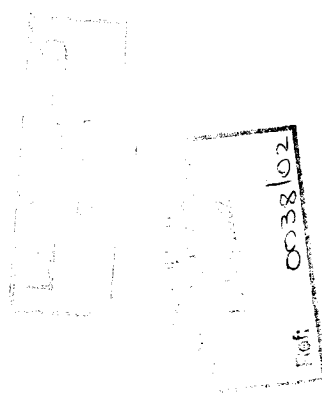

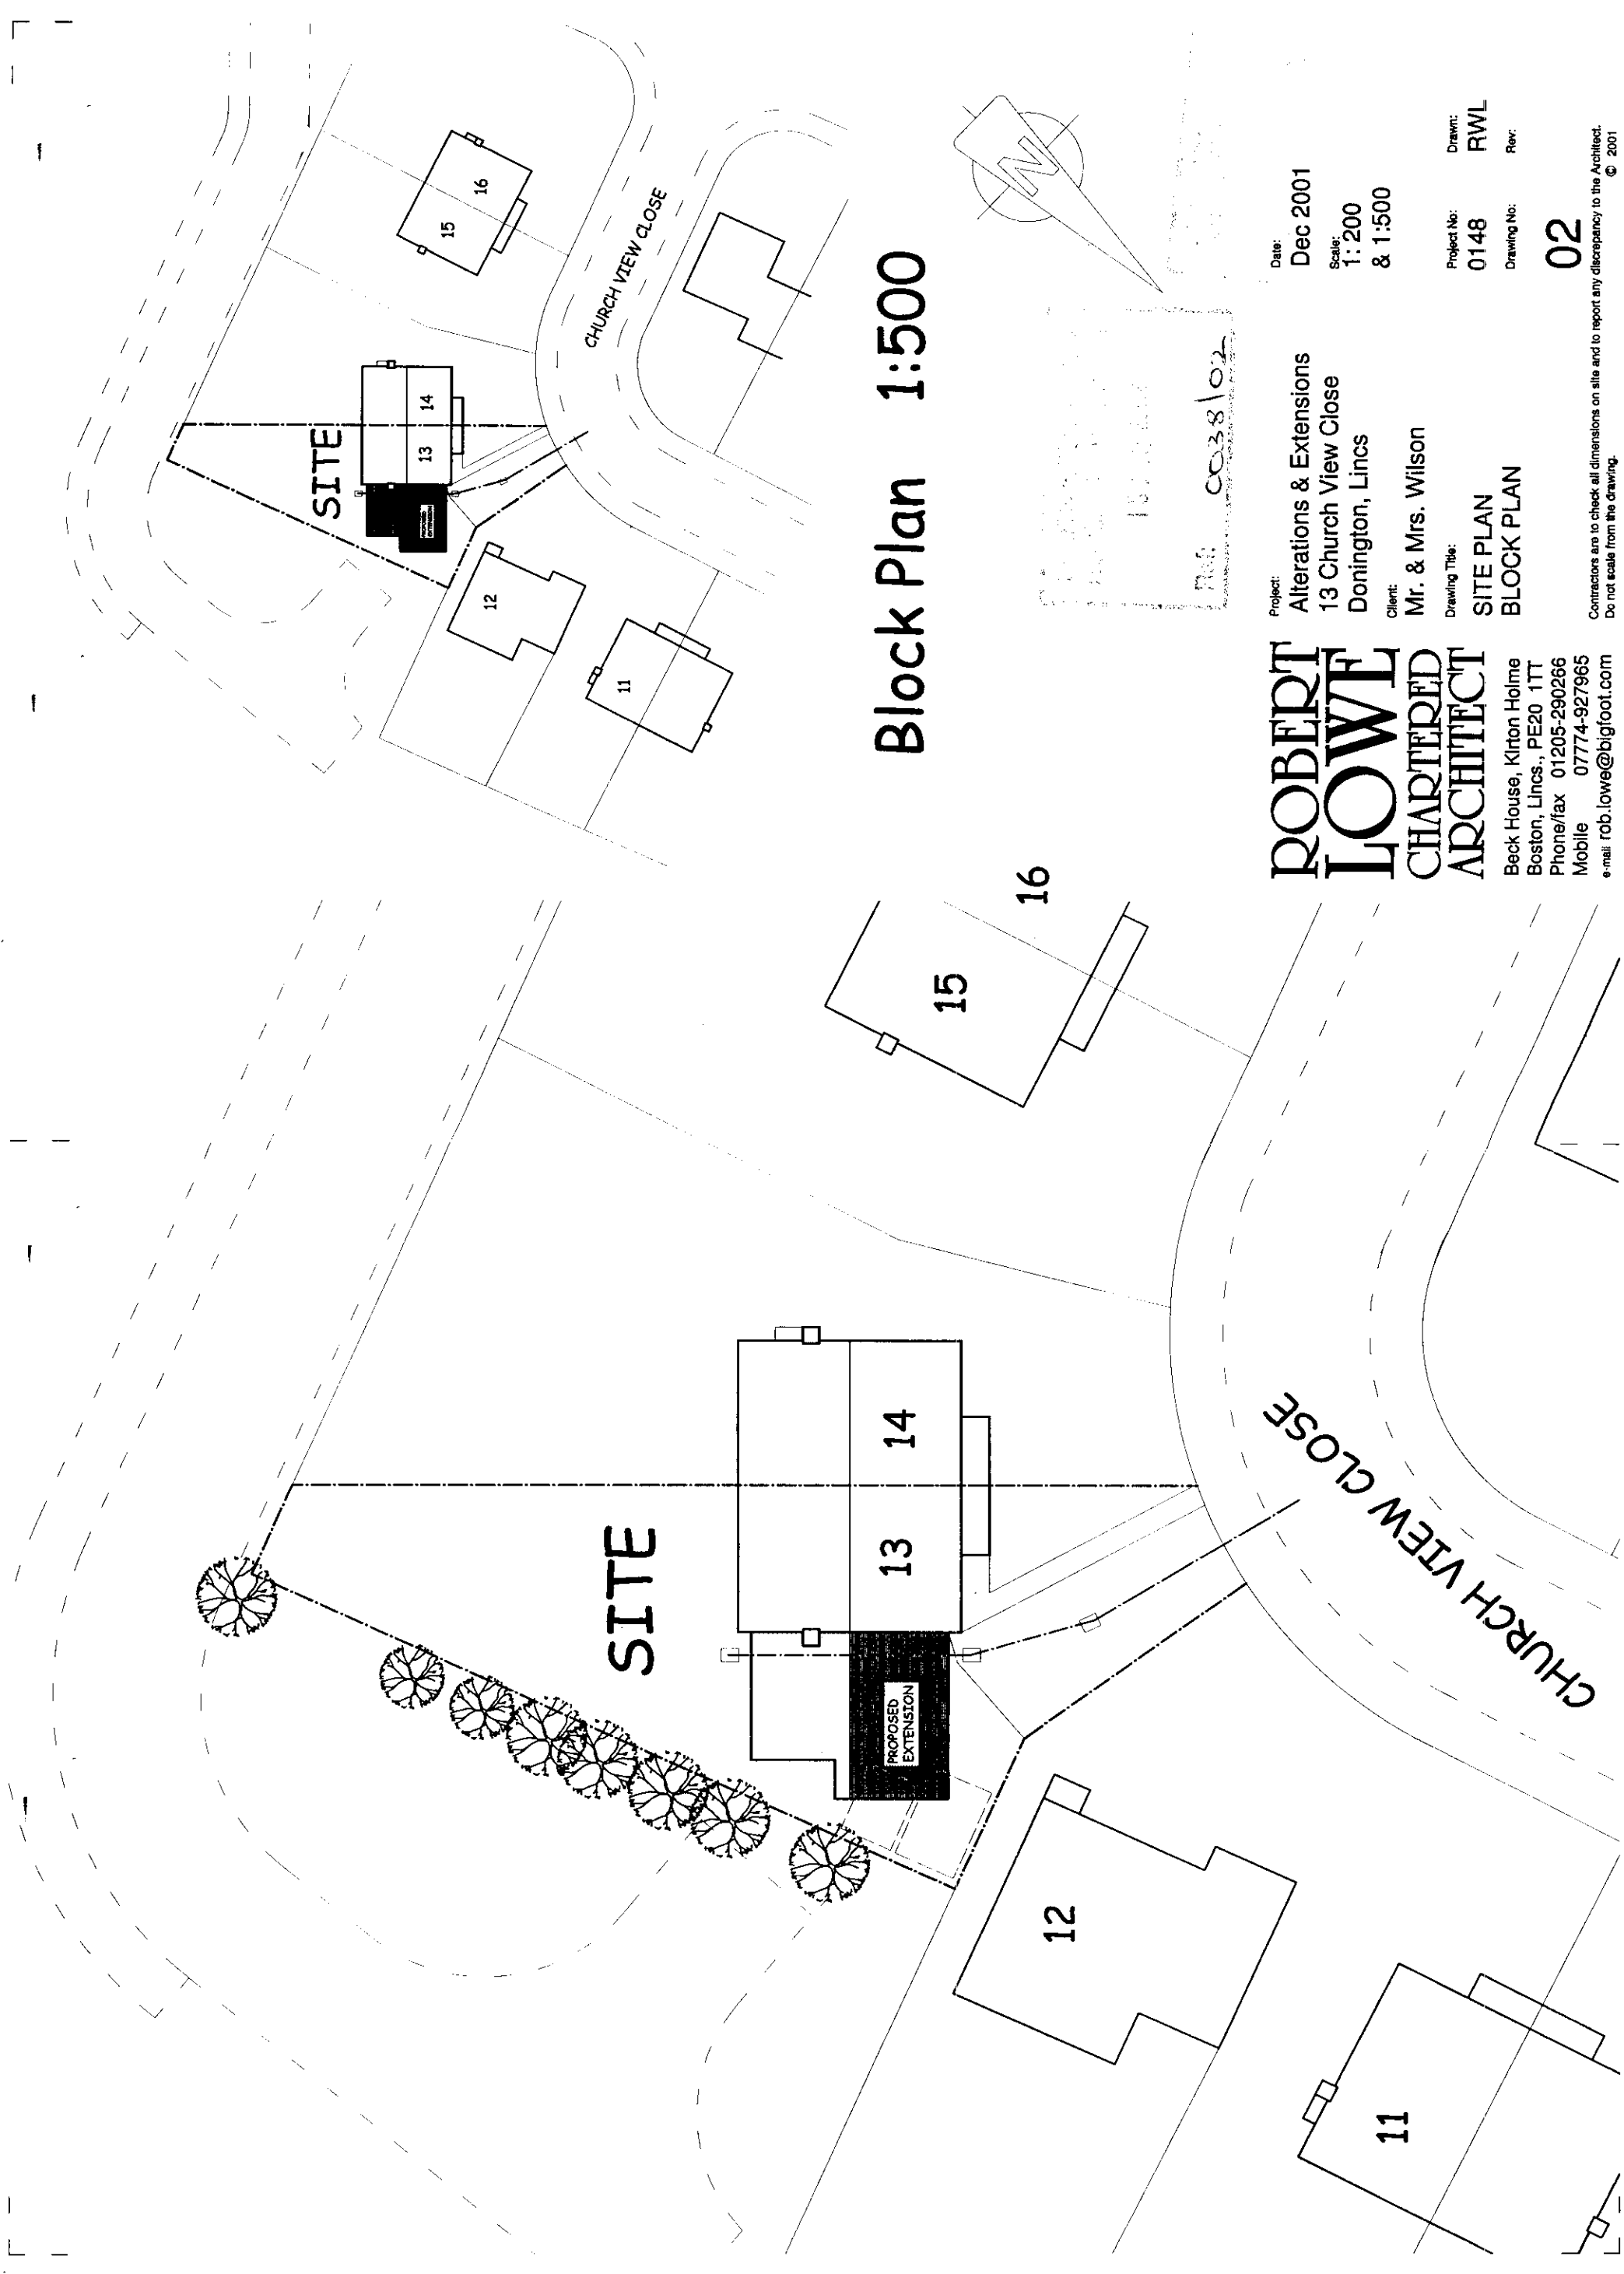

Block Plan 1:500

ROBERT LOWE
CHARTERED
ARCHITECT

Beck House, Kilton Holme
Boston, Lincs., PE20 1TT
Phone/fax 01205-290266
Mobile 07774-927965
e-mail rob.lowe@bigfoot.com

Project:
Alterations & Extensions
13 Church View Close
Donington, Lincs

Client:
Mr. & Mrs. Wilson

Drawing Title:

SITE PLAN
BLOCK PLAN

Date:
Dec 2001

Scale:
1:200
& 1:500

Project No:
0148

Drawn:
RWL

Rev:

02

Contractors are to check all dimensions on site and to report any discrepancy to the Architect.
Do not scale from the drawing.