



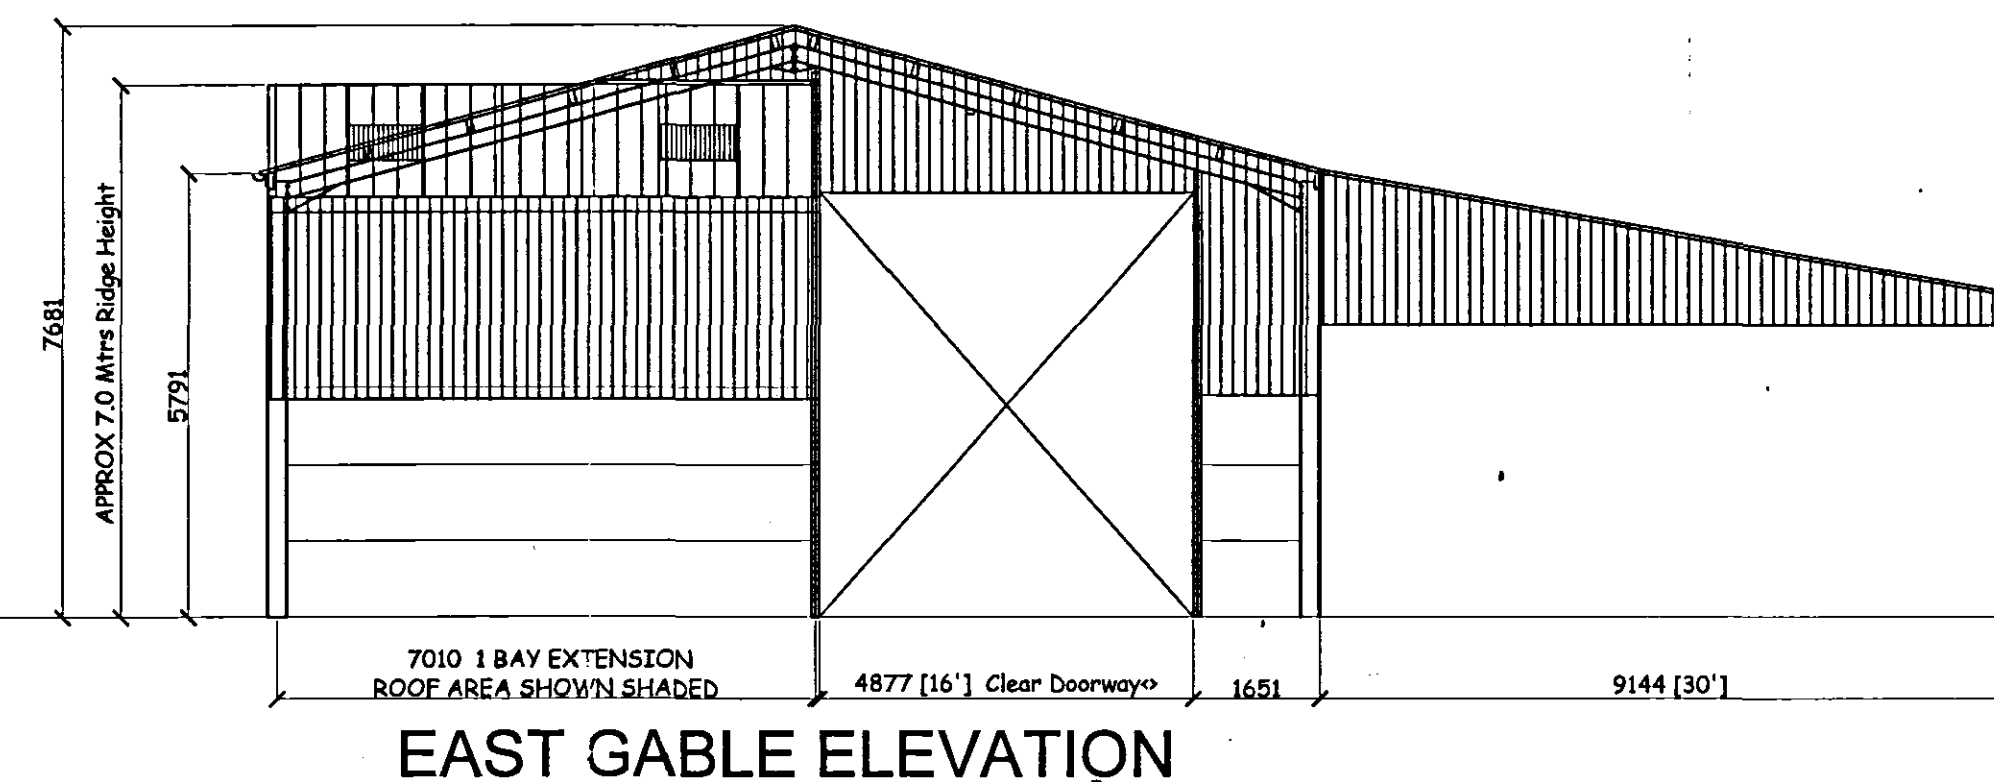

EAST GABLE ELEVATION

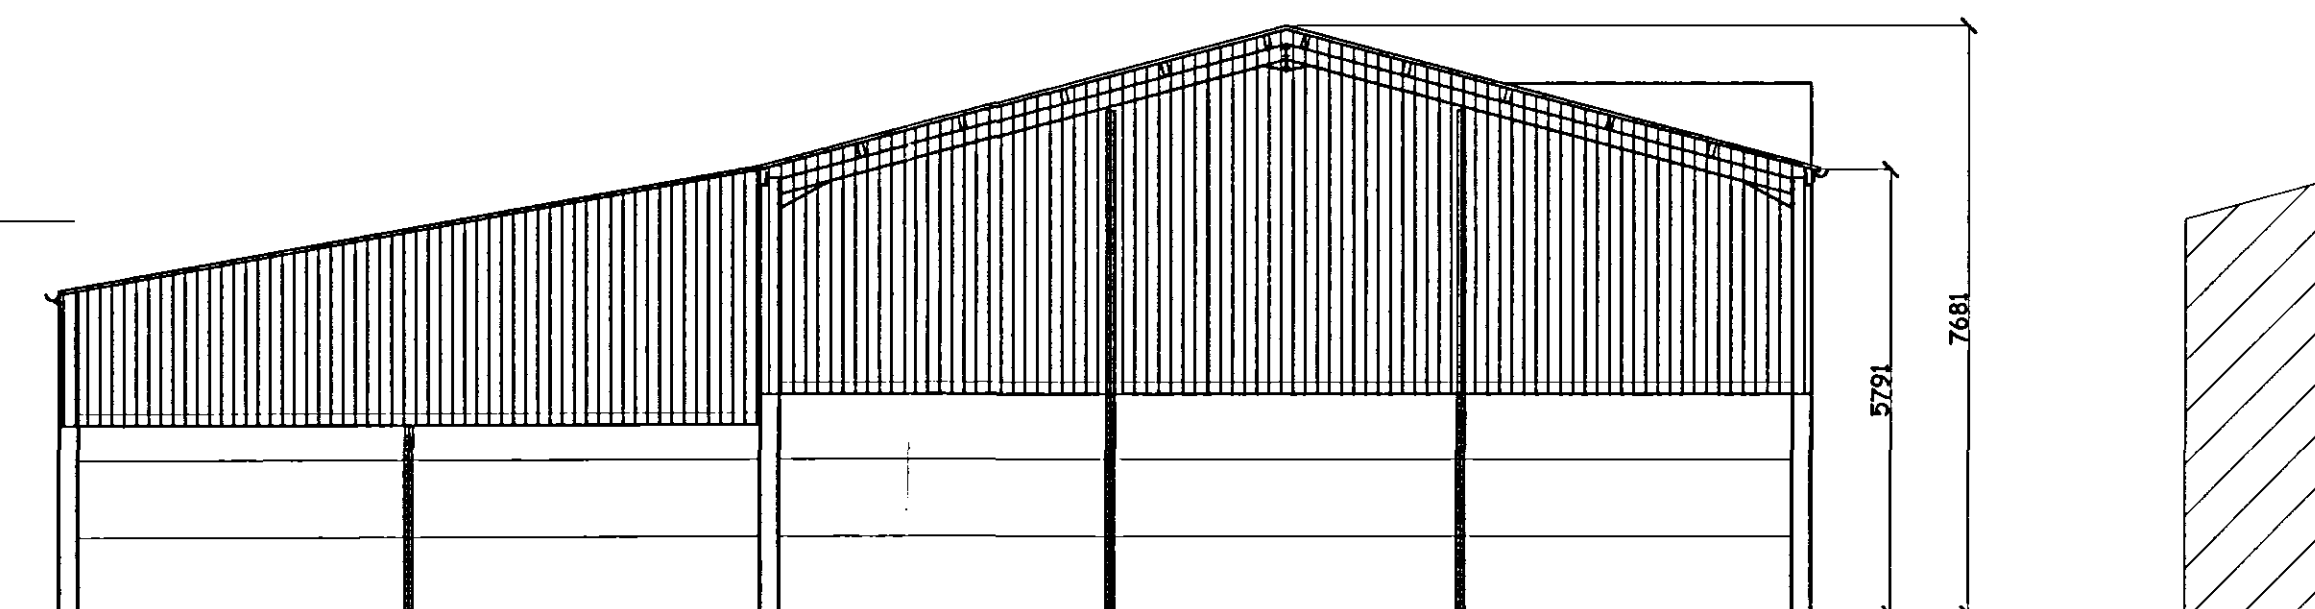

SOUTH ELEVATION



THIS BUILDING HAS BEEN DESIGNED TO FULLY CONFORM TO BS 5502 AGRICULTURAL SPECIFICATION.

ERECTION OF THIS BUILDING MUST BE CARRIED OUT SAFELY AND MUST HAVE AN APPROPRIATE ASSESSMENT IN ACCORDANCE WITH REGULATION 3 OF THE MANAGEMENT OF HEALTH AND SAFETY AT WORK REGULATIONS 1999 & THE WORK AT HEIGHT REGULATIONS 2005 AND FOLLOW ALL THE SAFE PROCEDURES OF WORK.

GENERAL DESIGN NOTES FOR GENERAL PURPOSE BUILDING

- (1) ROOF AREA NATURAL GREY COLOUR FIBRE CEMENT SHEETS , LAID IN ACCORDANCE WITH MANUFACTURERS SPECIFICATION, C/W FULLY CLOSED RIDGE AND BARGE BOARDS TO GABLE ENDS.
- (2) SIDES, CLAD WHERE SHOWN TO EITHER 3.0 Metres High or 2.6 Metres High Concrete Panels WITH 0.5 THK PLASTISOL SHEETS
- (3) 2.9M LG ROOF LIGHTS ARE TO BE INCORPORATED INTO THE ROOF AREA.
- (4) SIDE OF THE BUILDING WILL BE FITTED WITH A RUN OF 150mm HR PVC GUTTER COMPLETE WITH NECESSARY 100mm FALL PIPES TO CONSTRUCTED SOAKAWAYS AND MUST CONFORM TO LOCAL AUTHORITY APPROVAL.

(5) ALL STEELWORK TO BE HOT DIPPED GALVANISED AFTER FABRICATION

TOTAL FLOOR SITE AREA = 655 SQUARE METRES

EXISTING BUILDING

EXISTING BUILDING

Rev	Date	Description
		
Brookside Business Park Brookside Road Uttoxeter Staffs. ST14 8AT tel 01889 564253 fax 01889 564210		
Client		
R BOTTERILL		
Title		
PROPOSED GRAIN STORE and LEAN TO		
Drawn	Date	
AB	6/12/2007	
Checked	Scale	
	1:100	
Finish		
SEE NOTE		
Dwg No.		Rev
2981/1		
DO NOT SCALE. IF IN DOUBT ASK		
This drawing is Copyright. It is sent to you in confidence. It must not be copied or disclosed to third parties without our written permission. It remains our property.		