


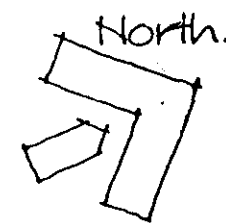


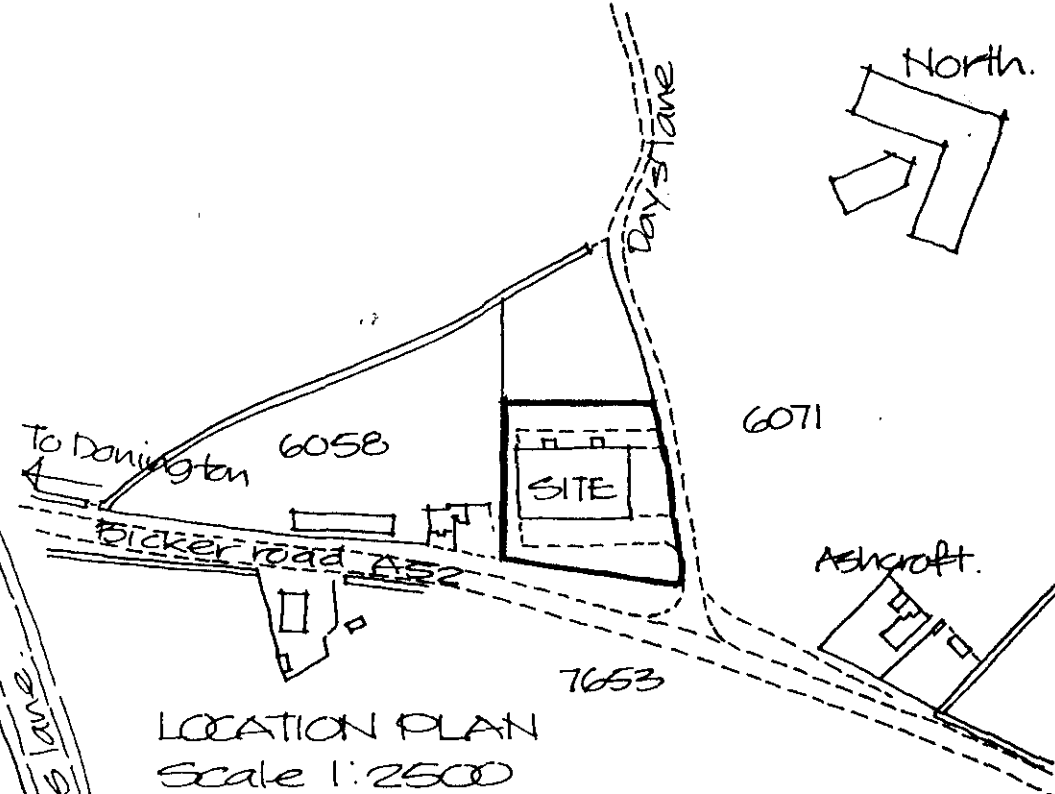

LOCATION PLAN
Scale 1:2500

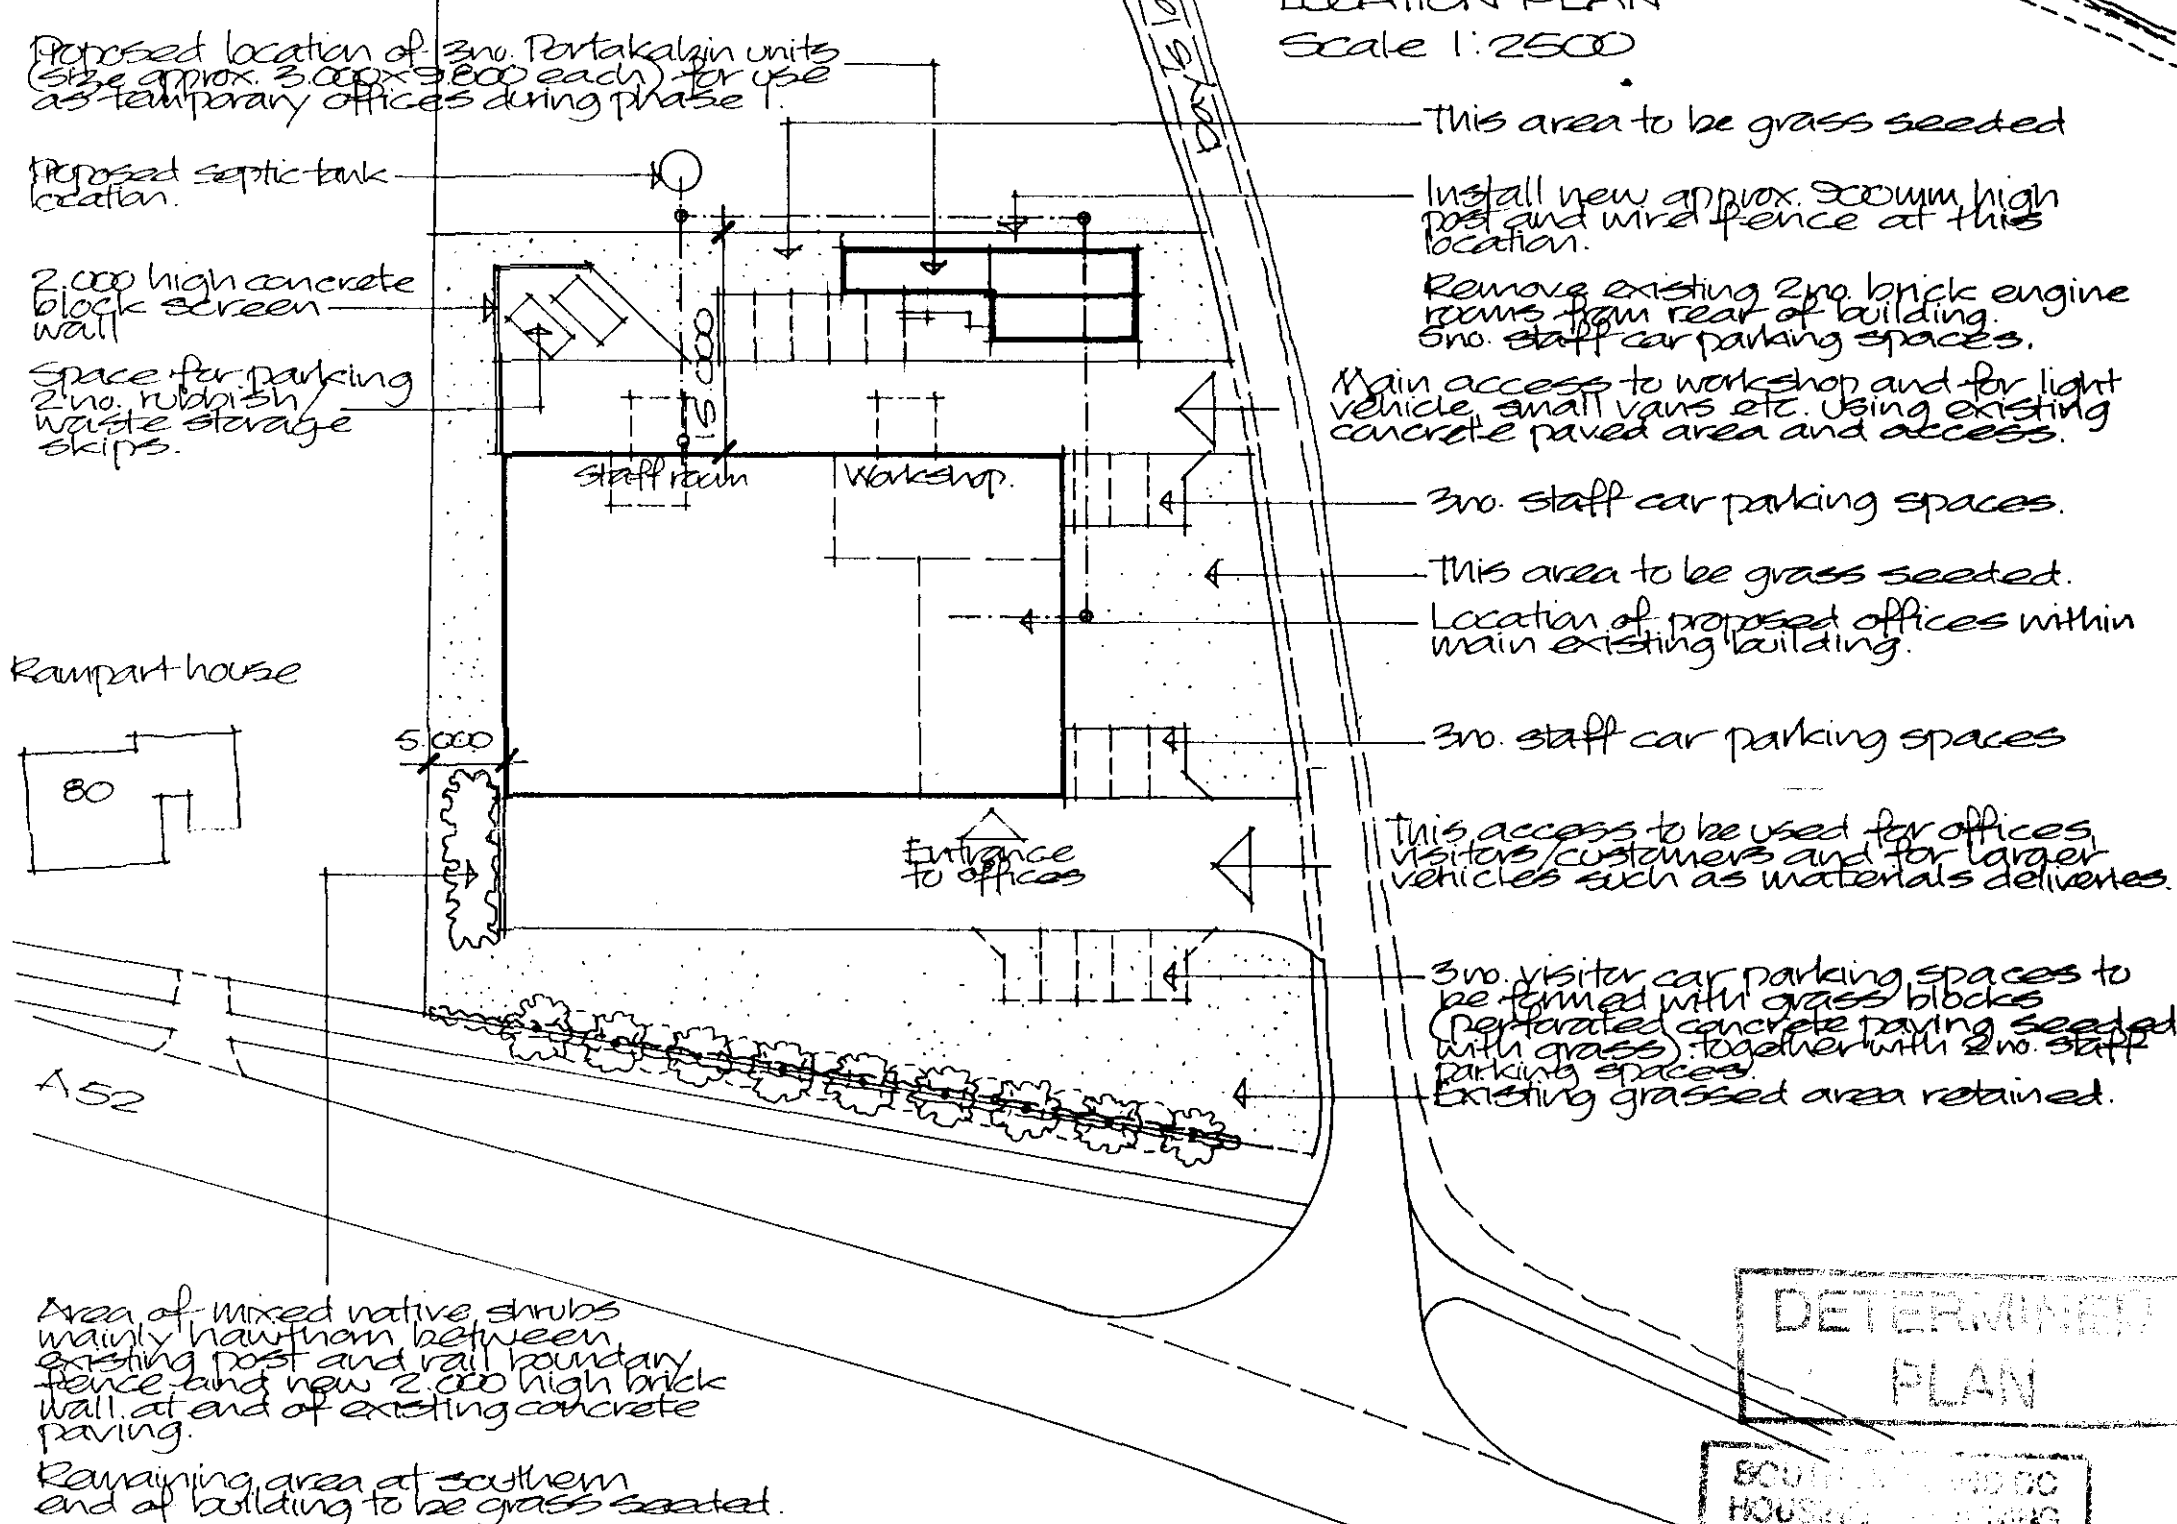

SITE LAYOUT PLAN
Scale 1:500

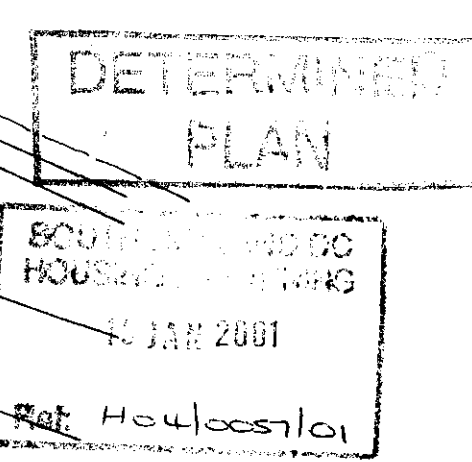

PROJECT PHASING :

Phase 1.
Generally all proposed work except that allocated in phase 2.
Installation of temporary Portakabin offices.
No alterations to north elevation of building.

Phase 2.
Formation of proposed offices and reception within main building incl. glazed entrance screen and all work to north elevation of main building.
Remove Portakabin offices.

Project
PROPOSED CHANGE OF USE OF EXISTING GRAIN STORE INTO WORKSHOP AND OFFICES DEALING WITH THE FABRICATION OF WINDOWS AND CONSERVATORIES

Client
CONSERVATORIES & WINDOWS DIRECT.

ALAN HORNSBY
ARCHITECTURAL SERVICES

'Little Acre'
Peak Hill, Cowbit,
Spalding, Lincs. PE12 6AW
Tel. Holbeach (01406) 380391

Scale
Date **AUG. 2000**

Drg. no.
00/42/01A