


Contractors must verify all dimensions on site before commencing any work or making any shop drawings: no dimensions are to be scaled from the drawing.
All materials specified on this drawings are to be used strictly in accordance with the manufacturer's recommendations and current codes of practice.
COPYRIGHT ©
This drawing and any design thereon is the copyright of SGA-LLP and must not be reproduced without their written consent.

SURVEY

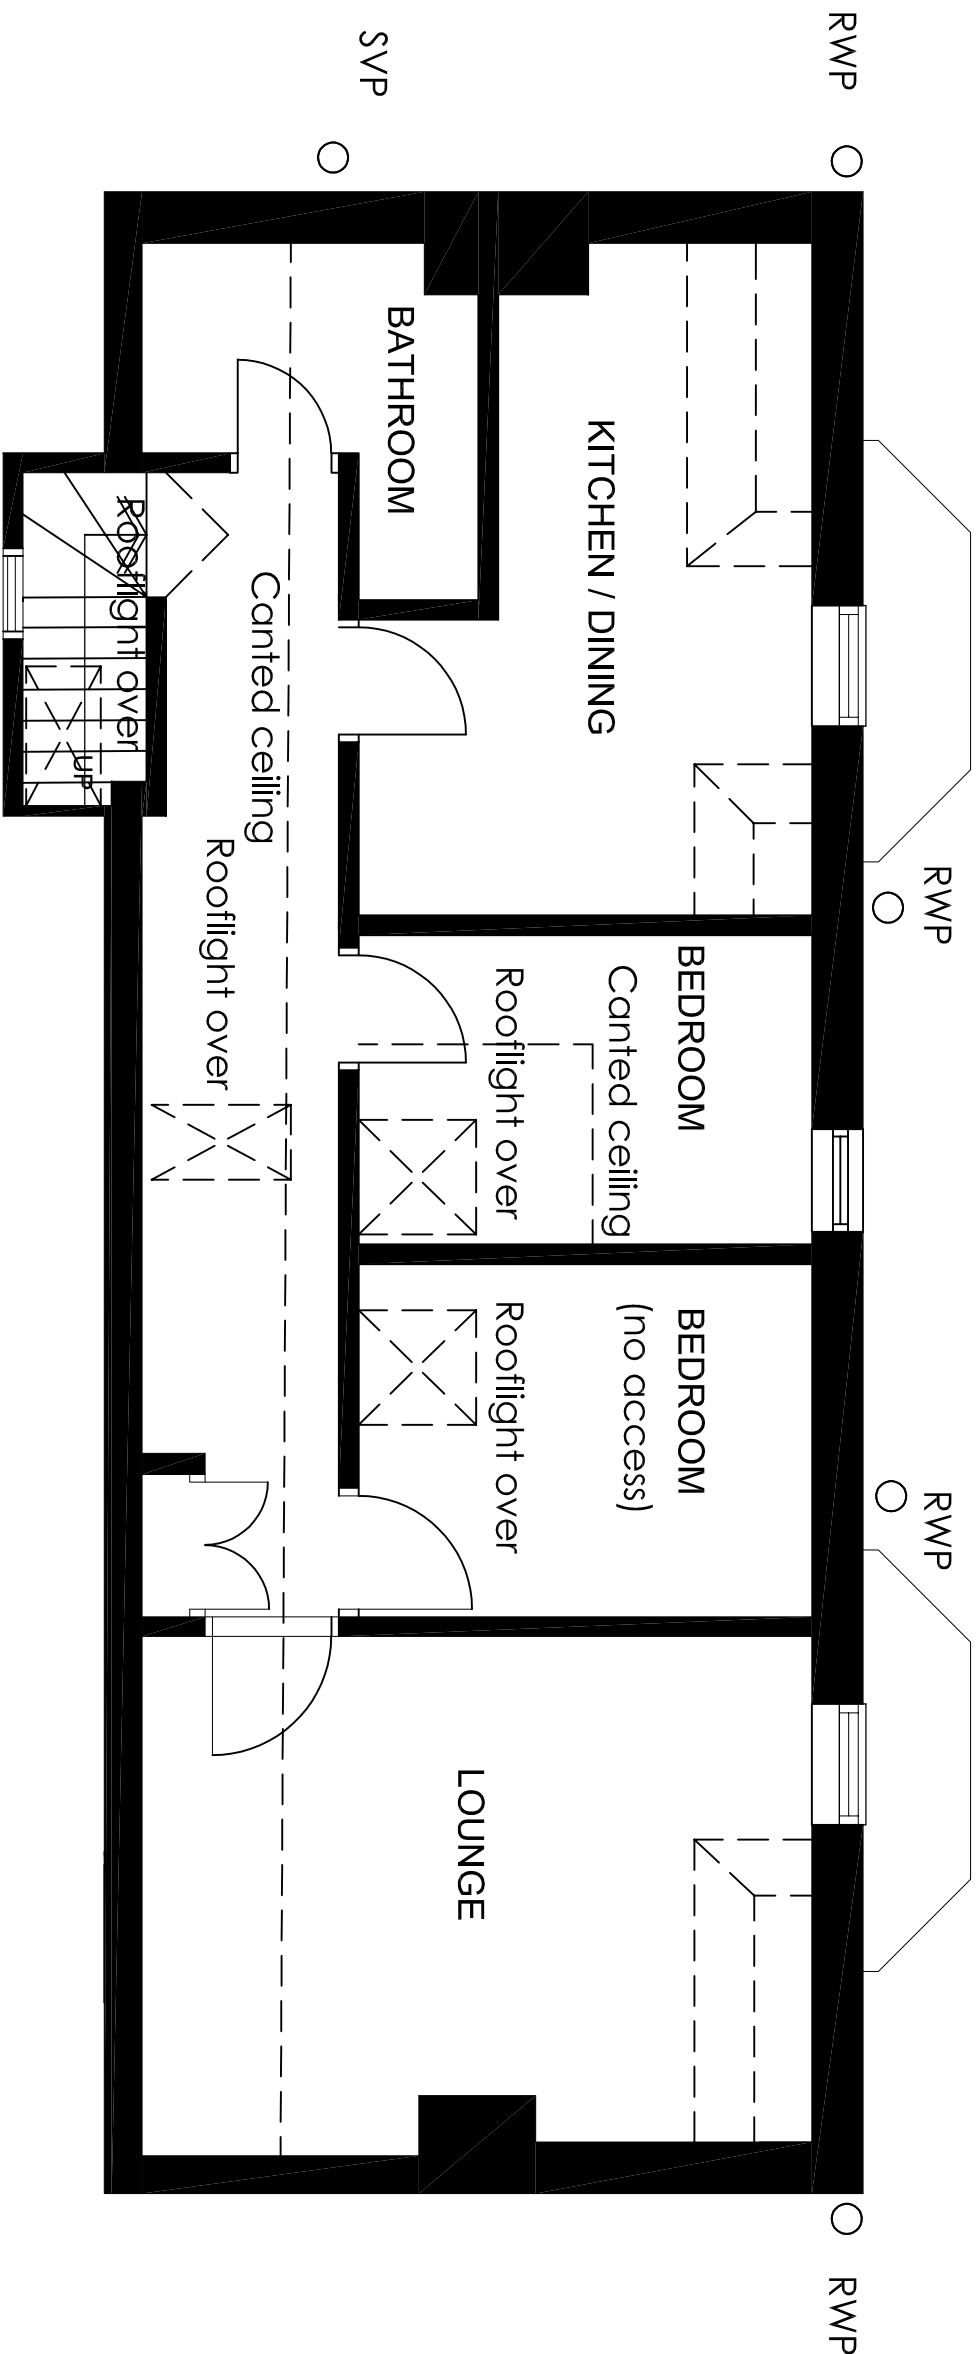

SECOND FLOOR PLAN

rev	date	rev notes	dwn	chk
				
ARCHITECTS • ENGINEERS • DEVELOPMENT CONSULTANTS				
The Business Centre • Rio Drive				
Collington • Newark				
Nottinghamshire • NG23 7NB				
T: 01636 894913 F: 01636 894909				
E: studio@sg-llp.co.uk W: www.sg-llp.co.uk				

CLIENT
Mrs S. Ozogear
Genesis Residential Care Home

PROJECT
Proposed Extension

TITLE
Second Floor Plan
As Existing

DWG NO	REV	SRN	CHK
438-A-104	-		GF
SCALE @ A1			
1:50 @ A1	DATE November 2017		

