



Contractors must verify all dimensions on site before commencing any work or making any stop drawings: no dimensions are to be scaled from the drawing.
All materials specified on this drawings are to be used strictly in accordance with the manufacturer's recommendations and current codes of practice.
COPYRIGHT © This drawing and any design thereon is the copyright of SGA-LLP and must not be reproduced without their written consent.

SURVEY

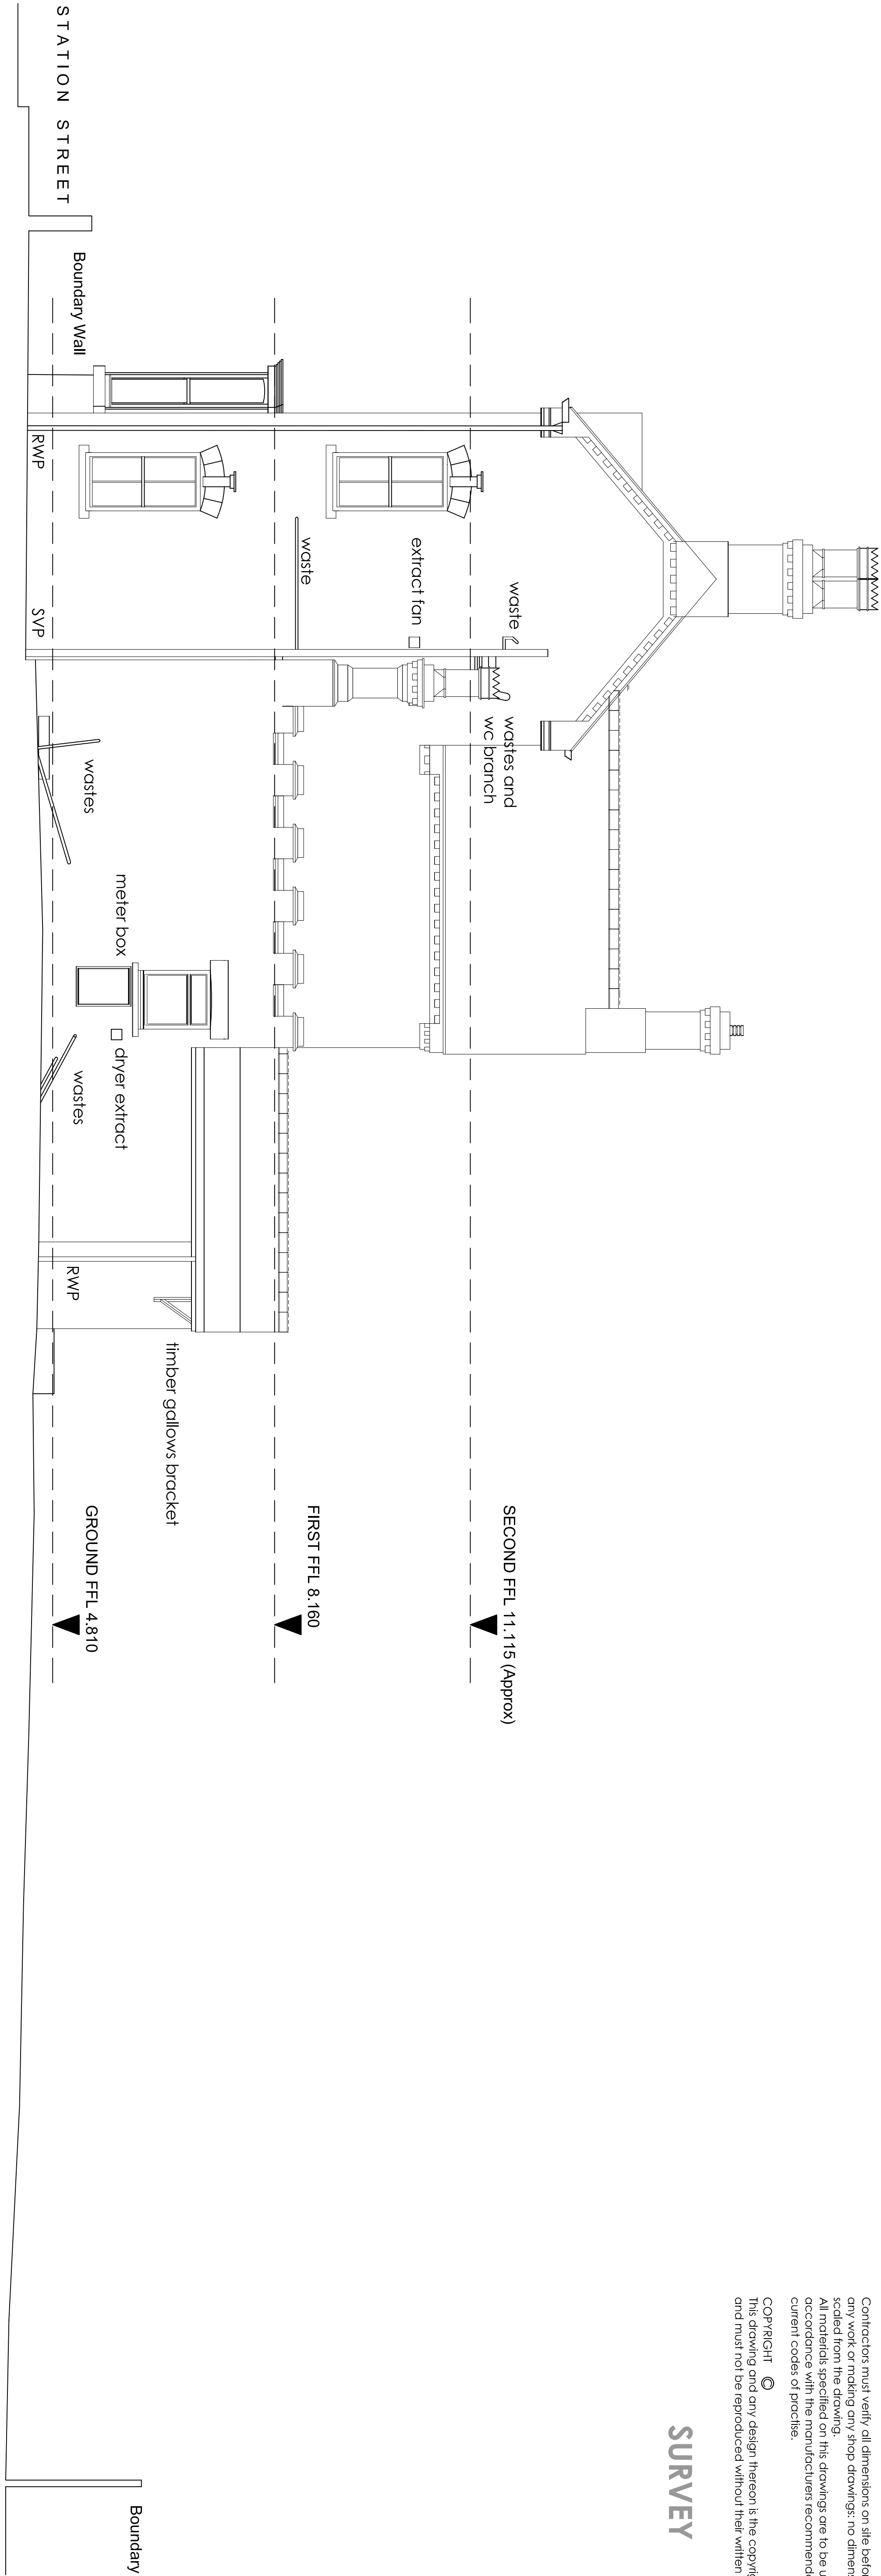

SIDE ELEVATION

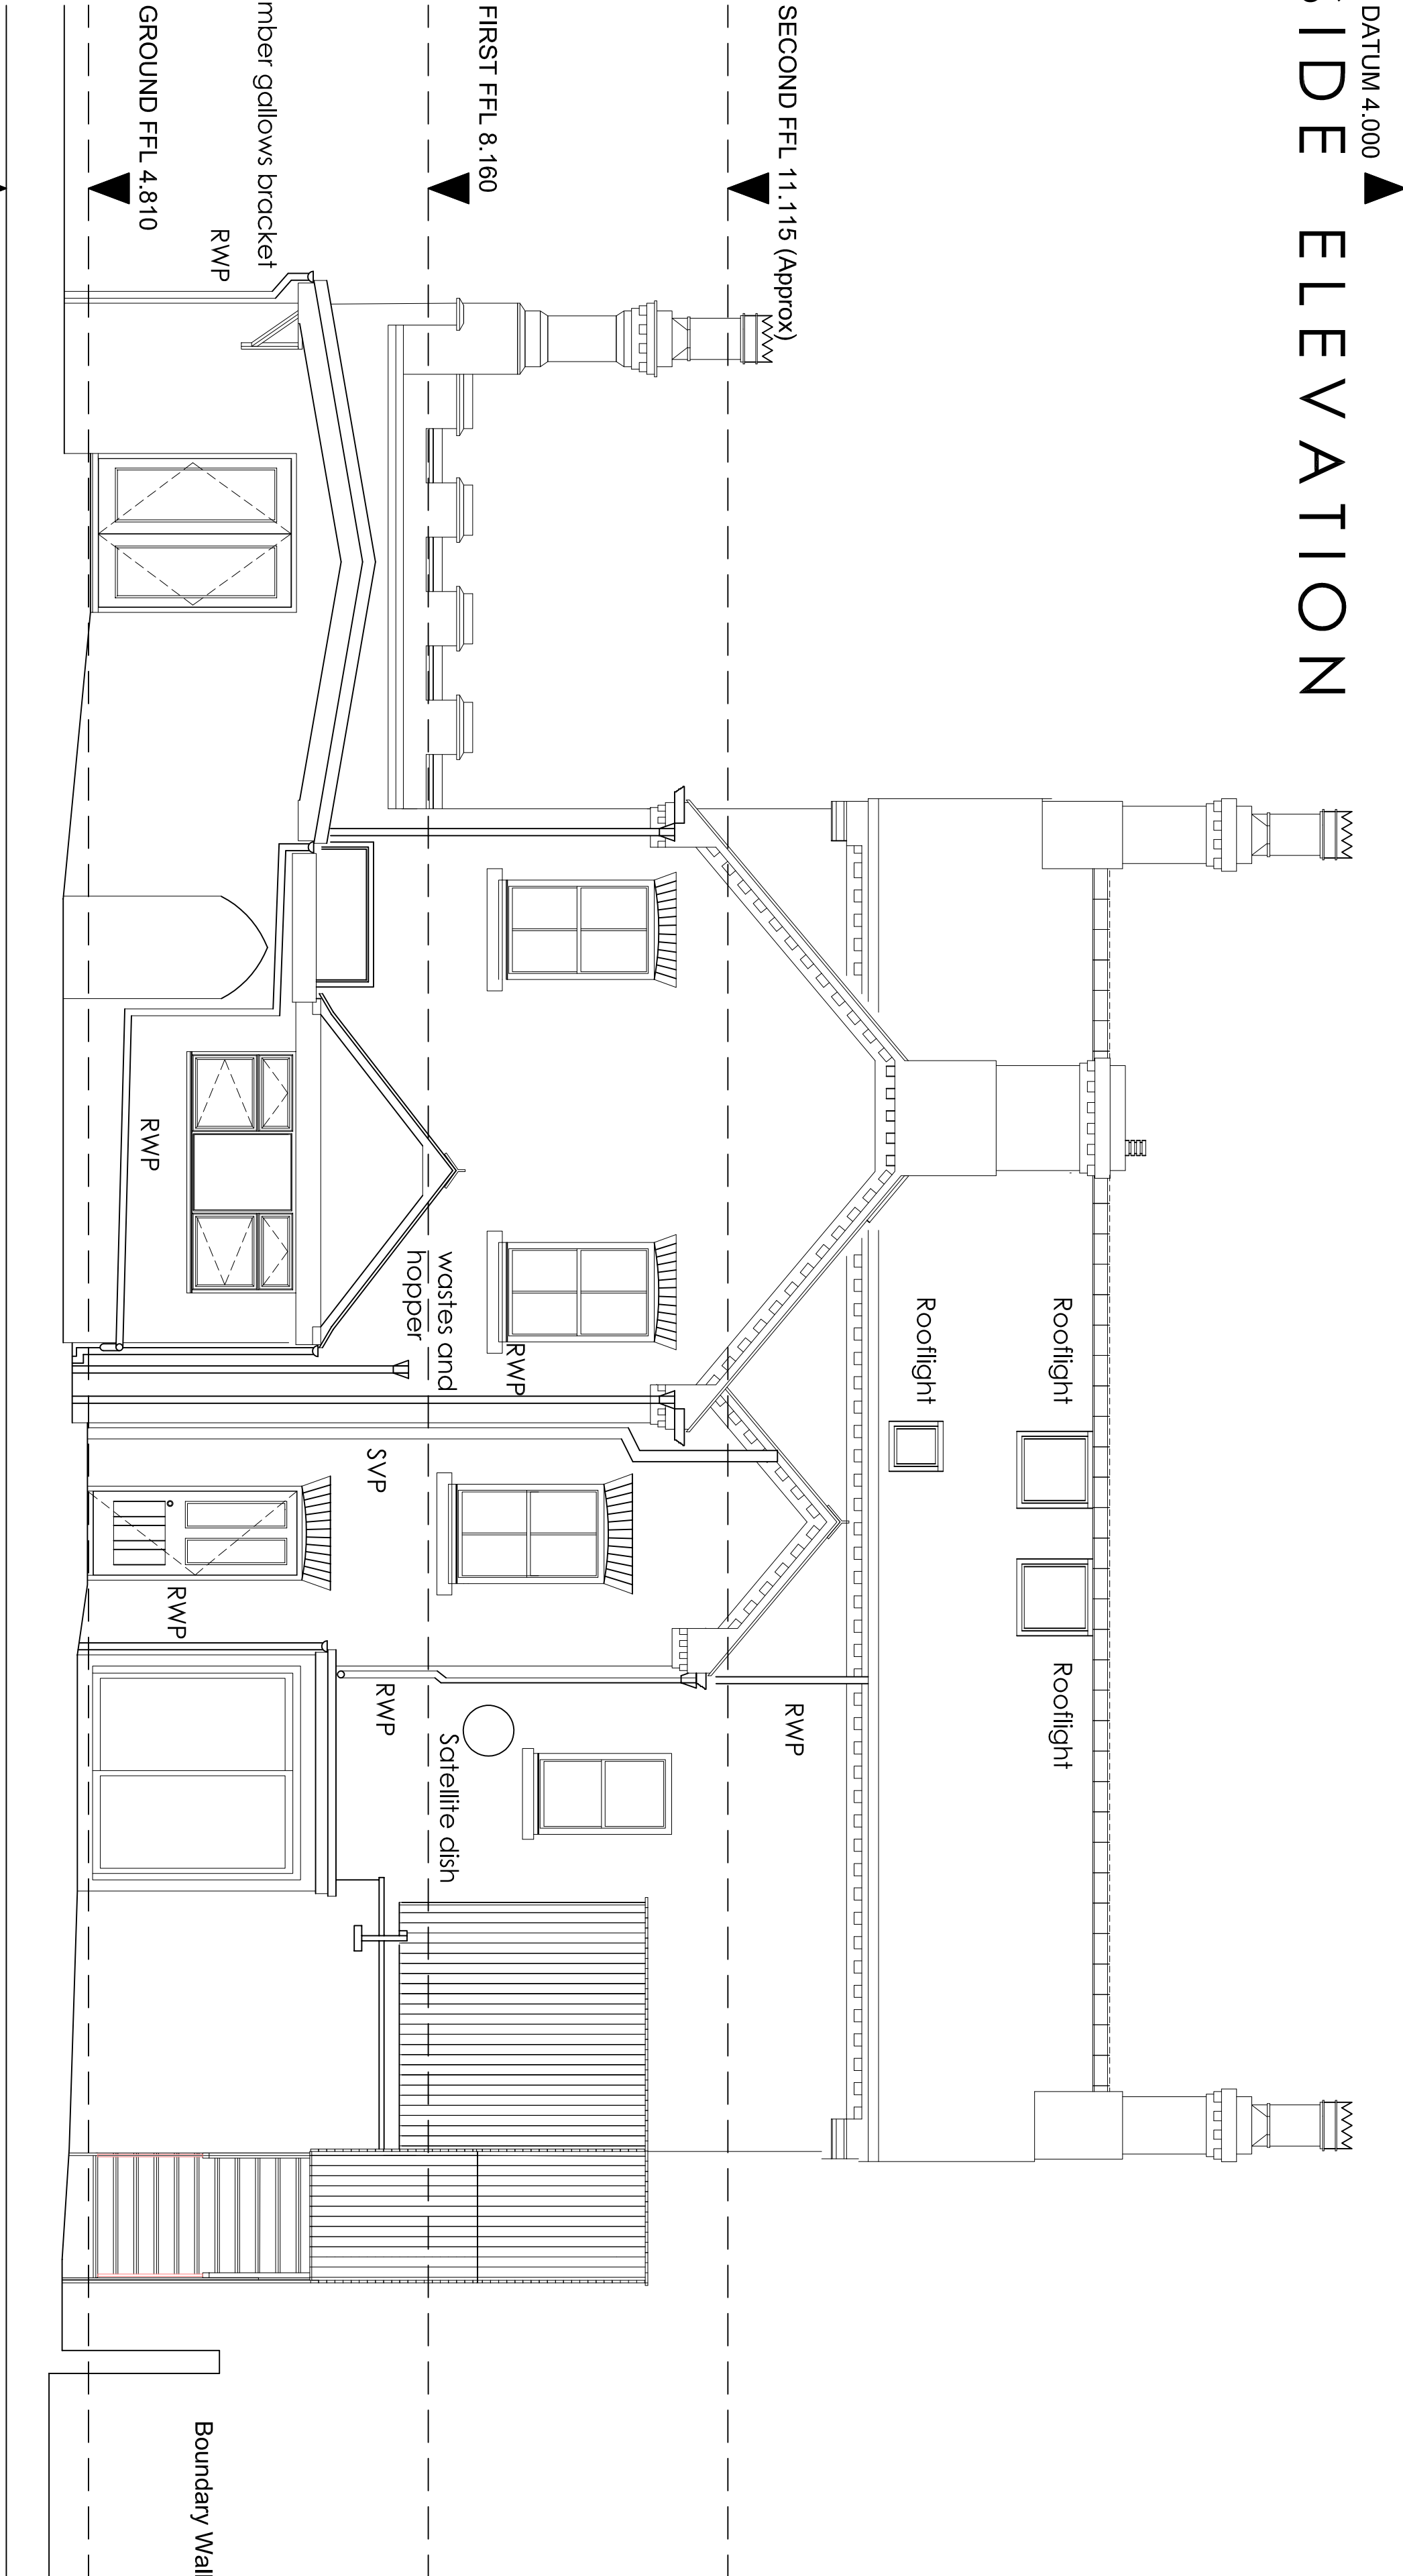

REAR ELEVATION

rev	date	rev notes	dwn	chk
-----	------	-----------	-----	-----

SGA ARCHITECTS • ENGINEERS • DEVELOPMENT CONSULTANTS
The Business Centre • Rio Drive
Collington • Newark
Nottinghamshire • NG23 7NB
T: 01636 894913 F: 01636 894909
E: studio@sga-llp.co.uk W: www.sga-llp.co.uk

CLIENT
Mrs S. Ozogear
Genesis1 Residential Care Home

PROJECT
Proposed Extension

TITLE
Side and Rear Elevations
As Existing

DWG NO
438-A-105

REV
-

SRN

CHK
GF

SCALE @ A1
1:50 @ A1

DATE
November 2017

