

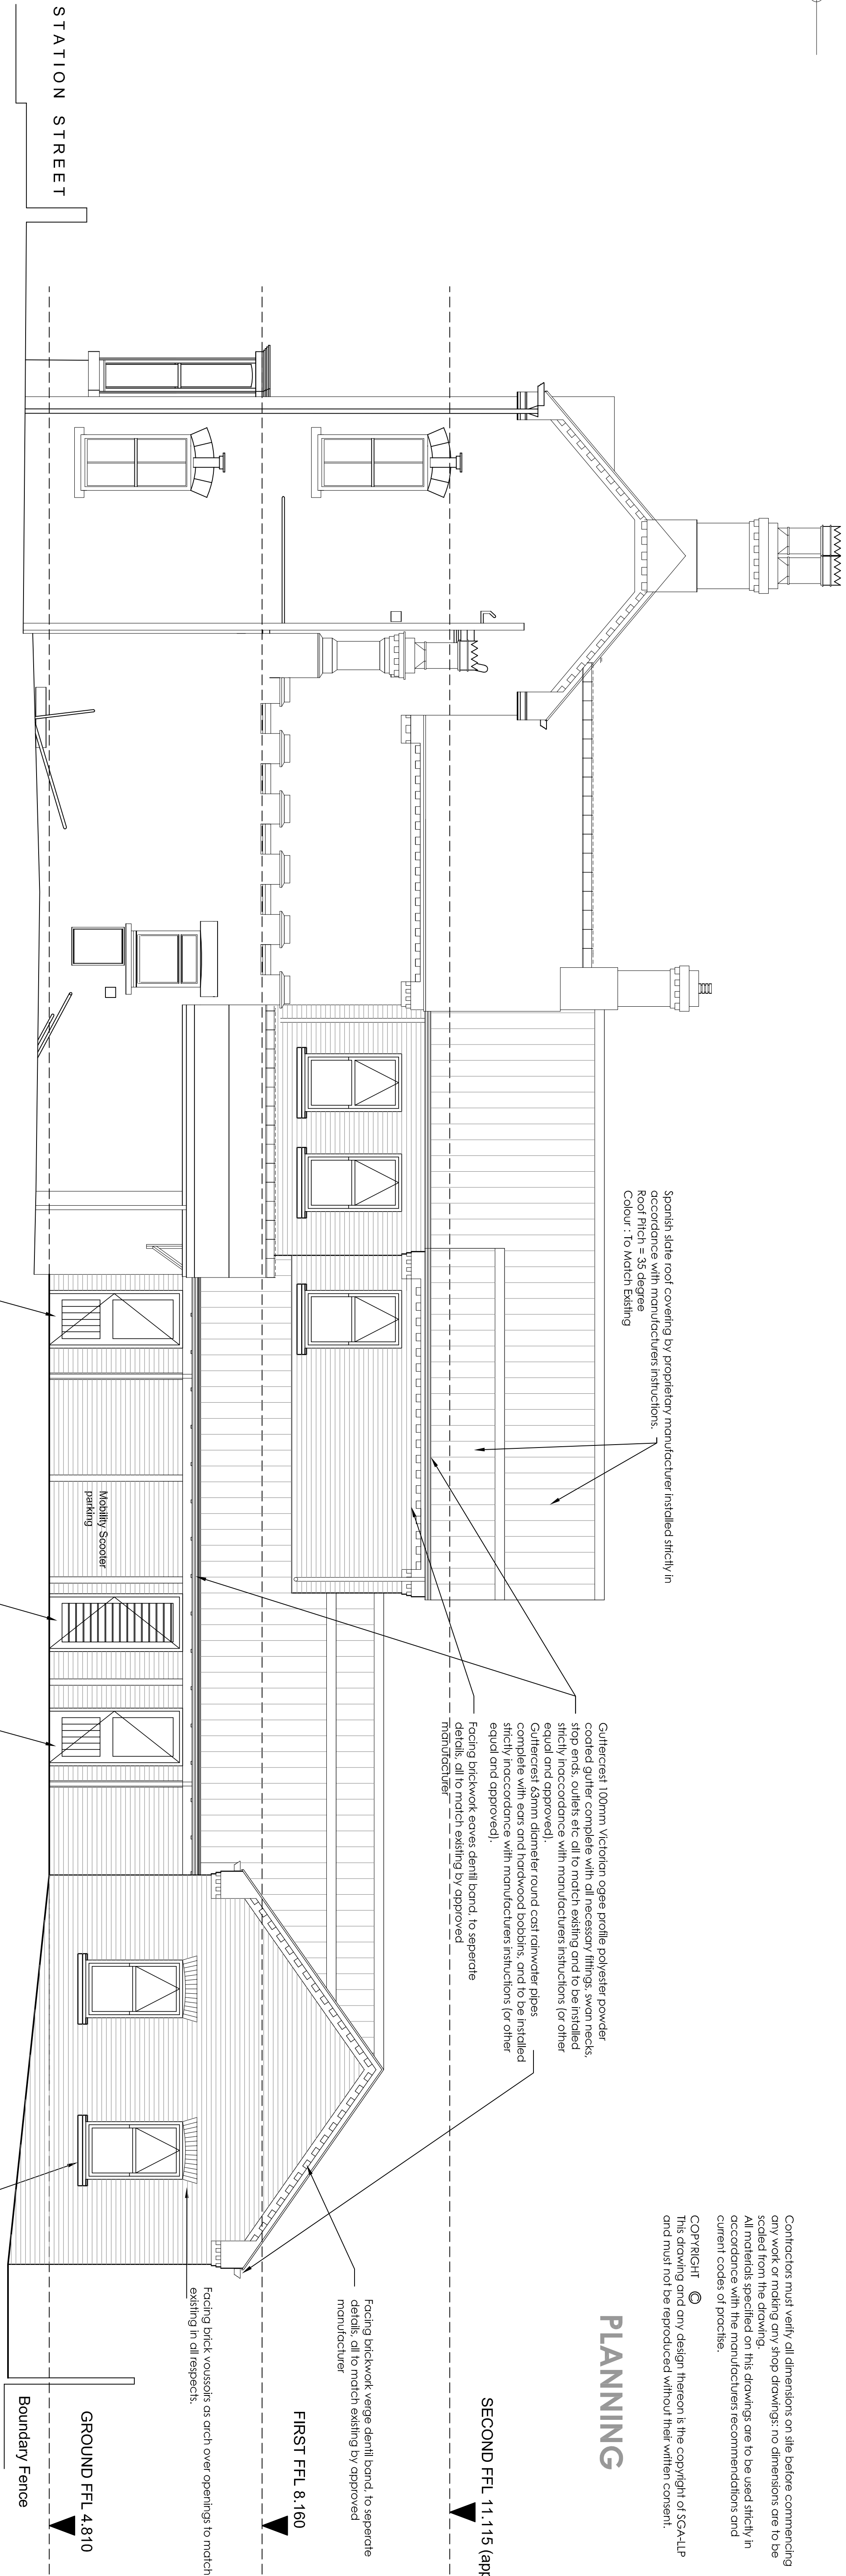


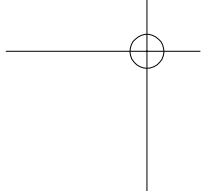

Contractors must verify all dimensions on site before commencing any work or making any shop drawings: no dimensions are to be scaled from the drawing.
All materials specified on this drawings are to be used strictly in accordance with the manufacturers recommendations and current codes of practice.
COPYRIGHT © This drawing and any design thereon is the copyright of SGA-LLP and must not be reproduced without their written consent.

PLANNING

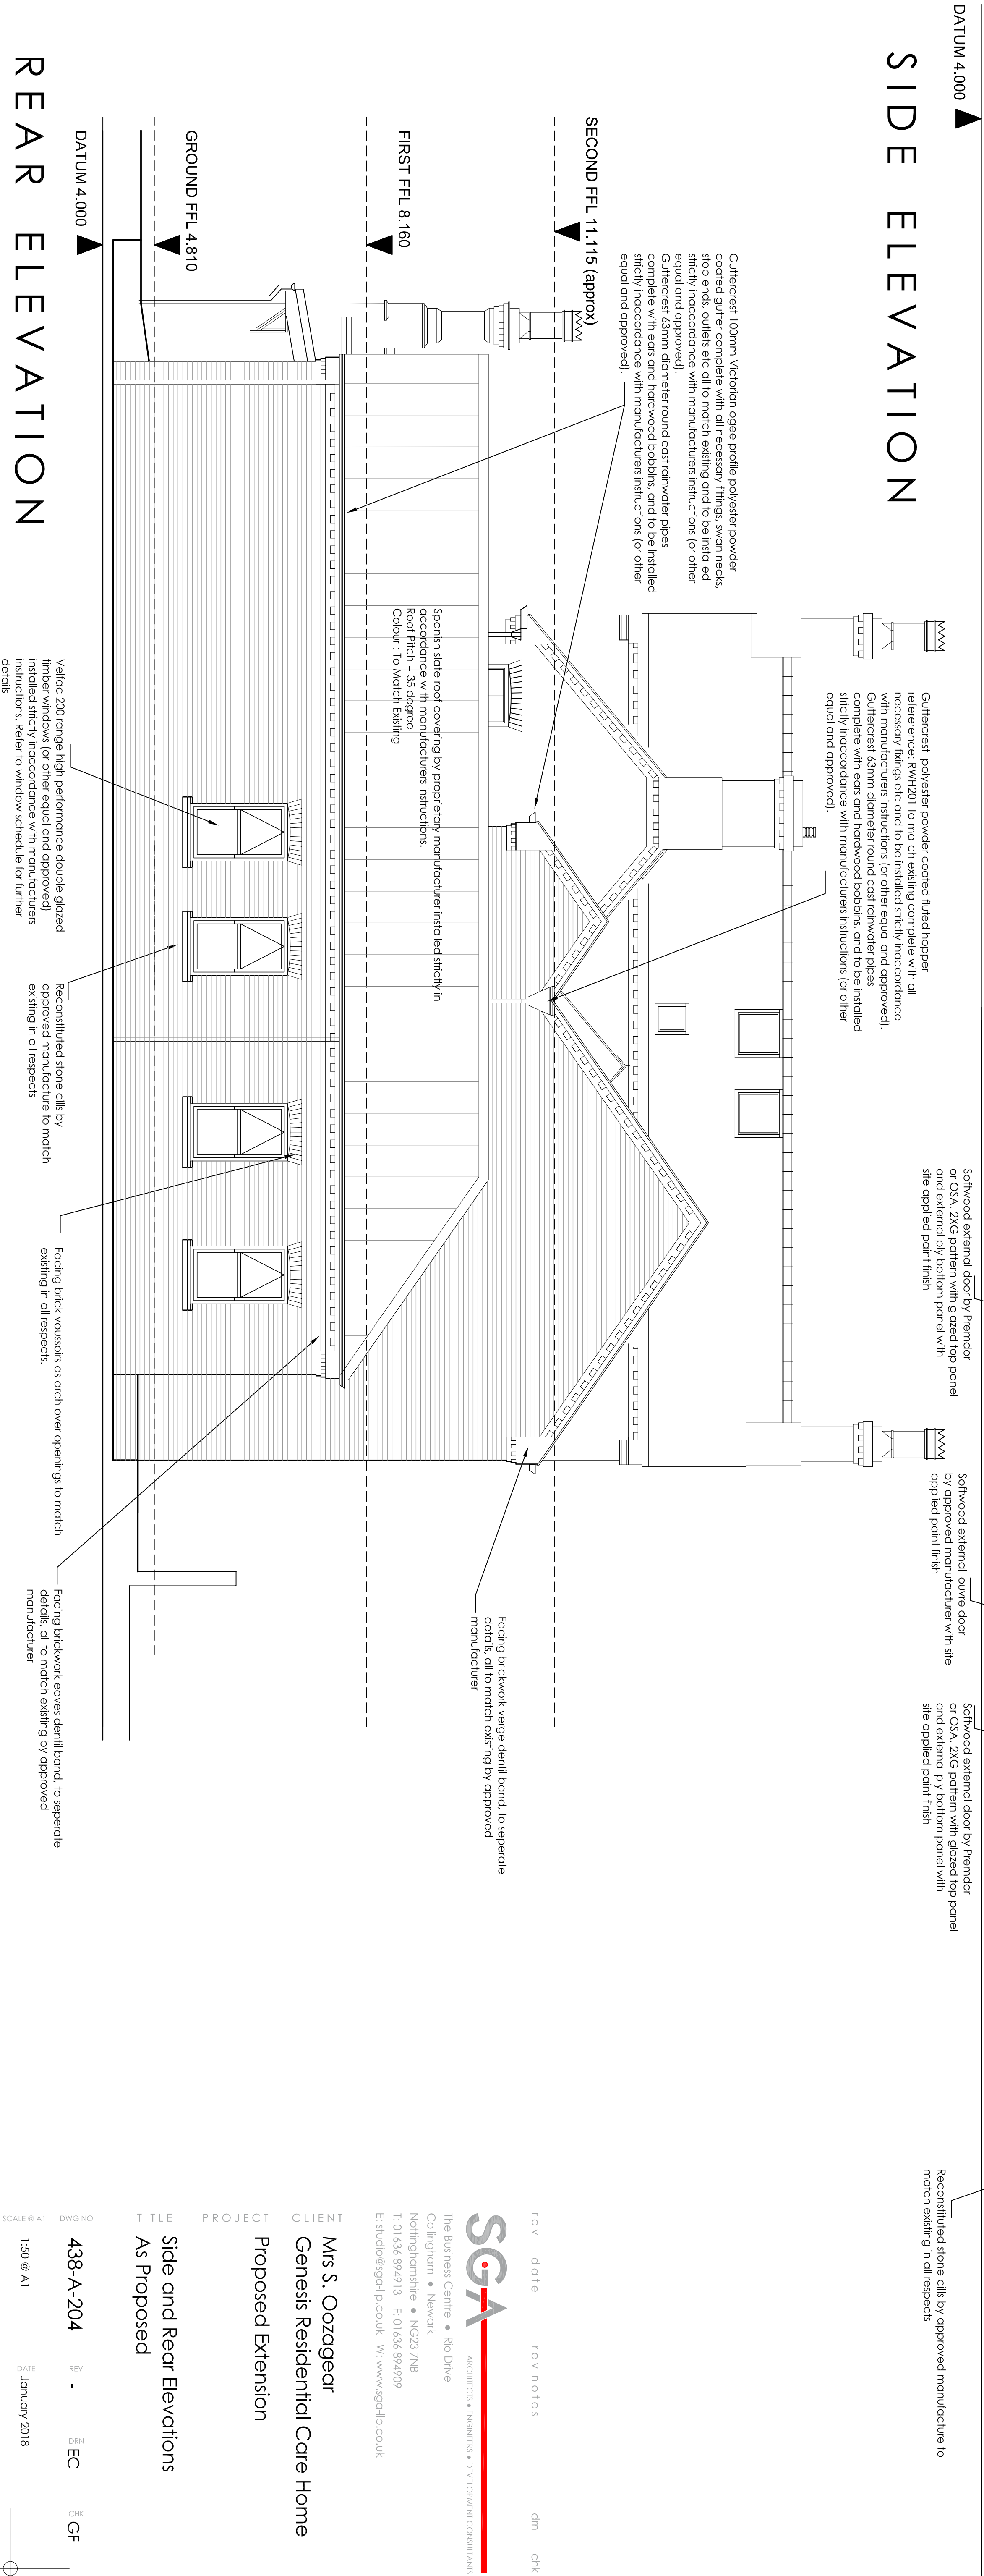

SGA ARCHITECTS • ENGINEERS • DEVELOPMENT CONSULTANTS
The Business Centre • Rio Drive
Collingham • Newark
Nottinghamshire • NG23 7NB
T: 01636 894913 F: 01636 894909
E: studio@sga-llp.co.uk W: www.sga-llp.co.uk

CLIENT
Mrs S. Ozogear
Genesis Residential Care Home
Proposed Extension

TITLE
Side and Rear Elevations
As Proposed

DWG NO
438-A-204
SCALE @ A1
1:50 @ A1
REV
-
DATE
January 2018
EC
GF