



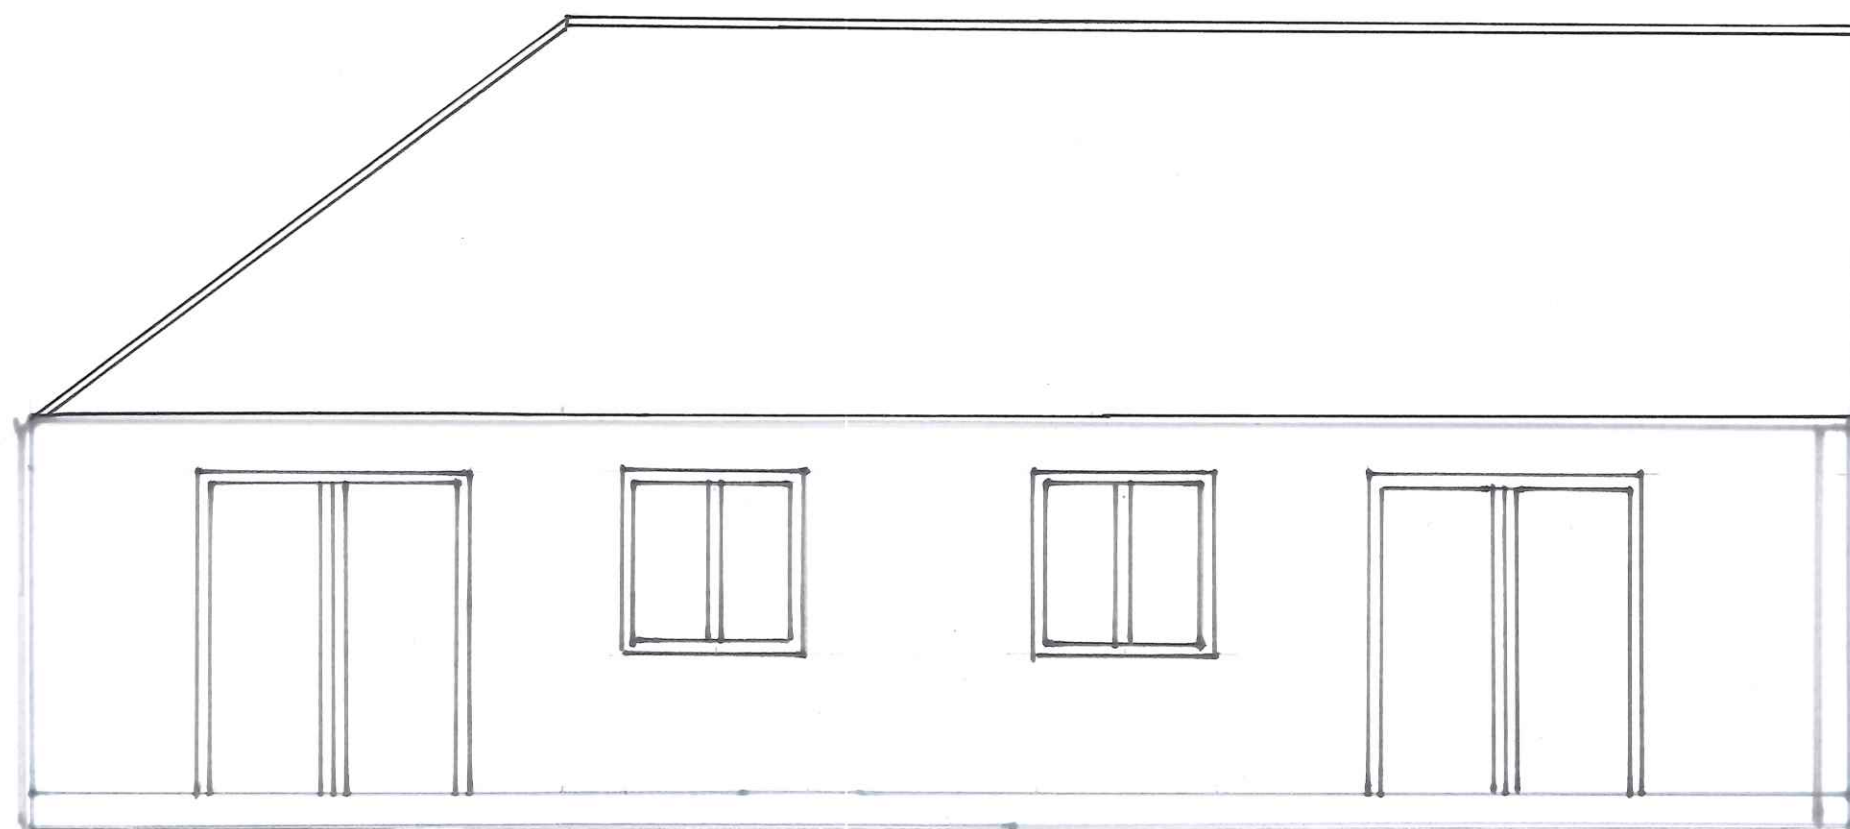

EAST ELEVATION

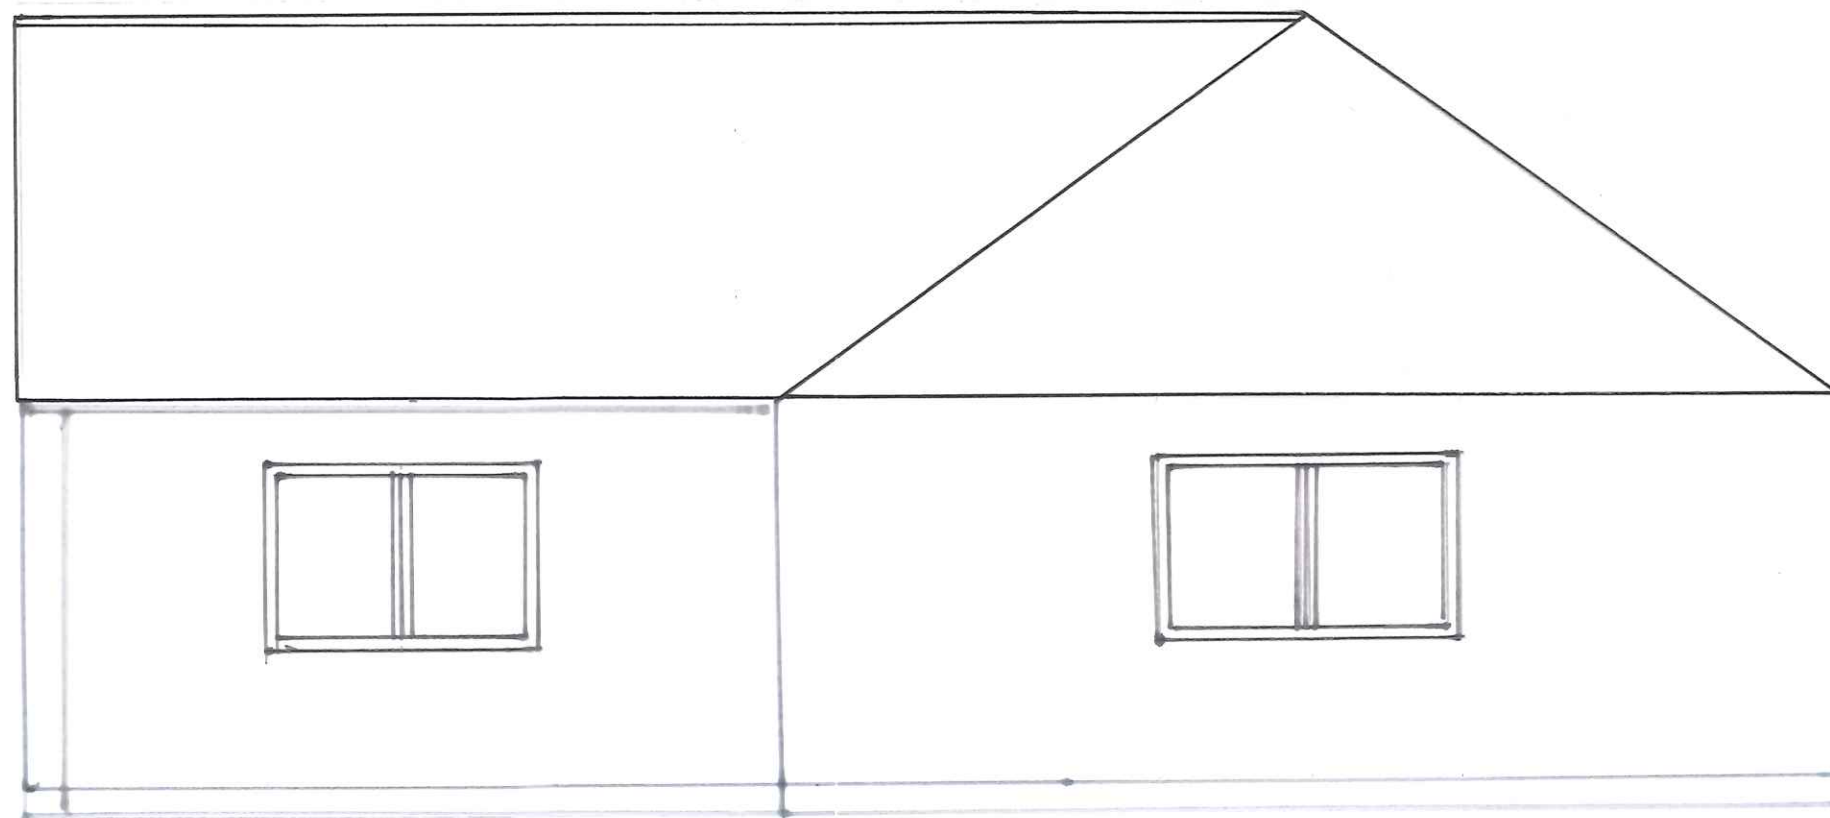

WEST ELEVATION

DRAWING NR: 004

ELEVATIONS 2

GOXHILL, DONINGTON, P21 4SZ

SCALE 1:50