



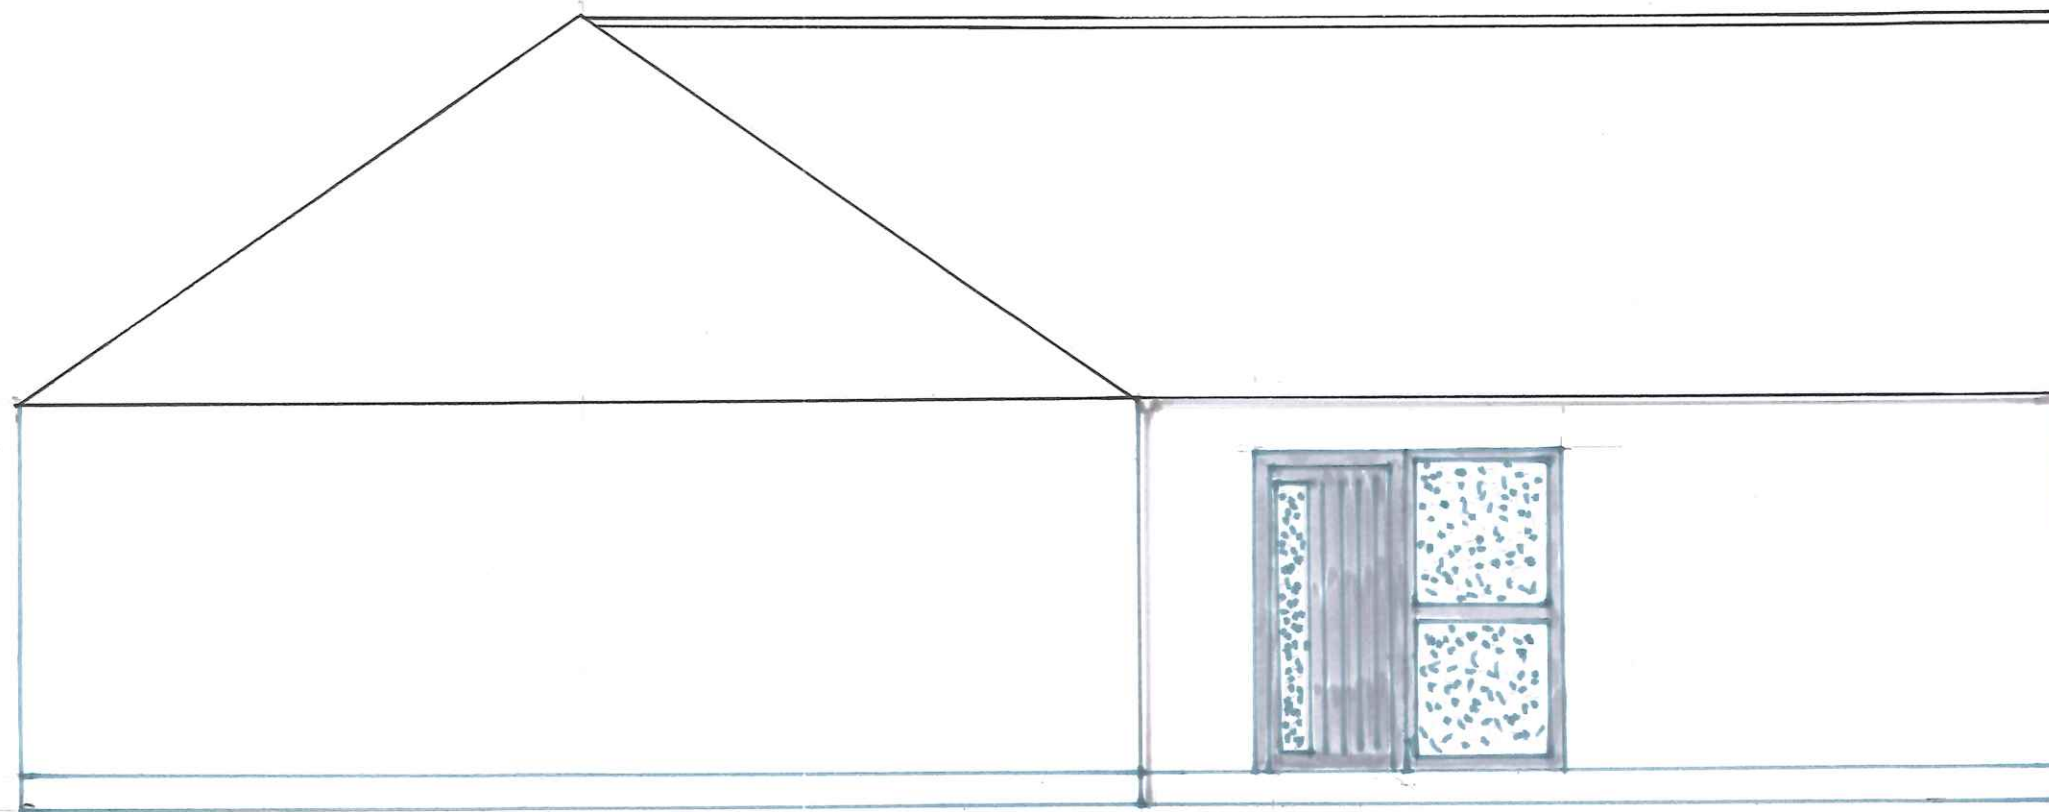

NORTH ELEVATION

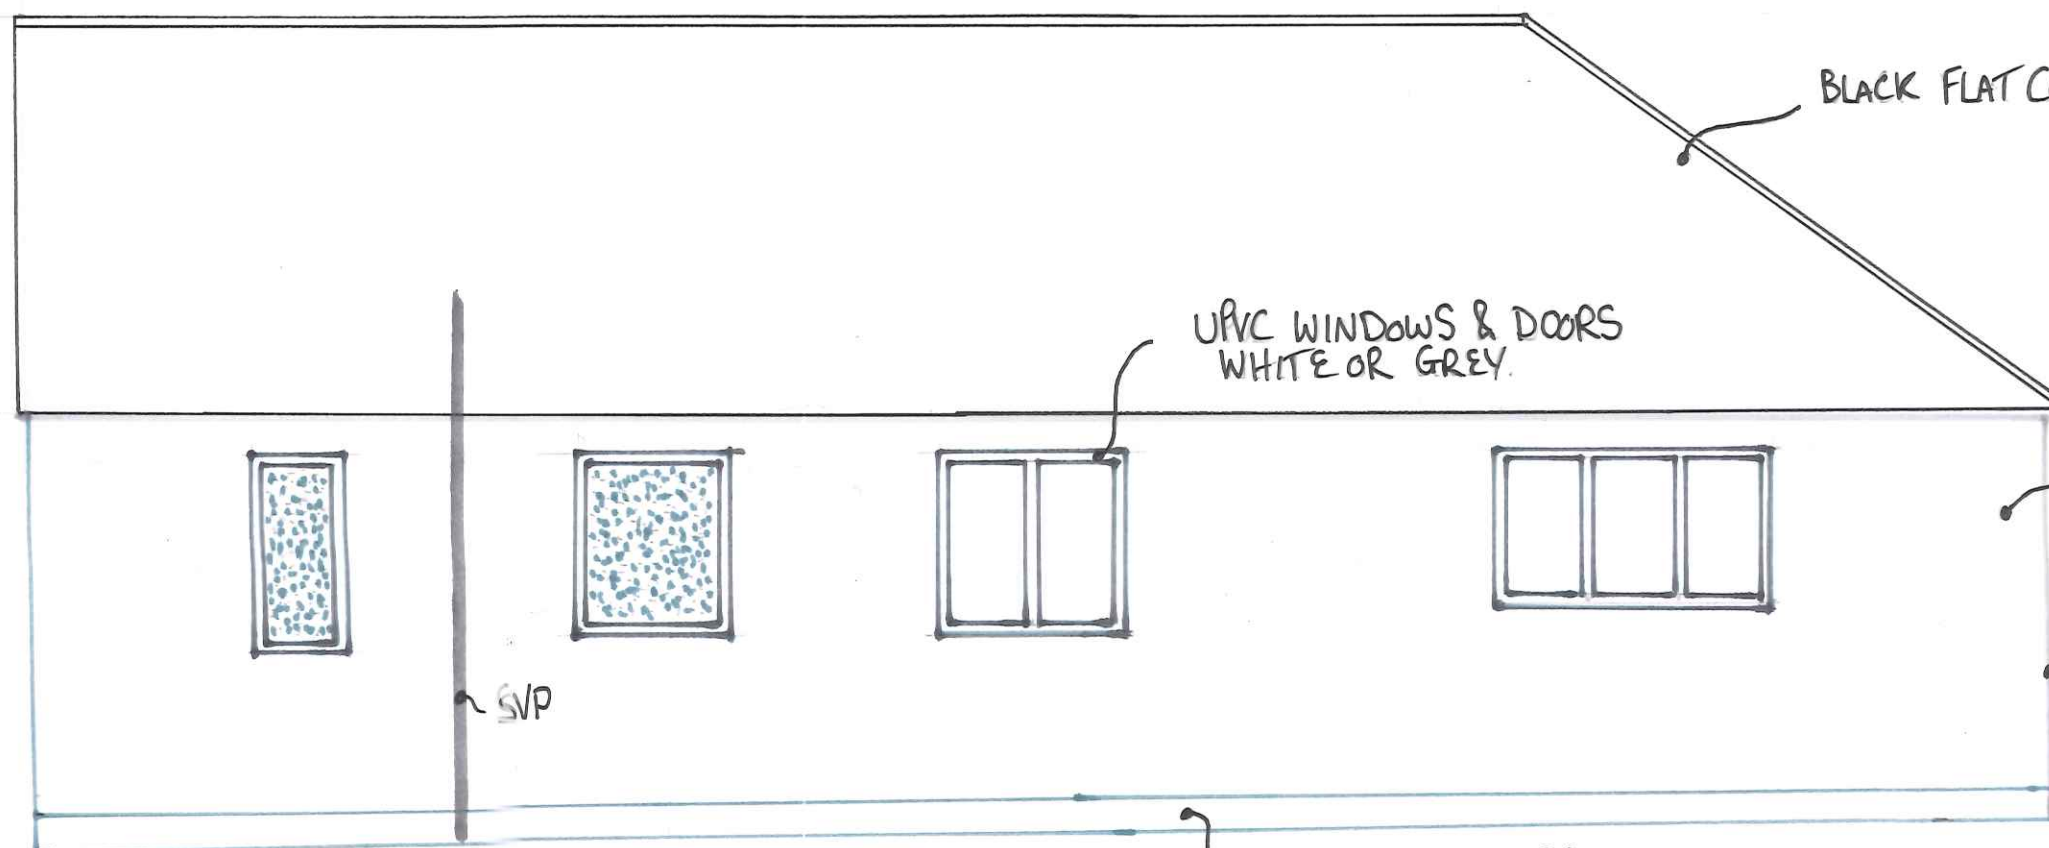

SOUTH ELEVATION

GOXHILL, DONINGTON, PE11 4SZ

DRAWING NR: 003

# ELEVATIONS 1

SCALE 1:50