


This drawing is for information only. It is not to be used for construction or any other purpose without the written permission of Box Architects. The drawing is the property of Box Architects and is not to be copied, reproduced, or used in any way without the written permission of Box Architects.

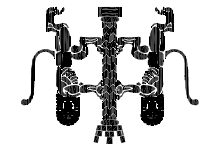

The Co-operative Food Store Donington
6 Market Place
Spalding
PE11 4ST

Project: Reconstruction of Existing Store Facade
Existing Floor Plan & Elevations

Site:

For Information

Status:

Date:

Scale:

Drawn by:


Checked by:

Project:


Revision:

03 02


027.075

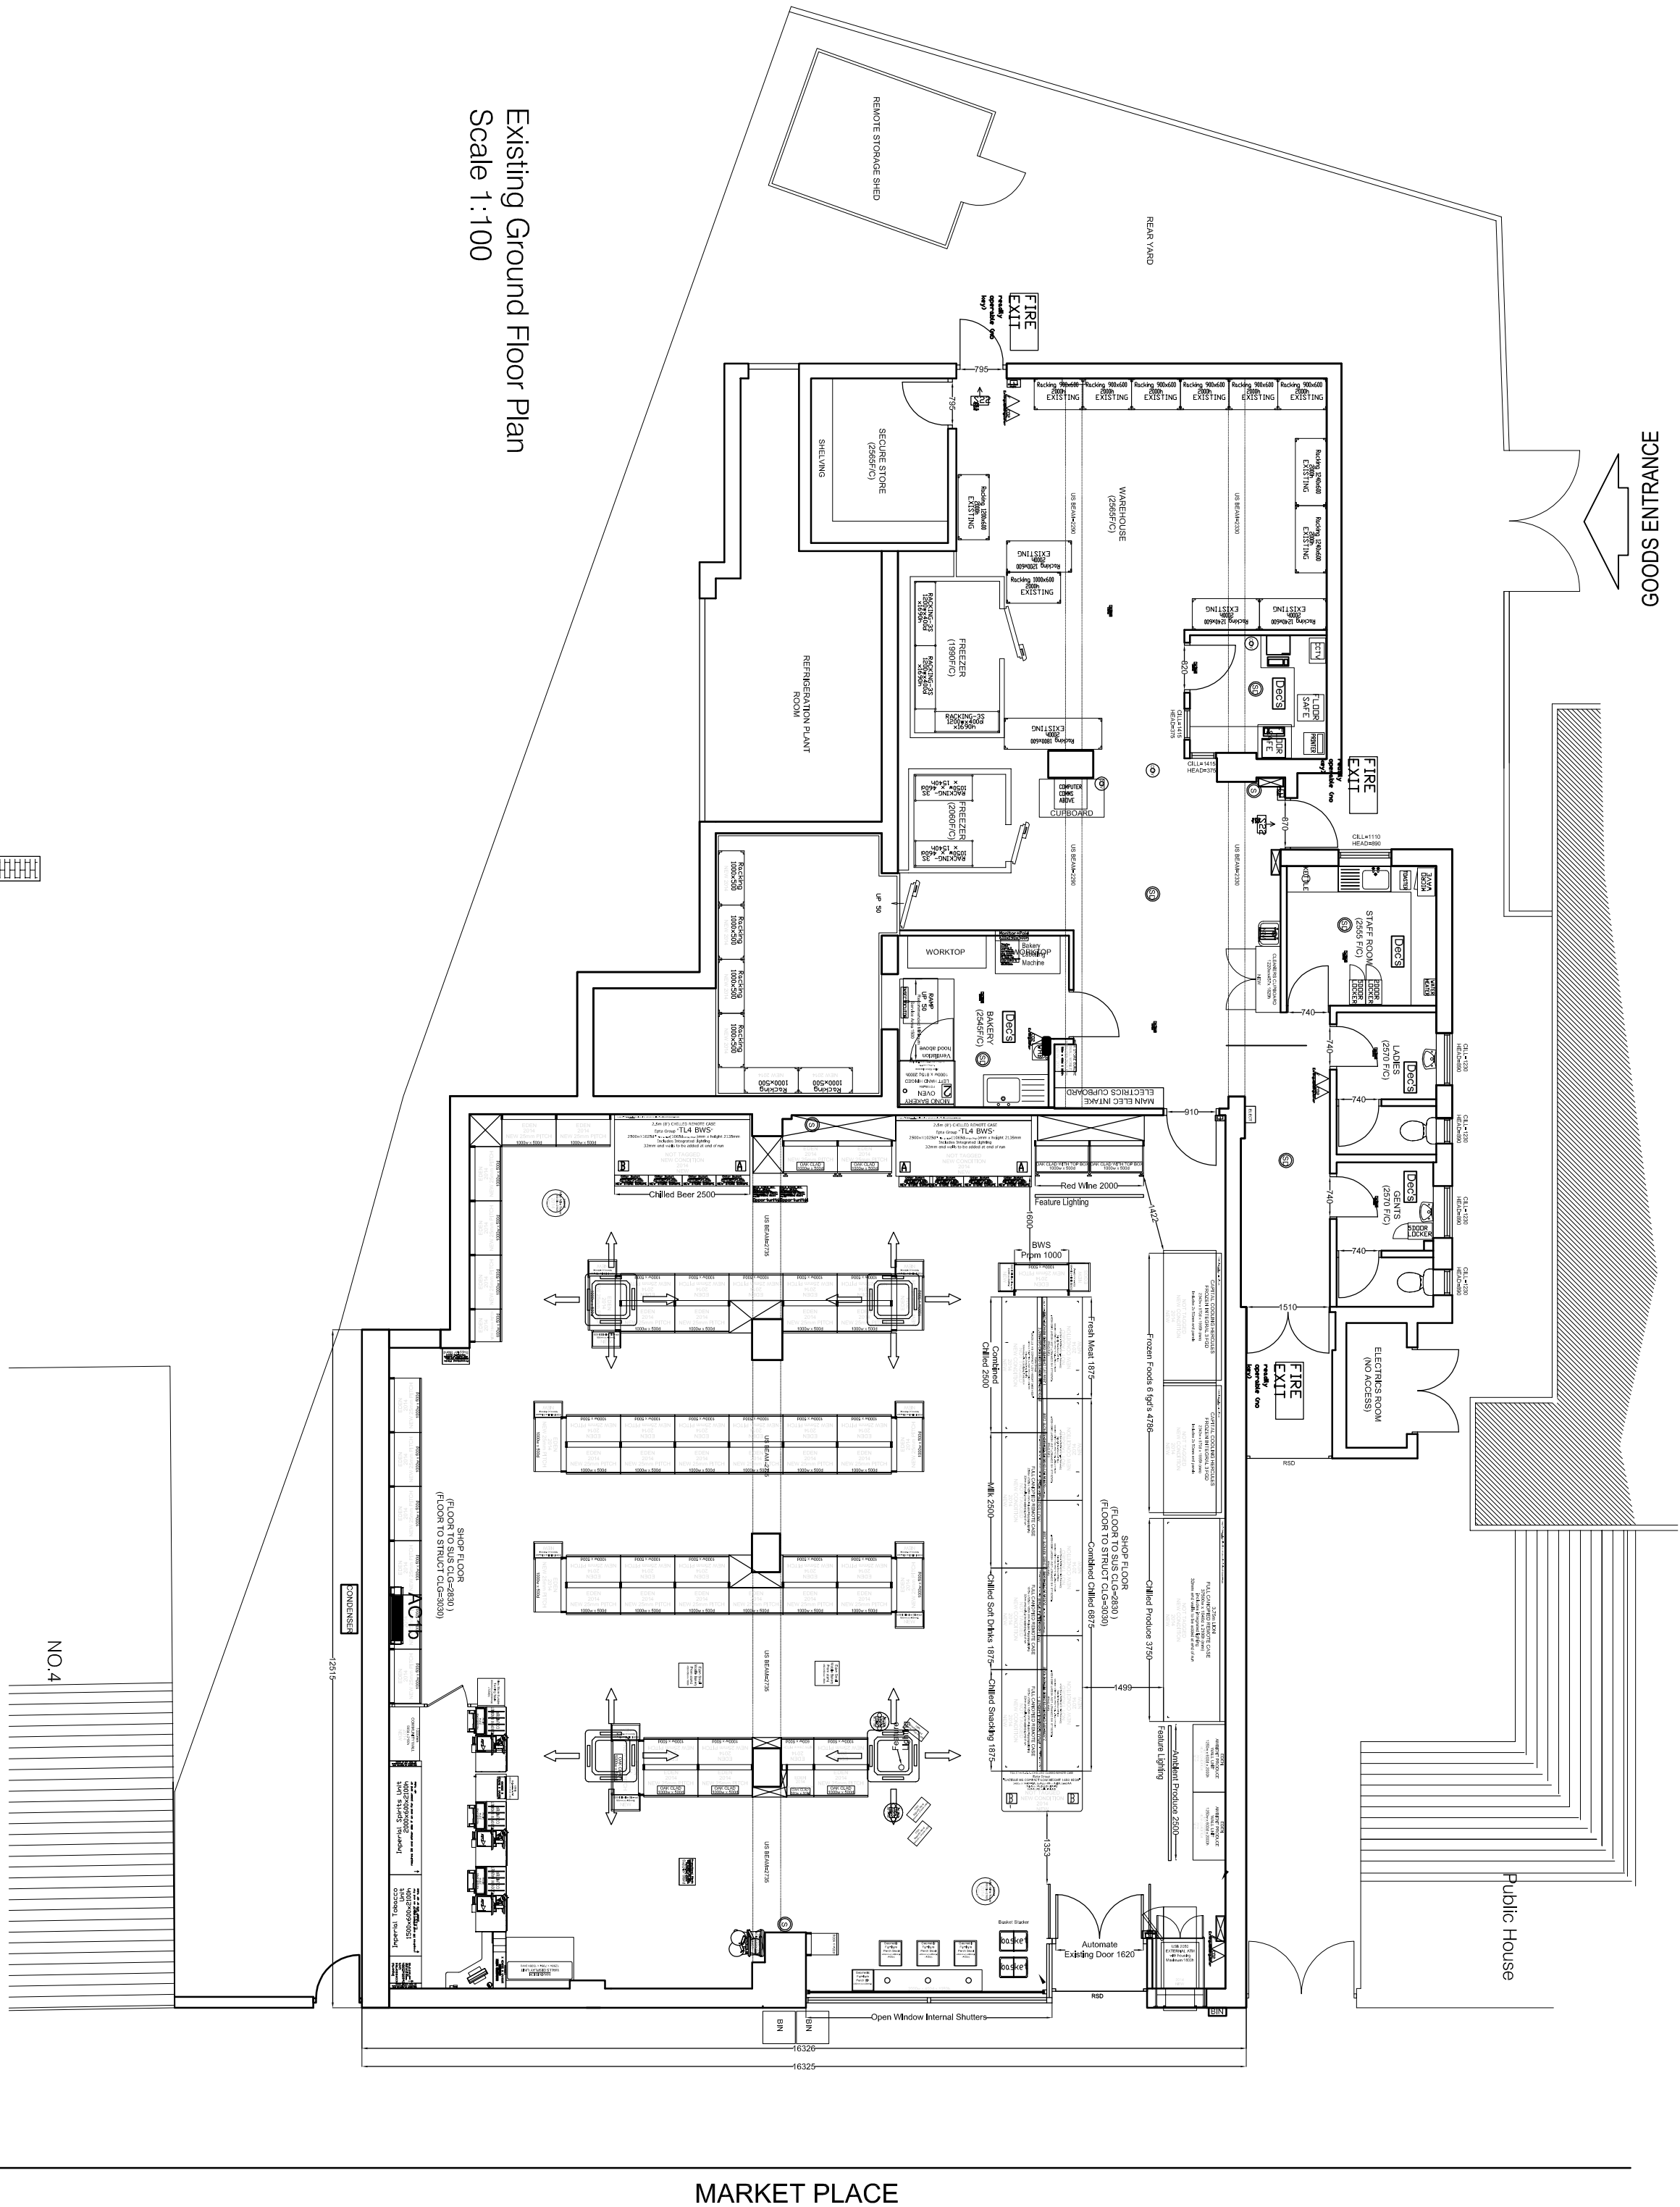

Existing Ground Floor Plan
Scale 1:100

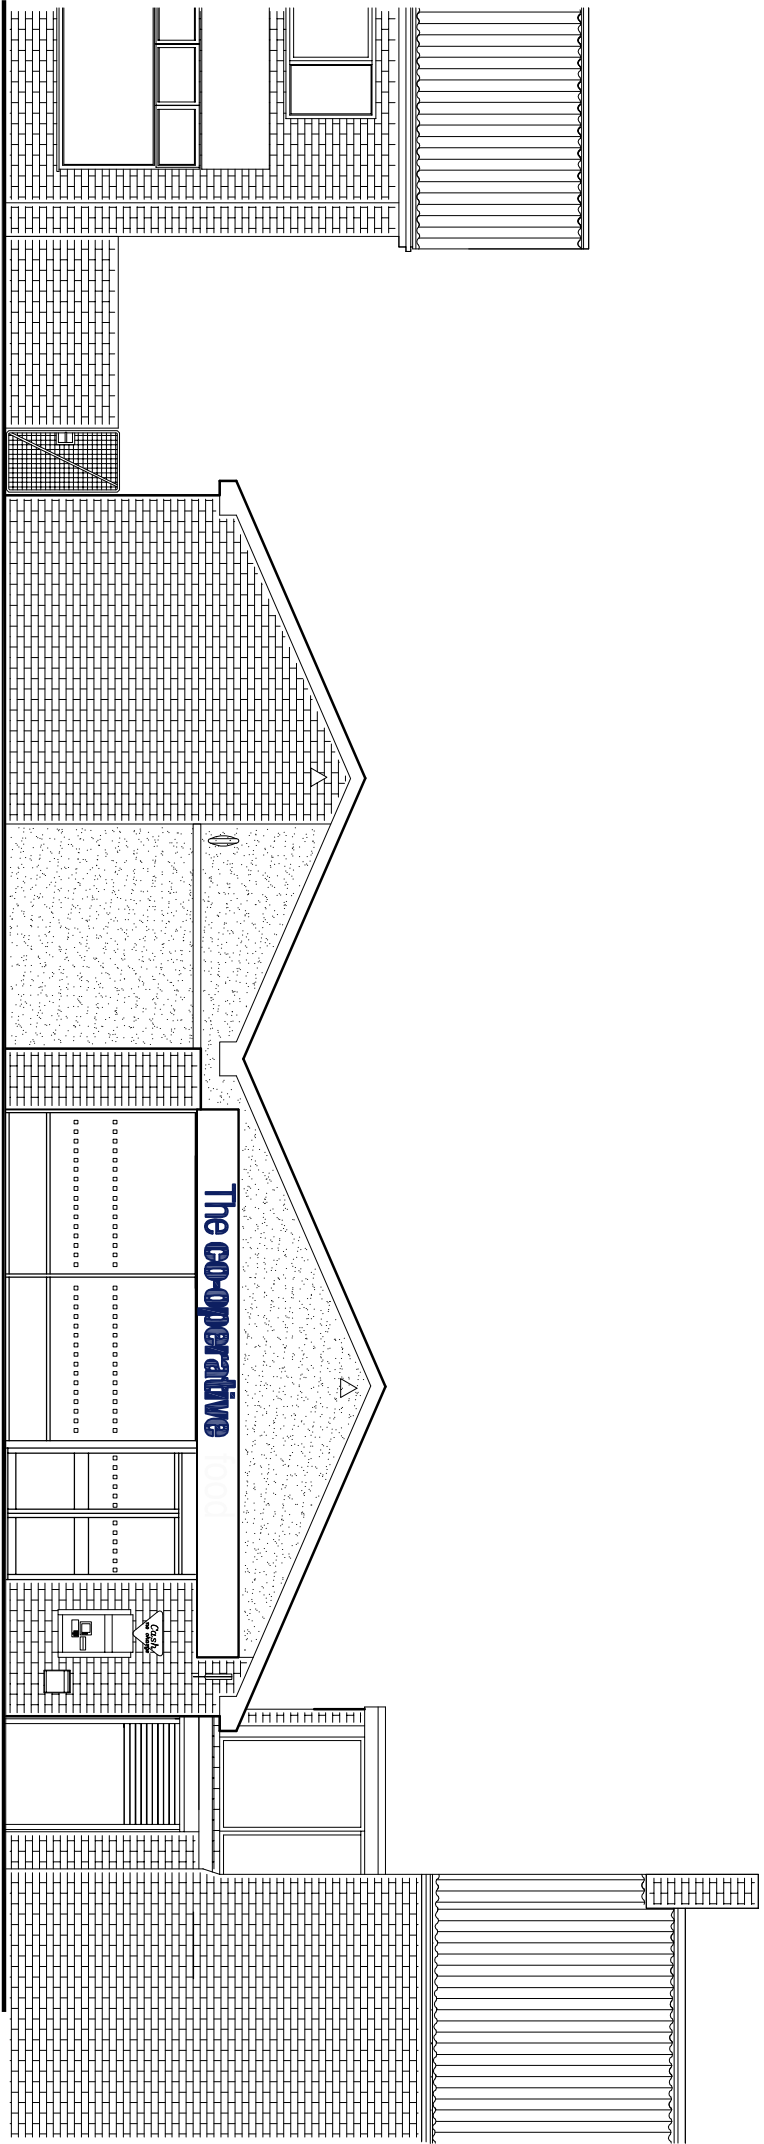

Existing Northern Elevation
Scale 1:100

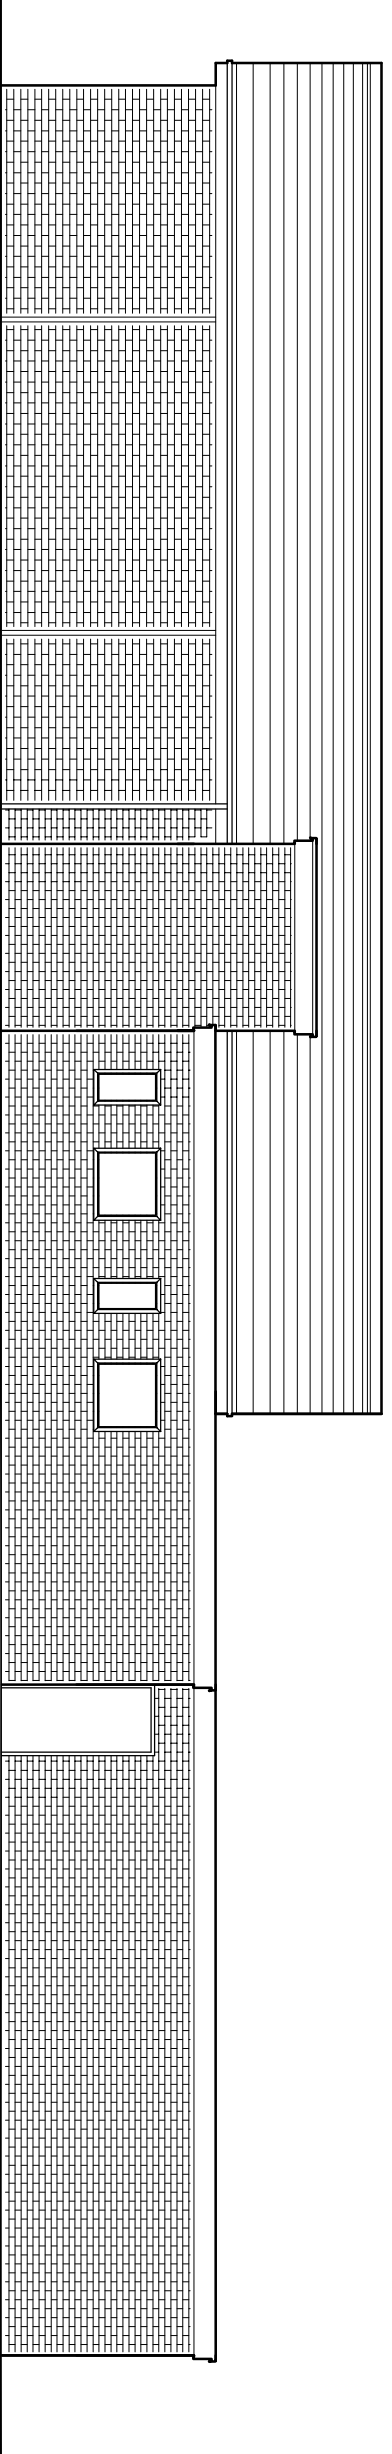

Existing Western Elevation
Scale 1:100