


Rev	Date	Details	Drawn by	Checked by
A	15/12/16	Entrance door aligned	GR	
B	23/12/16	Minor Amendments	P.L	
C	06/01/17	ATM Added	P.L	
D	20/01/17	Additional works noted	P.L	

any work. Box Architects to be notified any discrepancy, can not make their drawings requirements and shall attend. whether or not they are noted on this drawing. The contractor is responsible for ensuring all works comply with all relevant statutory information as filed. This drawing must not be copied without prior written permission.

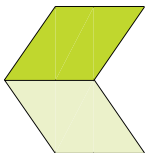

box architects

1 City Square, Leeds, NW1 3BT
T: 020 924 29613 E: info@boxarchitects.co.uk
W: www.boxarchitects.co.uk

Wates
The Co-operative Food Store Donington
6 Market Place
Spalding
PE11 4ST

Project
Reconstruction of Existing Store Facade
As Proposed Floor Plan


Site
As Proposed Floor Plan

Status
Nov 16
CER

Scale
1:50 @ A1
P.L

Drawing Number
(21) 01

Revision
D
627.075

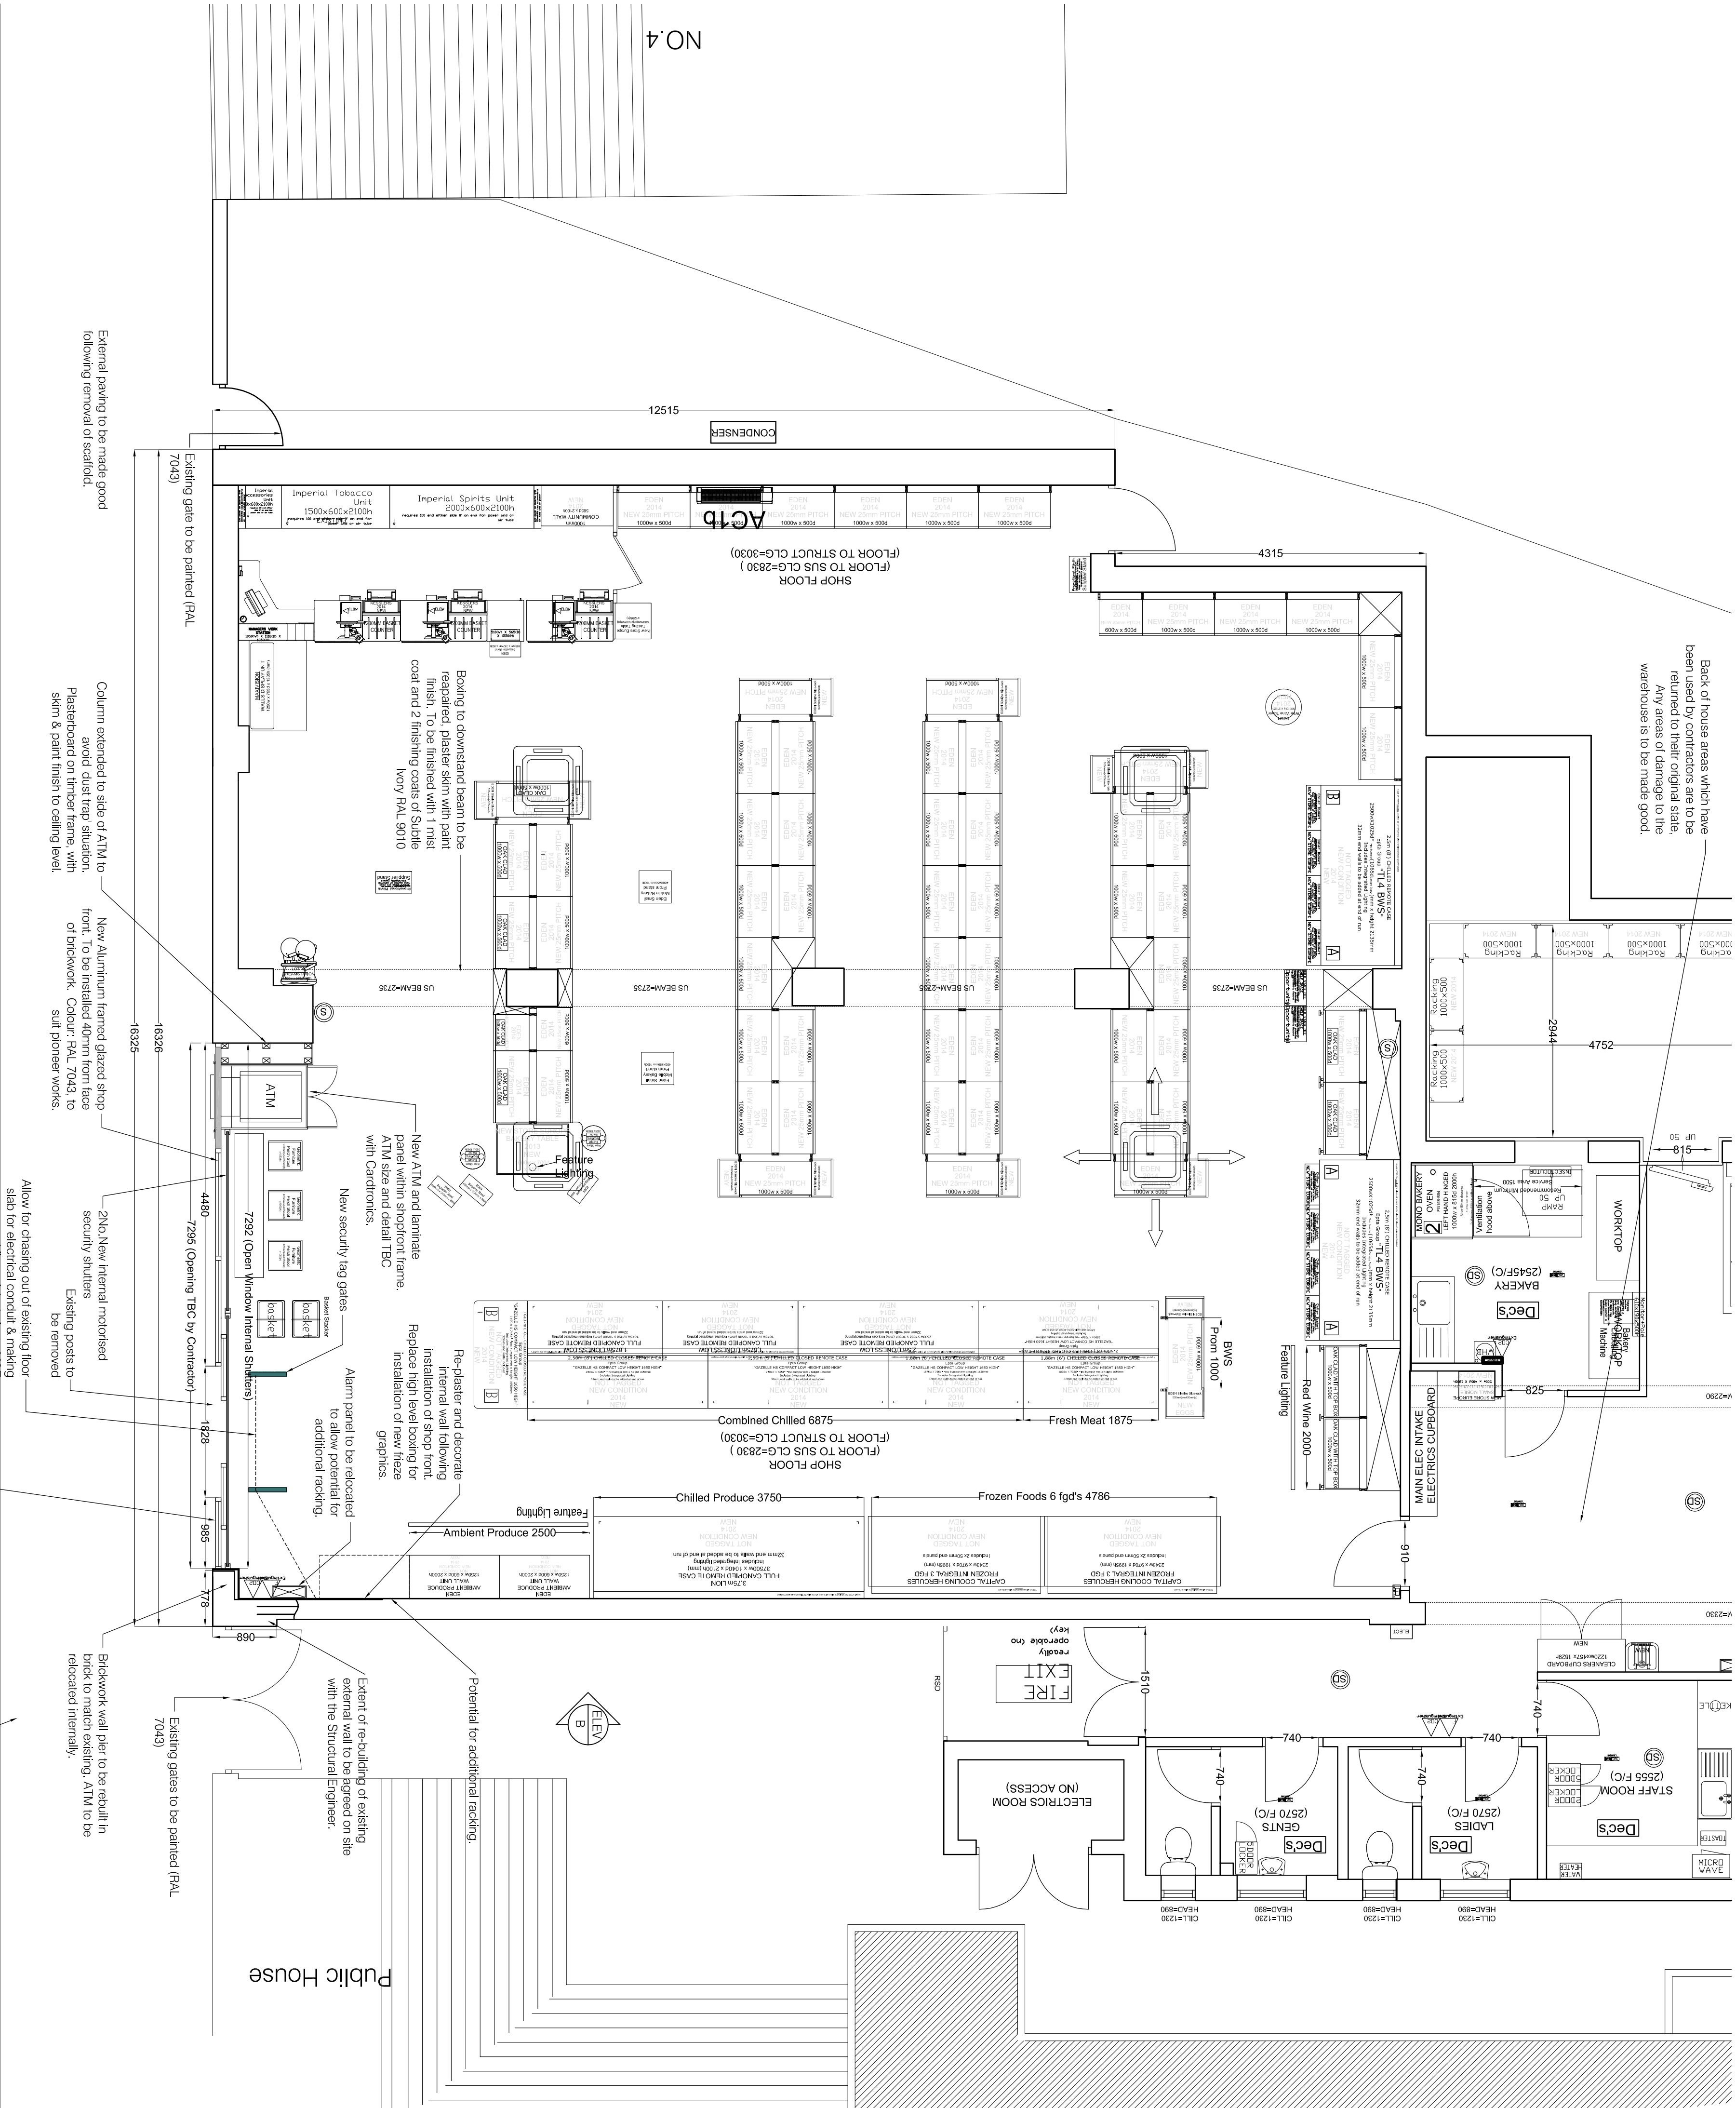

MARKET PLACE

Ground Floor Plan
Scale 1:50

