


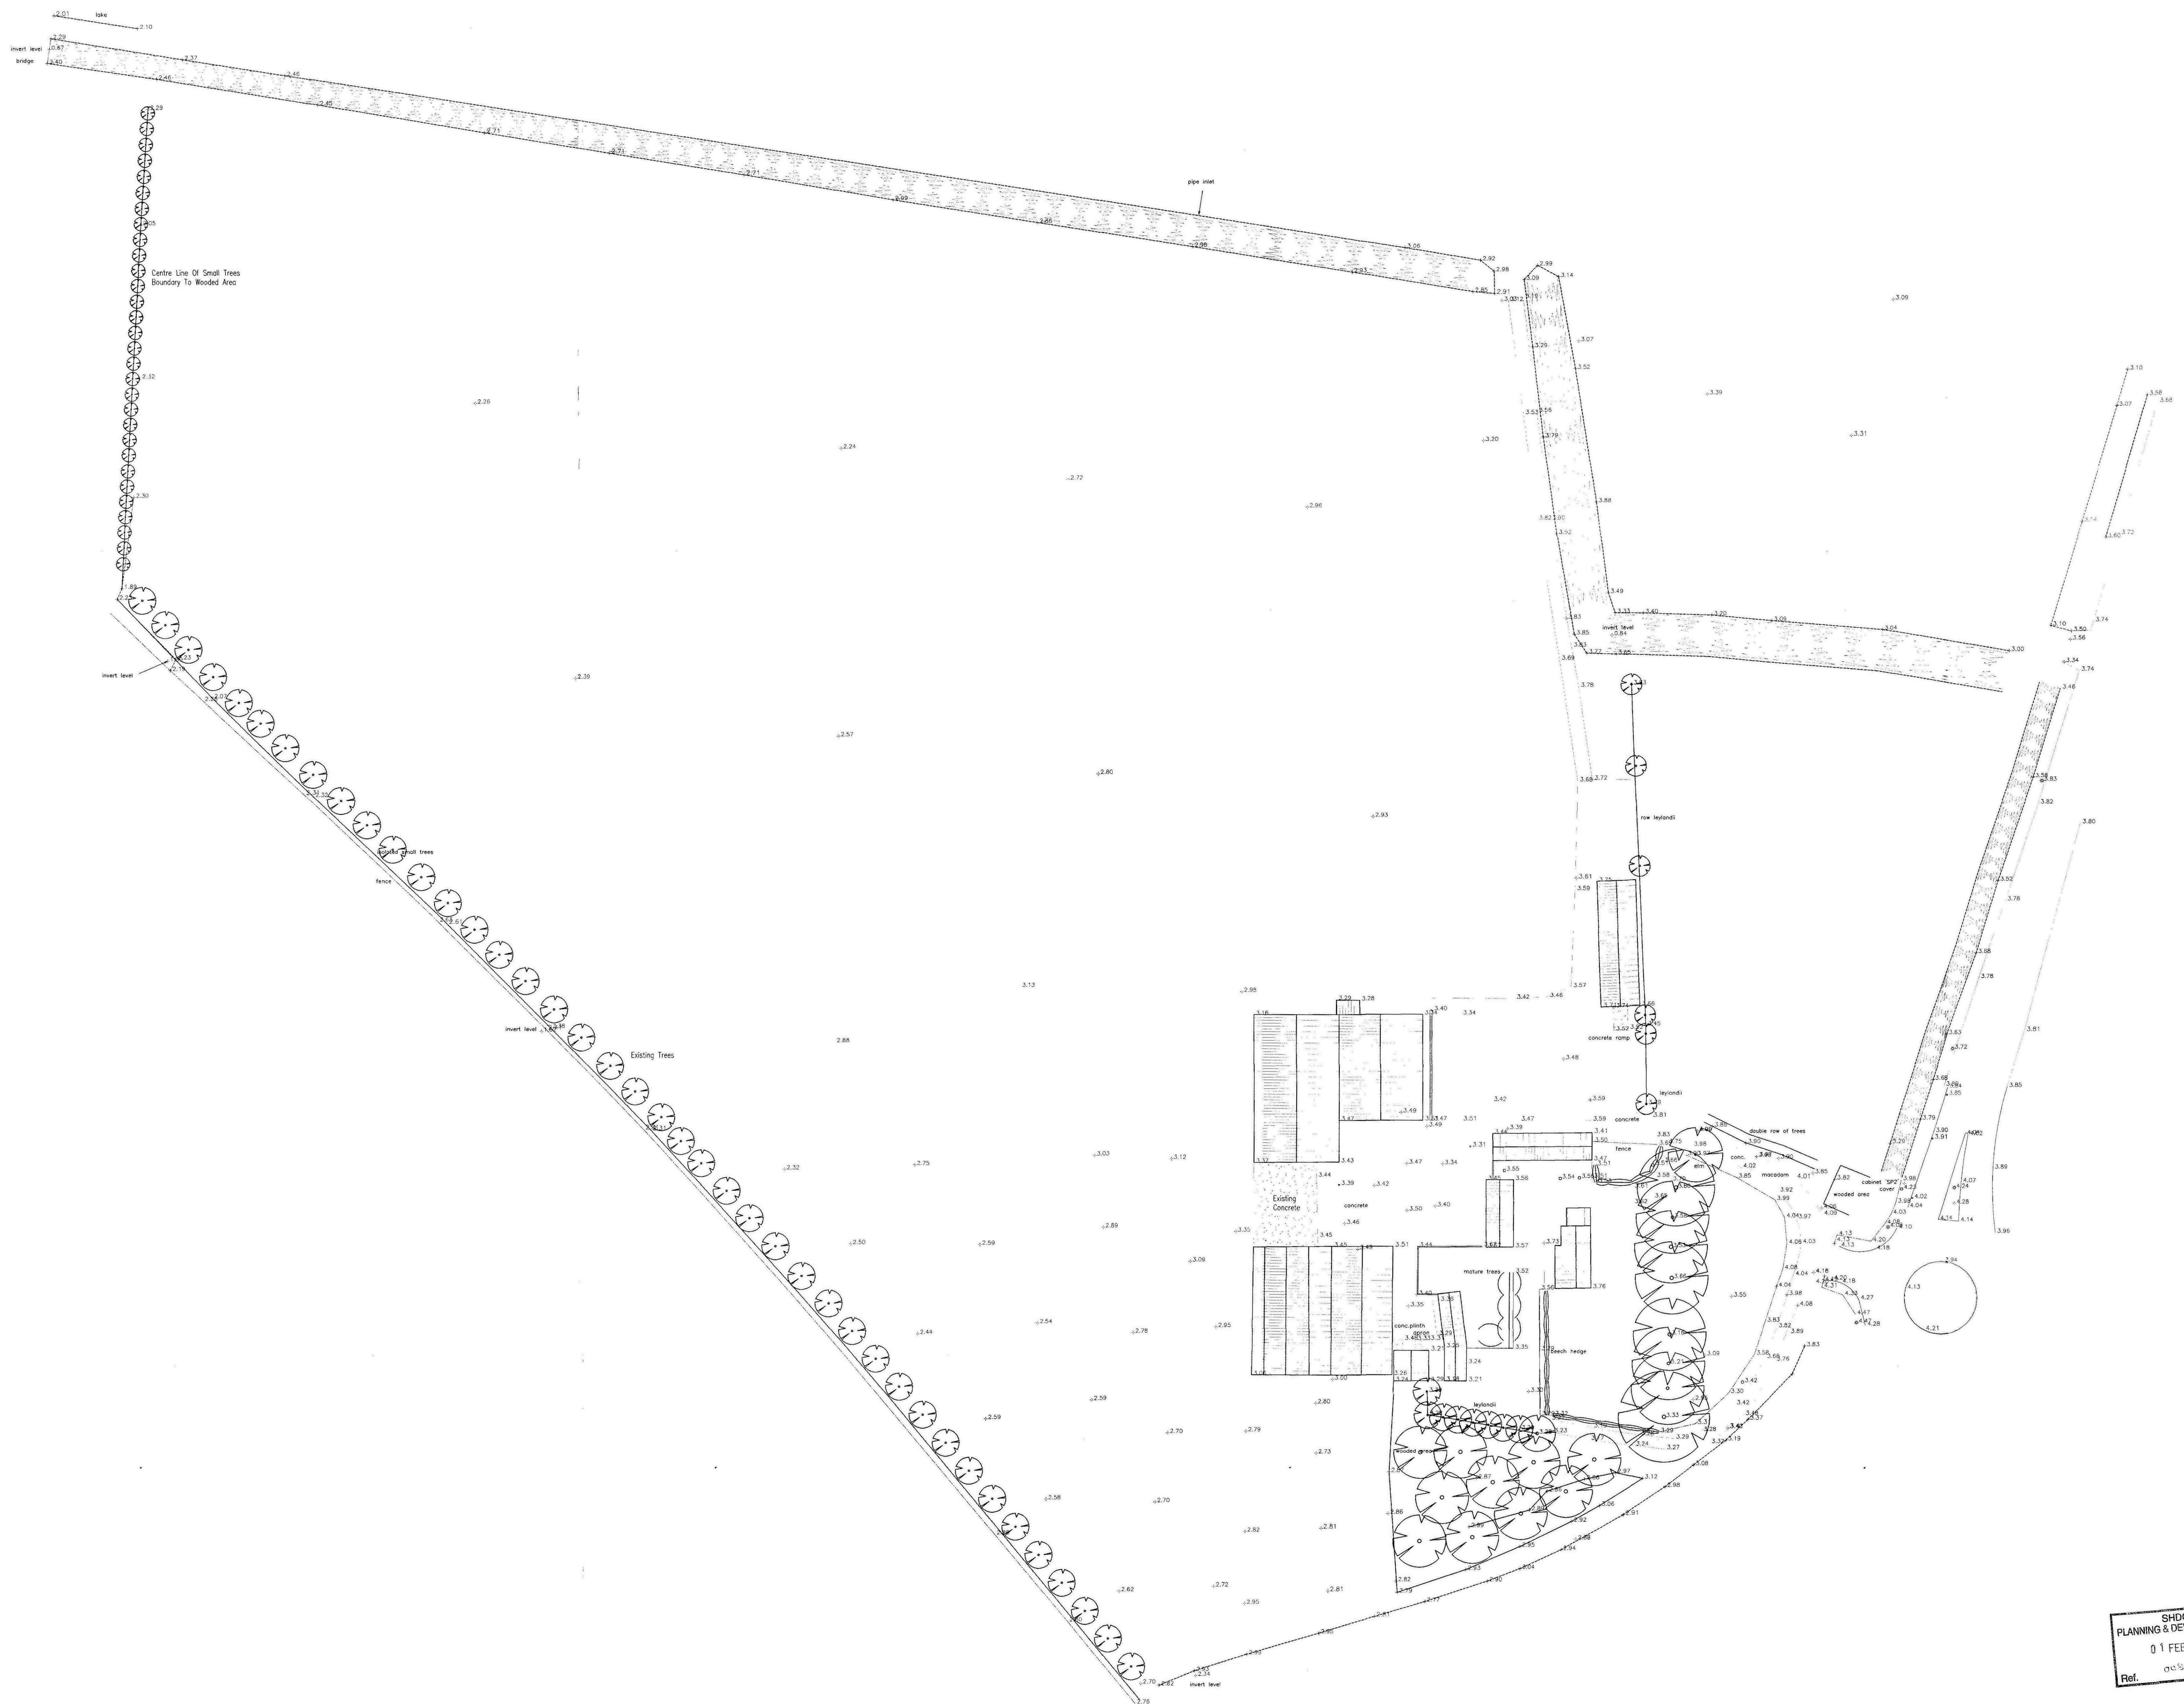

SHDC
PLANNING & DEVELOPMENT
01 FEB 2010
Ref. 0052-10

REV DATE REMARKS
STATUS FOR INFO


SRC SIDEBOTTOM RICHARDSON CHENG LIMITED
CONSULTING STRUCTURAL AND CIVIL ENGINEERS

PROJECT
Proposed Boxed Potato Park Farm, Donington,

TITLE
Existing Site Plan

DATE Jan'10 SCALE
DRAWN BJ CHECKED
DESIGN FILED

DRG No. 11410

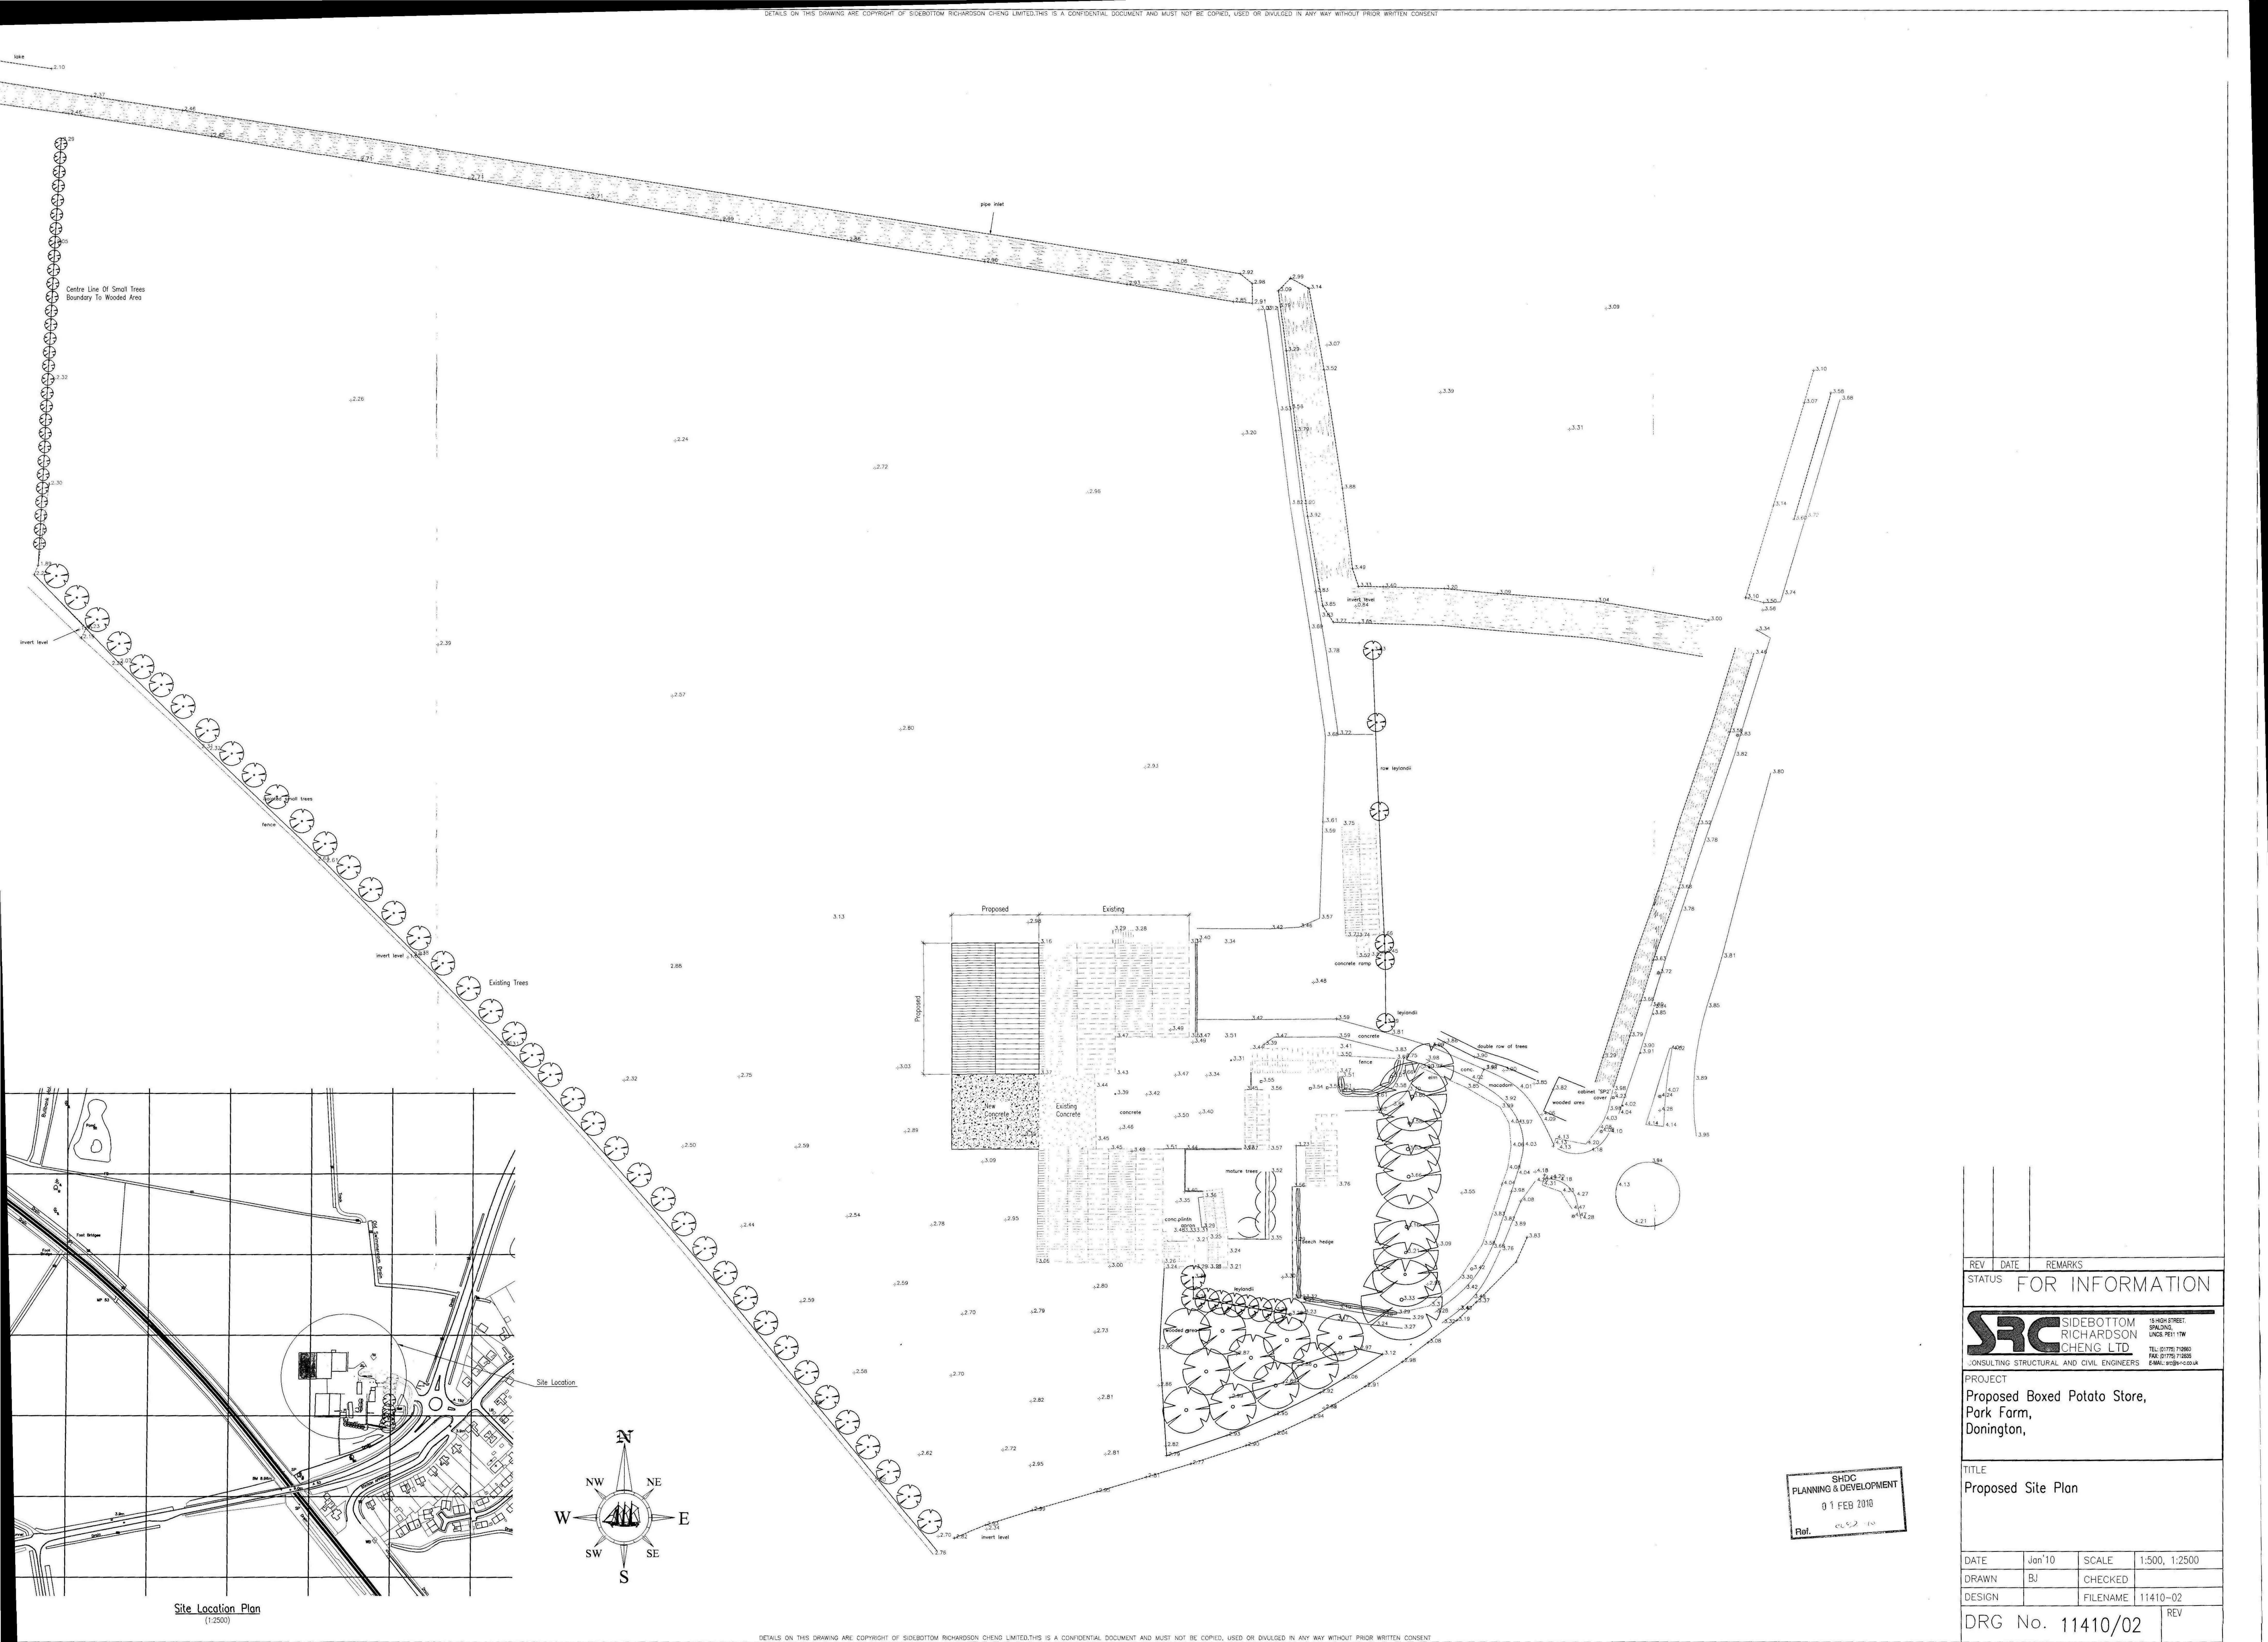


REV	DATE	REMARKS
STATUS	FOR INFORMATION	

SRC **SIDEBOTTOM RICHARDSON CHENG LTD.**
CONSULTING STRUCTURAL AND CIVIL ENGINEERS
15 HIGH STREET, SPALDING, Lincs PE11 1TW
TEL: 01775 712861 FAX: 01775 712855 EMAIL: src@src-cs.co.uk

PROJECT
Proposed Boxed Potato Store,
Park Farm,
Donington,





TITLE
Proposed Site Plan

DATE	Jan'10	SCALE	1:500, 1:2500
DRAWN	BJ	CHECKED	
DESIGN		FILENAME	11410-02
DRG No.	11410/02	REV	

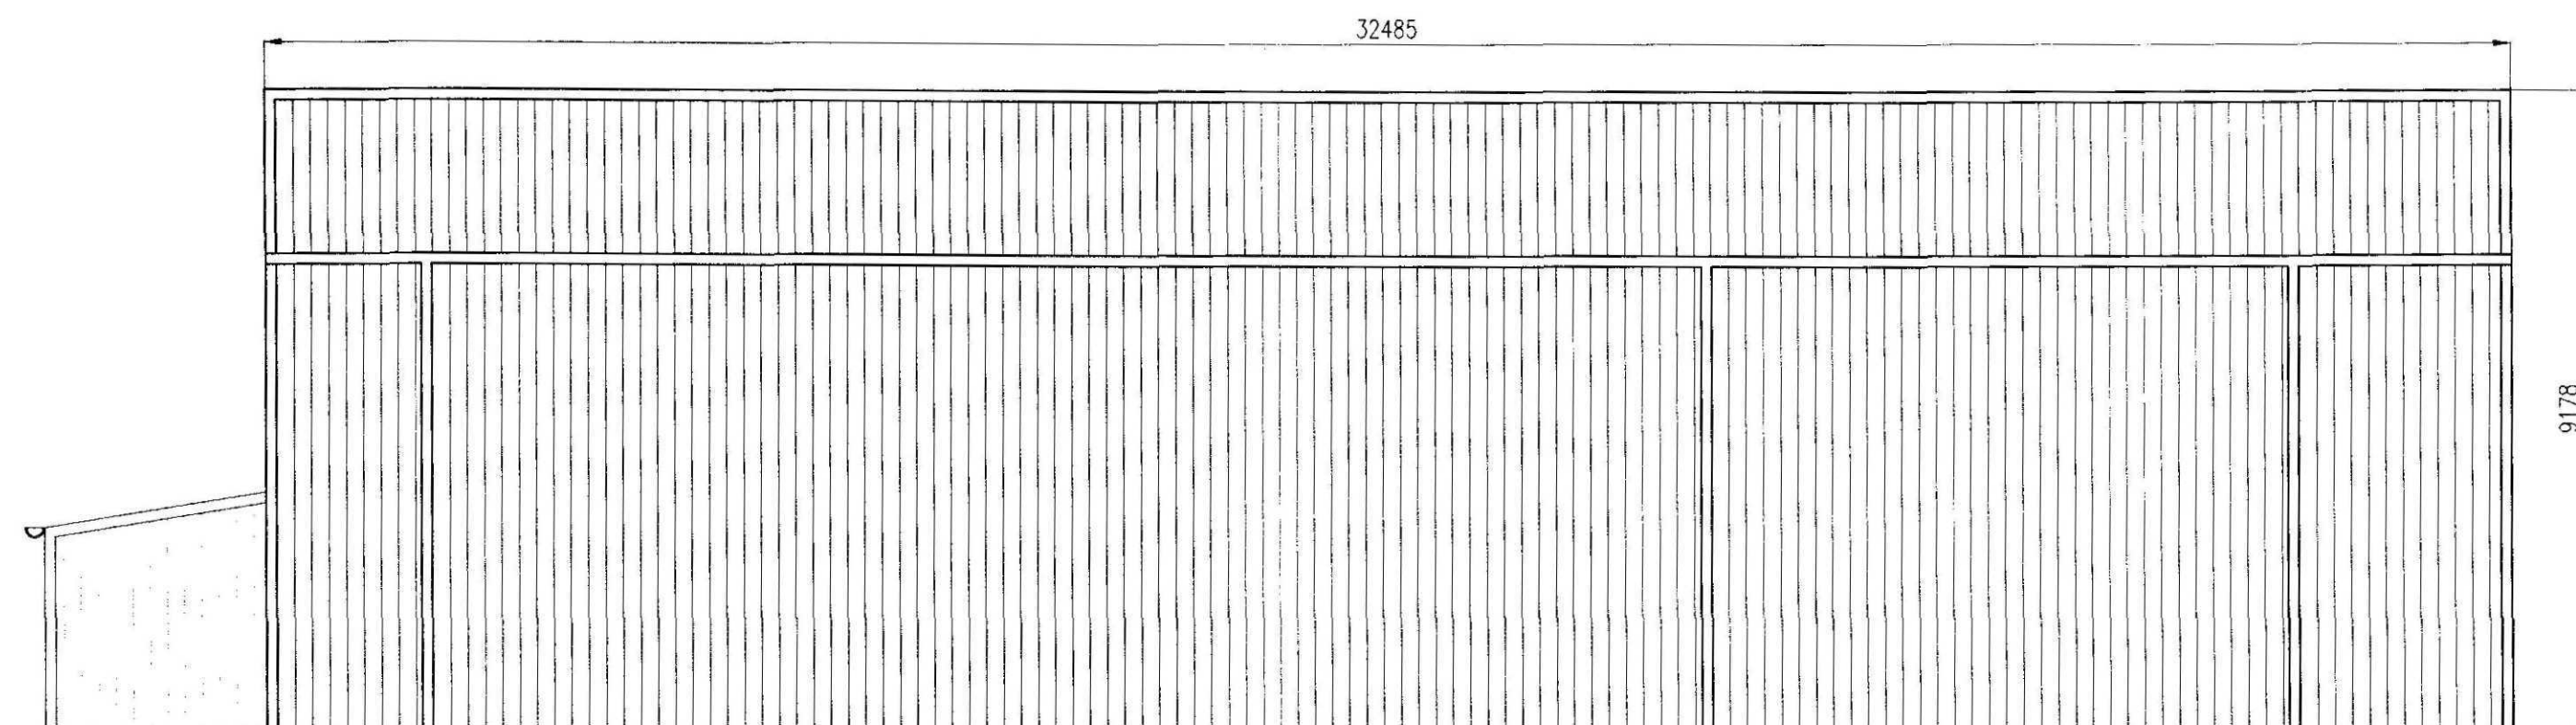


Cladding To Be Plastic Coated Corrugated Steel:

Vertical	=	Moorland Green	} All To Match Existing
Roof	=	Goosewing Grey	

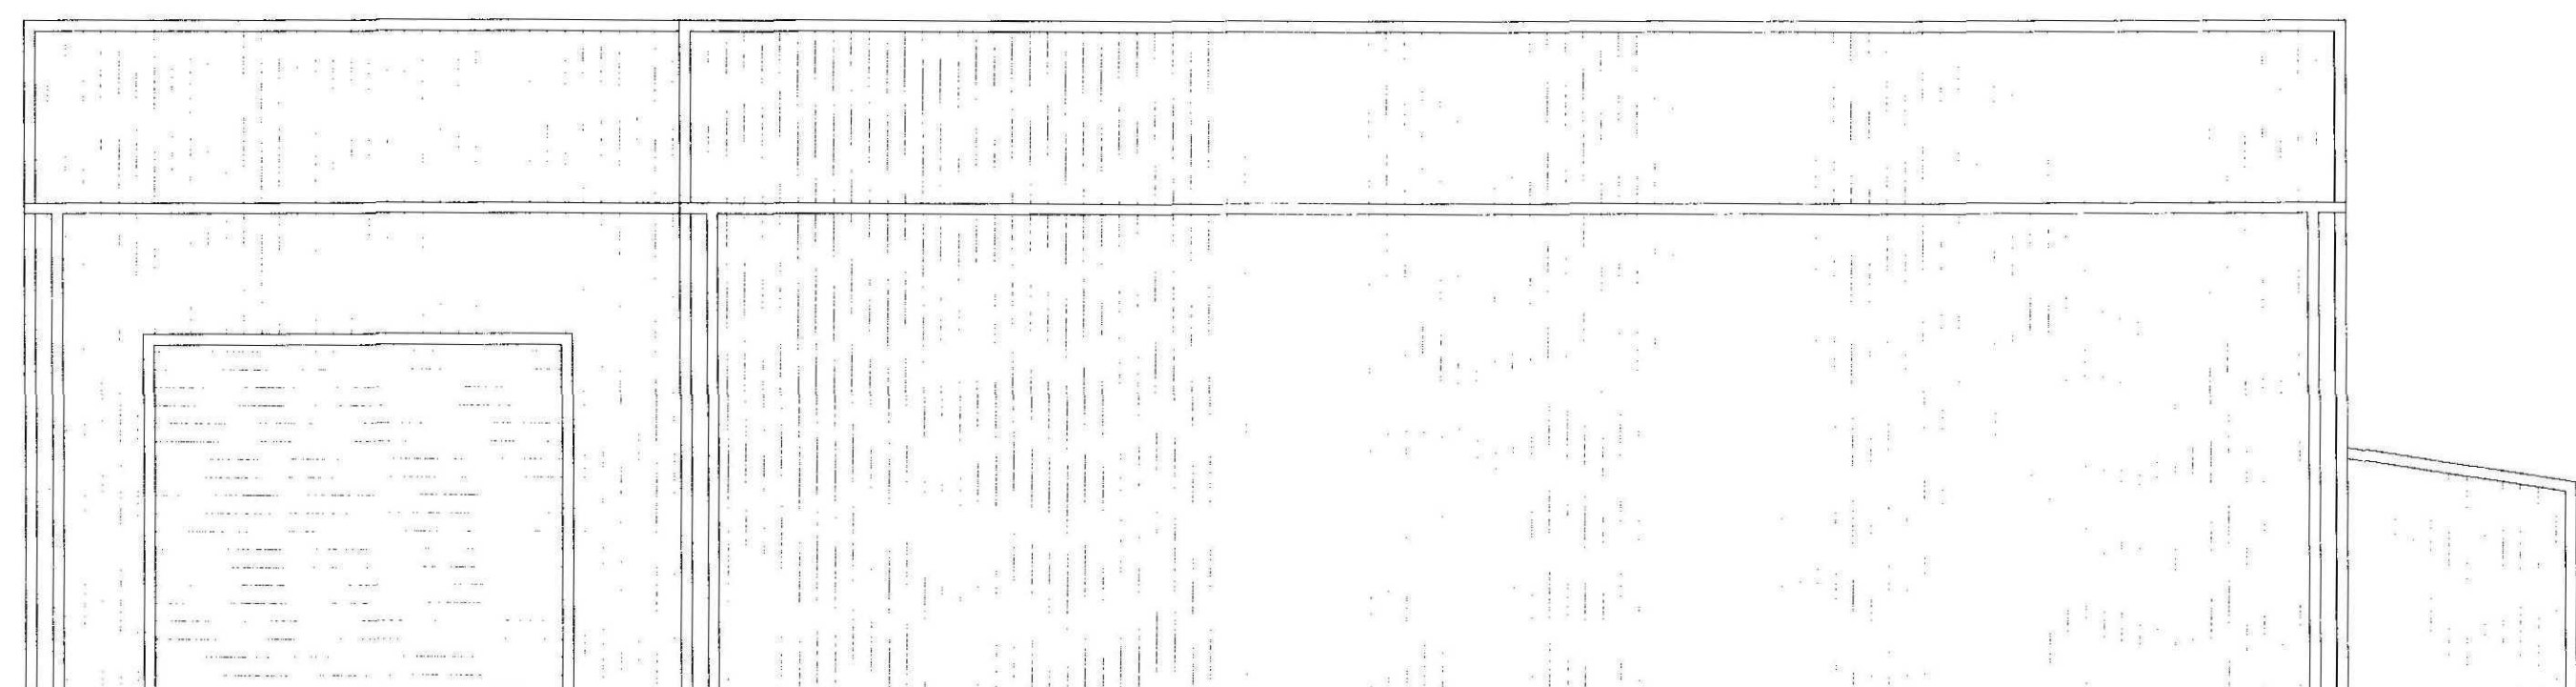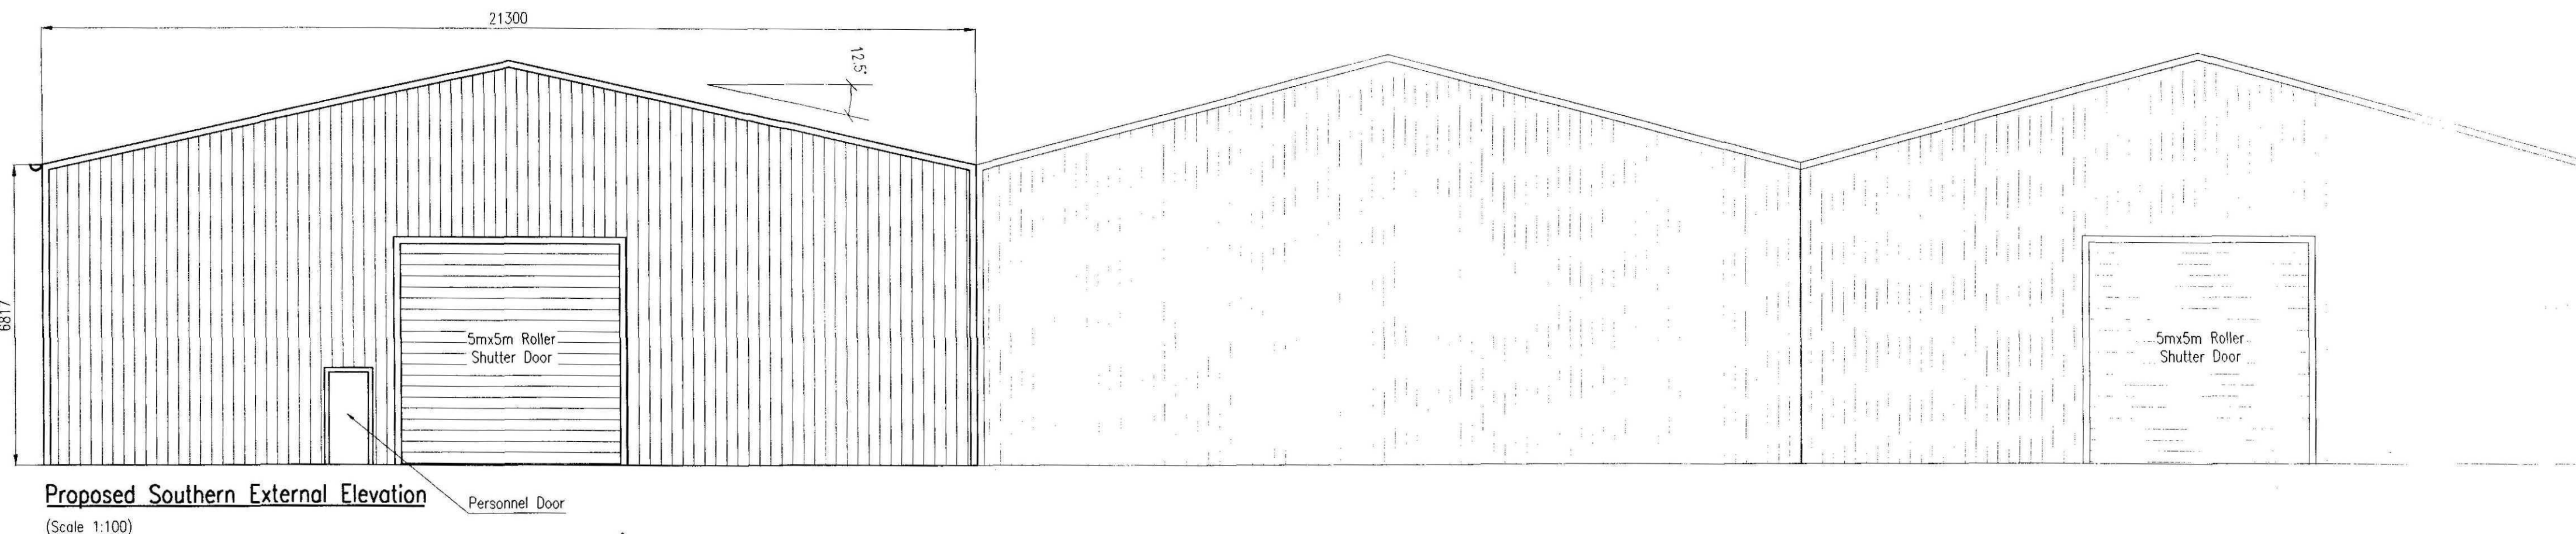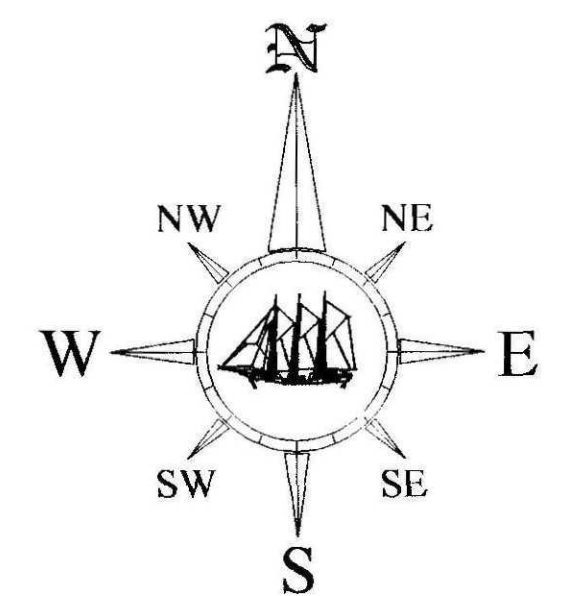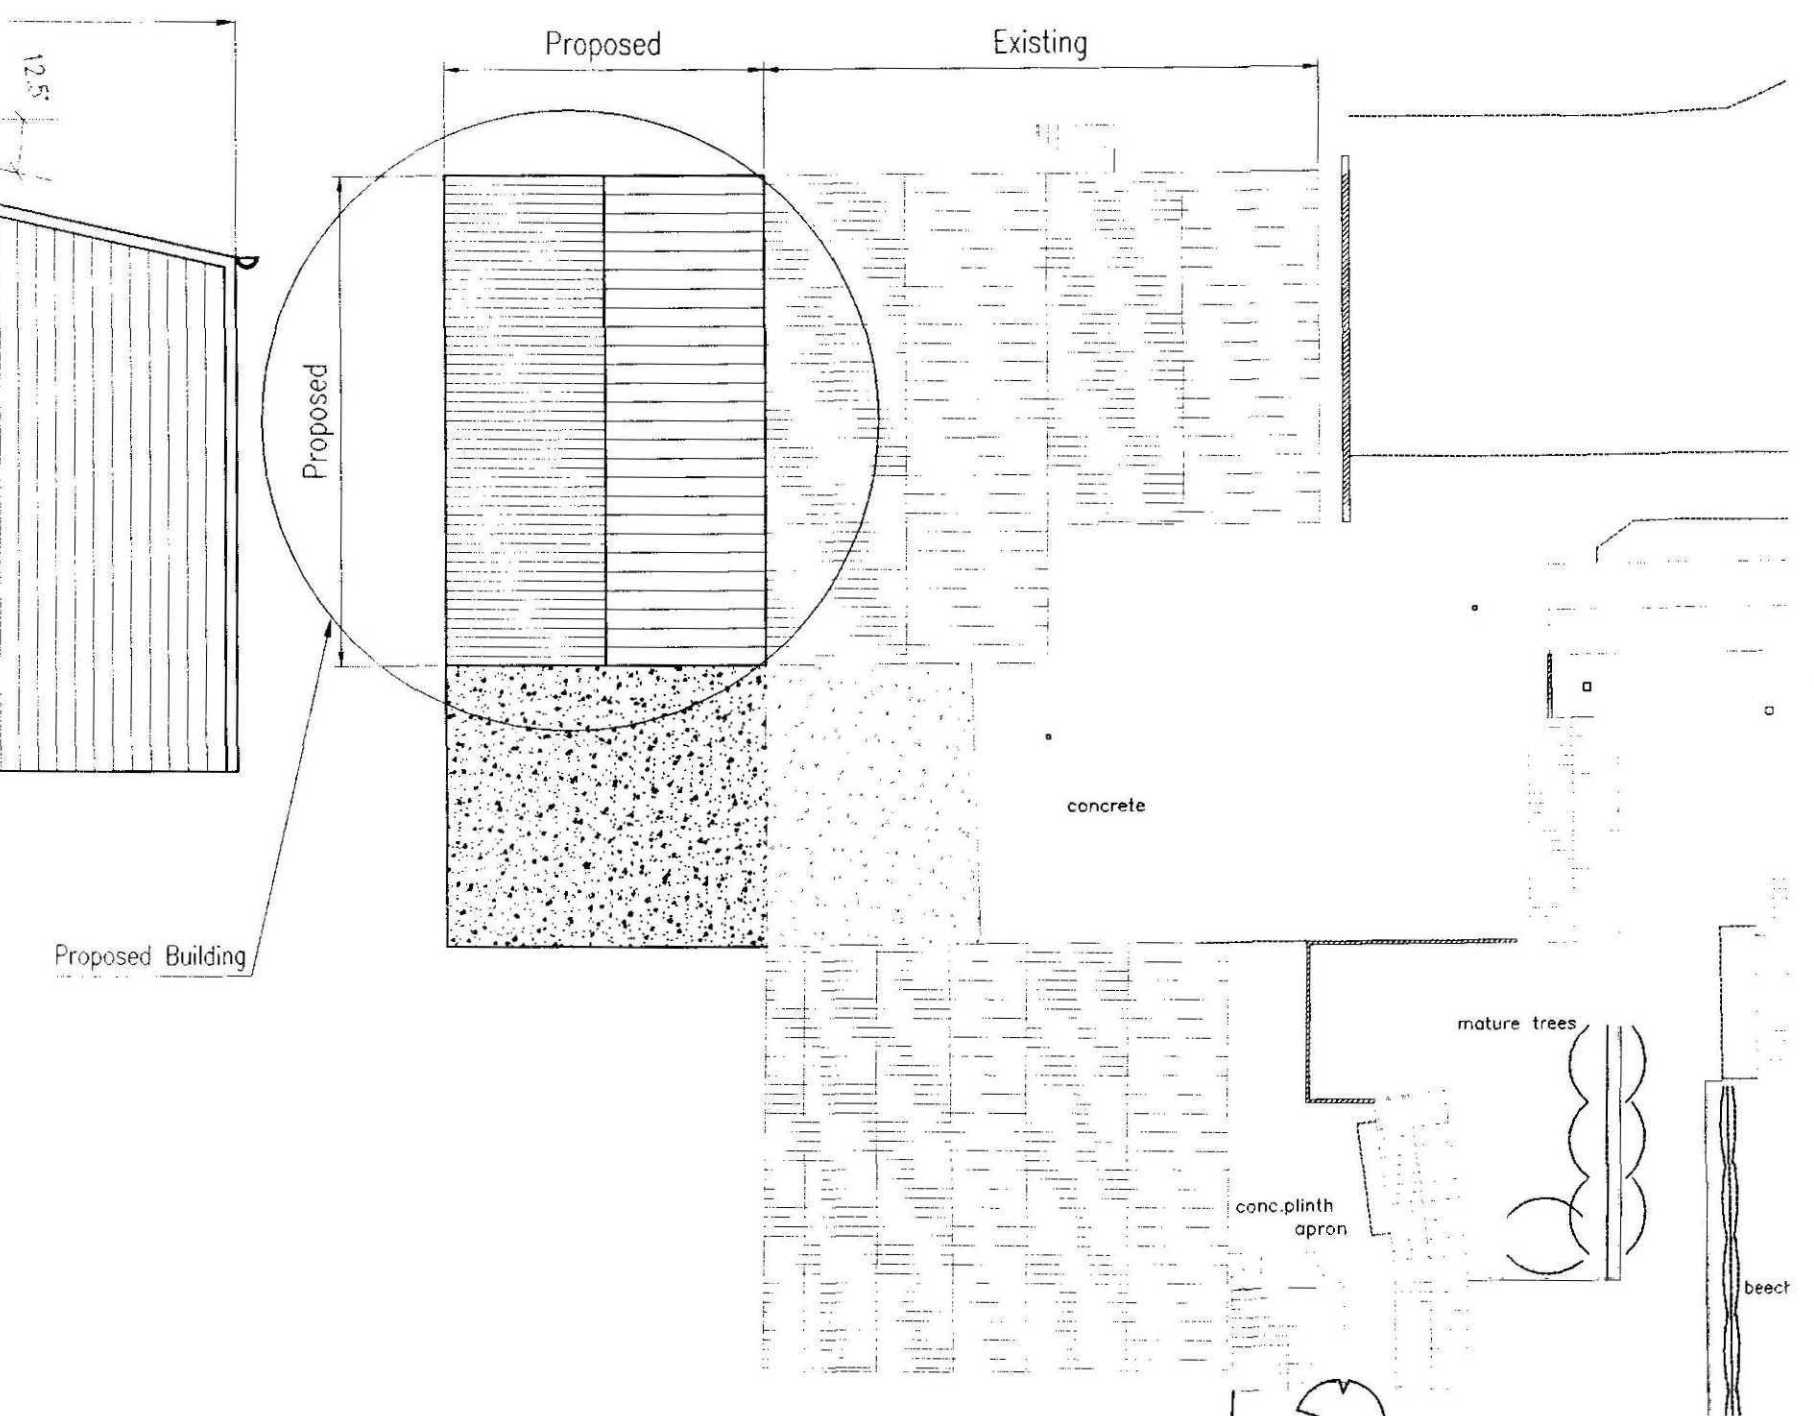


SHDC
PLANNING & DEVELOPMENT
9 FEB 2010
Ref 0052-10


REV	DATE	REMARKS
		STATUS FOR INFORMATION
SRC SIDEBOTTOM RICHARDSON CHENG LTD 15 HIGH STREET, SPALDING, Lincs PE11 1TW TEL: 01775 719860 FAX: 01775 719851 E-MAIL: src@src.co.uk		
PROJECT Proposed Boxed Potato Store, Park Farm, Donington		
TITLE Proposed Elevations		
DATE	Jan '10	SCALE As Shown @ A1
DRAWN	BJ	CHECKED
DESIGN		FILENAME 11410-04
DRG No. 11410/04		REV

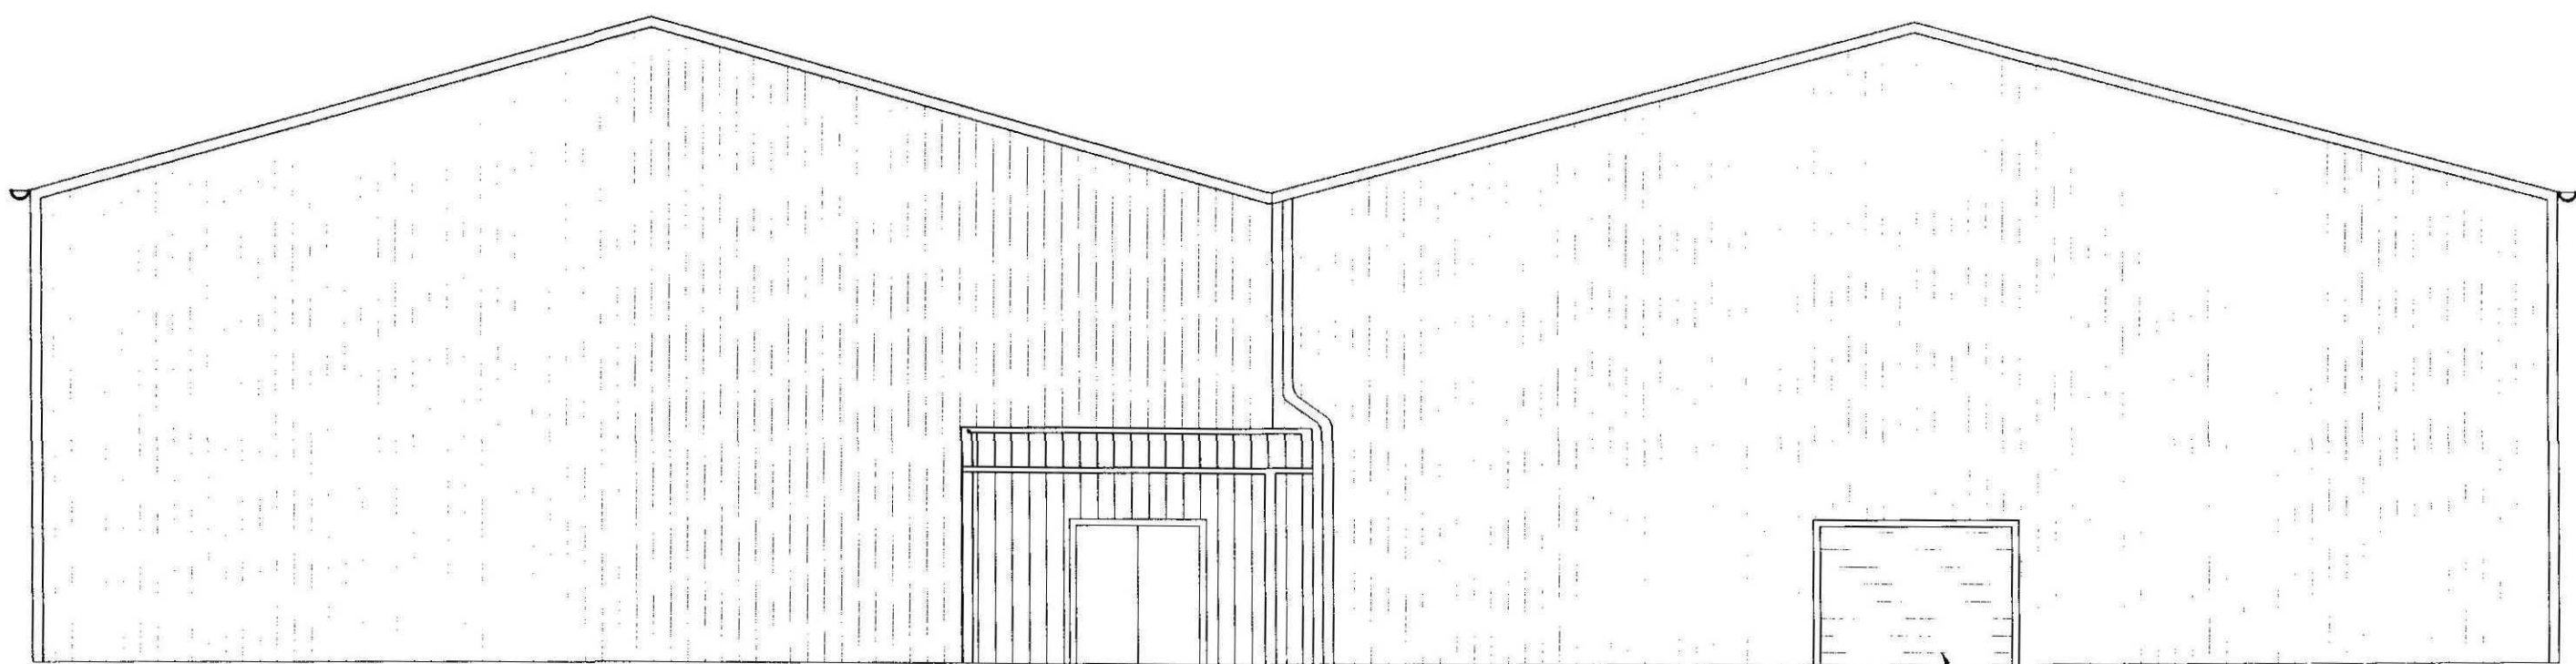


Existing Northern External Elevation
(Scale 1:100)

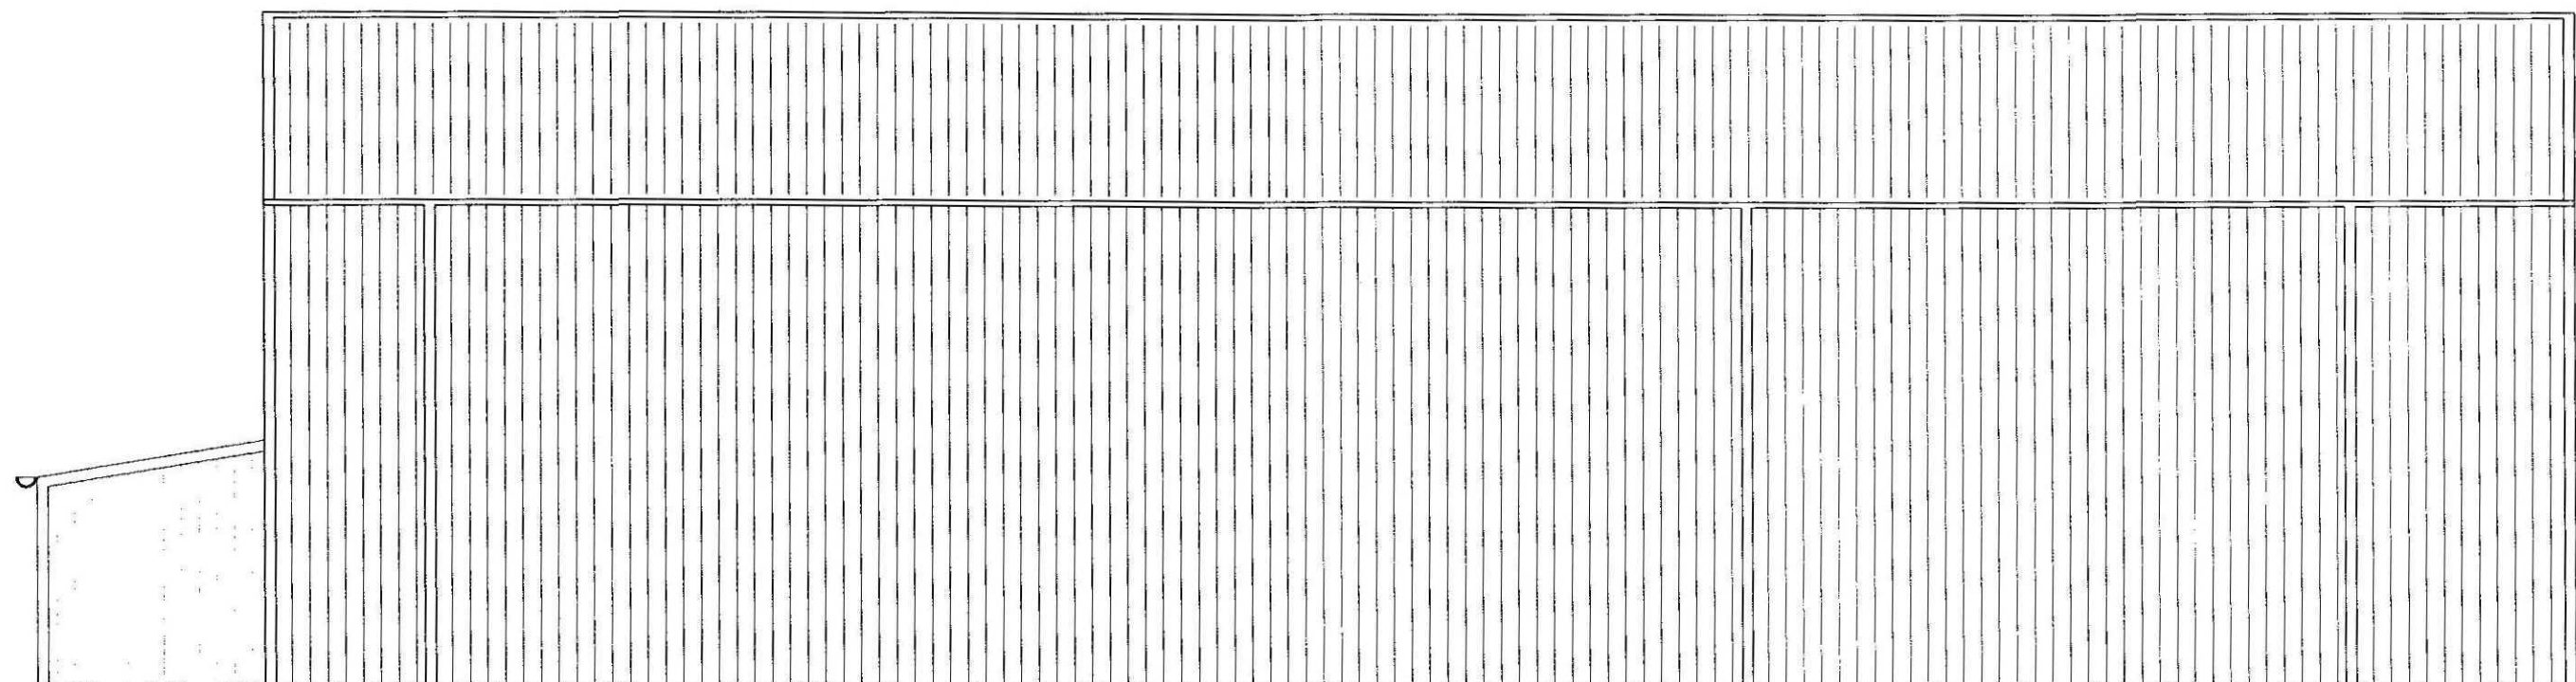


Existing Western External Elevation
(Scale 1:100)

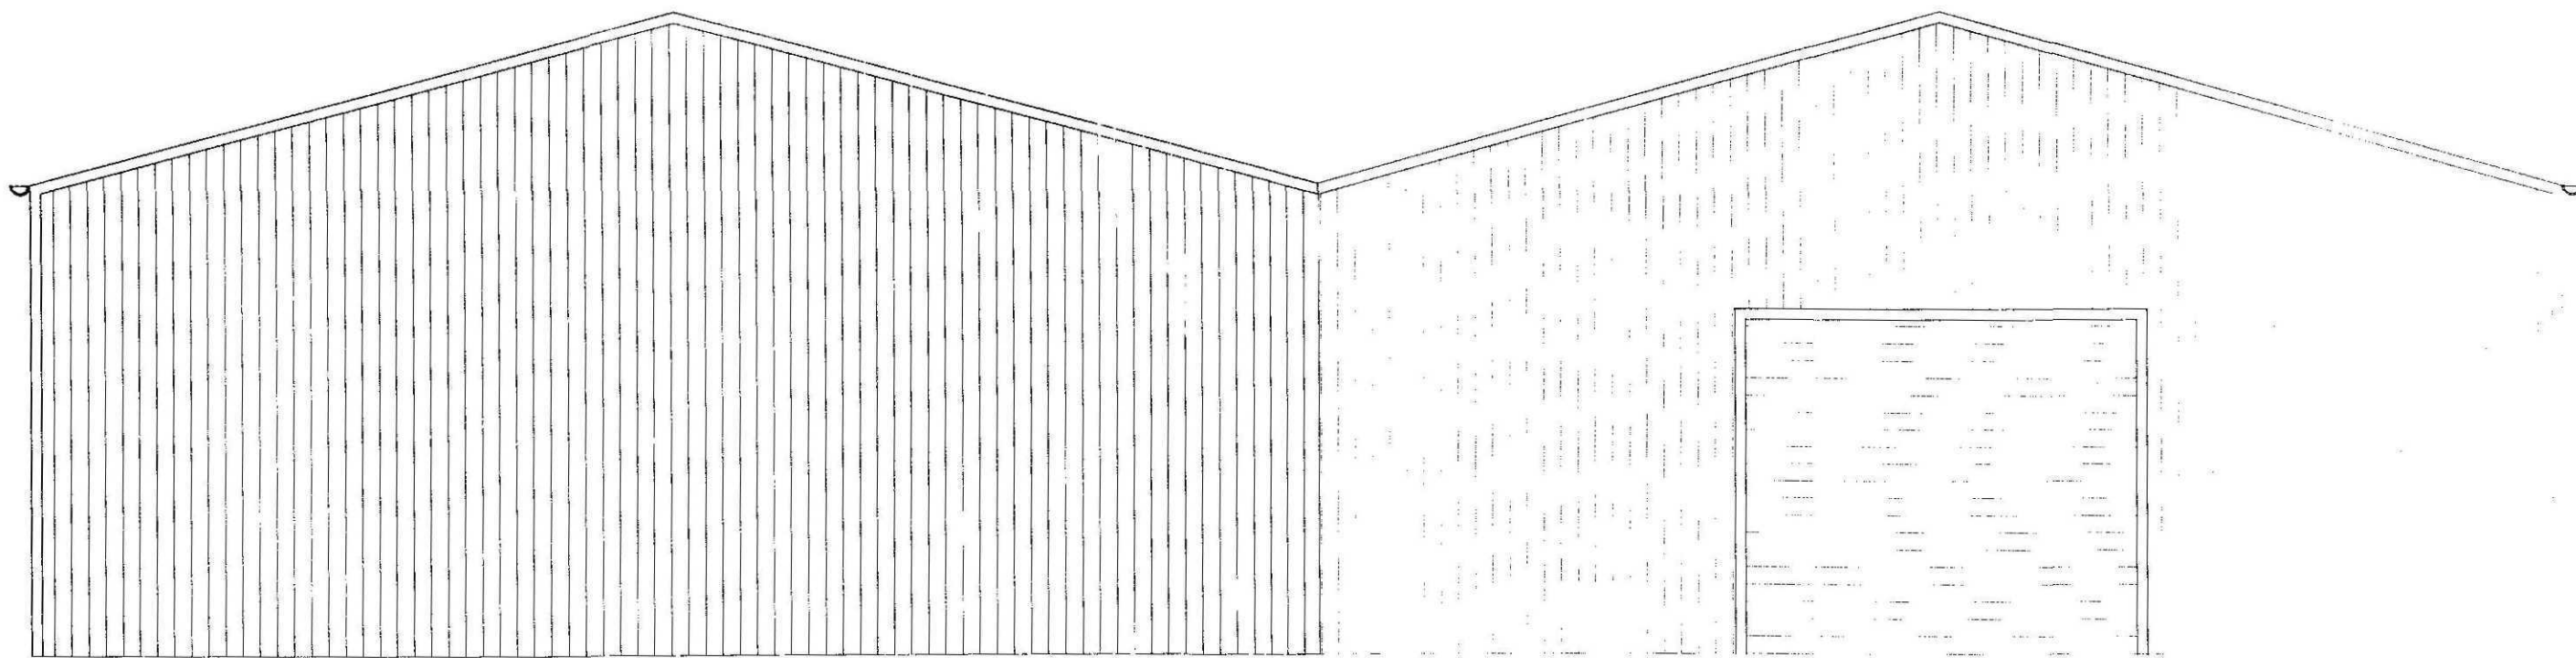


Existing Northern External Elevation
(Scale 1:100)

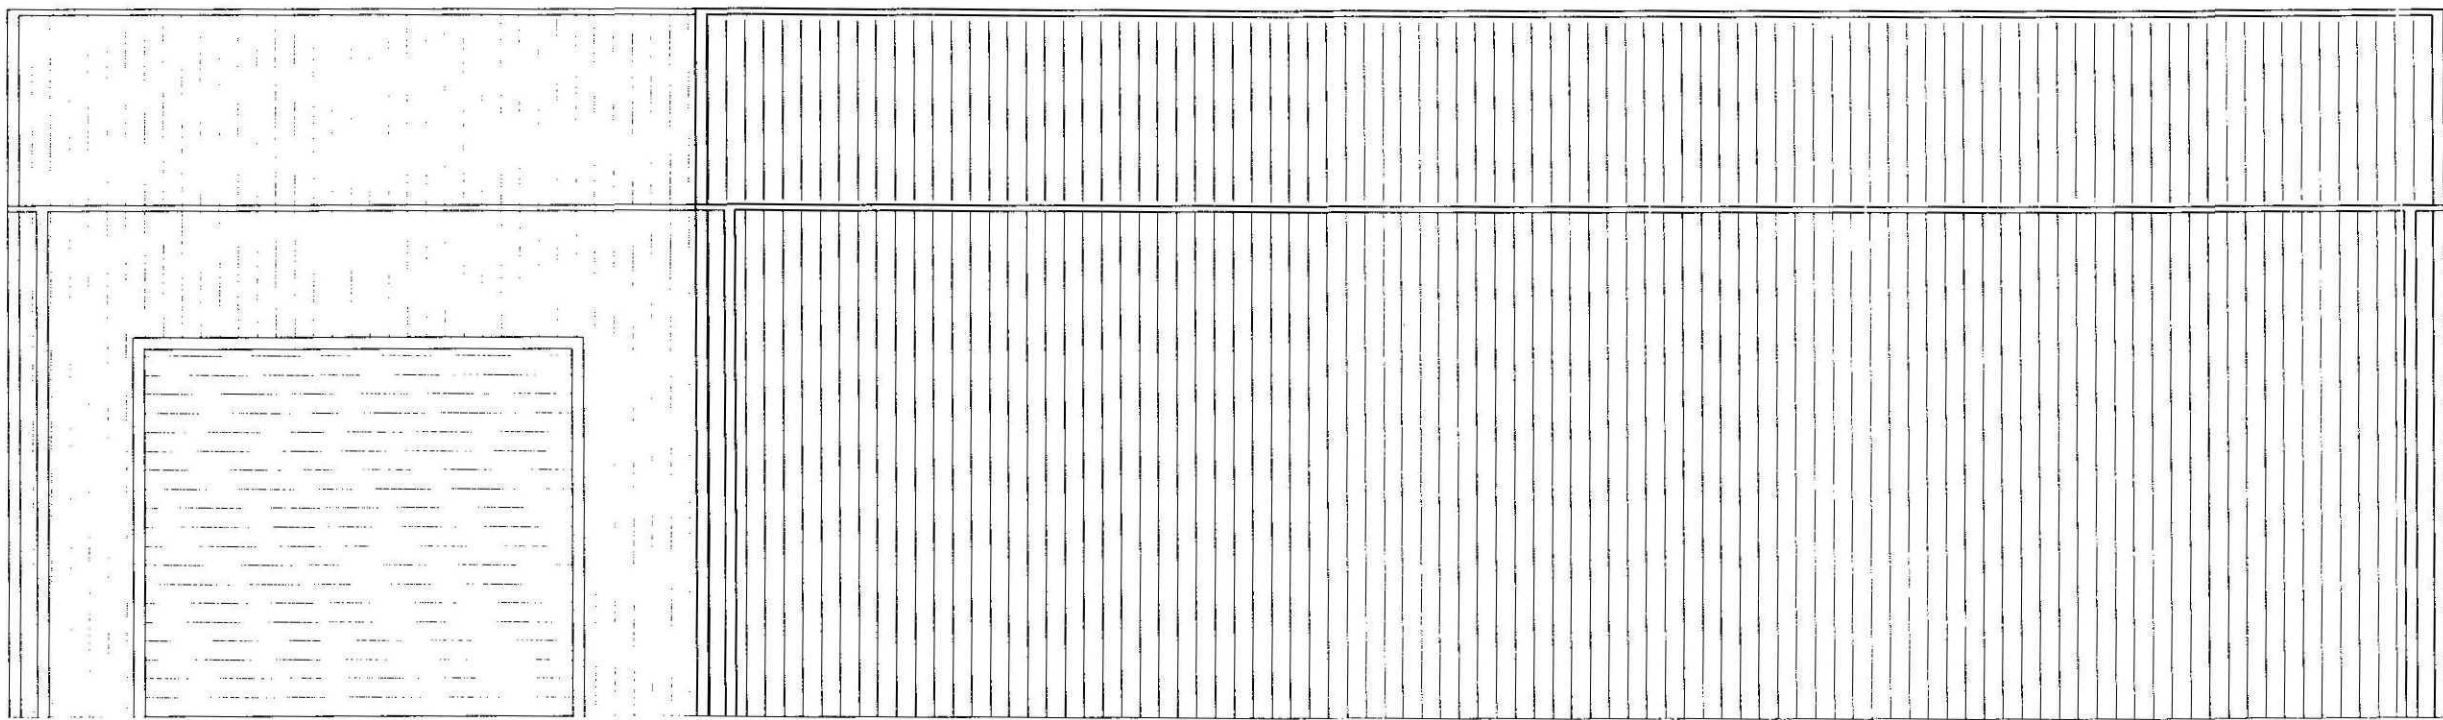

Existing Eastern External Elevation
(Scale 1:100)

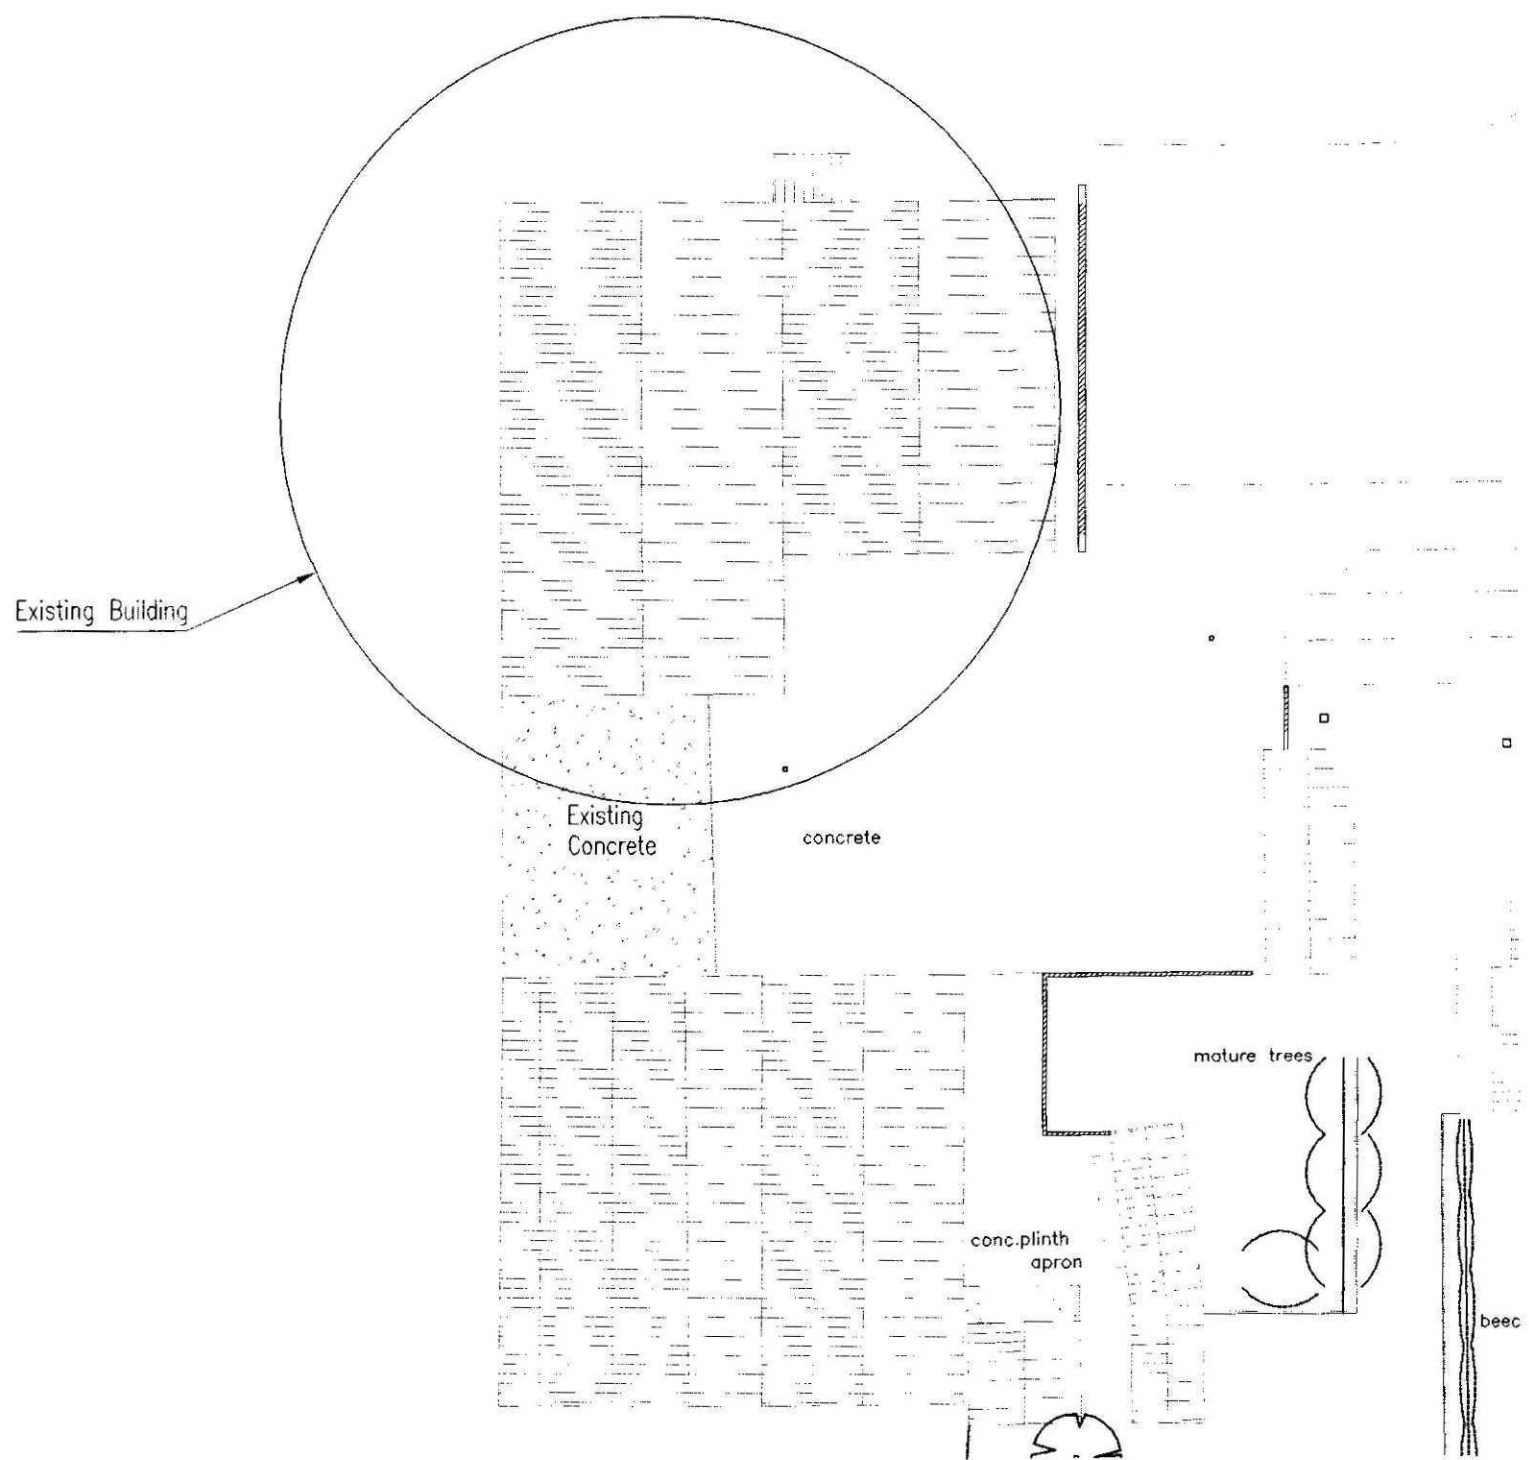

Reference Plan
(Scale 1:500)

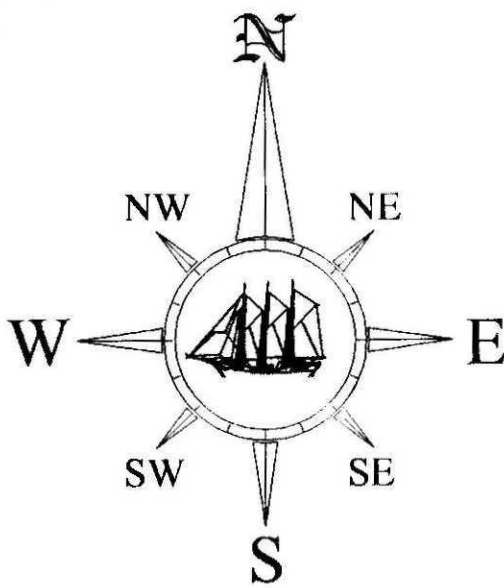

SHDC
PLANNING & DEVELOPMENT
01 FEB 2010
Ref. 0002-10

REV	DATE	REMARKS
STATUS FOR INFORMATION		
SRC SIDEBOTTOM RICHARDSON CHENG LTD CONSULTING STRUCTURAL AND CIVIL ENGINEERS 15 HIGH STREET, DONKING, LEICESTERShire LE11 1TW TEL: 01753 719960 FAX: 01753 719955 E-MAIL: srch@rccl.co.uk		
PROJECT Proposed Boxed Potato Store, Park Farm, Donington		
TITLE Existing Elevations		
DATE	Jan '10	SCALE As Shown @ A1
DRAWN	BJ	CHECKED
DESIGN		FILENAME 11410-03
DRG No. 11410/03		REV