



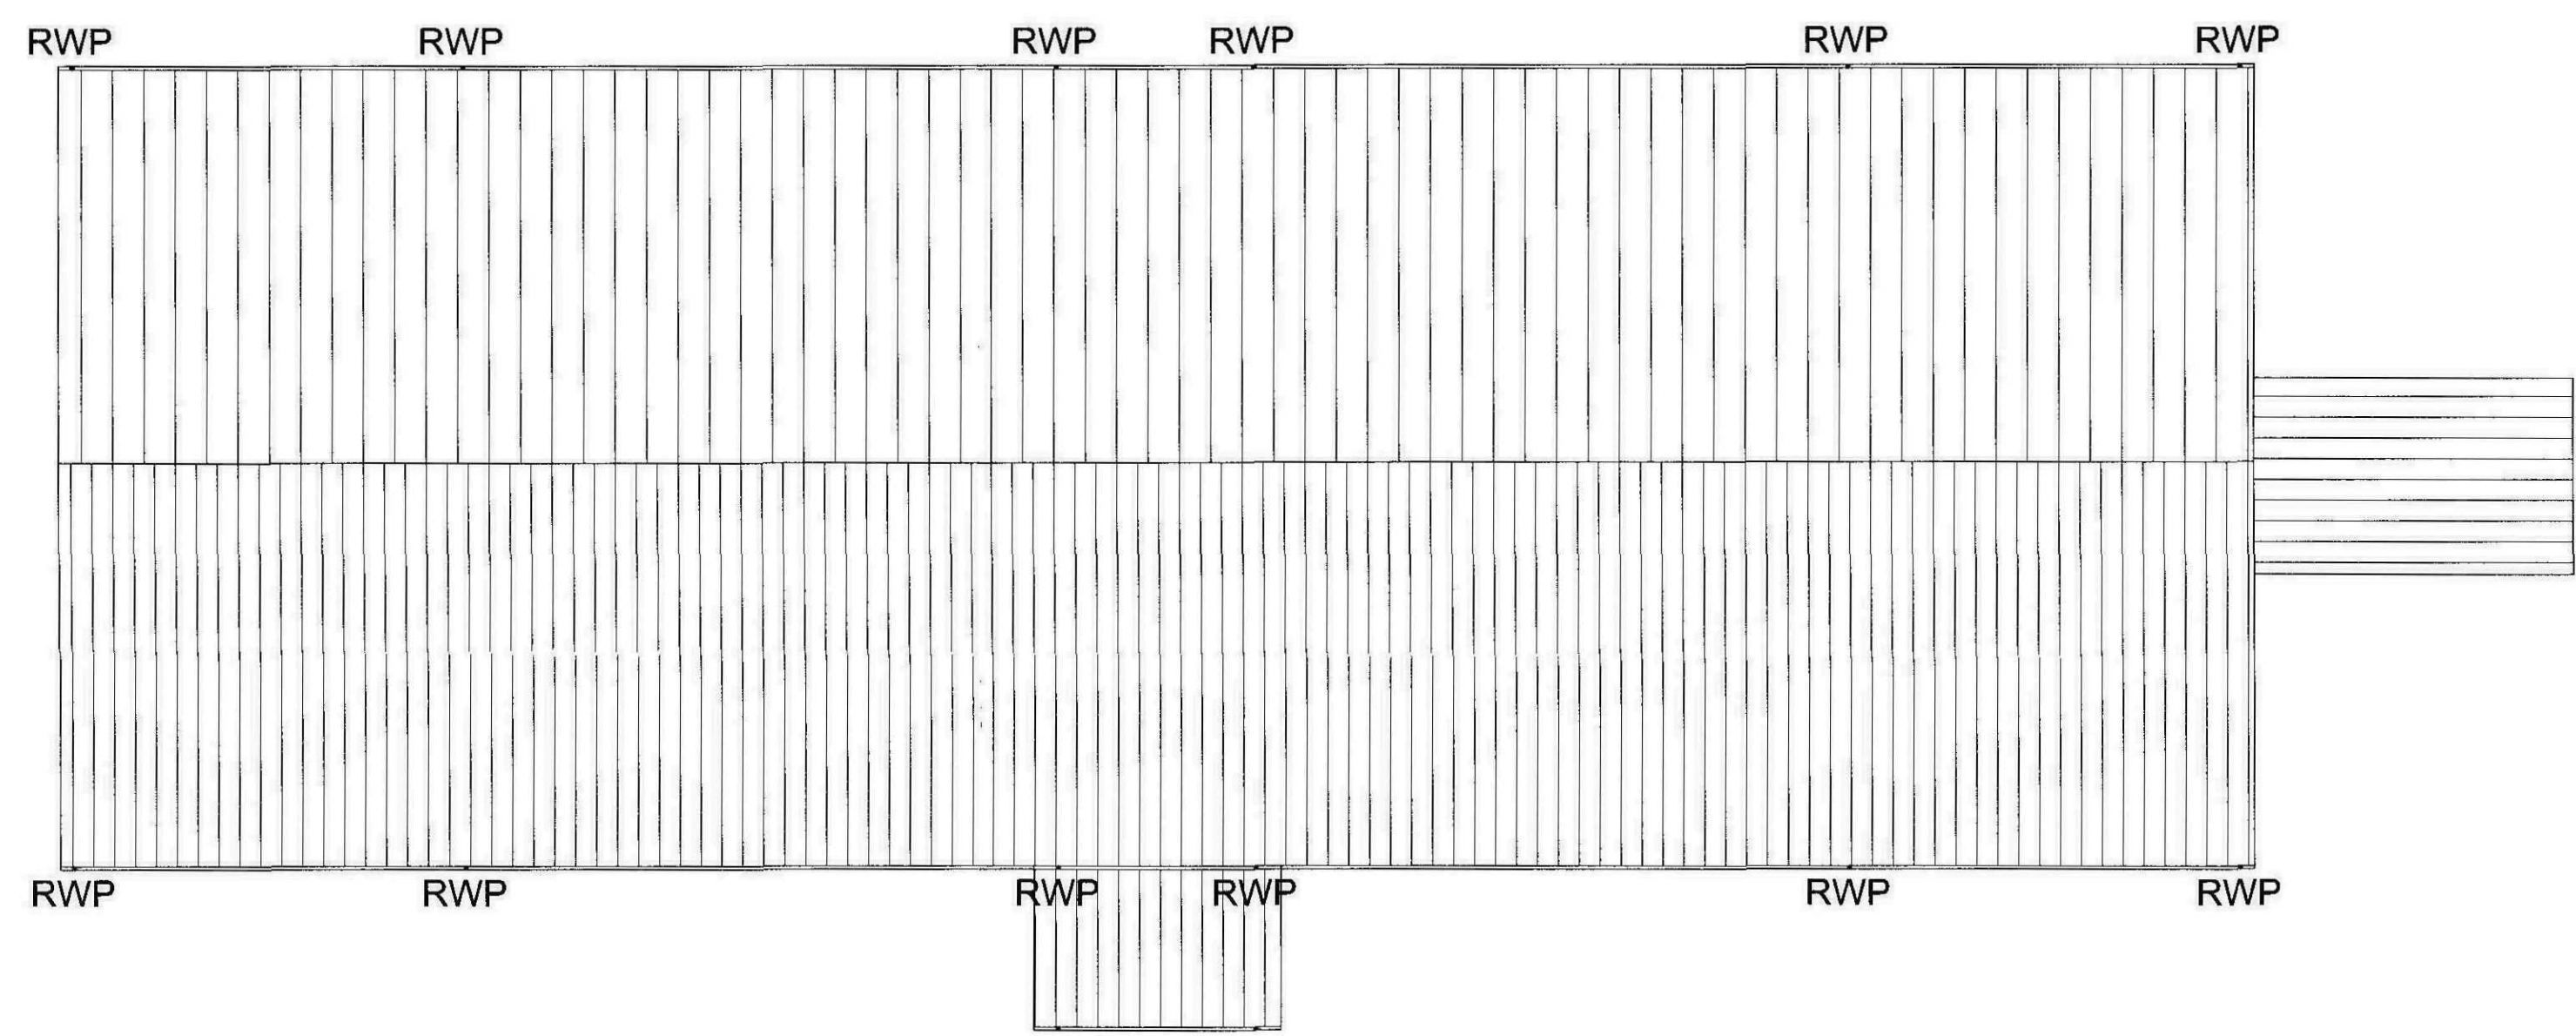


Roof plan

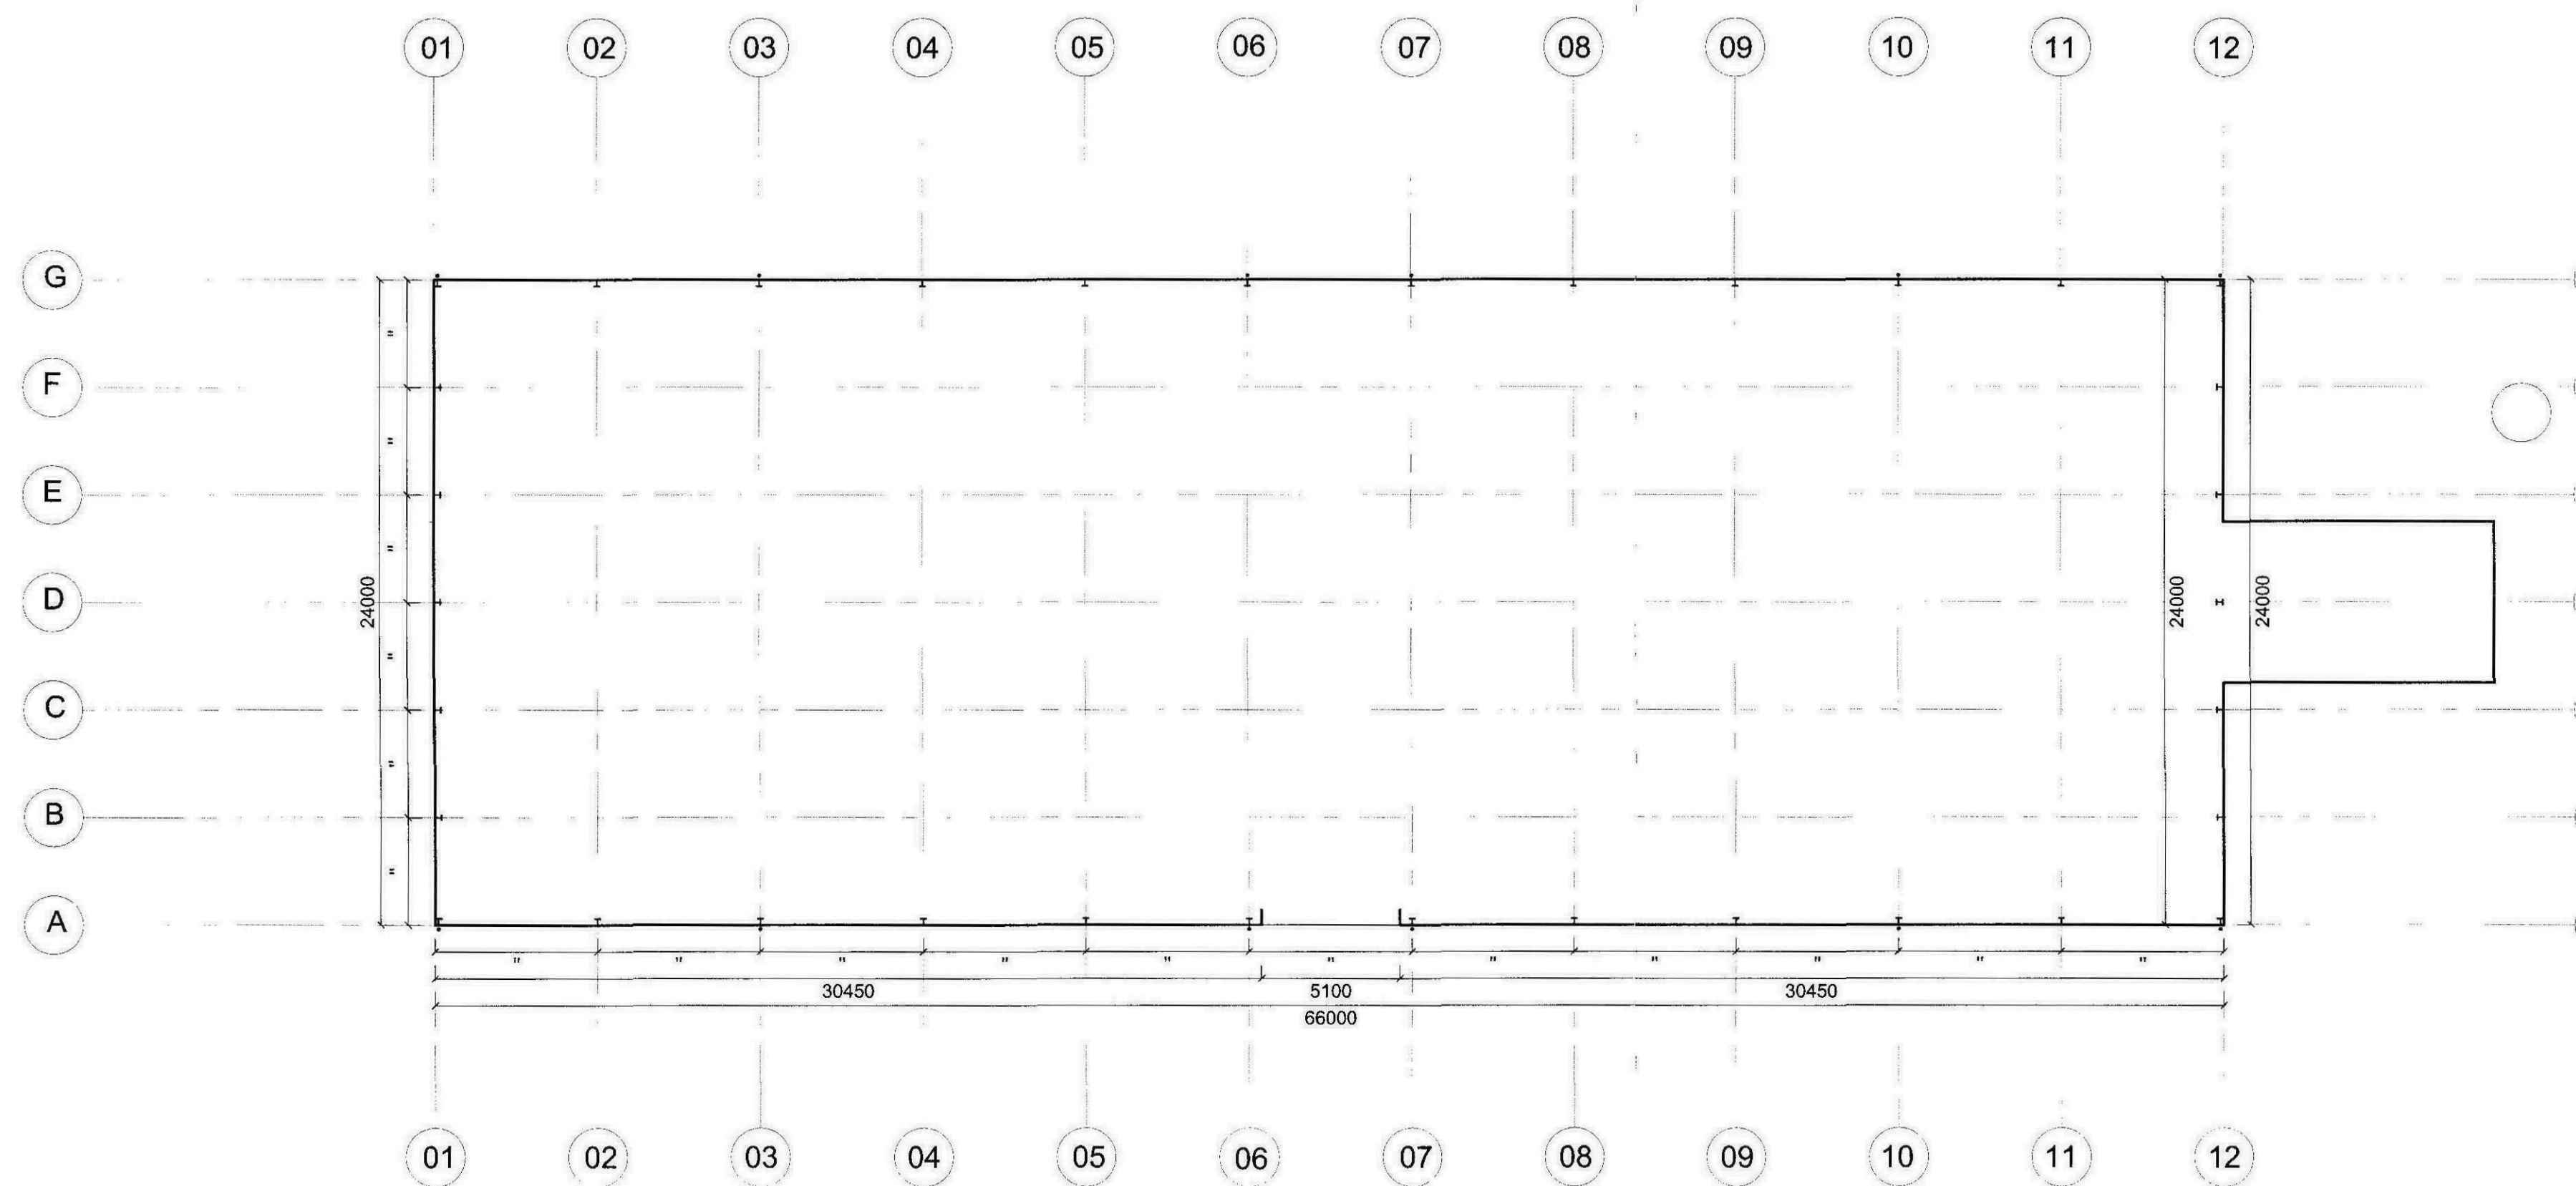


Floor plan



West elevation

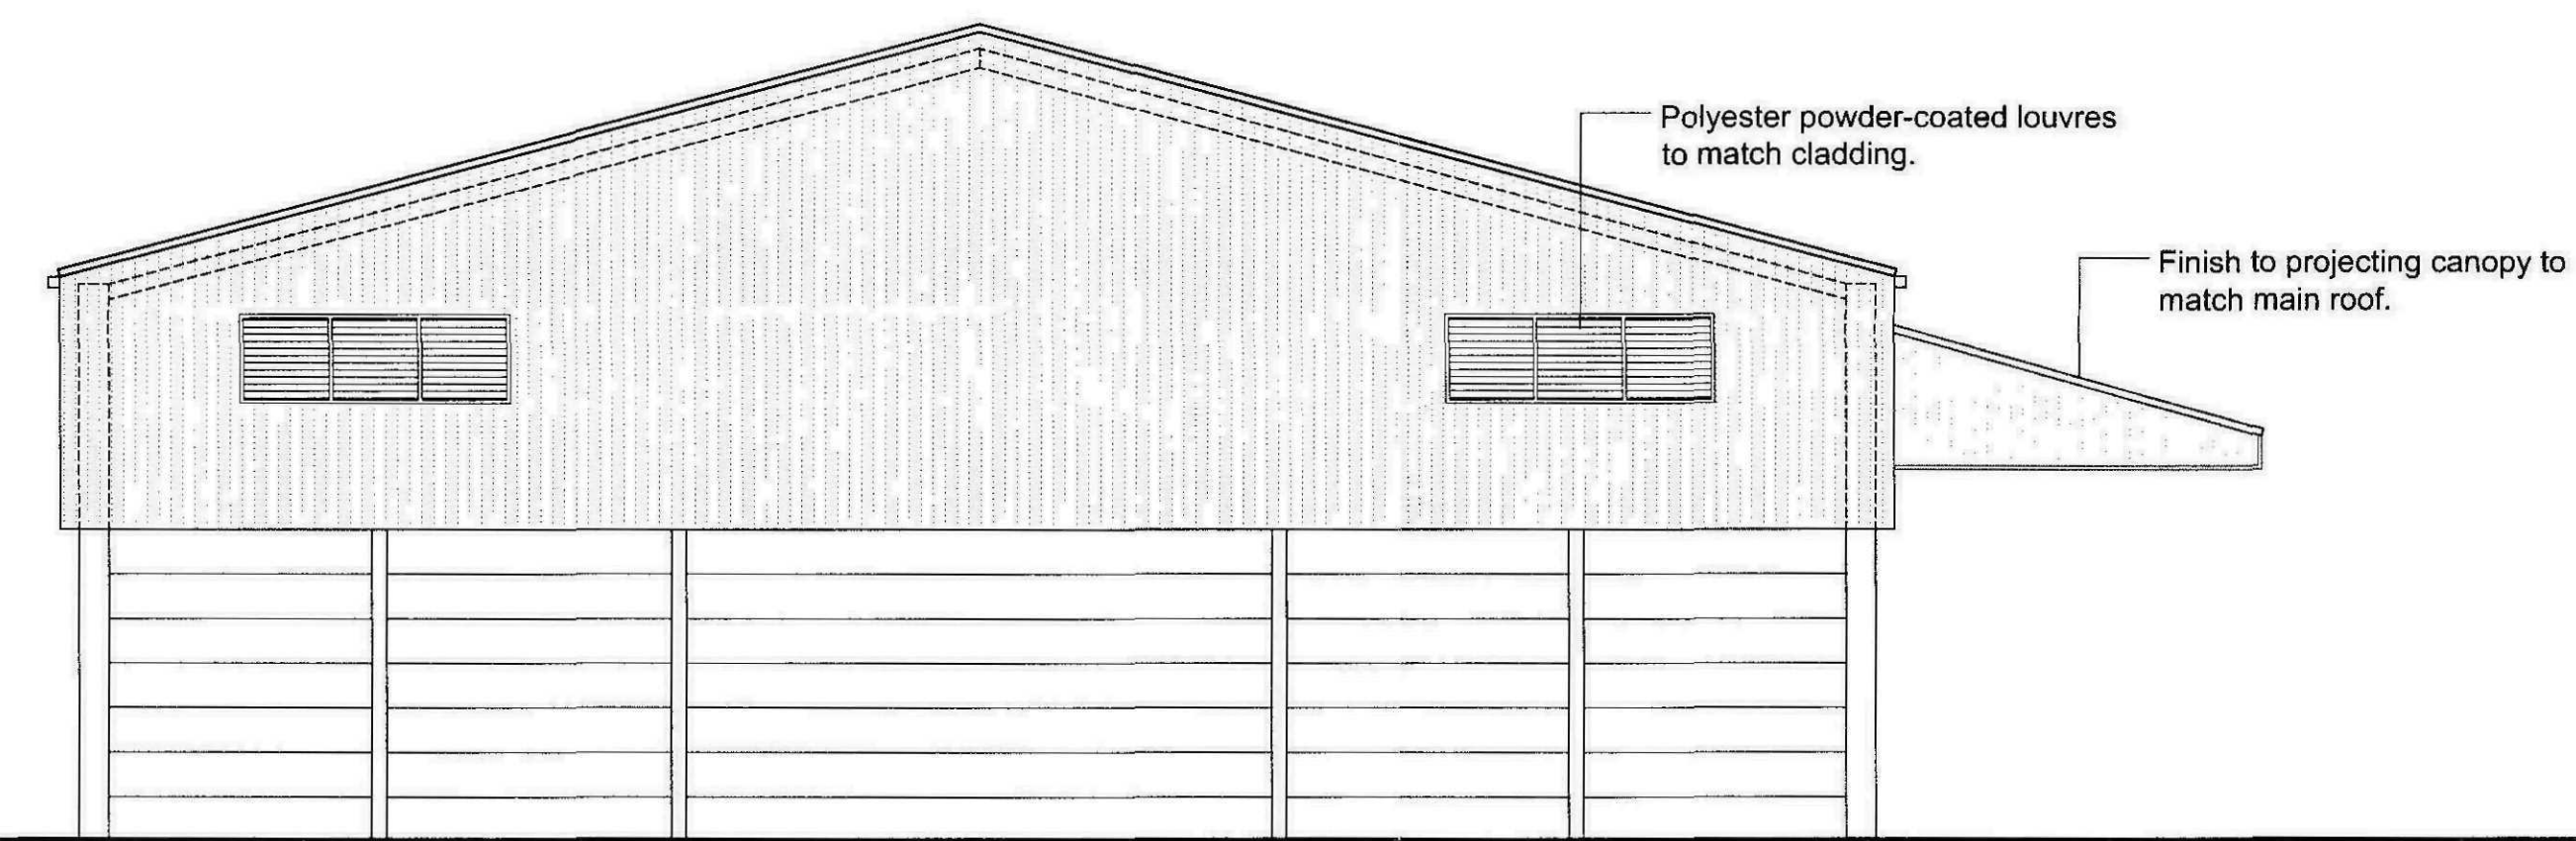

East elevation

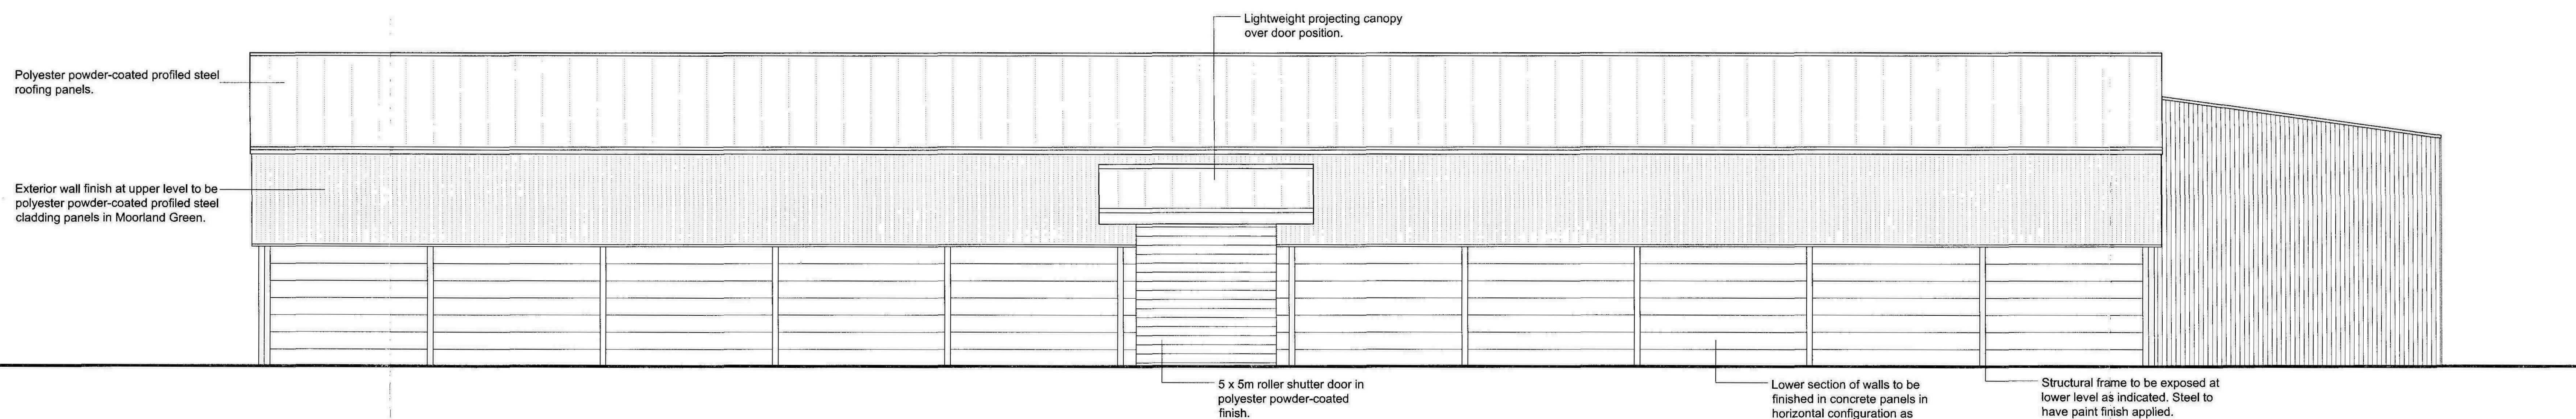

North elevation

NOTES
Do not scale from this drawing, use figured dimensions only.
All dimensions to be checked on site.
All drawings to be read in conjunction with other contract documentation.
Any discrepancies to be reported to the Contract Administrator before any work commences.
© Copyright Bidwells LLP

Planning & Development
3 1 JAN 2012
Ref: 0053-12

building consultancy Trumpington Road, Cambridge CB2 3RQ 01223 841541 **BIDWELLS**
client: DUCHY OF LANCASTER 01223 841541
date: 06.12.11
project: PROPOSED GRAIN STORE, PARK FARM, DONNINGTON
status: PRELIMINARY
discipline: BUILDING SURVEYING
project no.: -
drawing no.: 021
rev: -